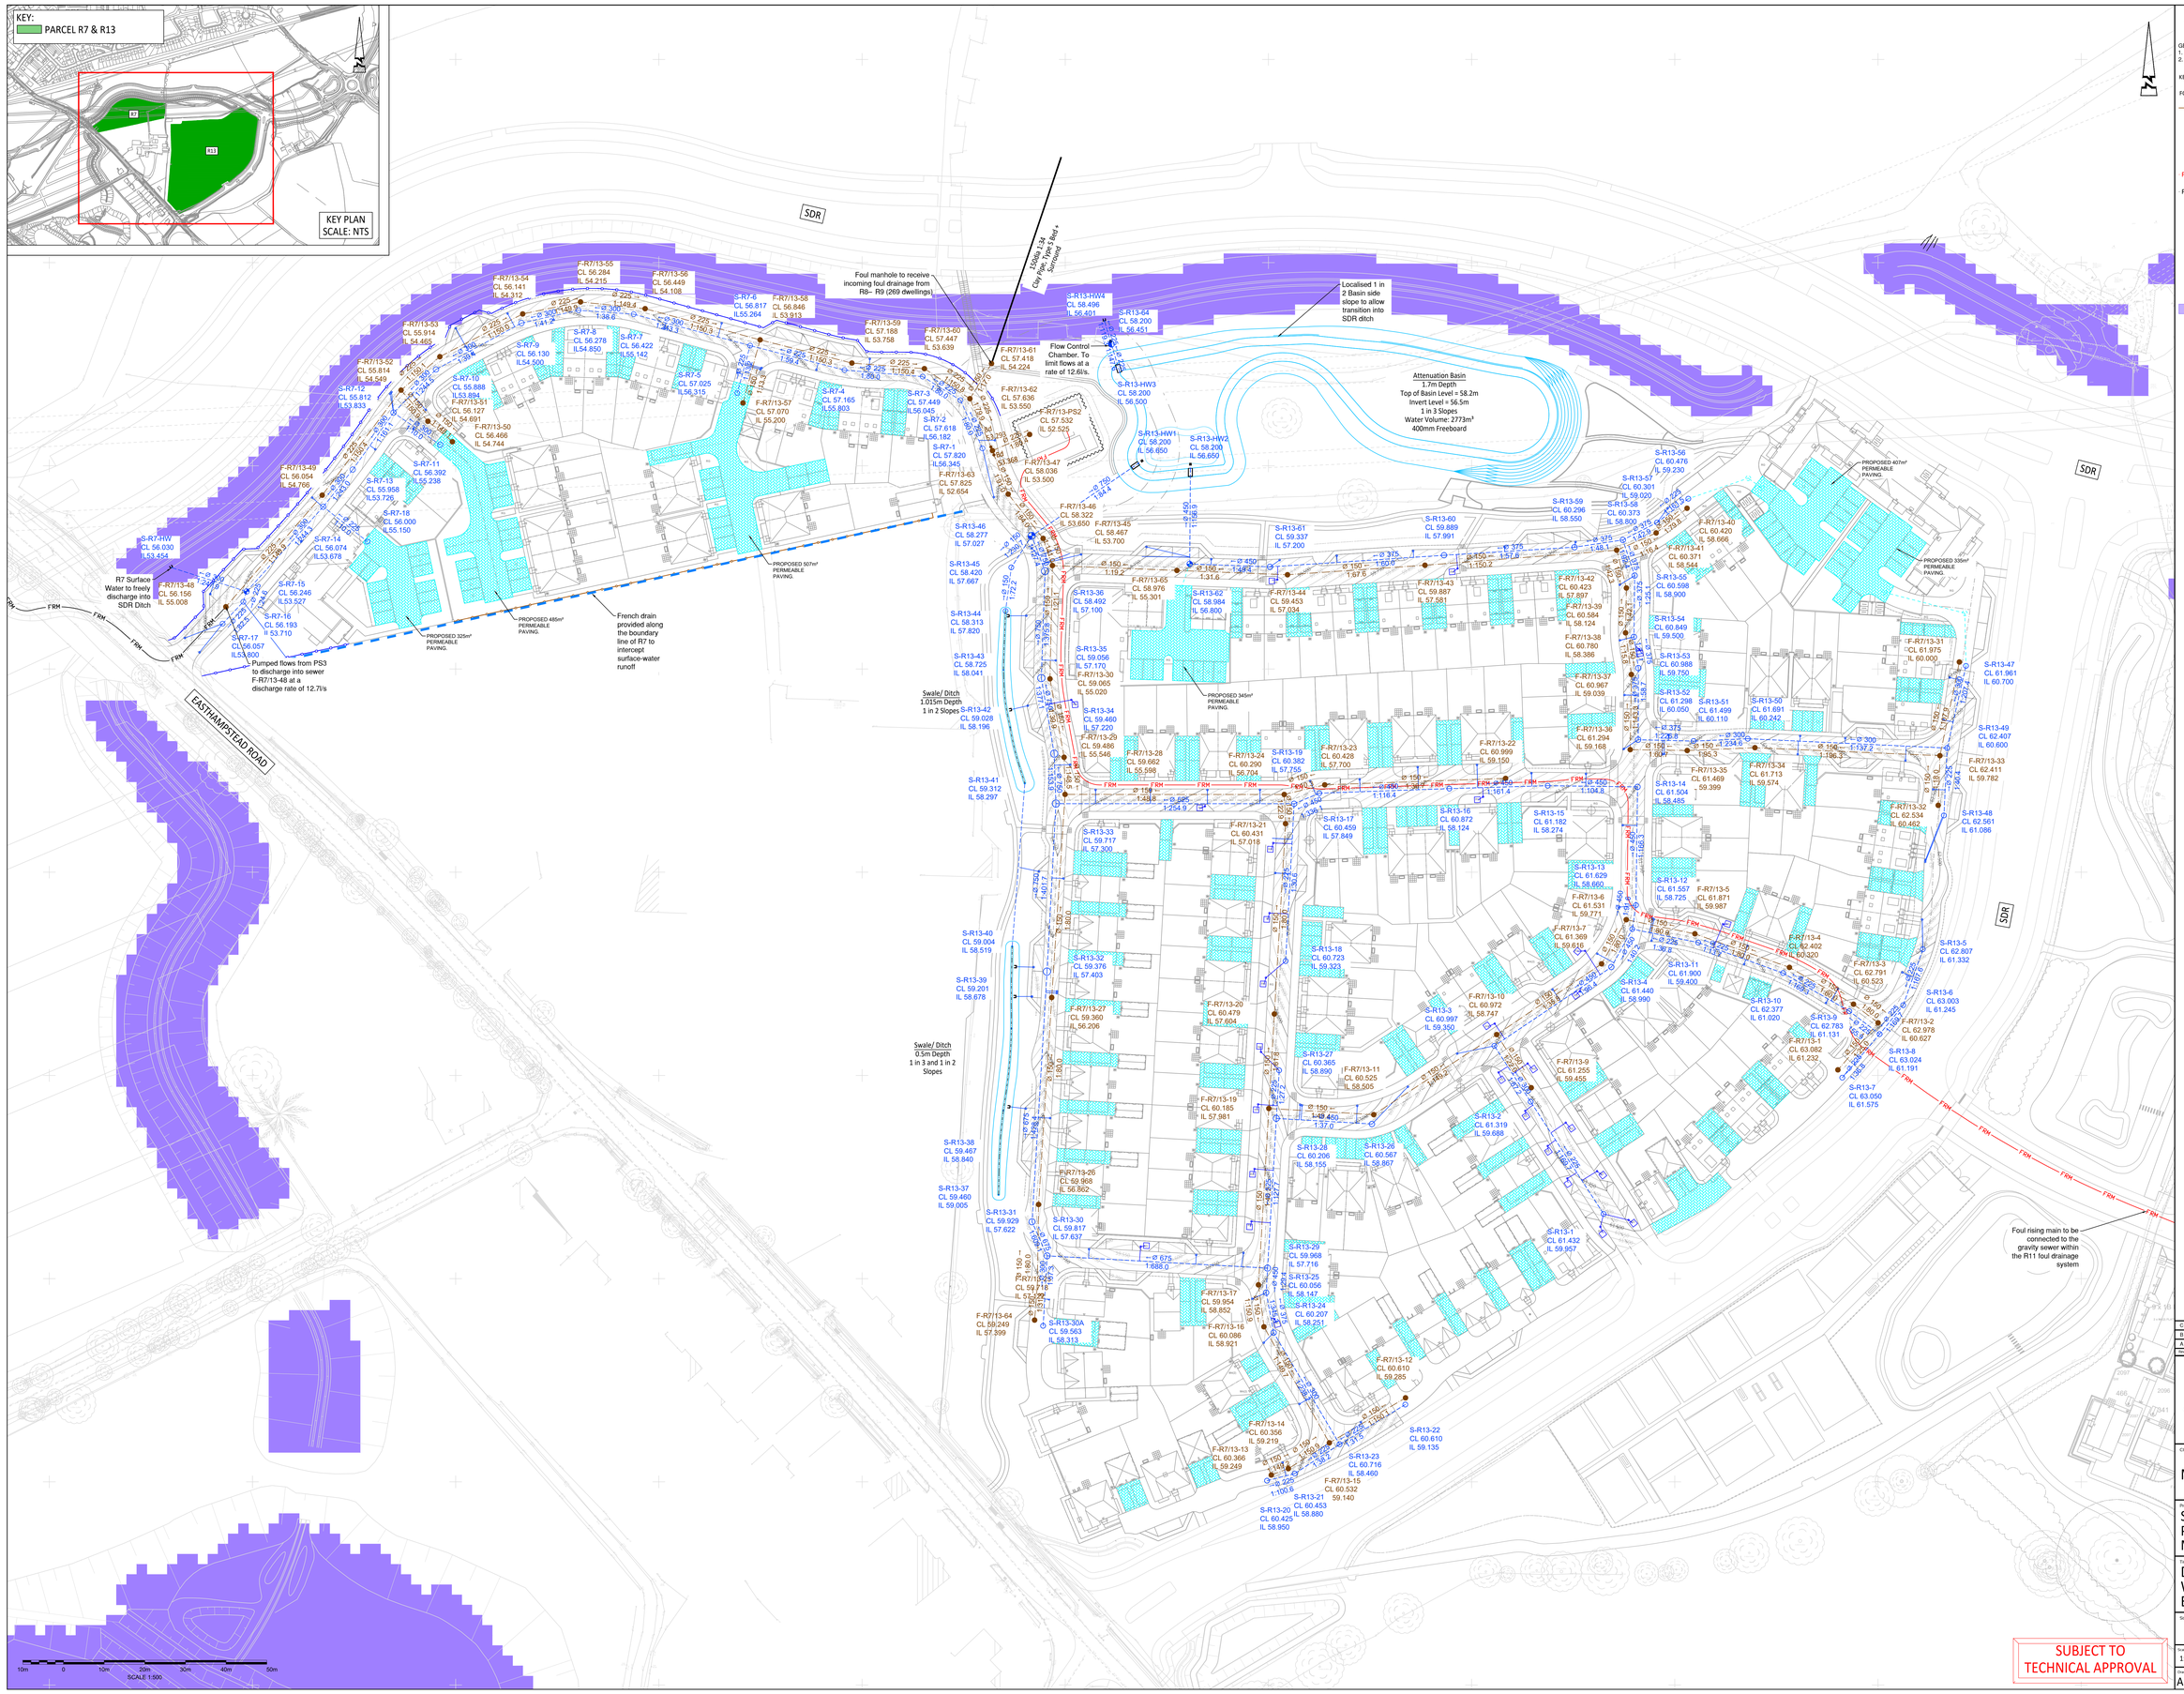

SUBJECT TO TECHNICAL APPROVAL

© ABLEY LETCHFORD PARTNERSHIP LTD.
This drawing should not be reproduced without consent.

GENERAL ARRANGEMENT NOTES:
1. Do not scale.
2. Refer to all other Project Drawings and supporting notes.

KEY

FOUL
- Proposed adoptable sewer & MH
- Highway gully and 150mmØ connection
- Proposed Control Manhole
- Proposed Catchpit Manhole
- FRM — Proposed PS2 Foul Water Rising Main
- FRM — PS3 Foul Water Rising Main
- Proposed Headwall

STORM
- Proposed French Drain
- Proposed Swale/ Basin
- Permeable Paved Parking Court with indicative private drainage connection
- Permeable Paved Driveway
- Rain Garden and Connection

Extent of 1 in 100 yr + 35% CC fluvial flood event

Rev	Date	Description	Drawn	Checked
C	26.26	DISCHARGE LIMIT AMENDED	RF	RF
B	26.26	RAIN GARDENS COLOURED	RF	RF
A	26.26	FIRST ISSUE	AS	RF

Abley Letchford
www.ableyletchford.co.uk

Client
MILLER HOMES

Project
SOUTH WOKINGHAM SDL PHASE 2B R7 & R13 RESERVED MATTERS APPLICATION

Title
DRAINAGE STRATEGY WITH FLUVIAL FLOOD EXTENTS

Status

Scale	Date	Drawn	Checked
1:500 @ A0	AUG 2026	AS	RG

Drawing No: A389-R7&R13-RM-509
Revision: C