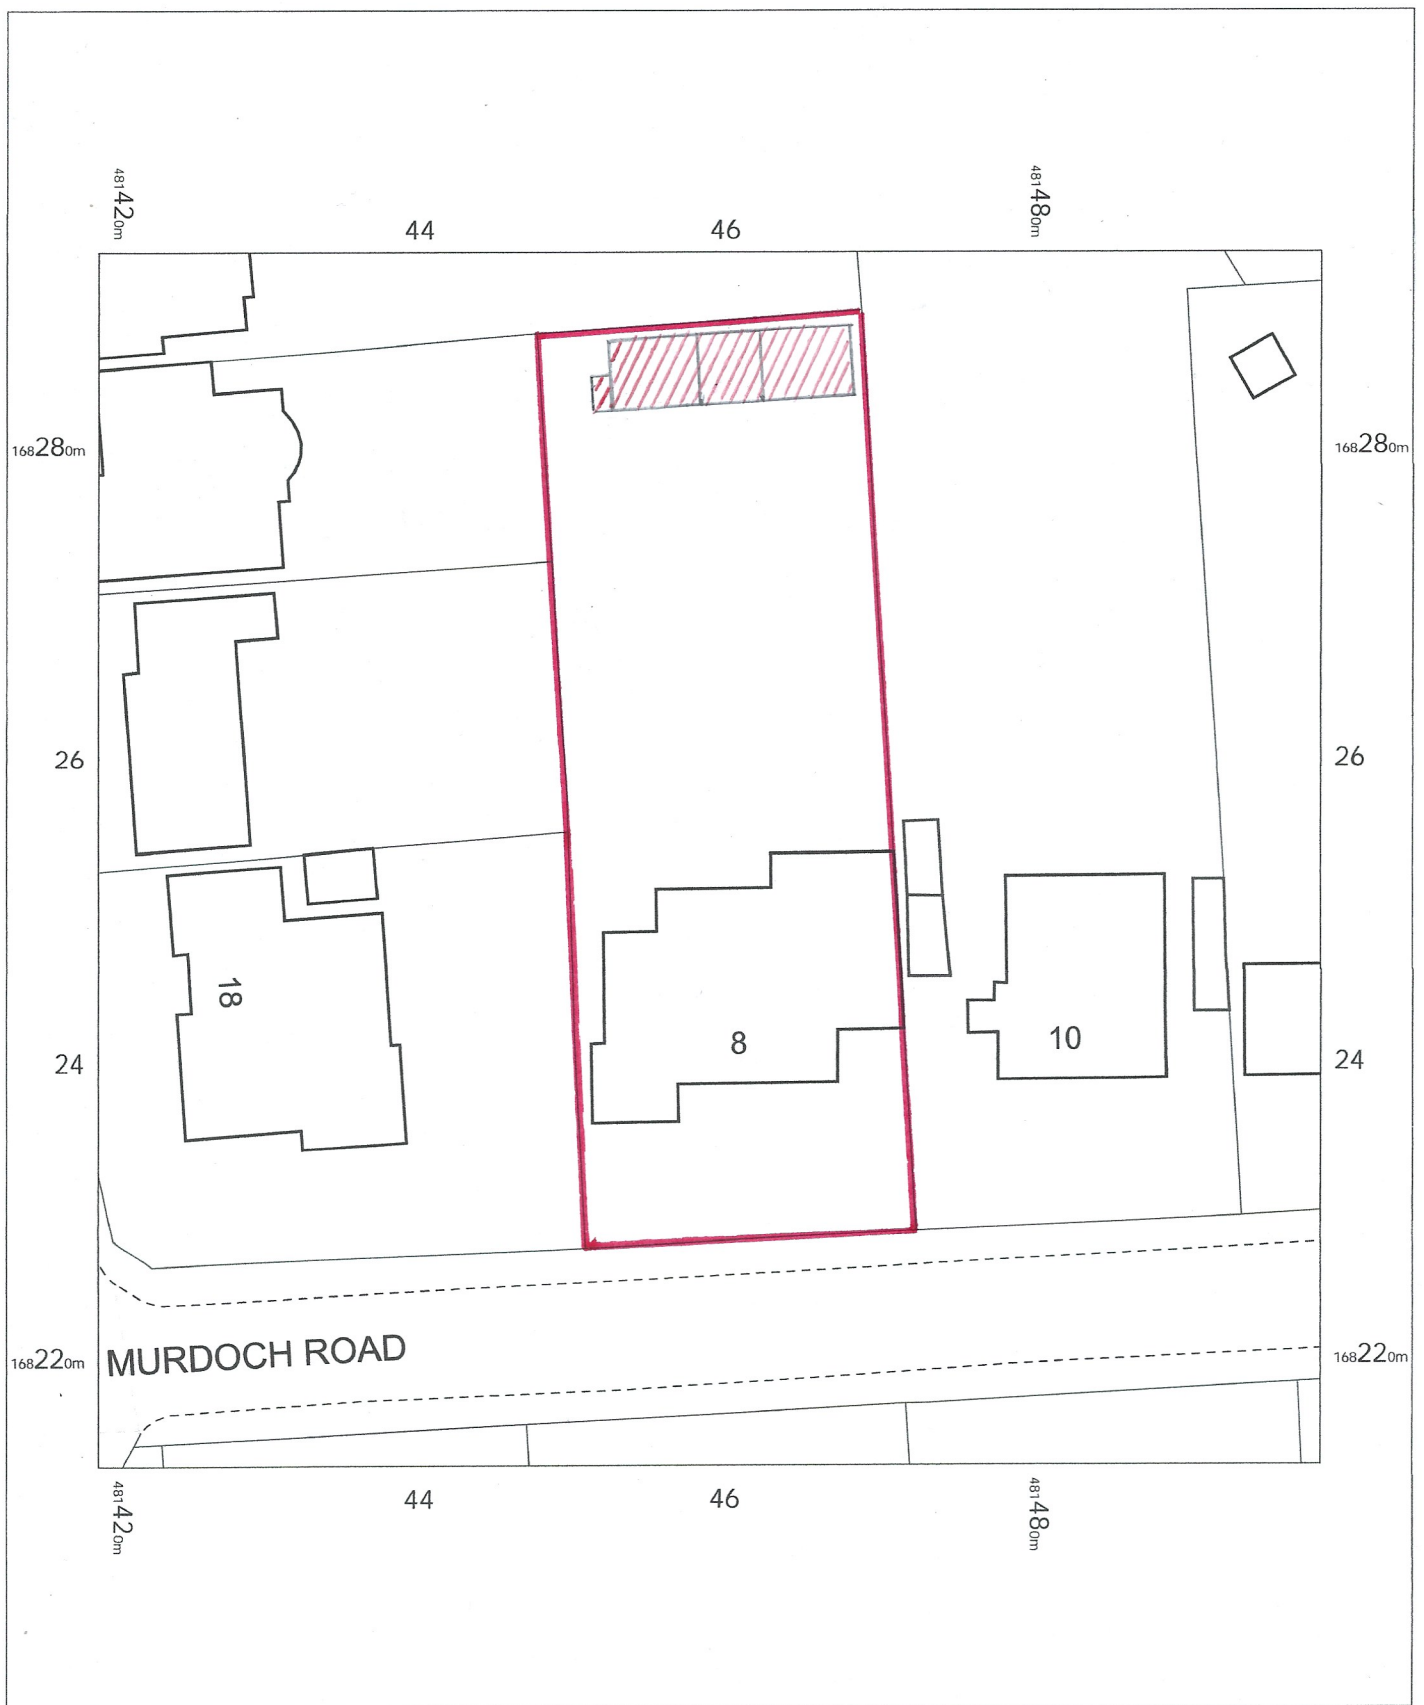



PROPOSED

8 Murdoch Road,
Wokingham,
RG40 2DE

OS MasterMap 1250/2500/10000 scale
Friday, September 11, 2026, ID: NMC-01296875
www.nationalmapcentre.co.uk

1:500 scale print at A4, Centre: 481459 E, 168253 N

©Crown Copyright Ordnance Survey. Licence no.
AC0000814278

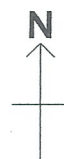

NATIONAL
MAP CENTRE