

PROPOSED REAR ELEVATION (EAST)

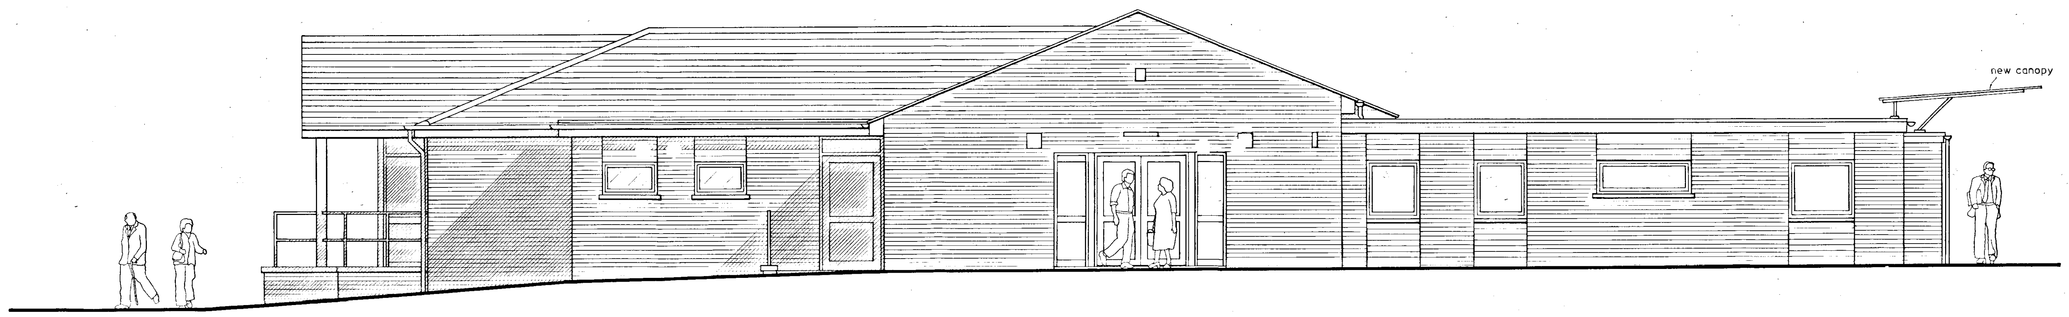

PROPOSED SIDE ELEVATION (NORTH)

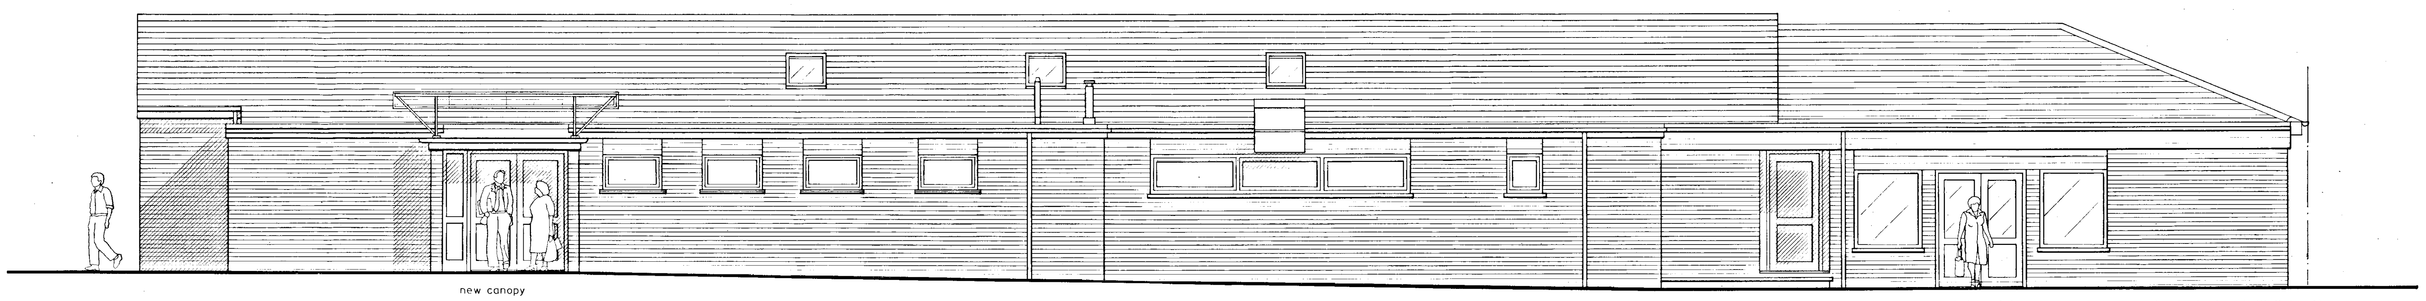

PROPOSED FRONT ELEVATION (WEST)

20 DEC 2001 5355

Note:
All dimensions must be checked on site and not scaled from this drawing.

A	05.10.01	EAST & WEST ELEVATIONS AMENDED
	Date	Revision

© copyright

PEREIRA-WALSHE PARTNERSHIP
9 THE RIDING,
WOODHAM,
SURREY GU21 5TA.

TEL. & FAX. 01483 773235.

Client

WOODLEY AGE CONCERN

Job Title

THE DAY CENTRE,
SOUTHLAKE CRESCENT,
WOODLEY,
BERKSHIRE RG5 3QW.

Drawing Title

PROPOSED ELEVATIONS

APPROVED

Scale 1:50 (at A0)

Date SEPT.'01 | Drawn by L.W.

Drg. No. PWP/529.04 | Rev. A

ARCHITECTURAL 1189 x 841 mm A0

Note:
All dimensions must be checked on site and not scaled from this drawing.

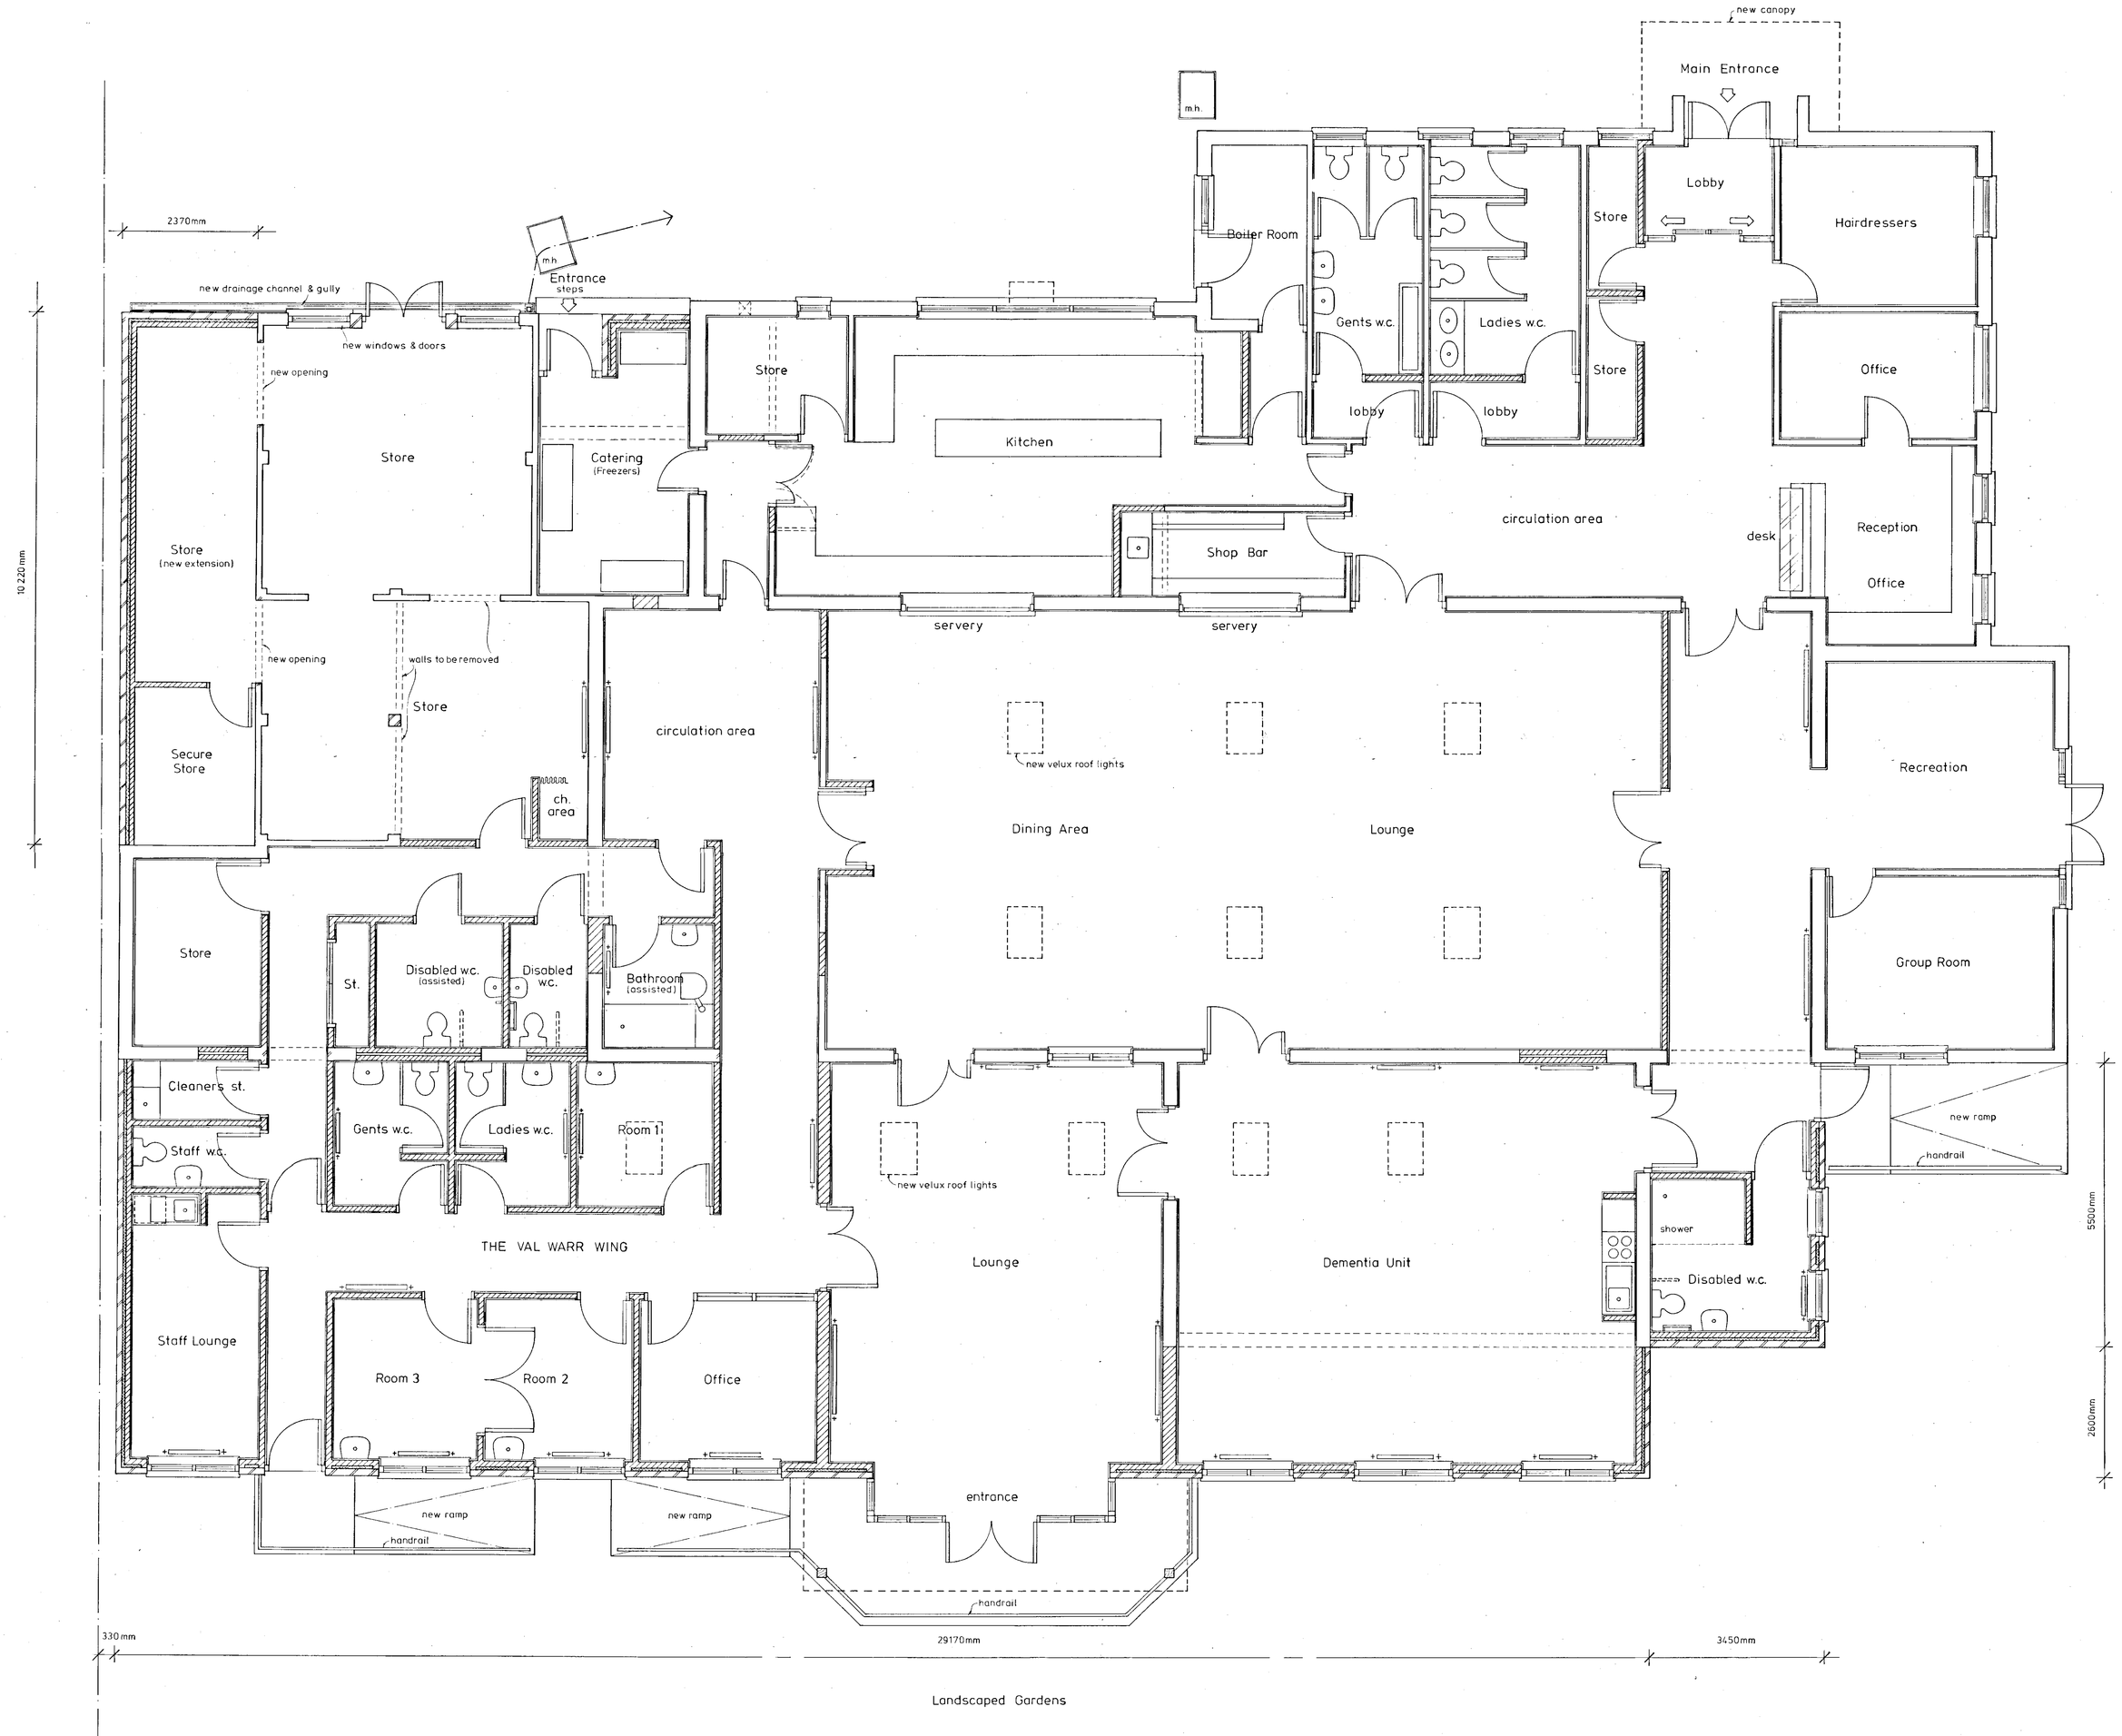

A	Dwg No 03	LAYOUT ADJUSTMENTS, DIMENSIONS ADDED
	Date	Revision

© copyright

PEREIRA-WALSHE PARTNERSHIP
9 THE RIDING,
WOODHAM,
SURREY GU21 5TA.
TEL. & FAX. 01483 773235.

20 DEC 2001 555

Client
WOODLEY AGE CONCERN

Job Title
THE DAY CENTRE,
SOUTHLAKE CRESCENT,
WOODLEY,
BERKSHIRE RG5 3QW.

Drawing Title
PROPOSED GROUND FLOOR PLAN

APPROVED

Scale 1:50 (at A0)

Date SEPT. '01 | Drawn by L.W.

Drg. No. PWP/529.02 | Rev. A

ARCHITECTURAL 1189 x 841 mm A0

20.DEC.2001 * 5555

Note:
All dimensions must be checked on site and not scaled from this drawing.

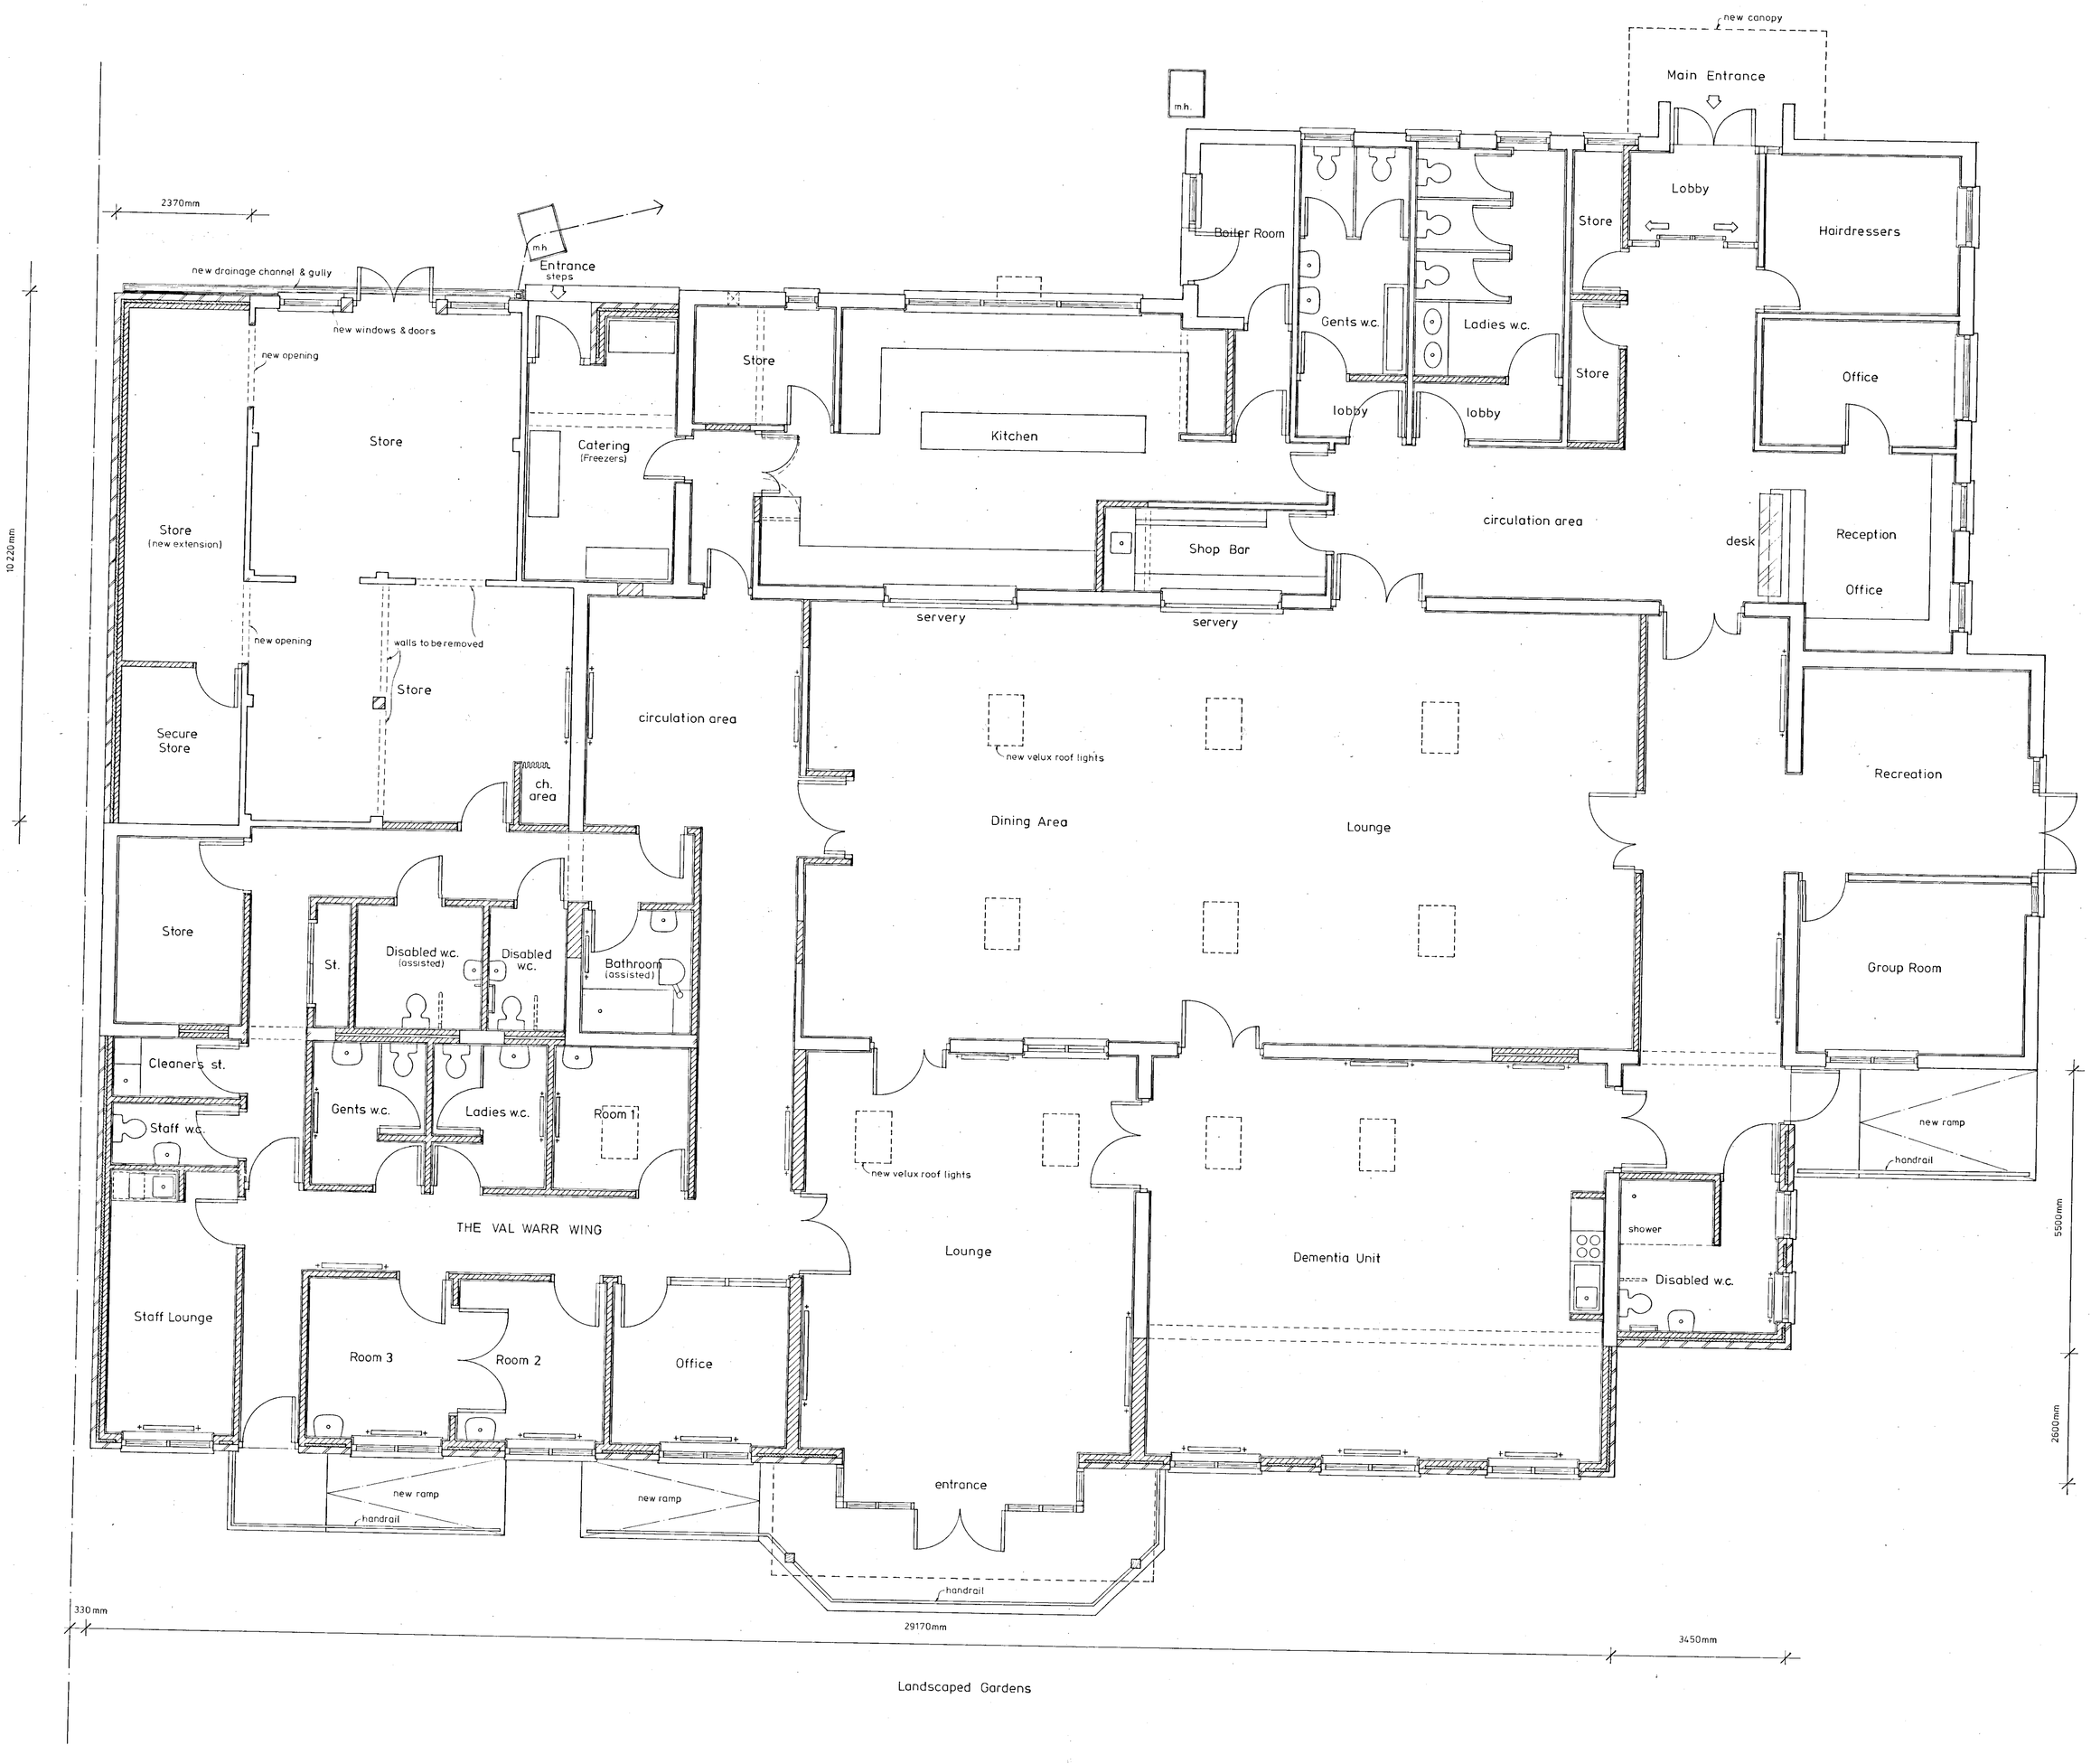

20.DEC.2001 * 5555

A	Org. No. 01	LAYOUT REVISIONS, DIMENSIONS ADDED.
	Date	Revision

© copyright

PEREIRA-WALSHE PARTNERSHIP
9 THE RIDING,
WOODHAM,
SURREY GU21 5TA.
TEL. & FAX. 01483 773235.

Client
WOODLEY AGE CONCERN

Job Title
THE DAY CENTRE,
SOUTHLAKE CRESCENT,
WOODLEY,
BERKSHIRE RG5 3QW.

Drawing Title
PROPOSED GROUND FLOOR PLAN

APPROVED

Scale 1:50 (at A0)

Date SEPT. '01 | Drawn by L.W.

Org. No. PWP/529.02 | Rev. A

ARCHITECTURAL 1189 x 841 mm A0

9/14/02

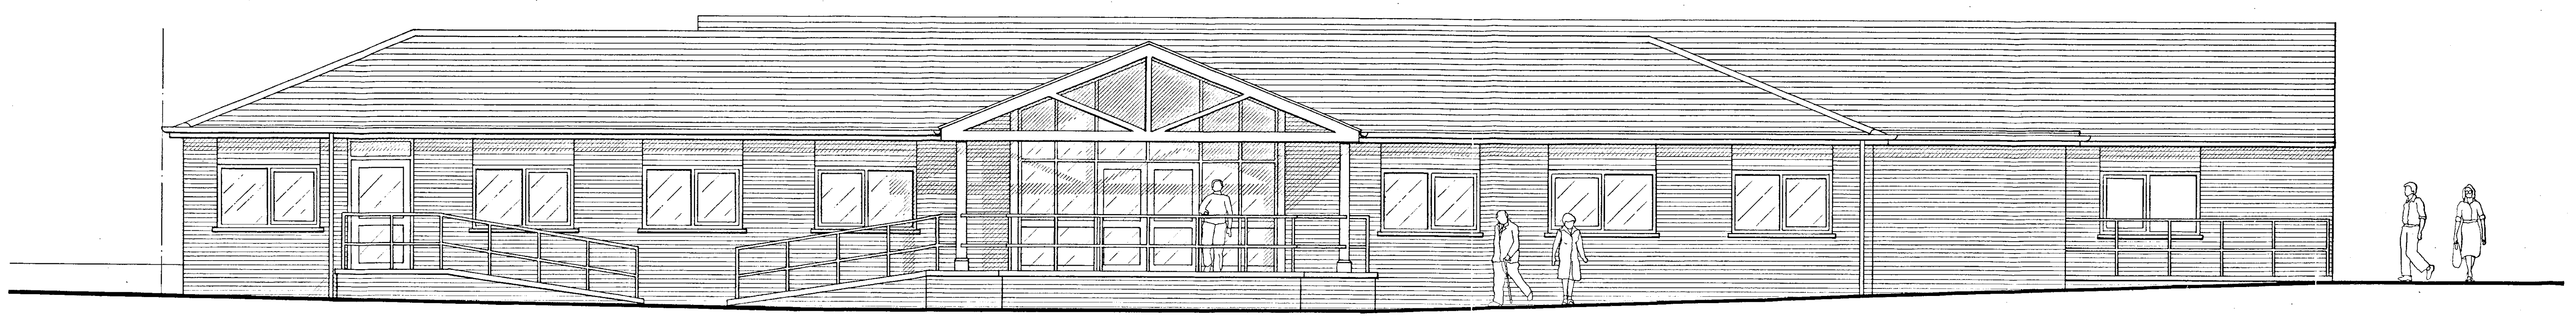

PROPOSED REAR ELEVATION (EAST)

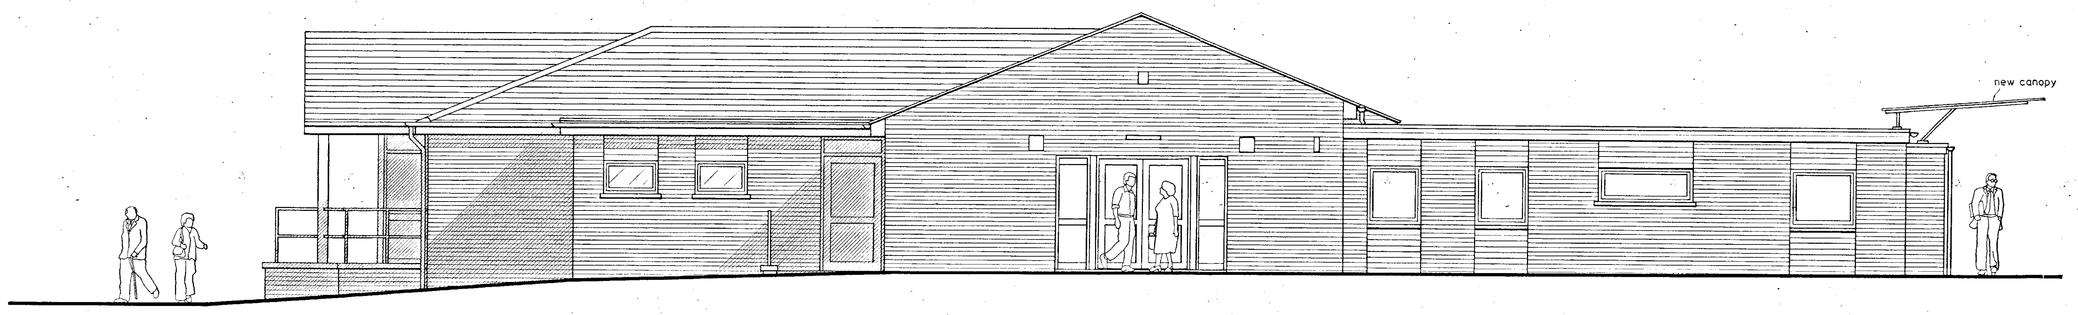

PROPOSED SIDE ELEVATION (NORTH)

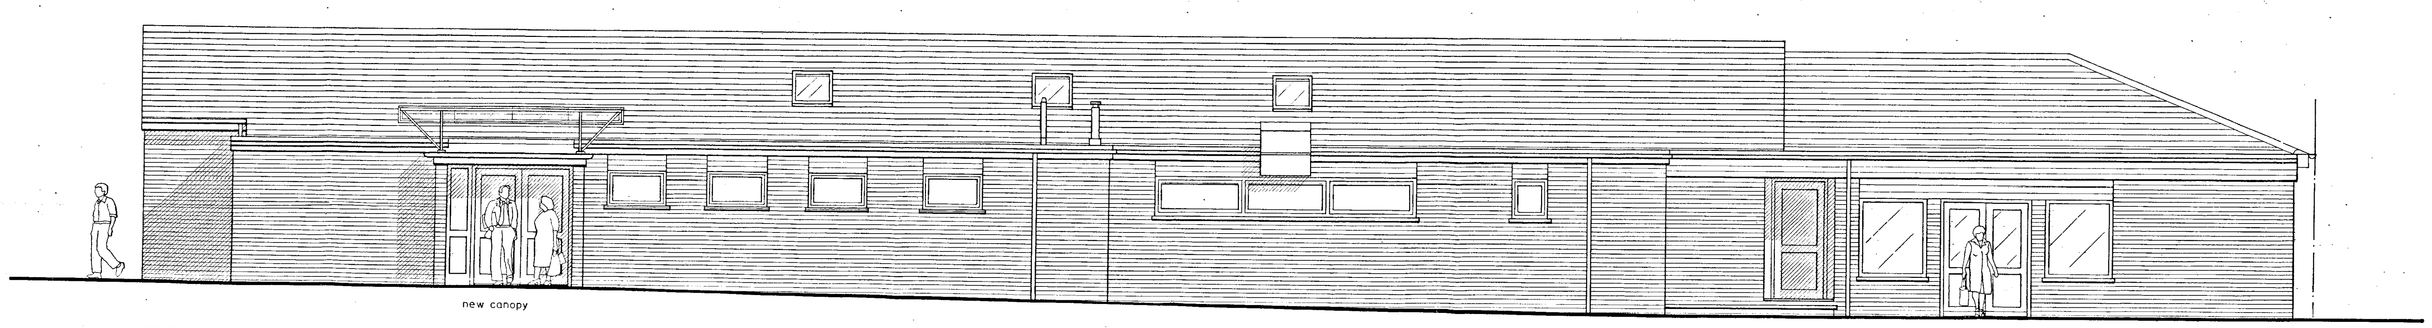

PROPOSED FRONT ELEVATION (WEST)

20.DEC.2001 • 5555

Note:
All dimensions must be checked on site and not scaled from this drawing.

APPROVED

A	05.10.01	EAST & WEST ELEVATIONS AMENDED
	Date	Revision

© copyright

PART 1 REGISTER

PEREIRA-WALSHE PARTNERSHIP
9 THE RIDING,
WOODHAM,
SURREY GU21 5TA.
TEL. & FAX. 01483 773235.

Client
WOODLEY AGE CONCERN

Job Title
THE DAY CENTRE,
SOUTHLAKE CRESCENT,
WOODLEY,
BERKSHIRE RG5 3QW.

Drawing Title
PROPOSED ELEVATIONS

Scale 1:50 (at A0)

Date SEPT. '01 | Drawn by L.W.

Drg. No. PWP/529.04 | Rev. A

ARCHITECTURAL 1189 x 841 mm A0

CD 19/4/02