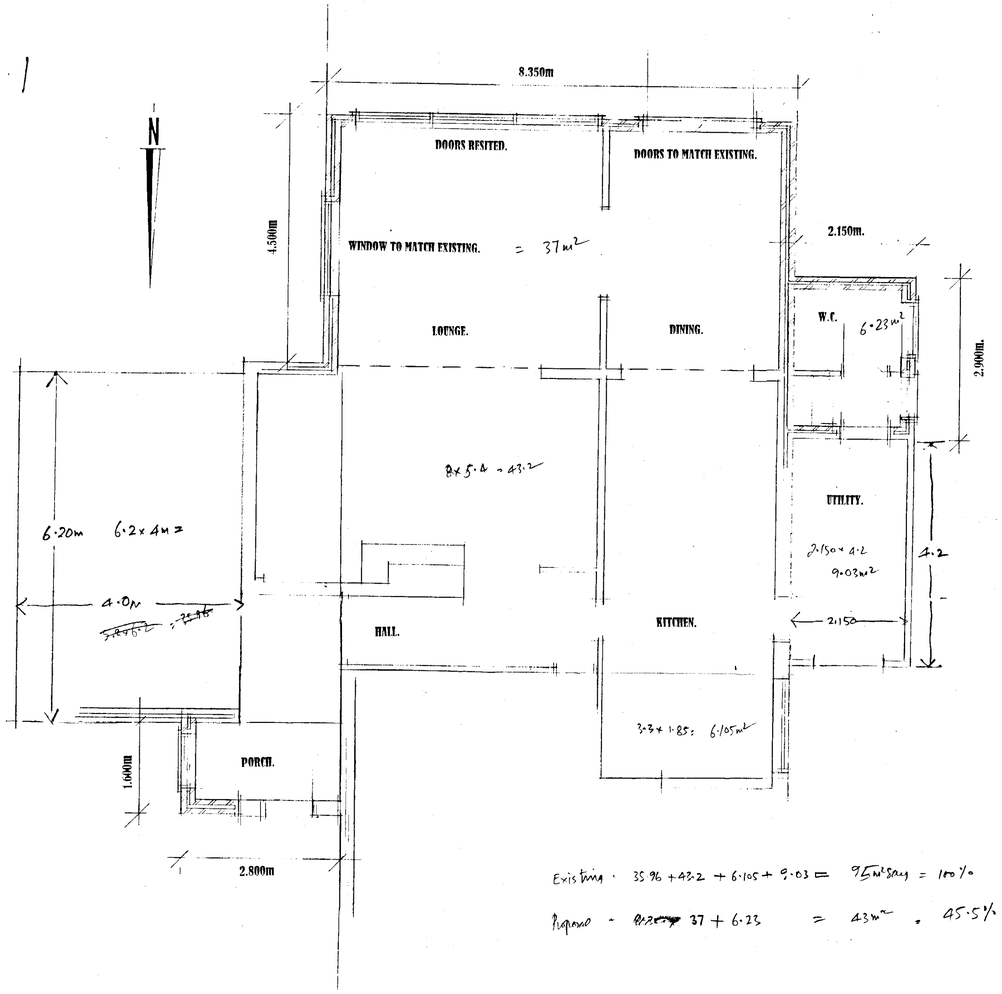

Existing · 35·96 + 43·2 + 6·105 + 9·03 = 95m²say = 100%

Proposed · ~~8×5·4~~ 37 + 6·23 = 43m² . 45·5%

FLOOR PLAN.

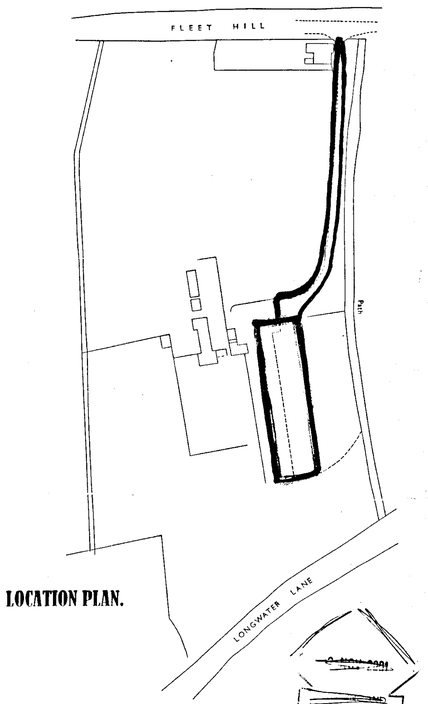

LOCATION PLAN.

APPROVED

PROJECT. Beamiss Lodge,
Finchamstead,Berkshire.

DRAWING. Floor and Location Plans.

Scale. 1/50. 1/1250. Date October 2001.

Drwg.No.FPL/1001-A.

18 DEC 2001

5333

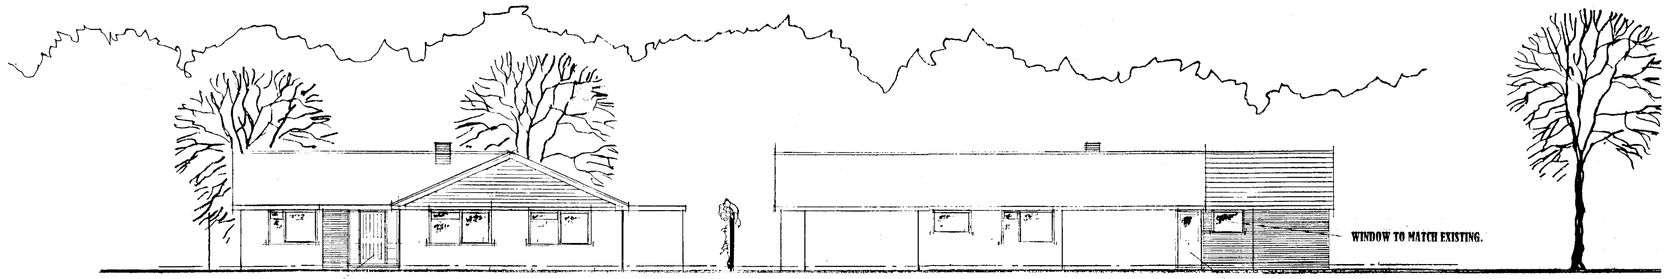

NORTH ELEVATION.

WEST ELEVATION.

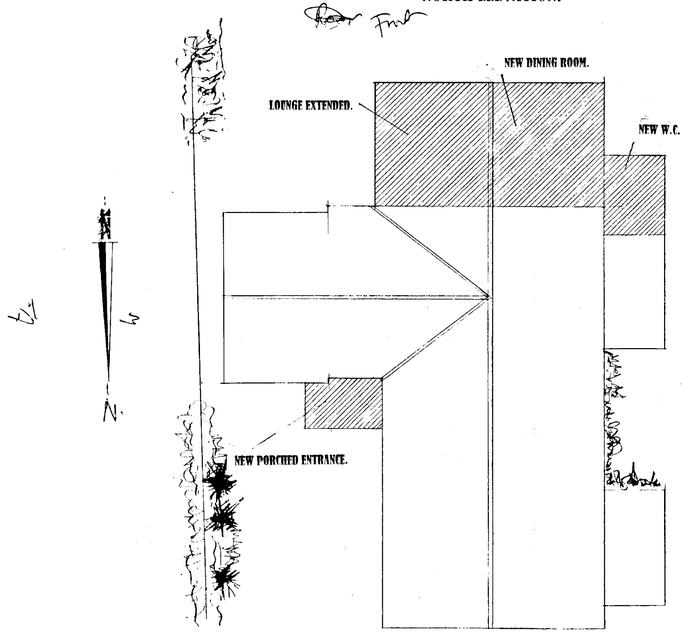

PLAN.

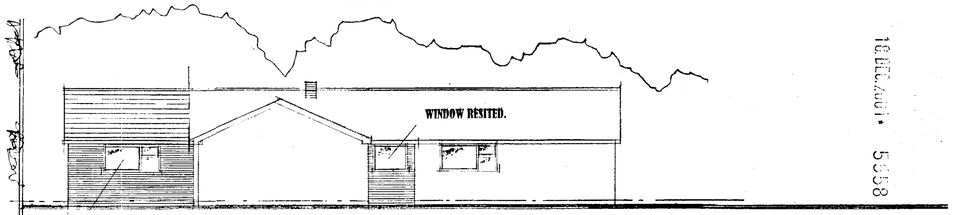

EAST ELEVATION.

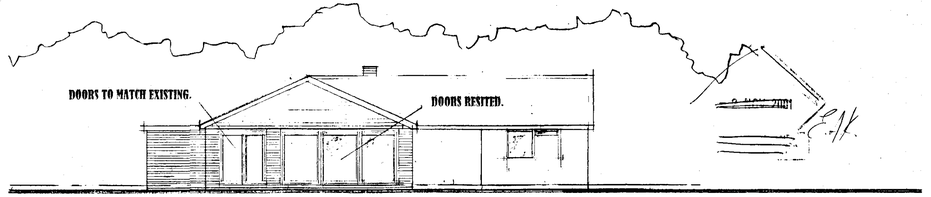

SOUTH ELEVATION.

South Elevation

APPROVED

PROJECT. Beamiss Lodge,
Finchampstead,Berkshire.

DRAWING. Plan and Elevations of Proposed Extension to Create Dining Room, Rear W.C. and Entrance Porch.

Scale 1-100. Date October 2001.

Drwg.No. PE1/1001-A.