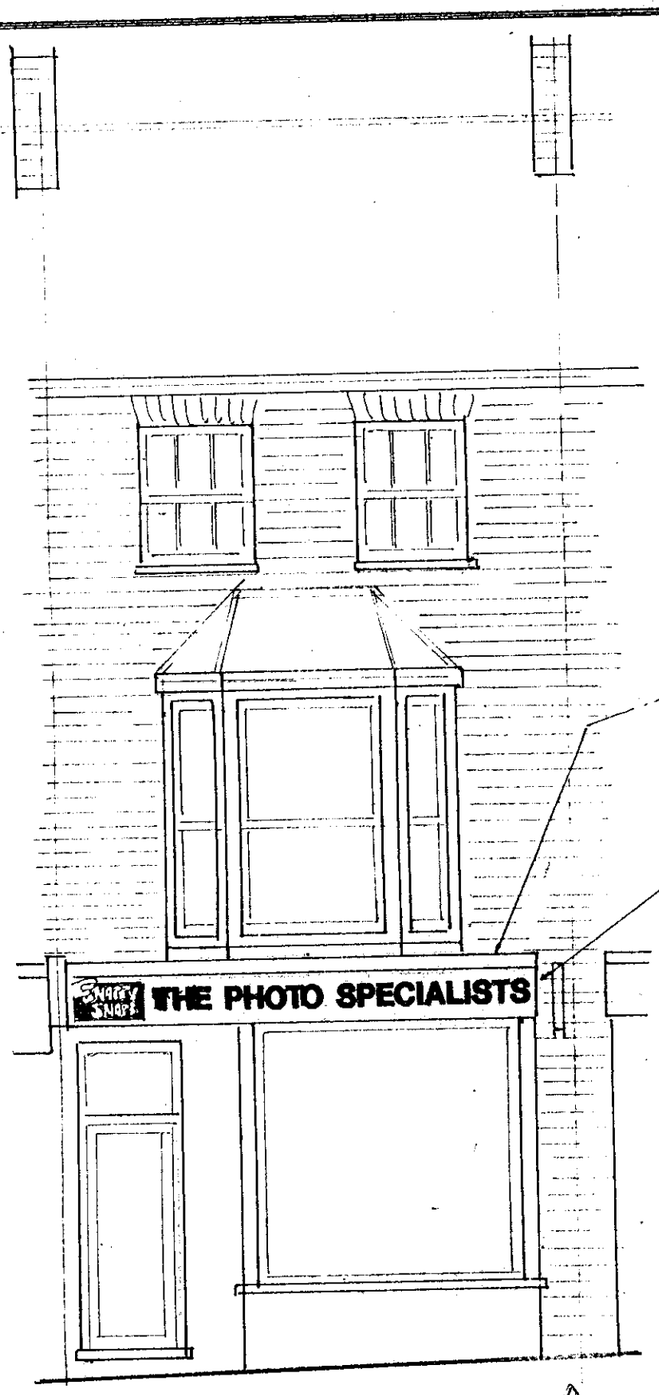



Proposed Front Elevation

Strip trough lighting


Yellow
Timber Fascia board background
with green raised fret cut perspex
lettering

Internally illuminated
Yellow & Green projecting Sign

drain pipe
previous
+ gone years
previous
further

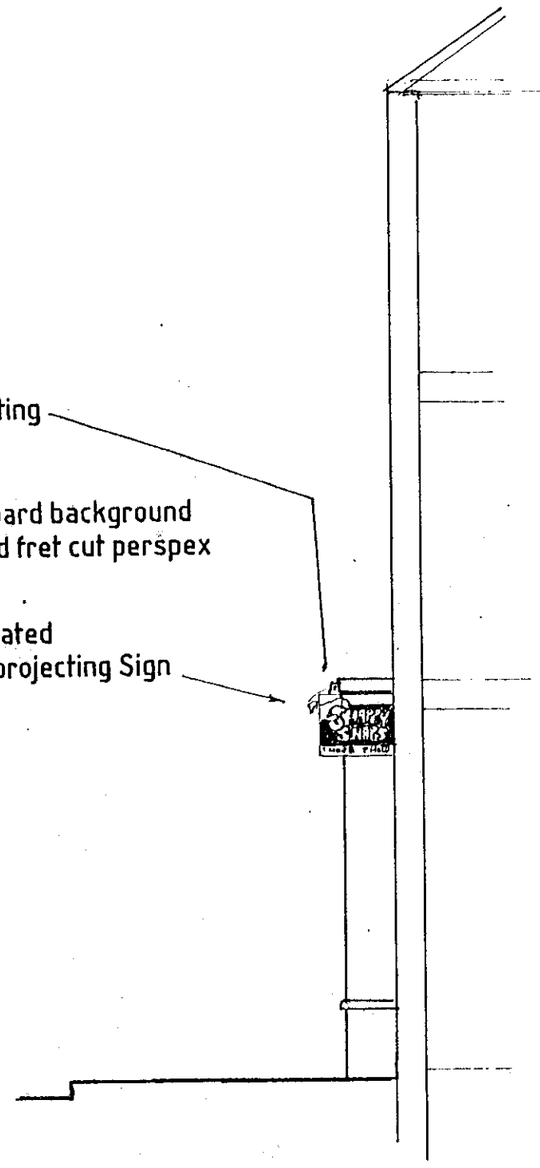

Section

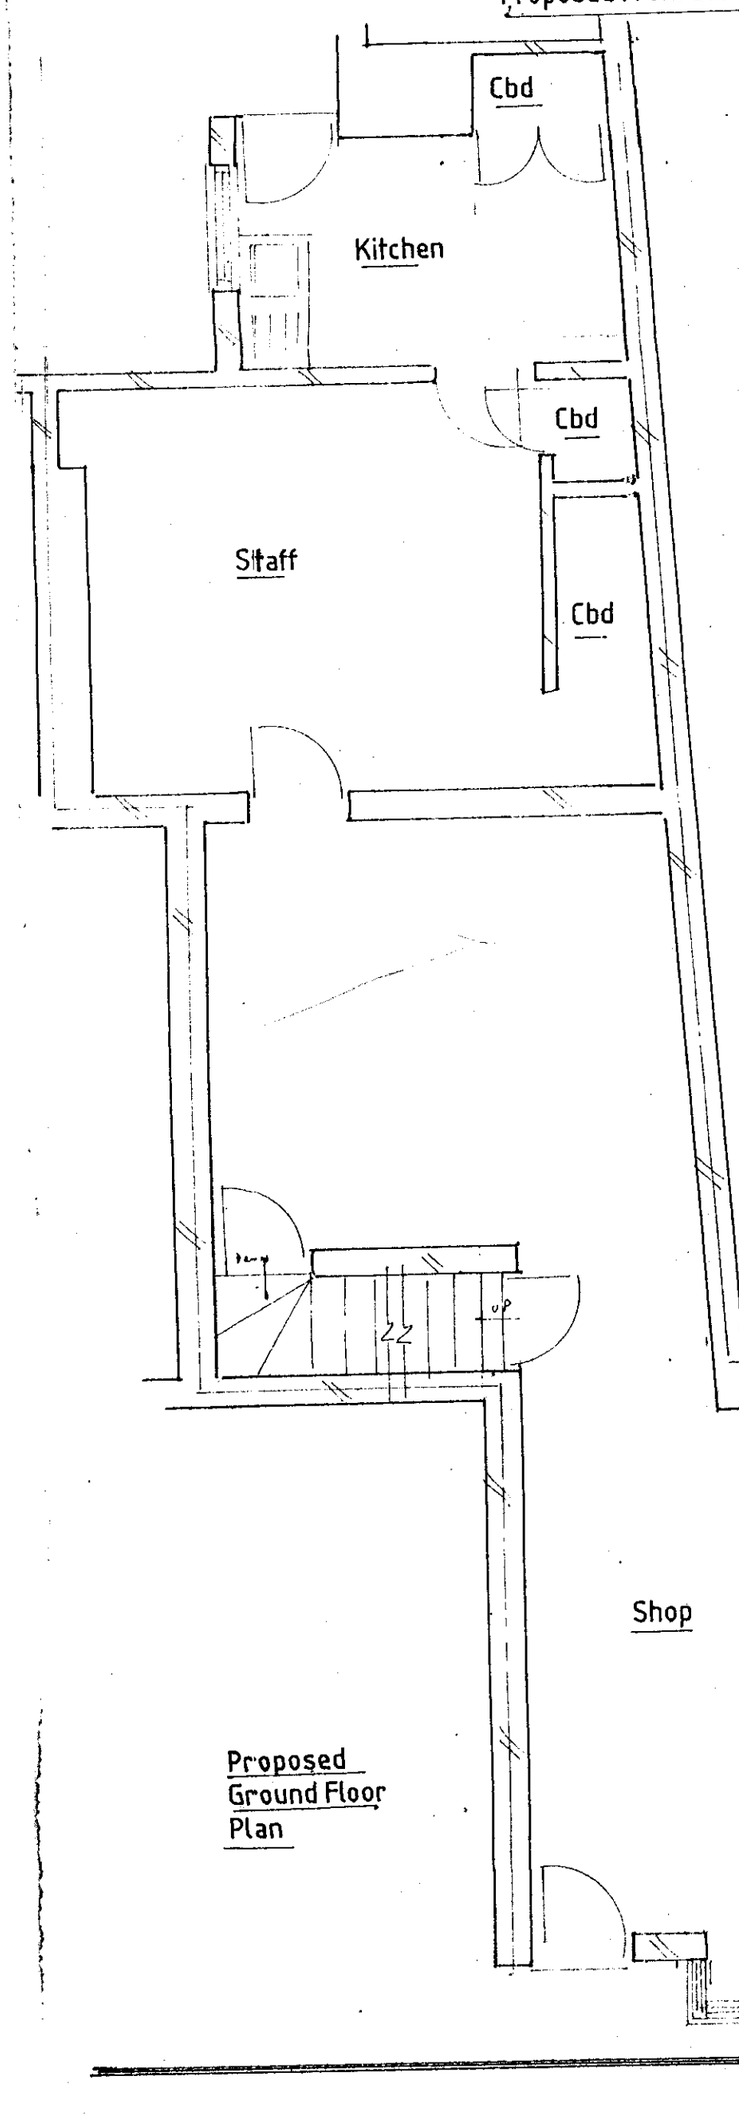

Proposed
Ground Floor
Plan

SUPERSEDED

23.FEB.2001 * 3445

SUPERSEDED


Proposed Shop Sign at 7 Peach Street Wokingham Surrey for Snappy Snaps 11 / 12 Glenthorne Mews 115 Glenthorne Road London W6

Agent John W Phillips 8 Highlever Road London W10 6PS
Tel.No: 020 8968 8135 & 020 7460 8979 & 07973 509928


Amendments

www.buildplans.co.uk Scale 1:100 & 1:50 Date 7/2/01


DRG. NO: 2846/2

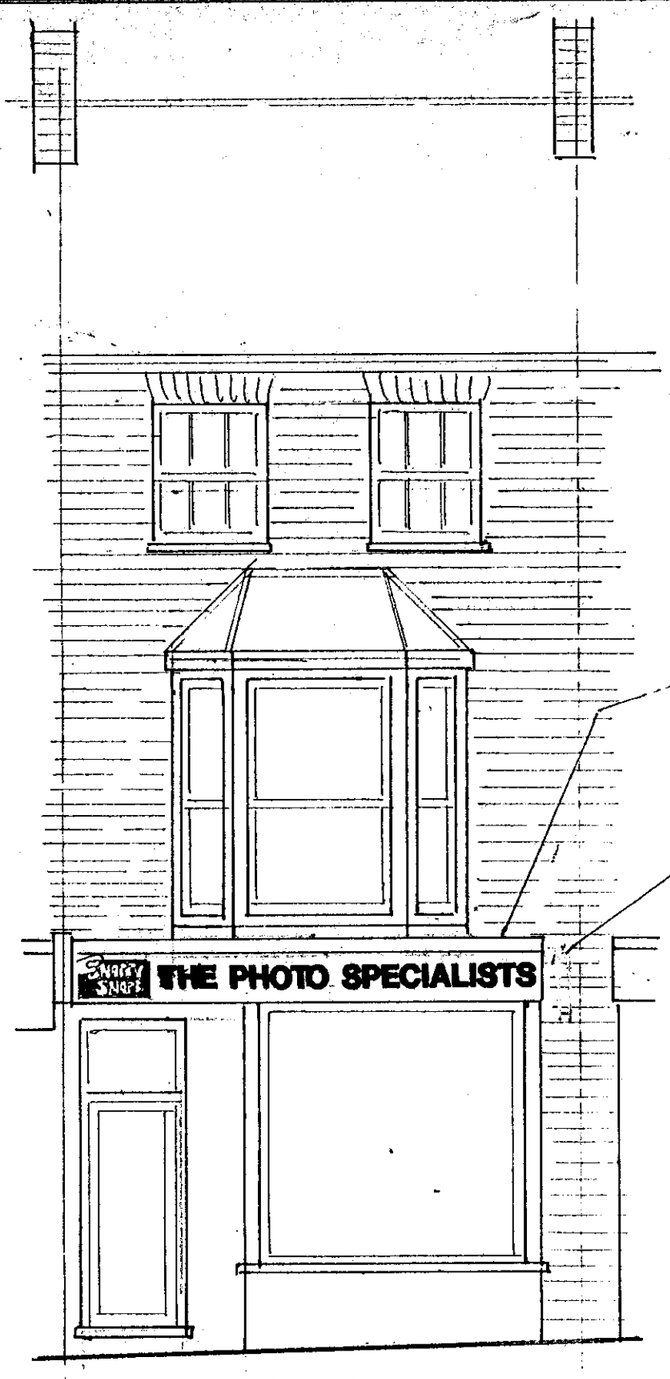

Proposed Front Elevation

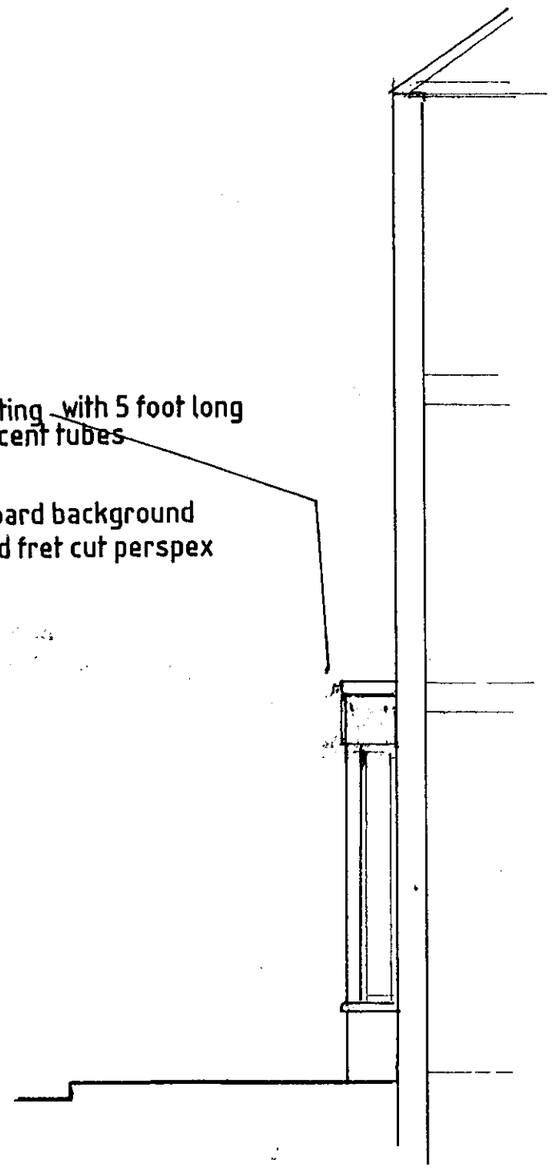

Section

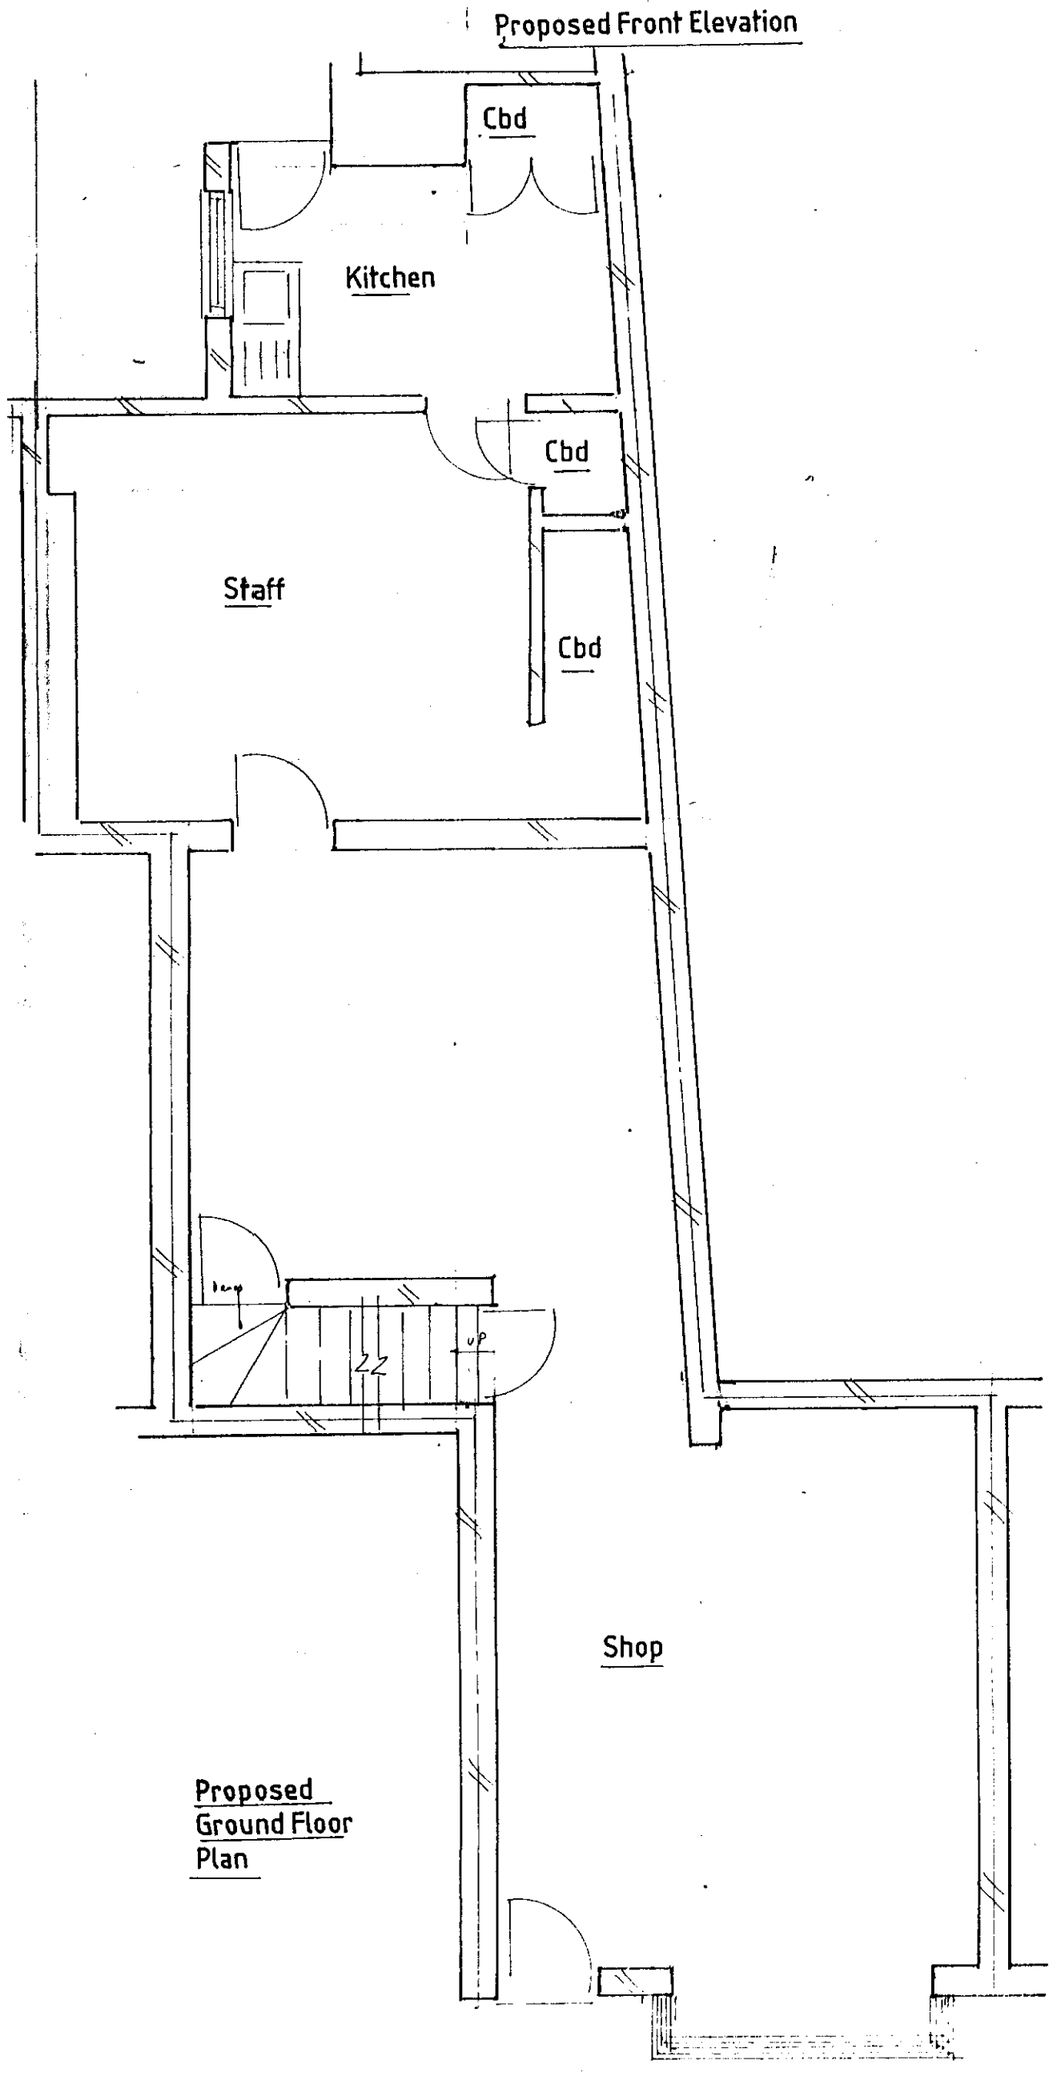

Proposed Ground Floor Plan

REVISED PLAN
3445 1

REFUSED

APP	
CS	
03 APR 2001	
COPIES TO:	ACK:
	FILE:

Proposed Shop Sign at 7 Peach Street Wokingham Surrey for Snappy Snaps 11 / 12 Glenthorne Mews 115 Glenthorne Road London W6

Agent John W Phillips 8 Highlever Road London W10 6PS
Tel.No: 020 8968 8135 & 020 7460 8979 & 07973 509928

Amendments

www.buildplans.co.uk Scale 1:100 & 1:50 Date 7/2/01

DRG. NO: 2846/2