
APPROVED

MATERIALS
ROOF - INTERLOCKING TILES TO MATCH EXISTING
WALLS - FACE BRICKWORK TO MATCH EXISTING
JOINERY - TO MATCH EXISTING

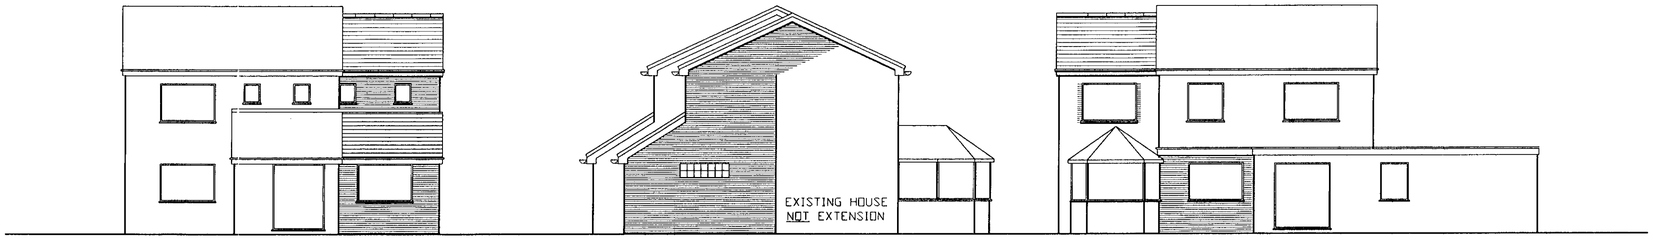


FIRST FLOOR IS SET BACK 1850mm (APPROX) FROM ADJACENT PROPERTY


PROPOSED FRONT ELEVATION

PROPOSED SIDE ELEVATION

PROPOSED REAR ELEVATION

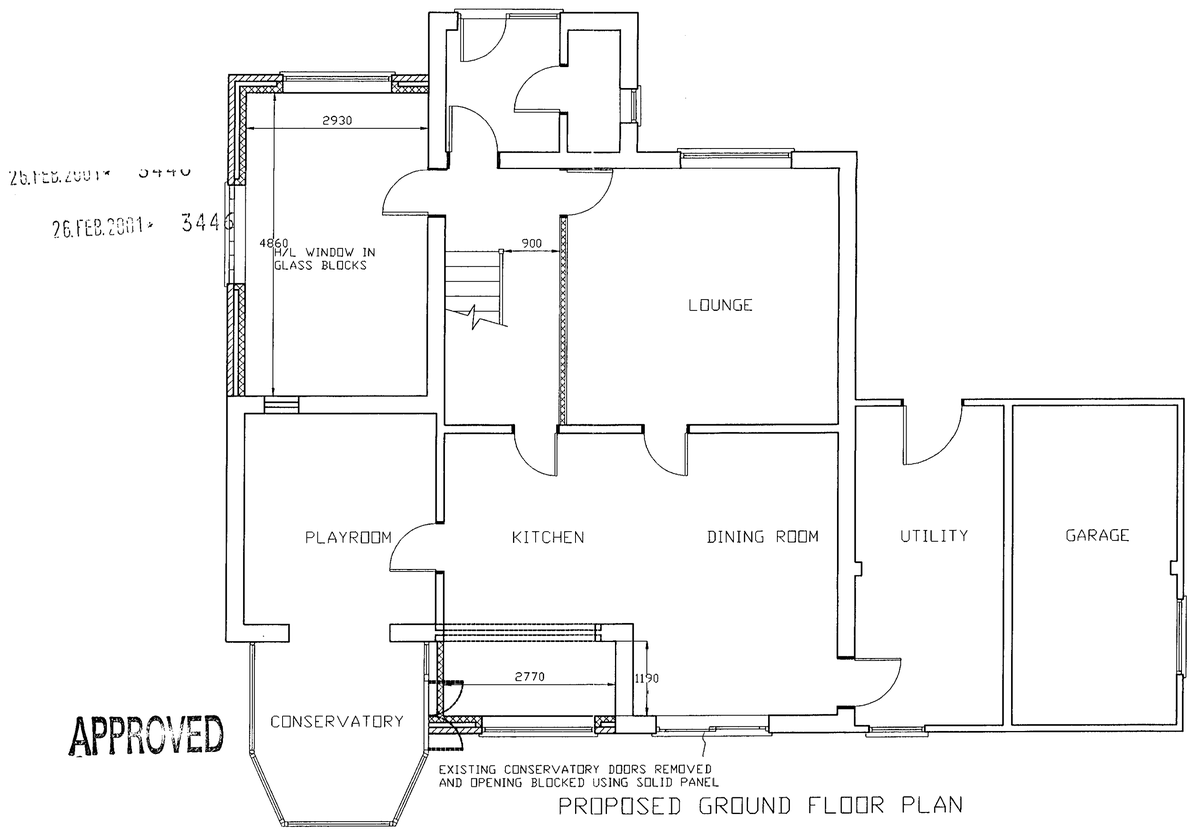

PROPOSED GROUND FLOOR PLAN

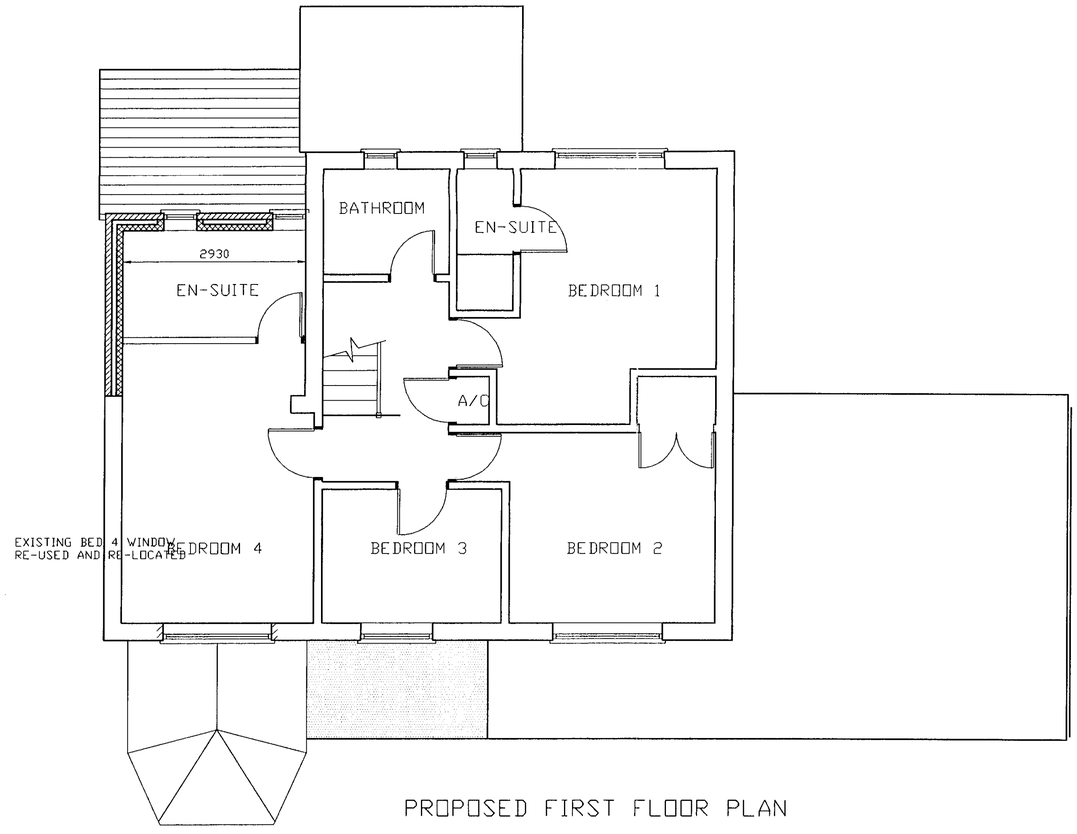

PROPOSED FIRST FLOOR PLAN

PROPOSED TWO STOREY EXTENSION TO 10 CLEVEDON DRIVE, EARLEY

SCALE: 1:50	DRAWN BY: SDD
CLIENT: Mr & Mrs M Herson	
DRAWING No: 00/10/02 Rev B	
REVISION:	DATE: 21/02/2001

9/11/01