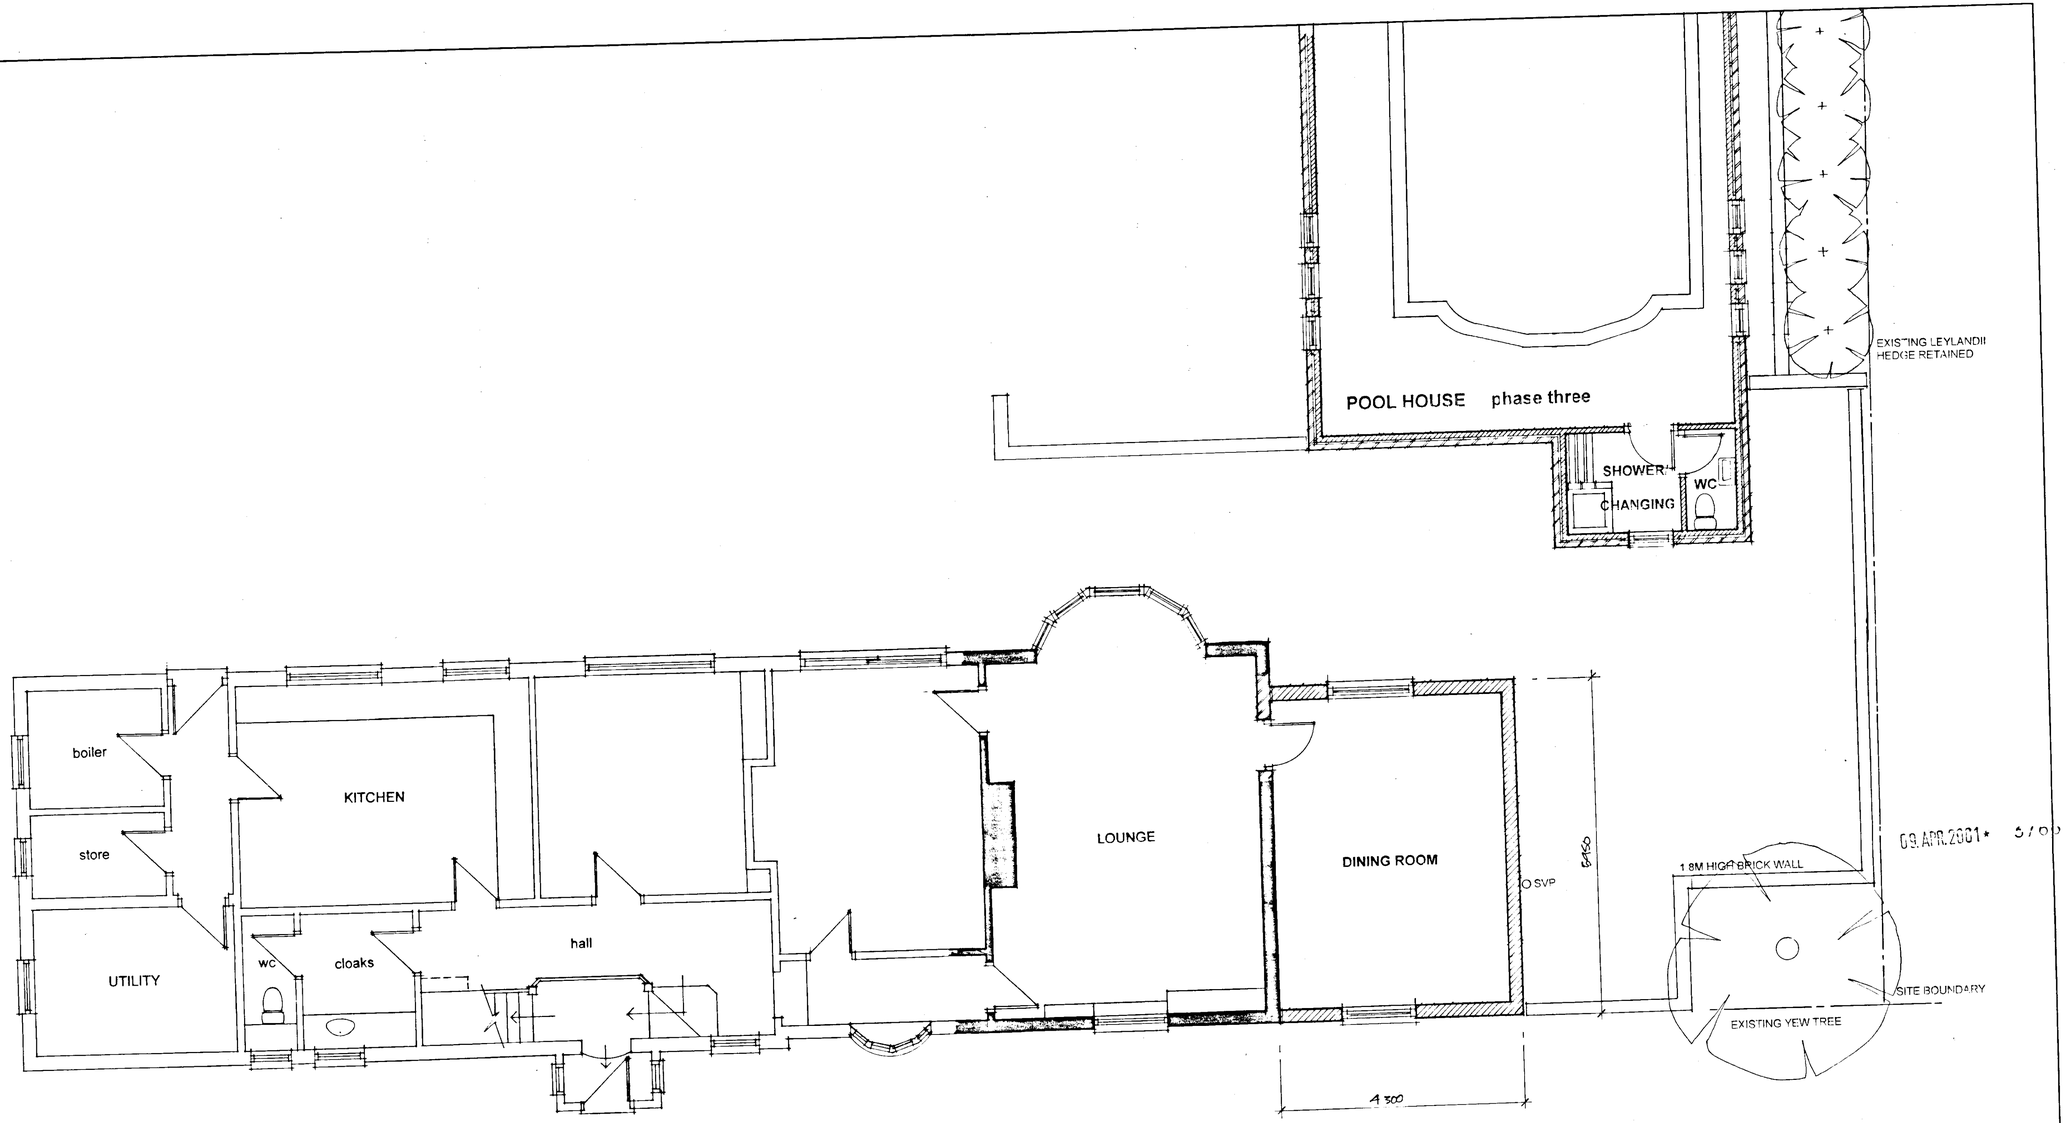

PHASE TWO

NOTES	REVISIONS	job	scale
	A CLIENTS REVISIONS FEB 2001	THE OLD HOUSE.	1:50
			date FEB. 2001
		title PROPOSED GROUND FLOOR PLAN	
			drg no BR/2001/05

HEFFERS DHT2 30.3.01

▲ TRIM HERE