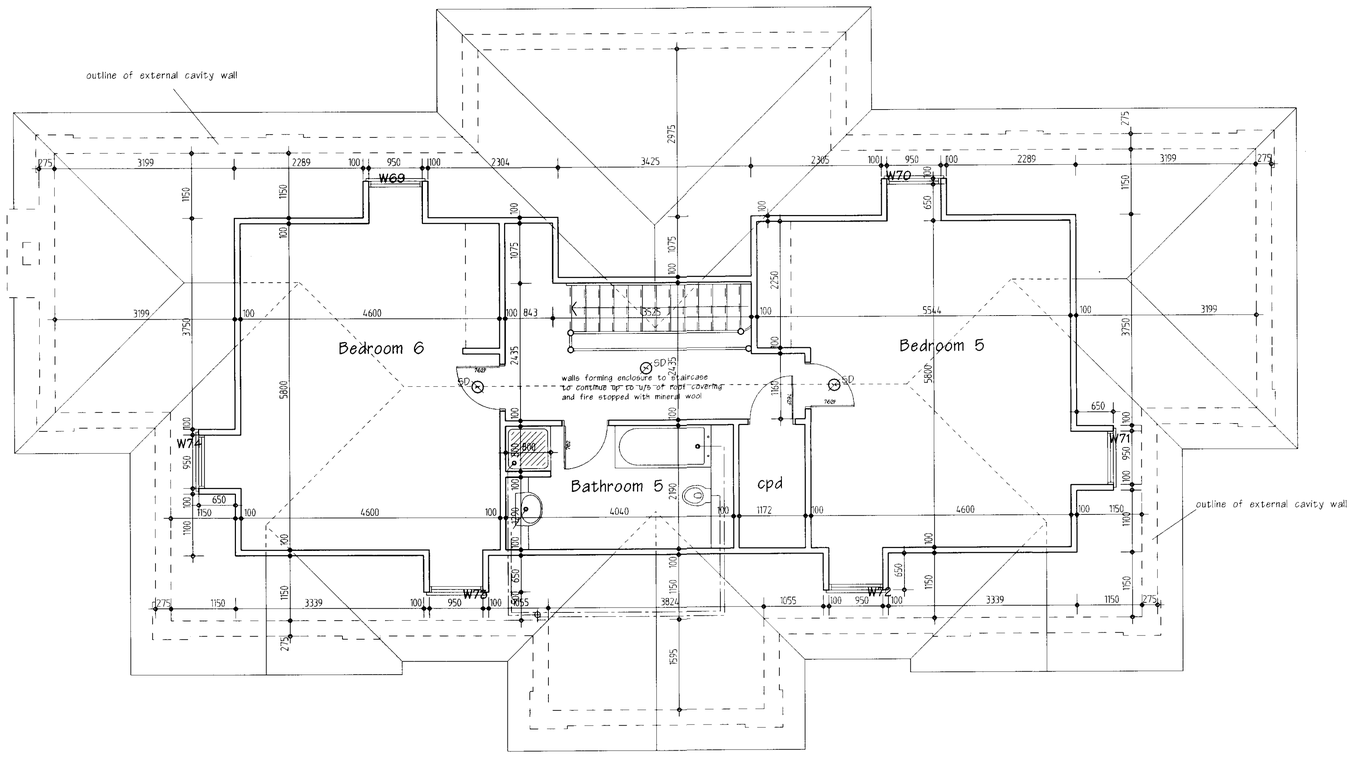


SECOND FLOOR PLAN

Denotes 1/2hr fire resisting door fitted in frame with 25 x 25mm stops. Doors (except cupboard doors) to be fitted with 'Perko' adjustable self closing device (or similar)

SD Smoke Detector

HD Heat detector

OCTAGON

OCTAGON DEVELOPMENTS LIMITED
'WEIR HOUSE' HURST ROAD
EAST MOLESEY SURREY KT8 9AQ
TEL:0181-481-7500 FAX:0181-481-7501

Title
SECOND FLOOR

Project
FORMER MOD FACTORY SITE
WARGRAVE ROAD REMENHAM
HENLEY ON THAMES

Scale 1:50
Drawn MJO
Drawing No. 365/12 Date OCT 99