




Front Elevation

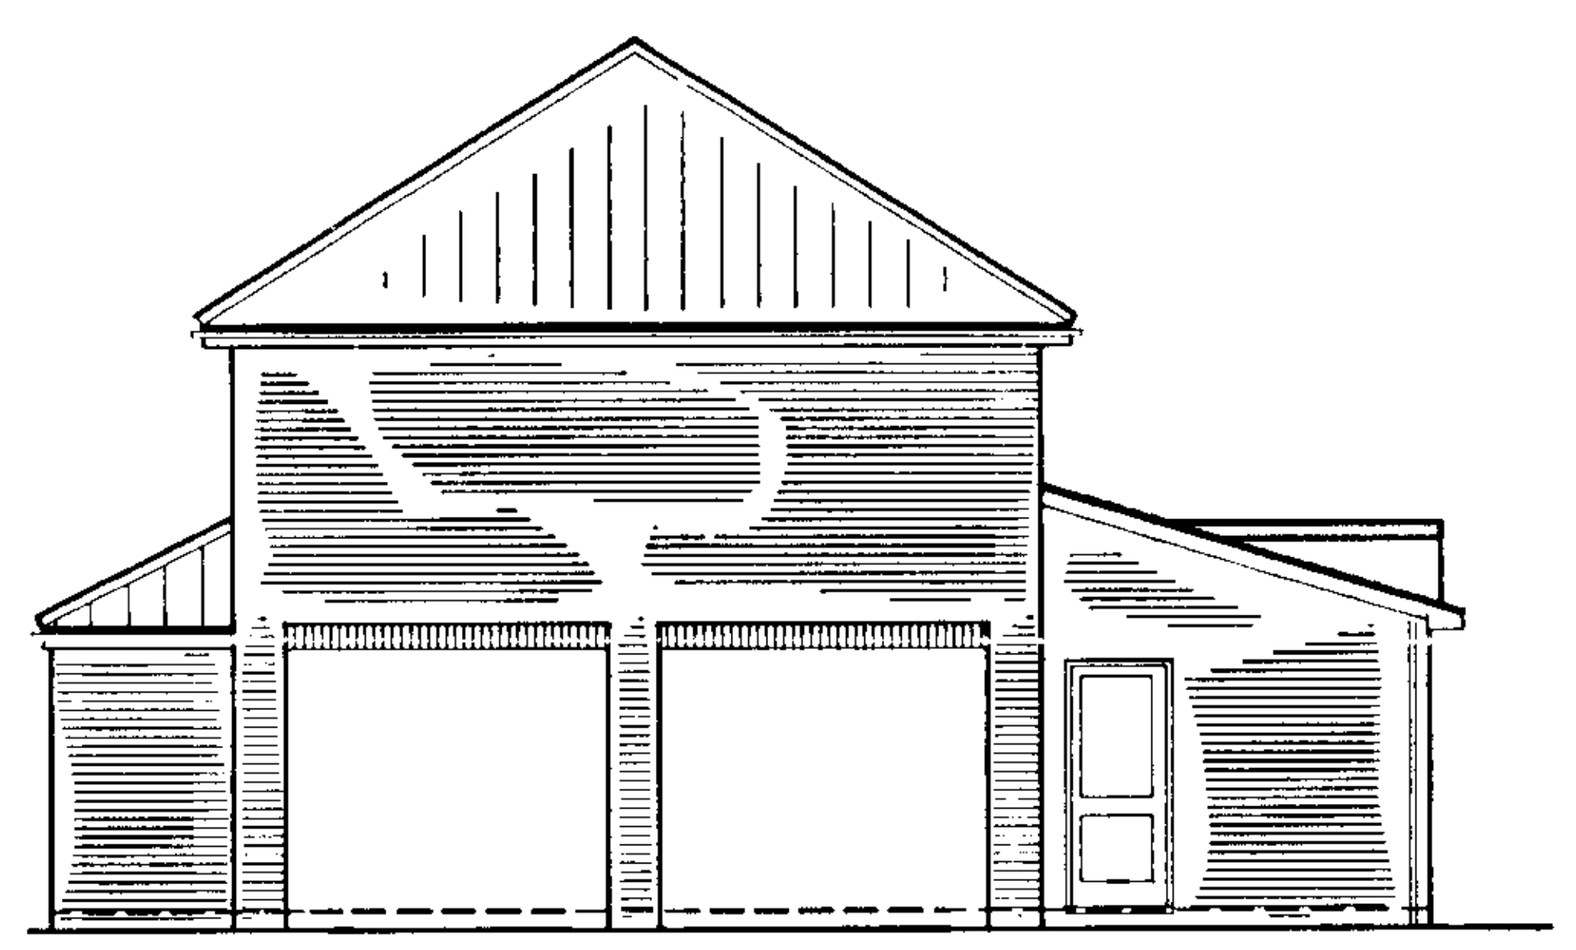


Side Elevation

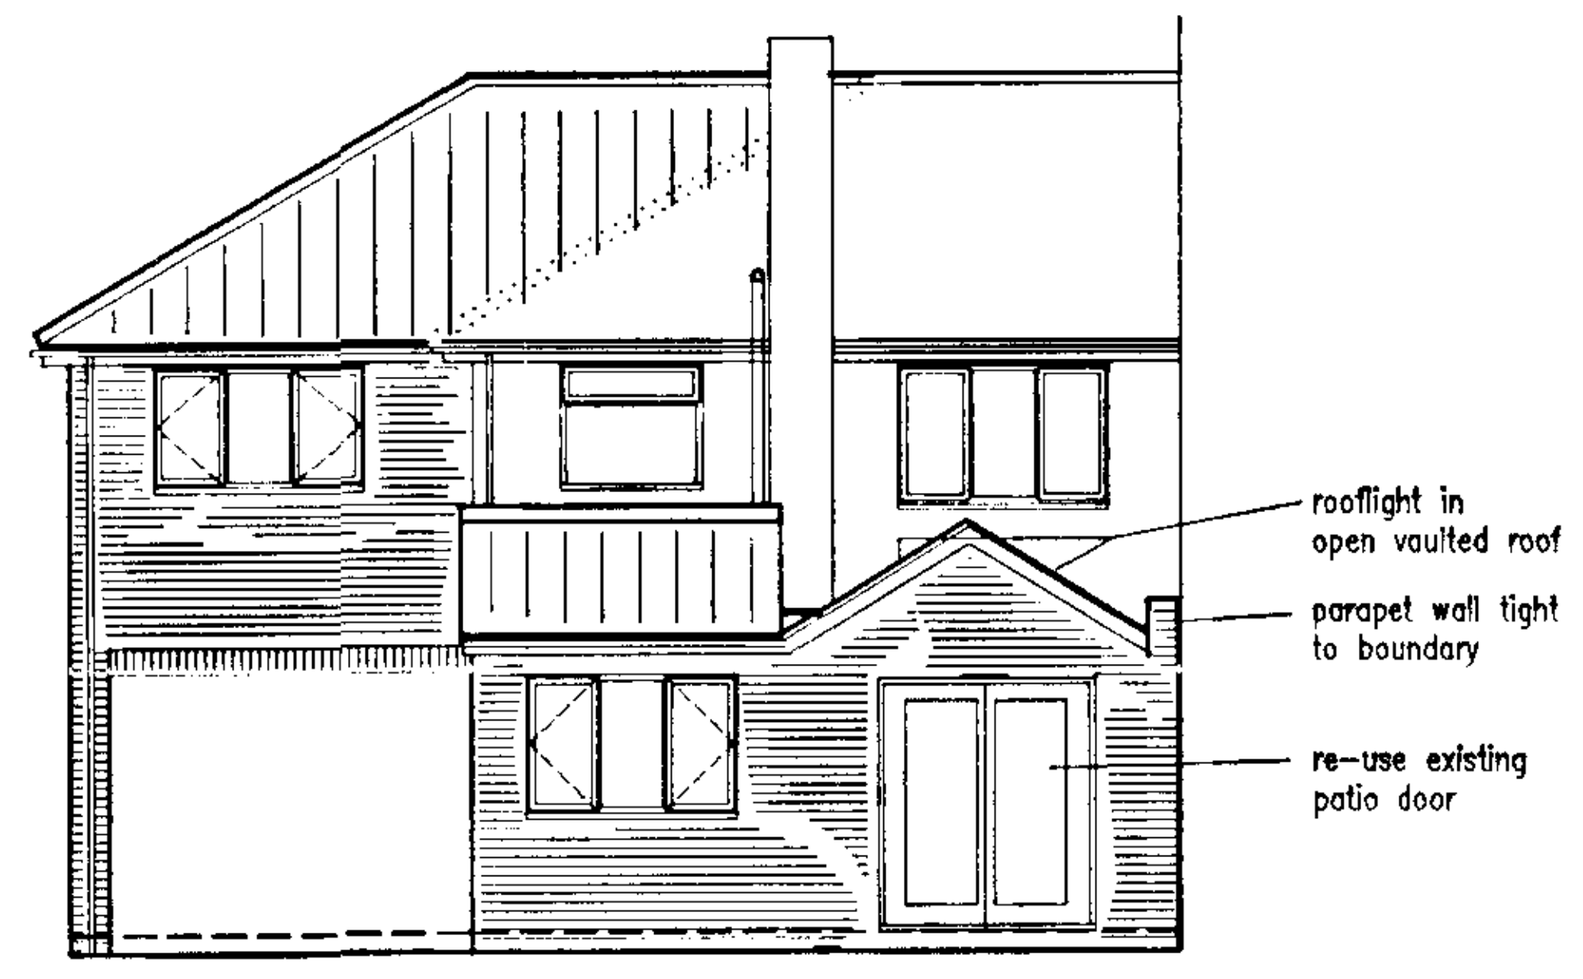

Rear Elevation

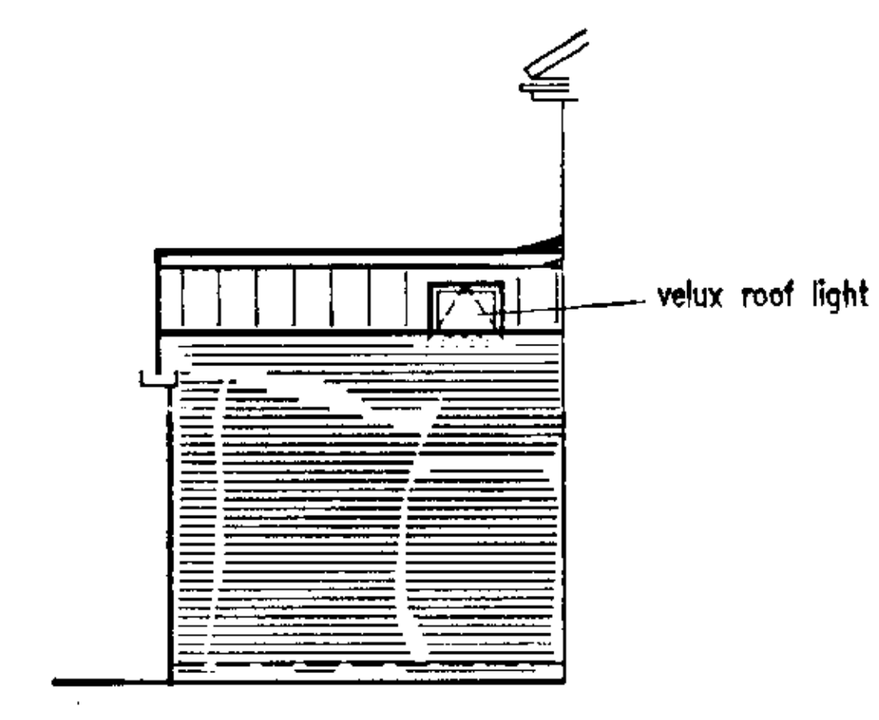



Side Elevation

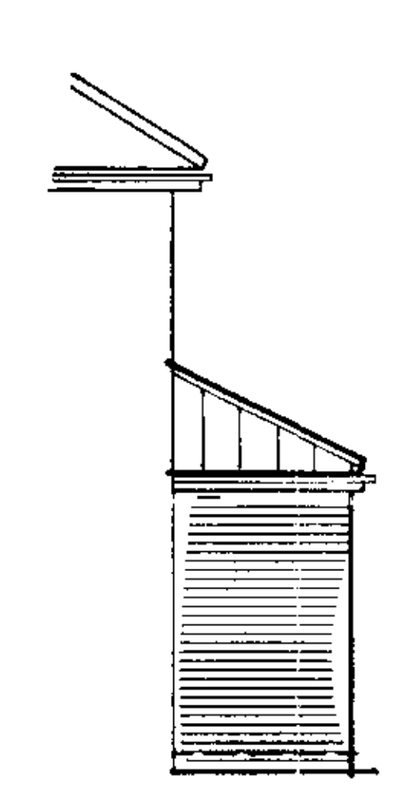


Side Elevation

Block Plan
1:500

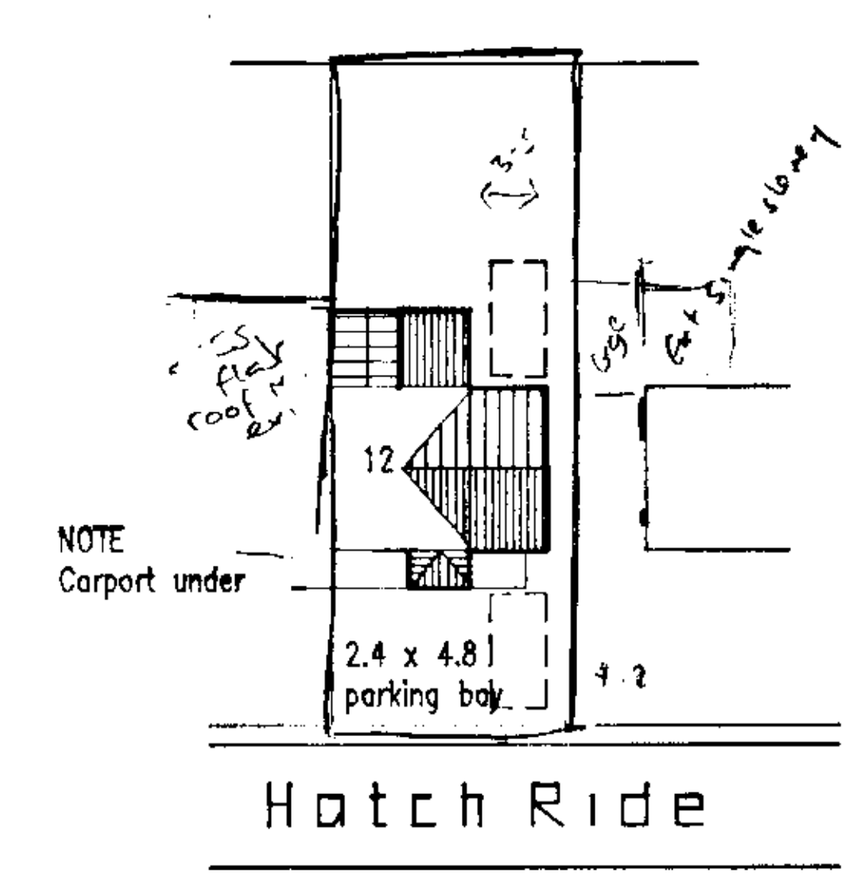


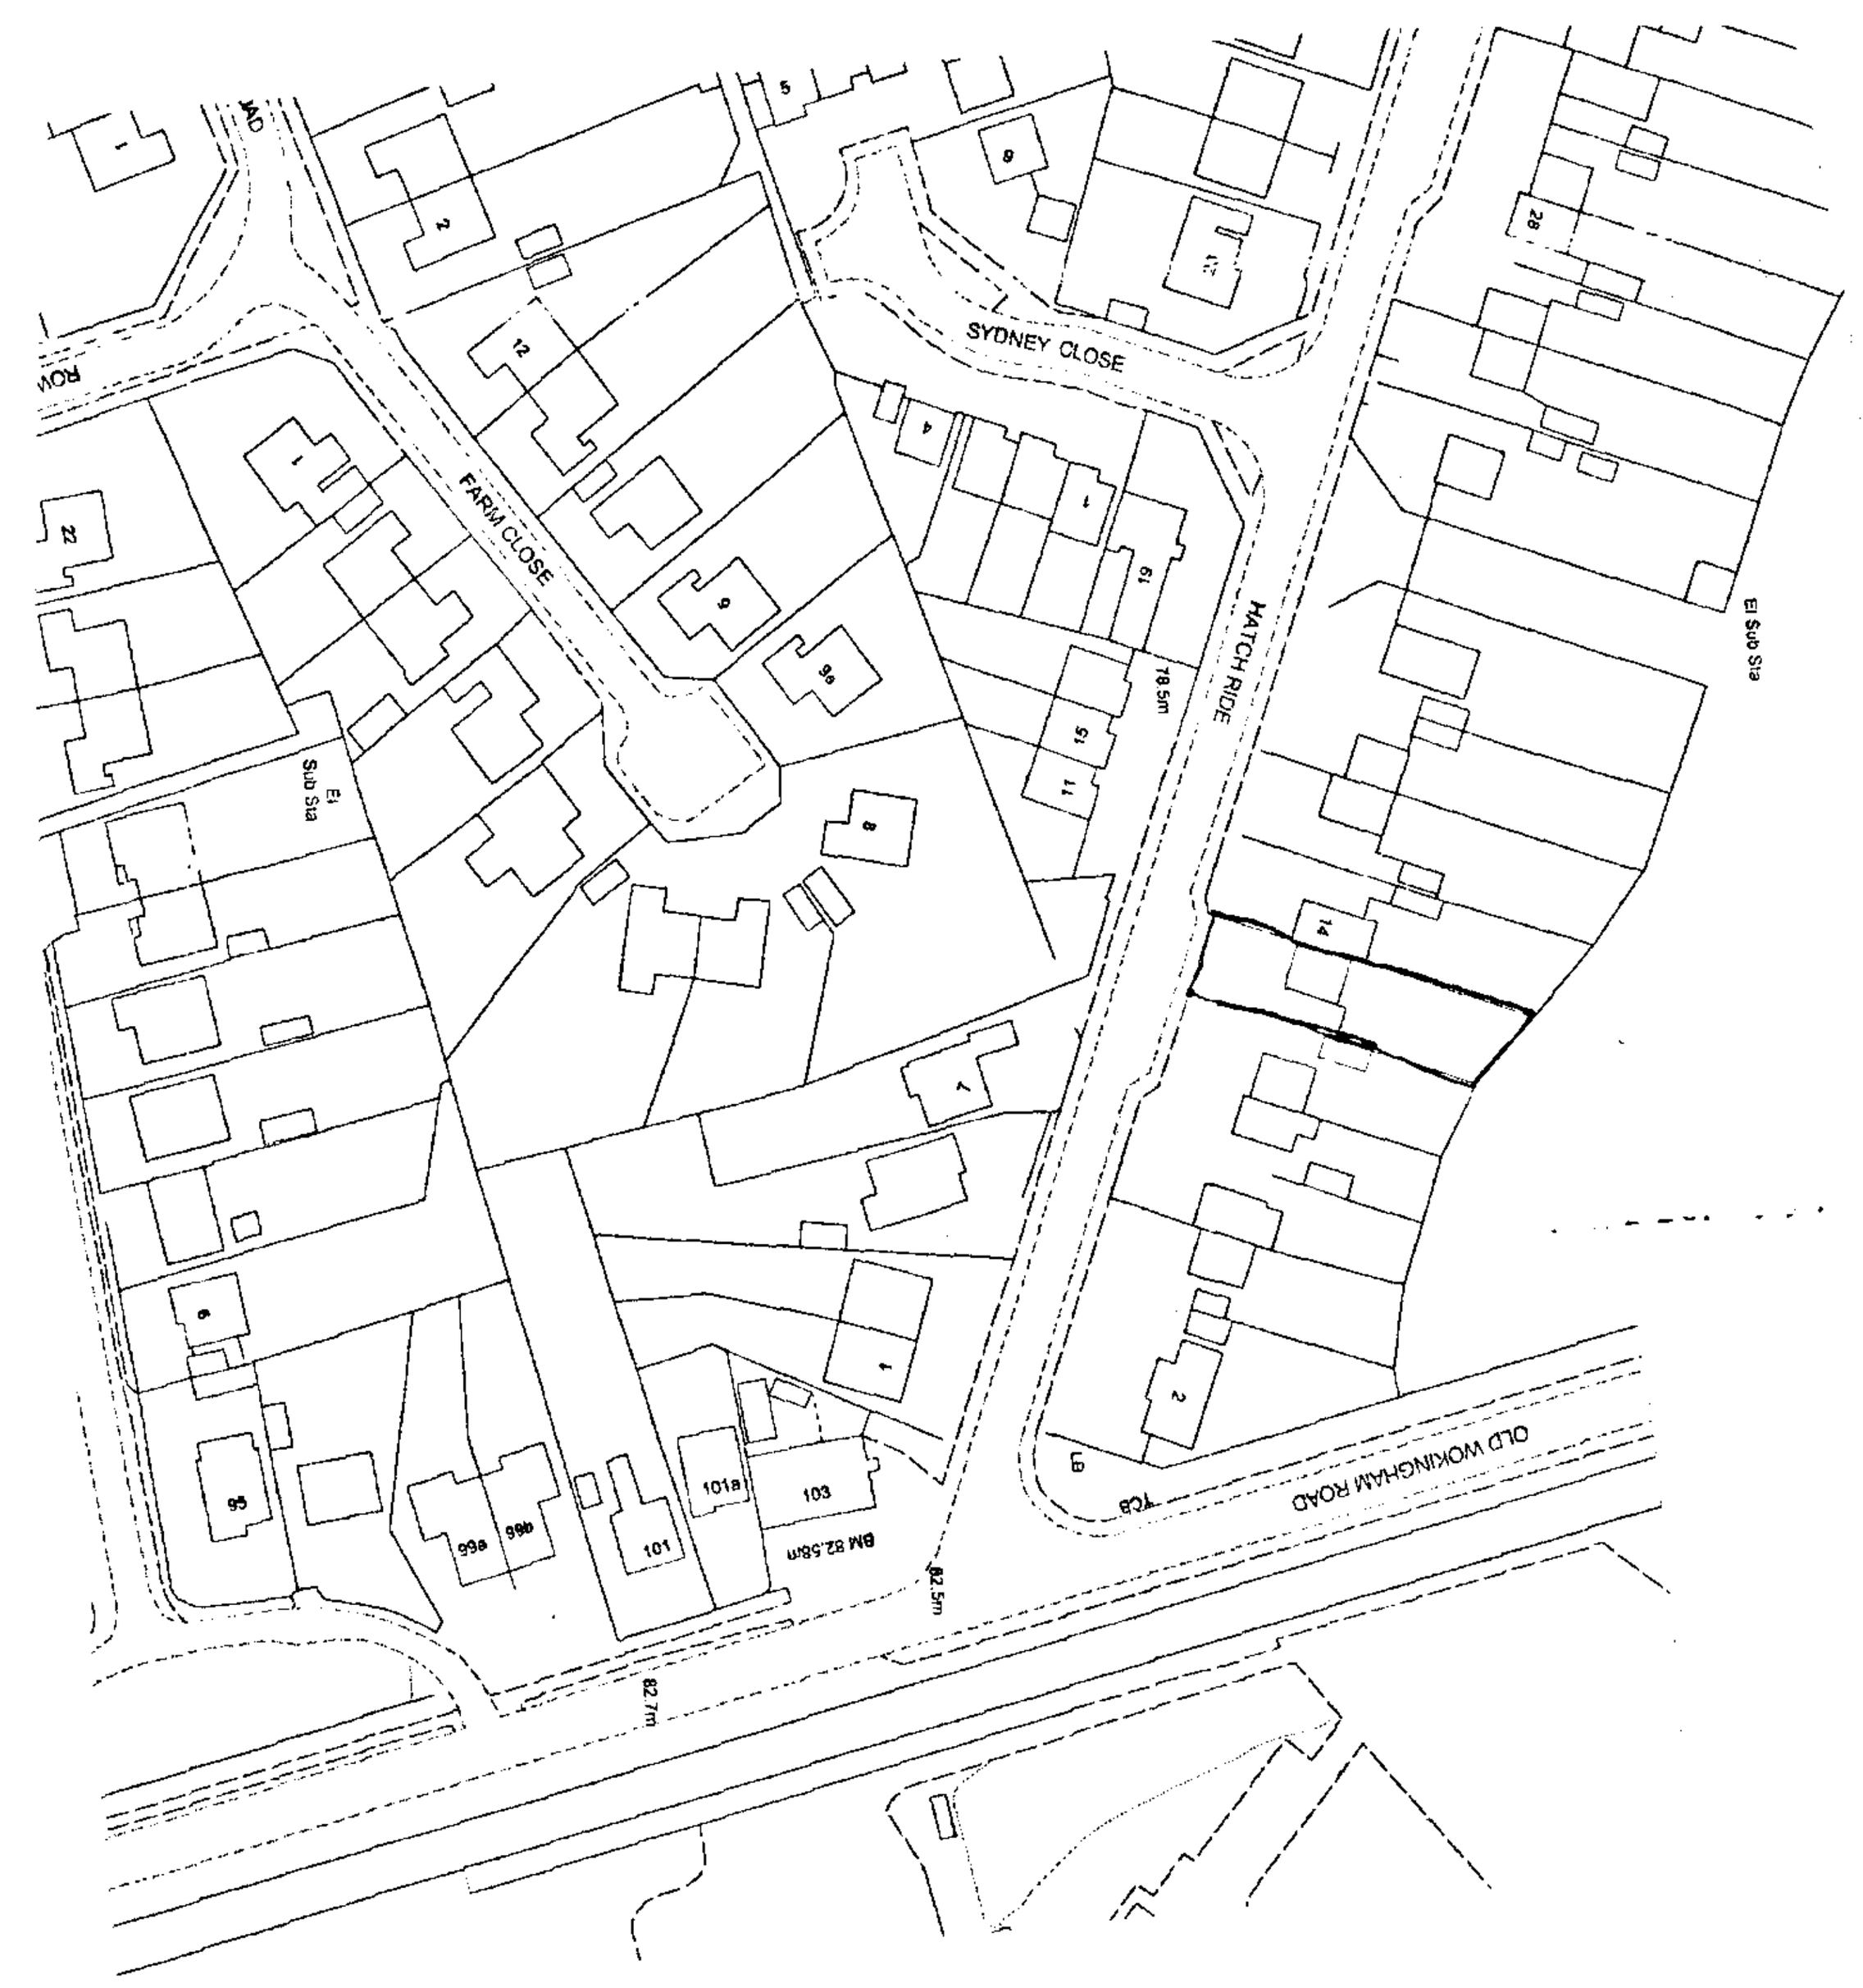

Location Plan 1:1250

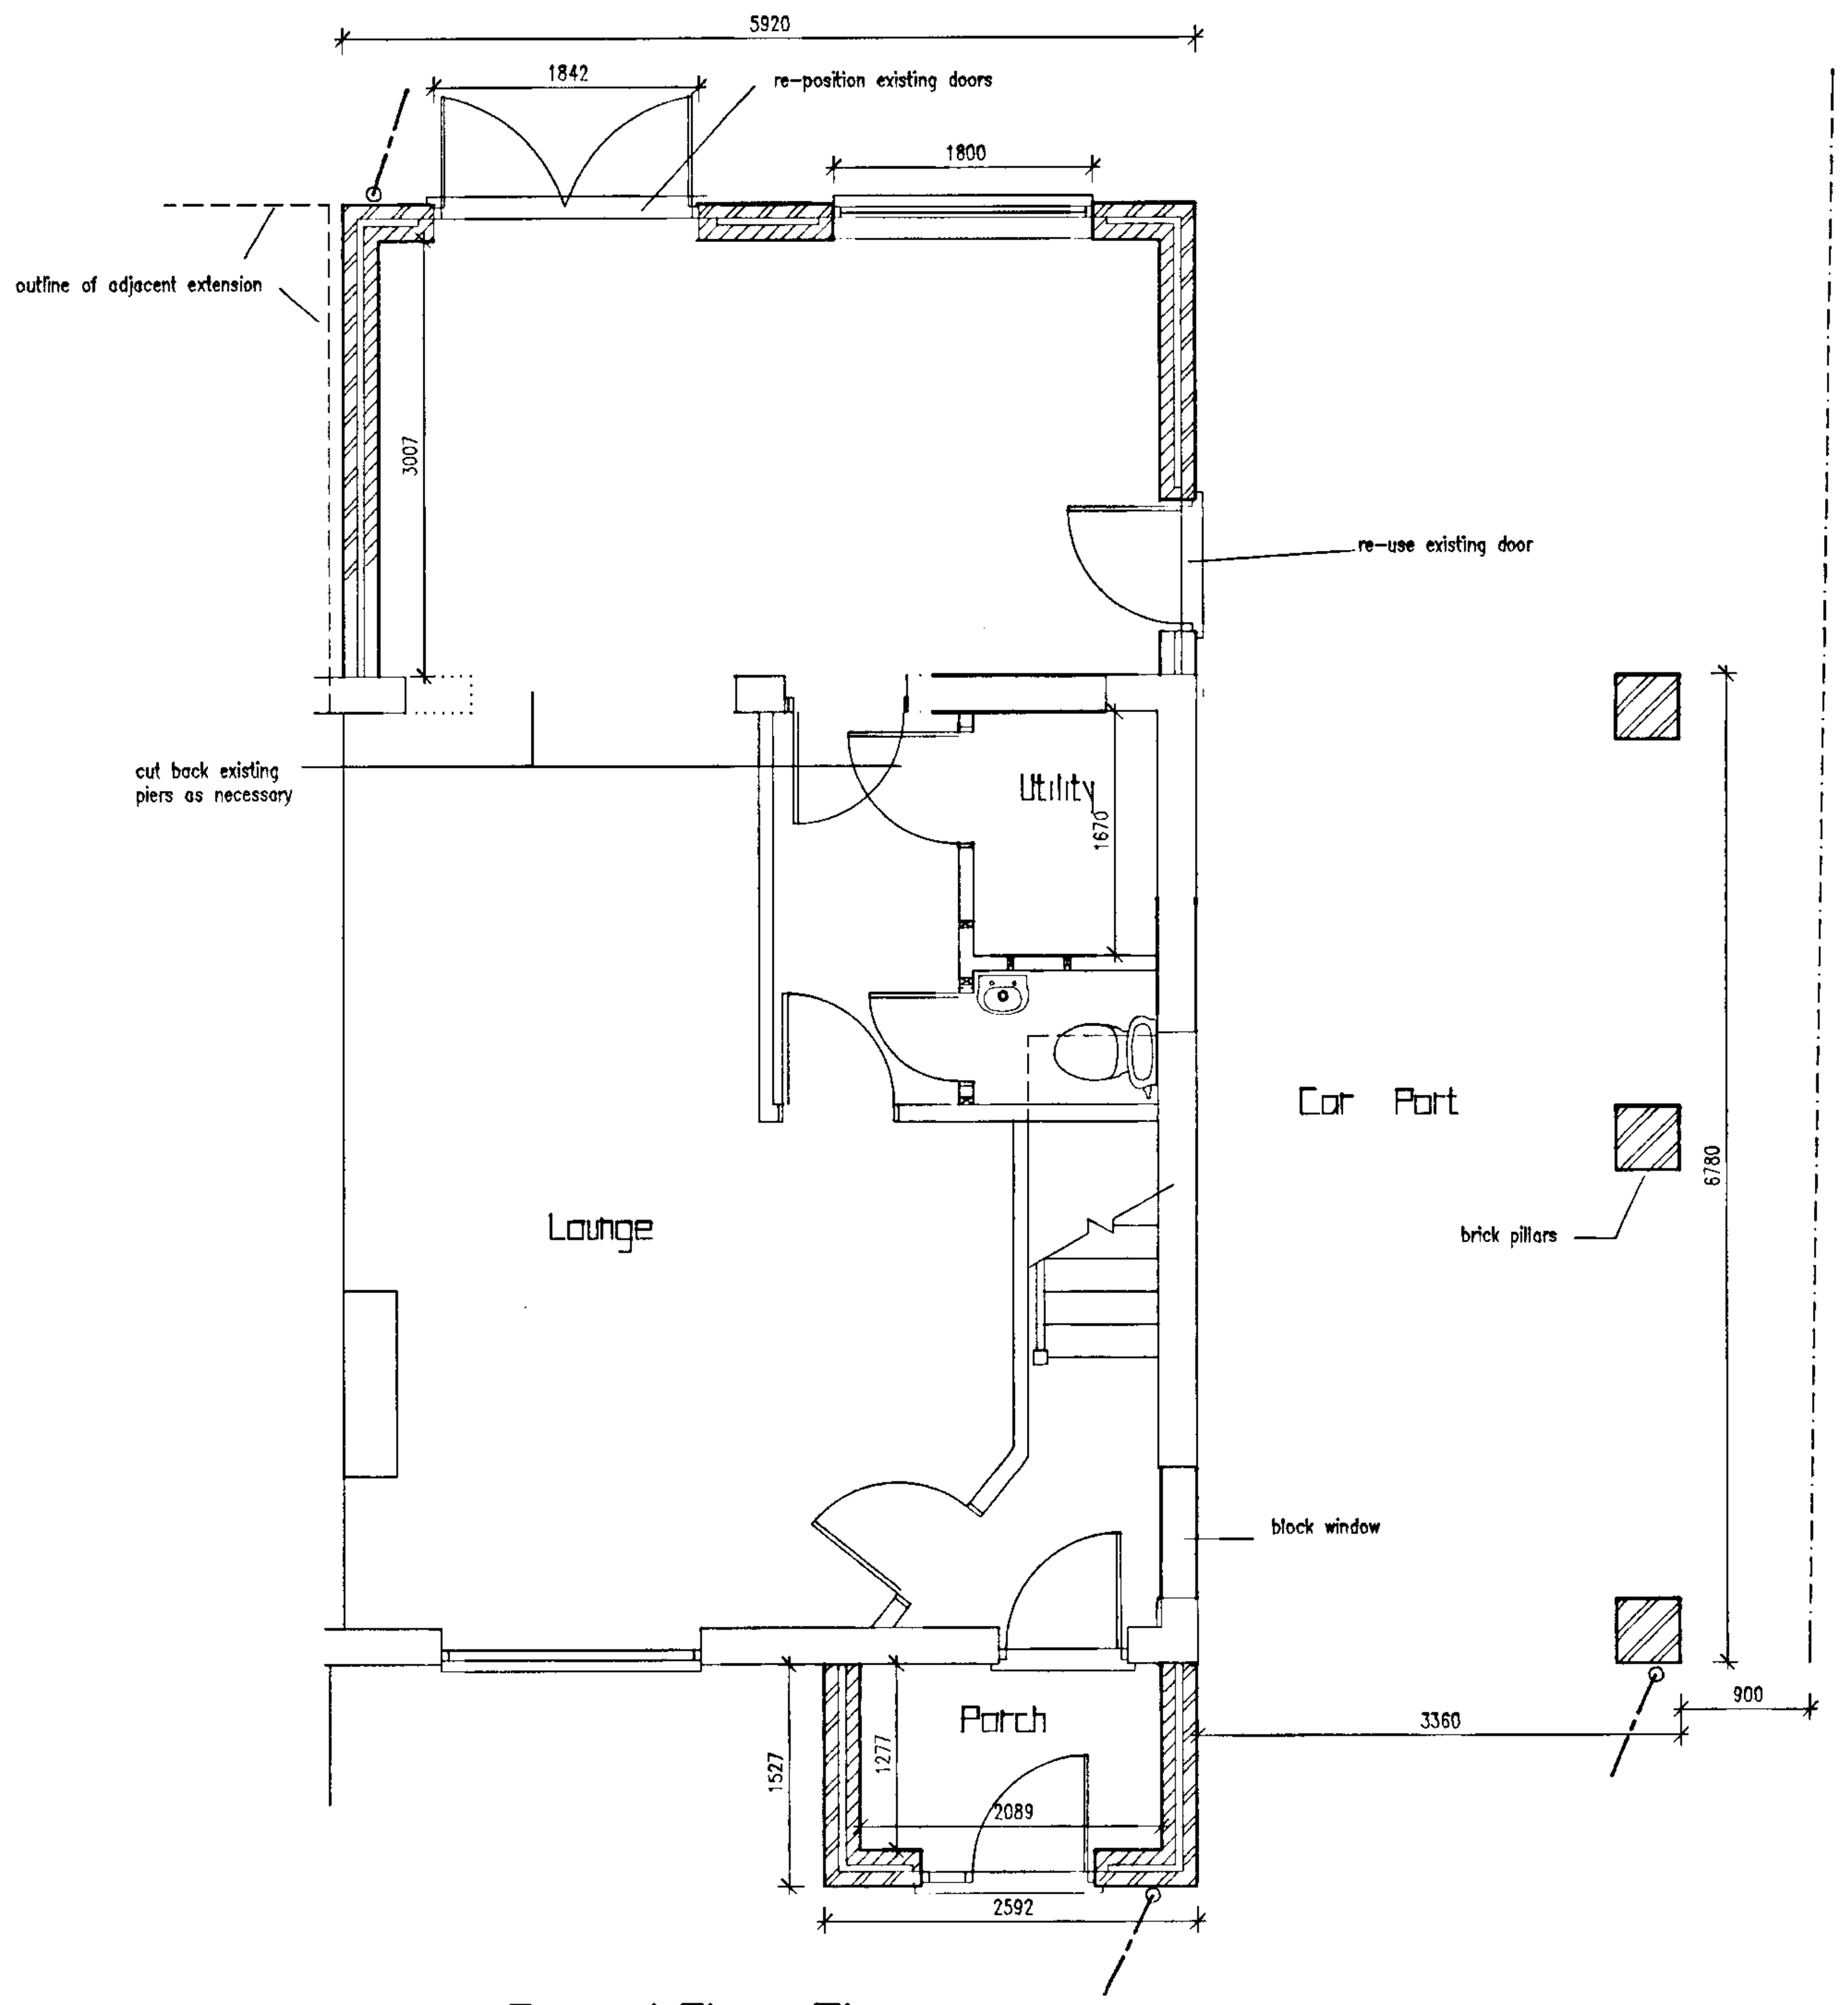

Ground Floor Plan

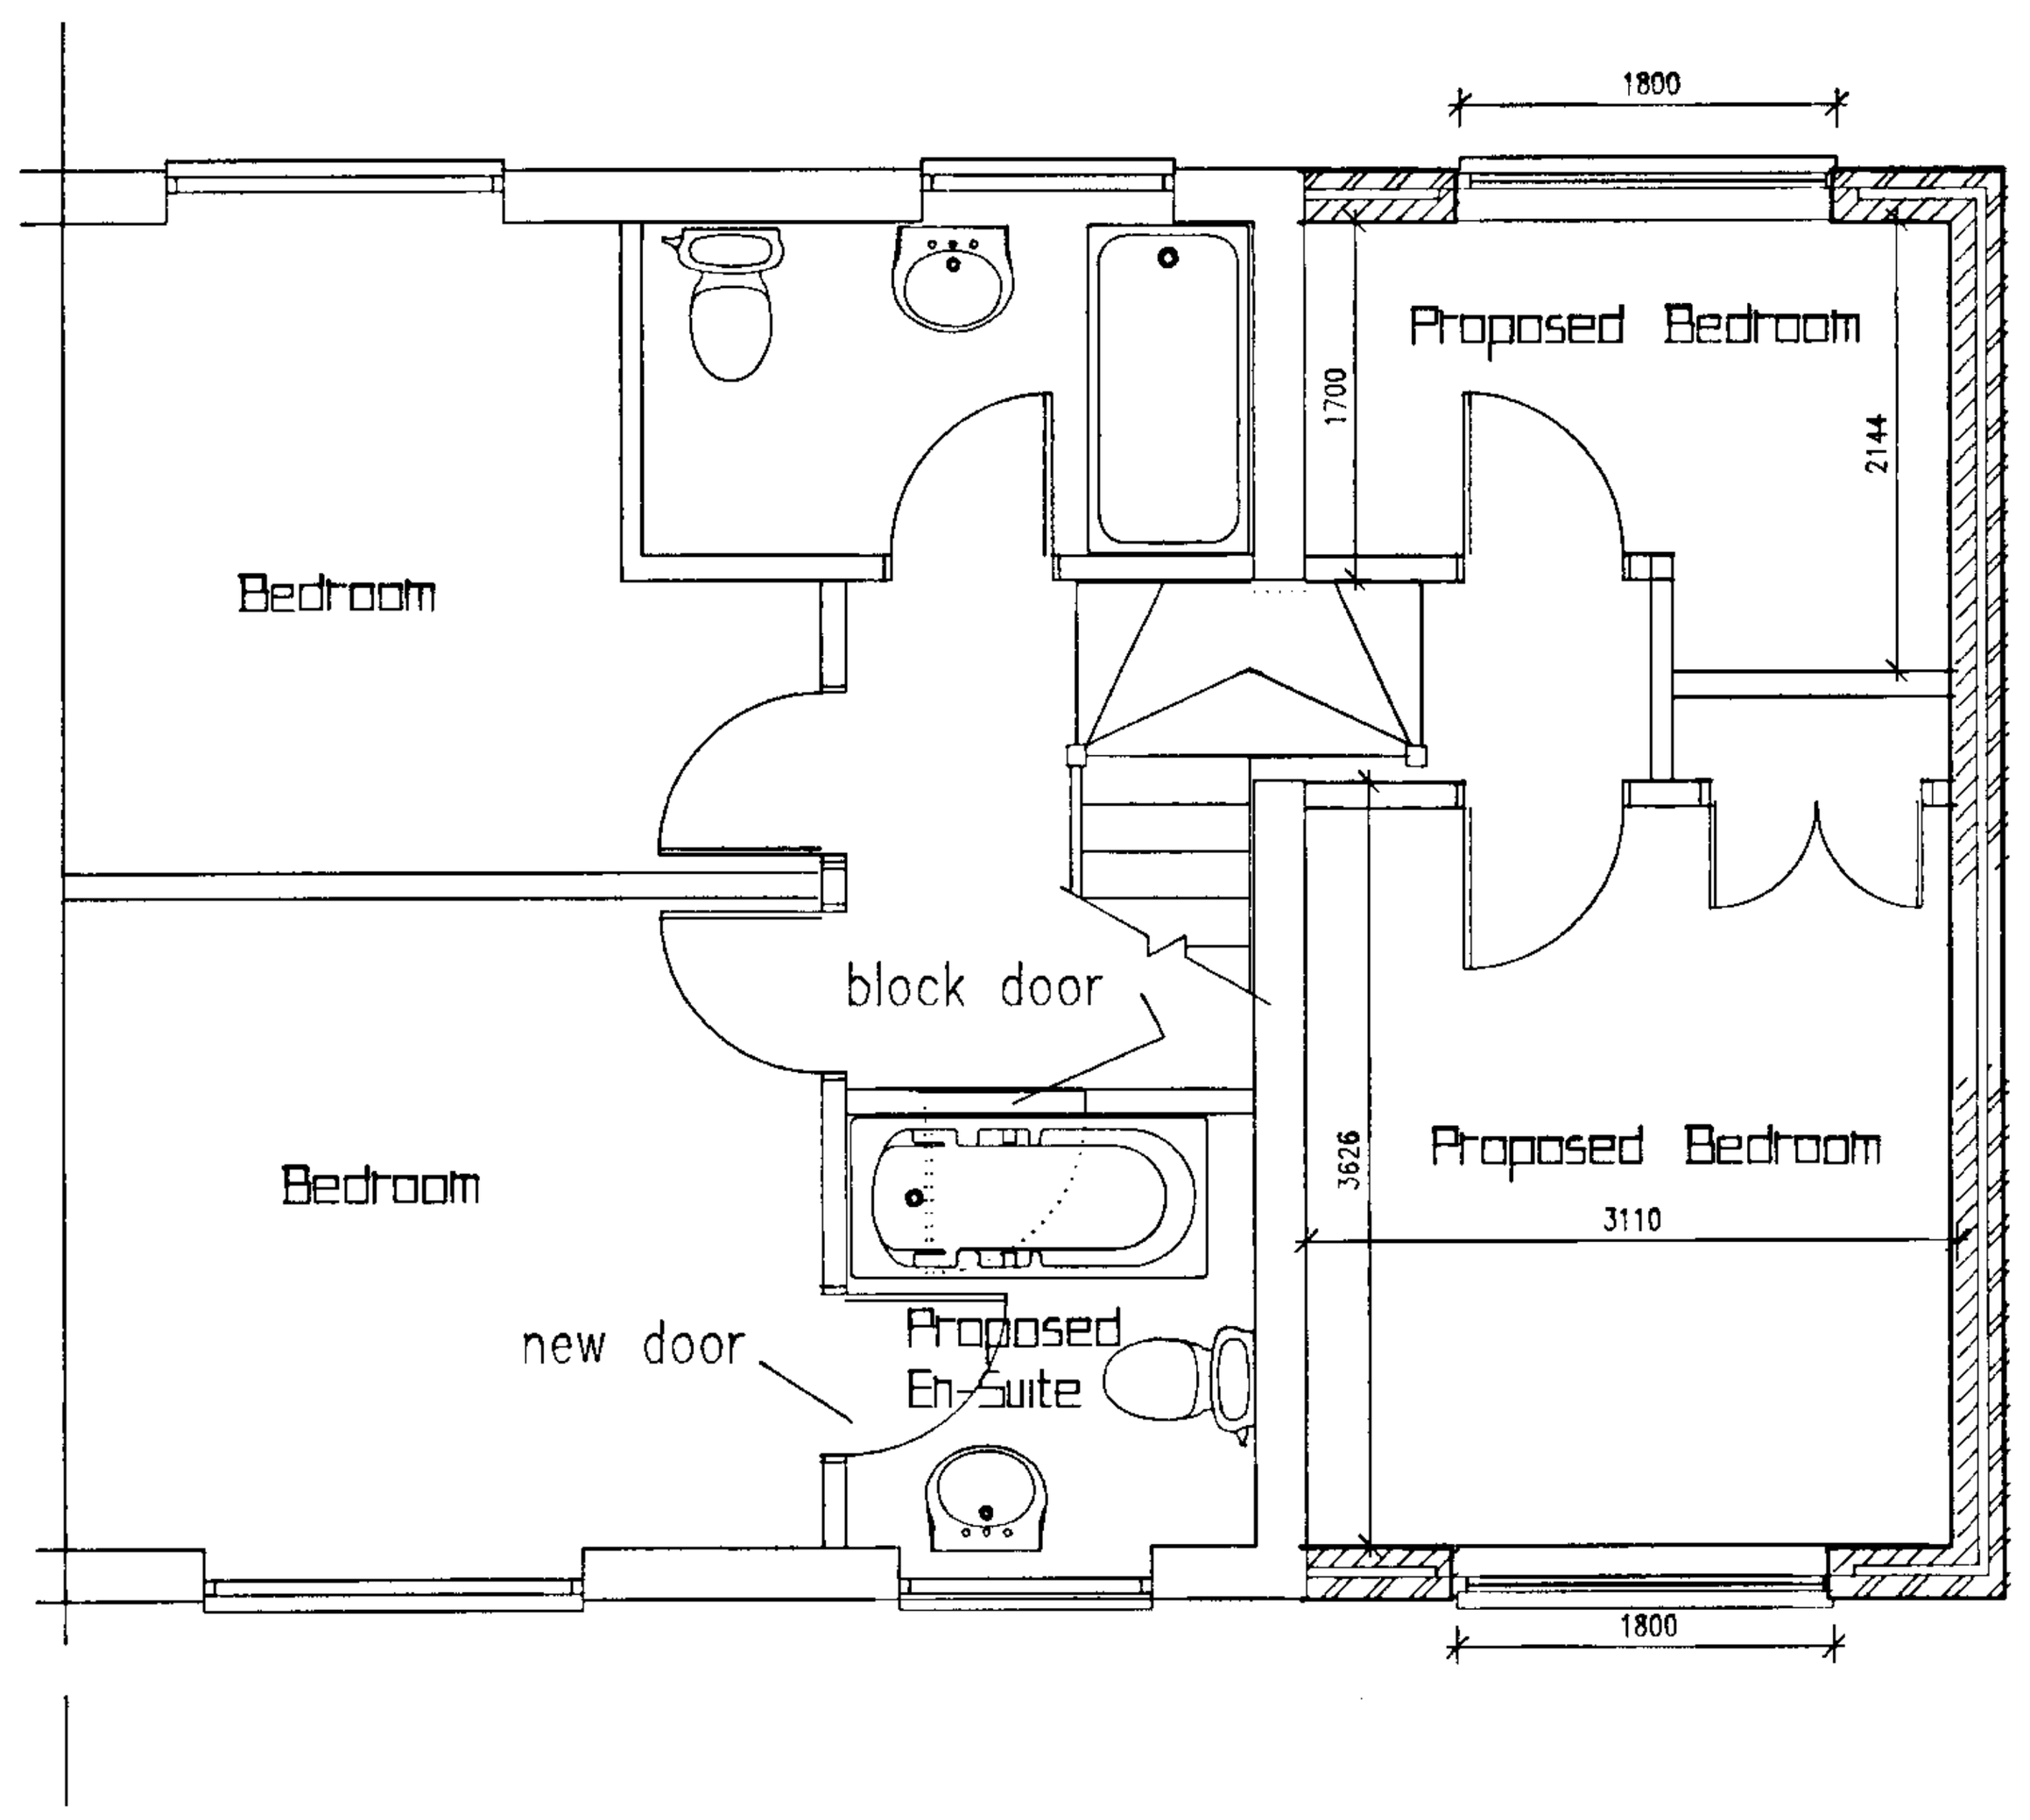

First Floor Plan

APPROVED

REVISIONS		
Rev.	Description	Date
A	Variation to design added	1/11/2001
B	Clients comments added	7/12/2001

JOB TITLE
Mr & Mrs Roberts
12 Hatch Ride
Crowthorne

TITLE
Porch,Side & Rear Extension

SCALE 1:50 1:100


DATE October 2001

DRAWING No. B


18/6/02




Front Elevation

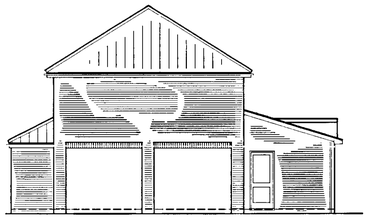

Side Elevation

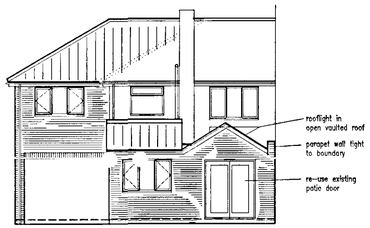

Rear Elevation

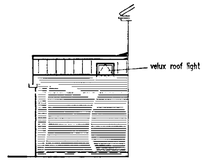



Side Elevation




Side Elevation

Block Plan
1:500

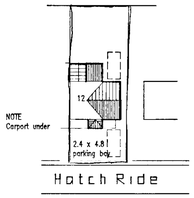


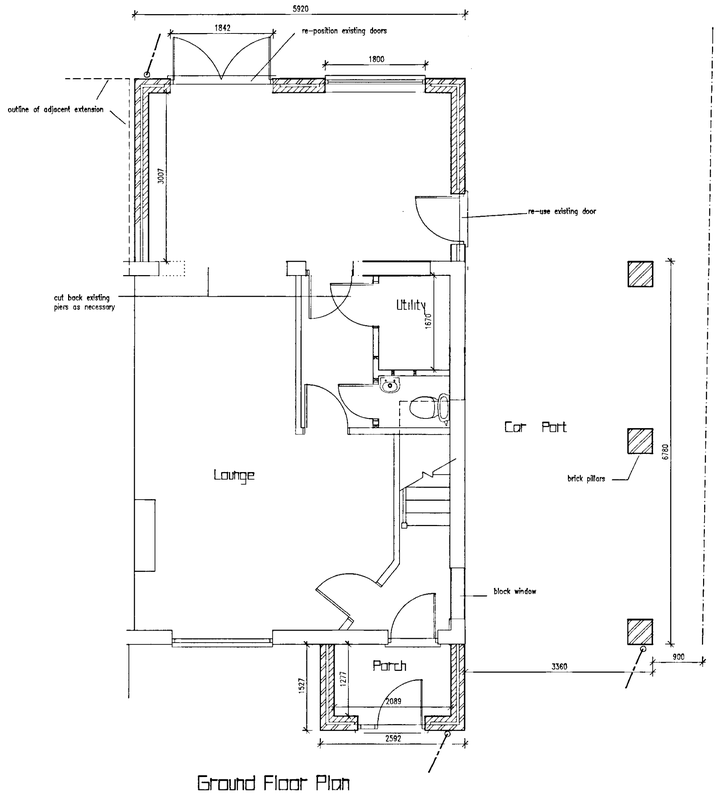

Ground Floor Plan

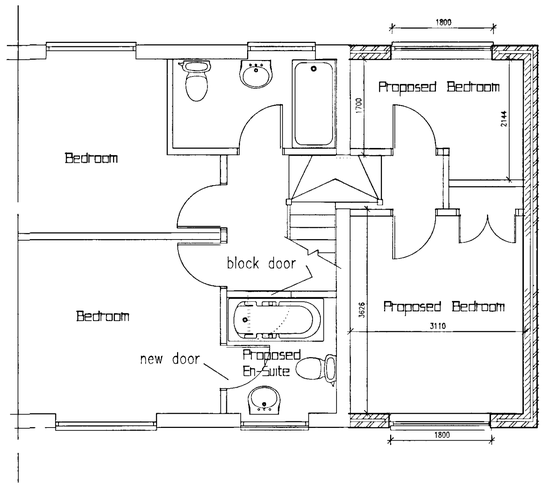

First Floor Plan

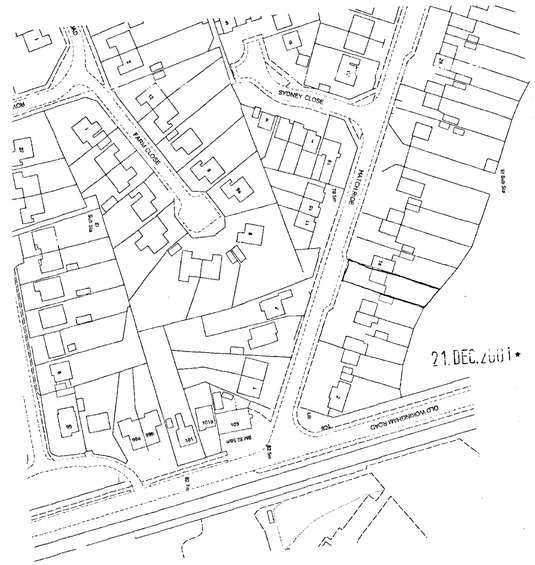

Location Plan 1:1250

REVISIONS

Rev.	Description	Date
A	Variation to design added	1/11/2001
B	Clients comments added	7/12/2001

JOB TITLE

Mr & Mrs Roberts
12 Hatch Ride
Crowthorne

TITLE

Porch,Side & Rear Extension

SCALE 1:50 1:100

DATE October 2001

DRAWING No. B