

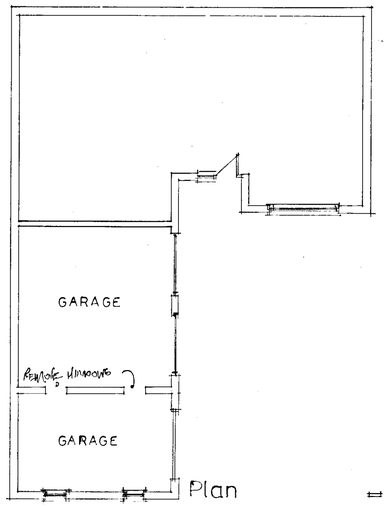


Plan

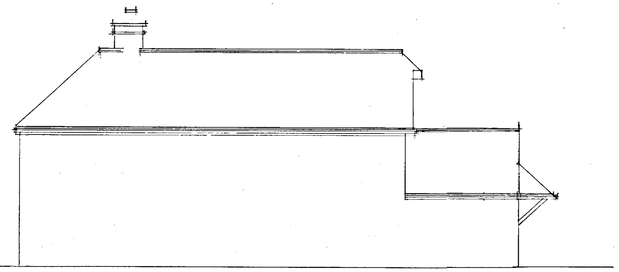


SIDE


PROPOSED

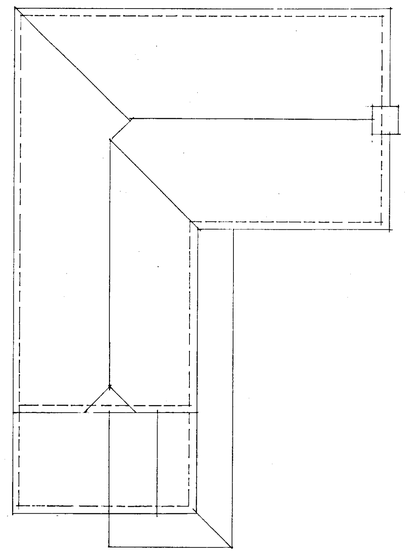


Roof

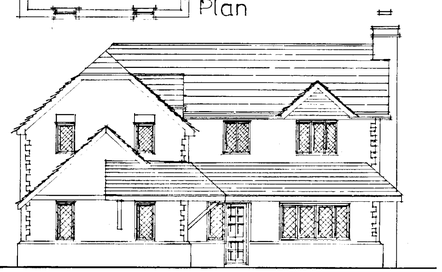

Front

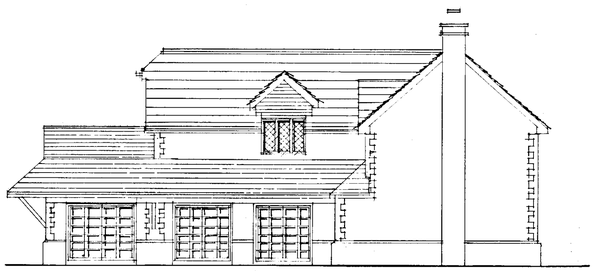


Side

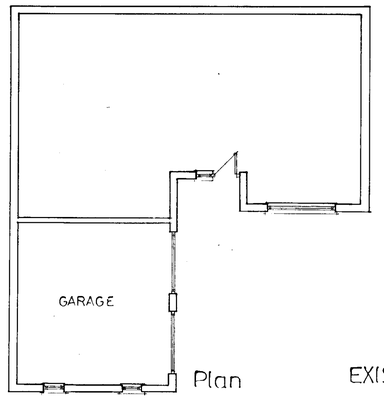


Plan


EXISTING

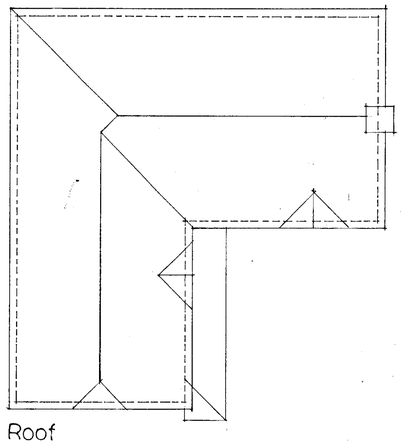


Roof

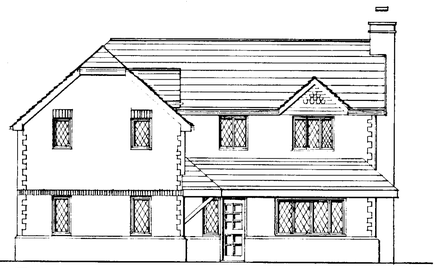

Front

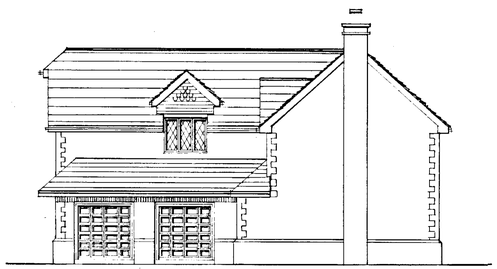

Side

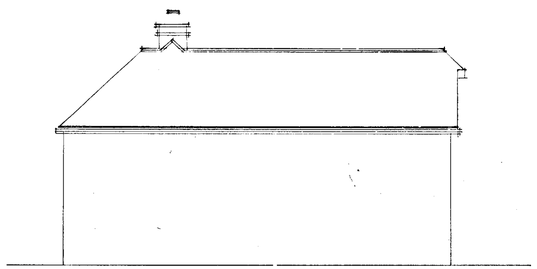

SIDE

This drawing is copyright and may not be reproduced without the written consent of the Architect.

19 DEC 2001 5543

W. M. GRAHAM ASSOCIATES
CHARTERED ARCHITECTS
1 Rectory Road,
Wokingham,
Berkshire. RG40 1DJ.
Tel: 0118 9770464
Fax: 0118 9770482

Job
6, WILLOWHERB CLOSE,
WOKINGHAM

APPROVED

Title
Existing & Proposed

Scale 1:100	Date DEC '01	Drawn By
Job No. 2367	Drawing No. 01	Revision

19/4/02