
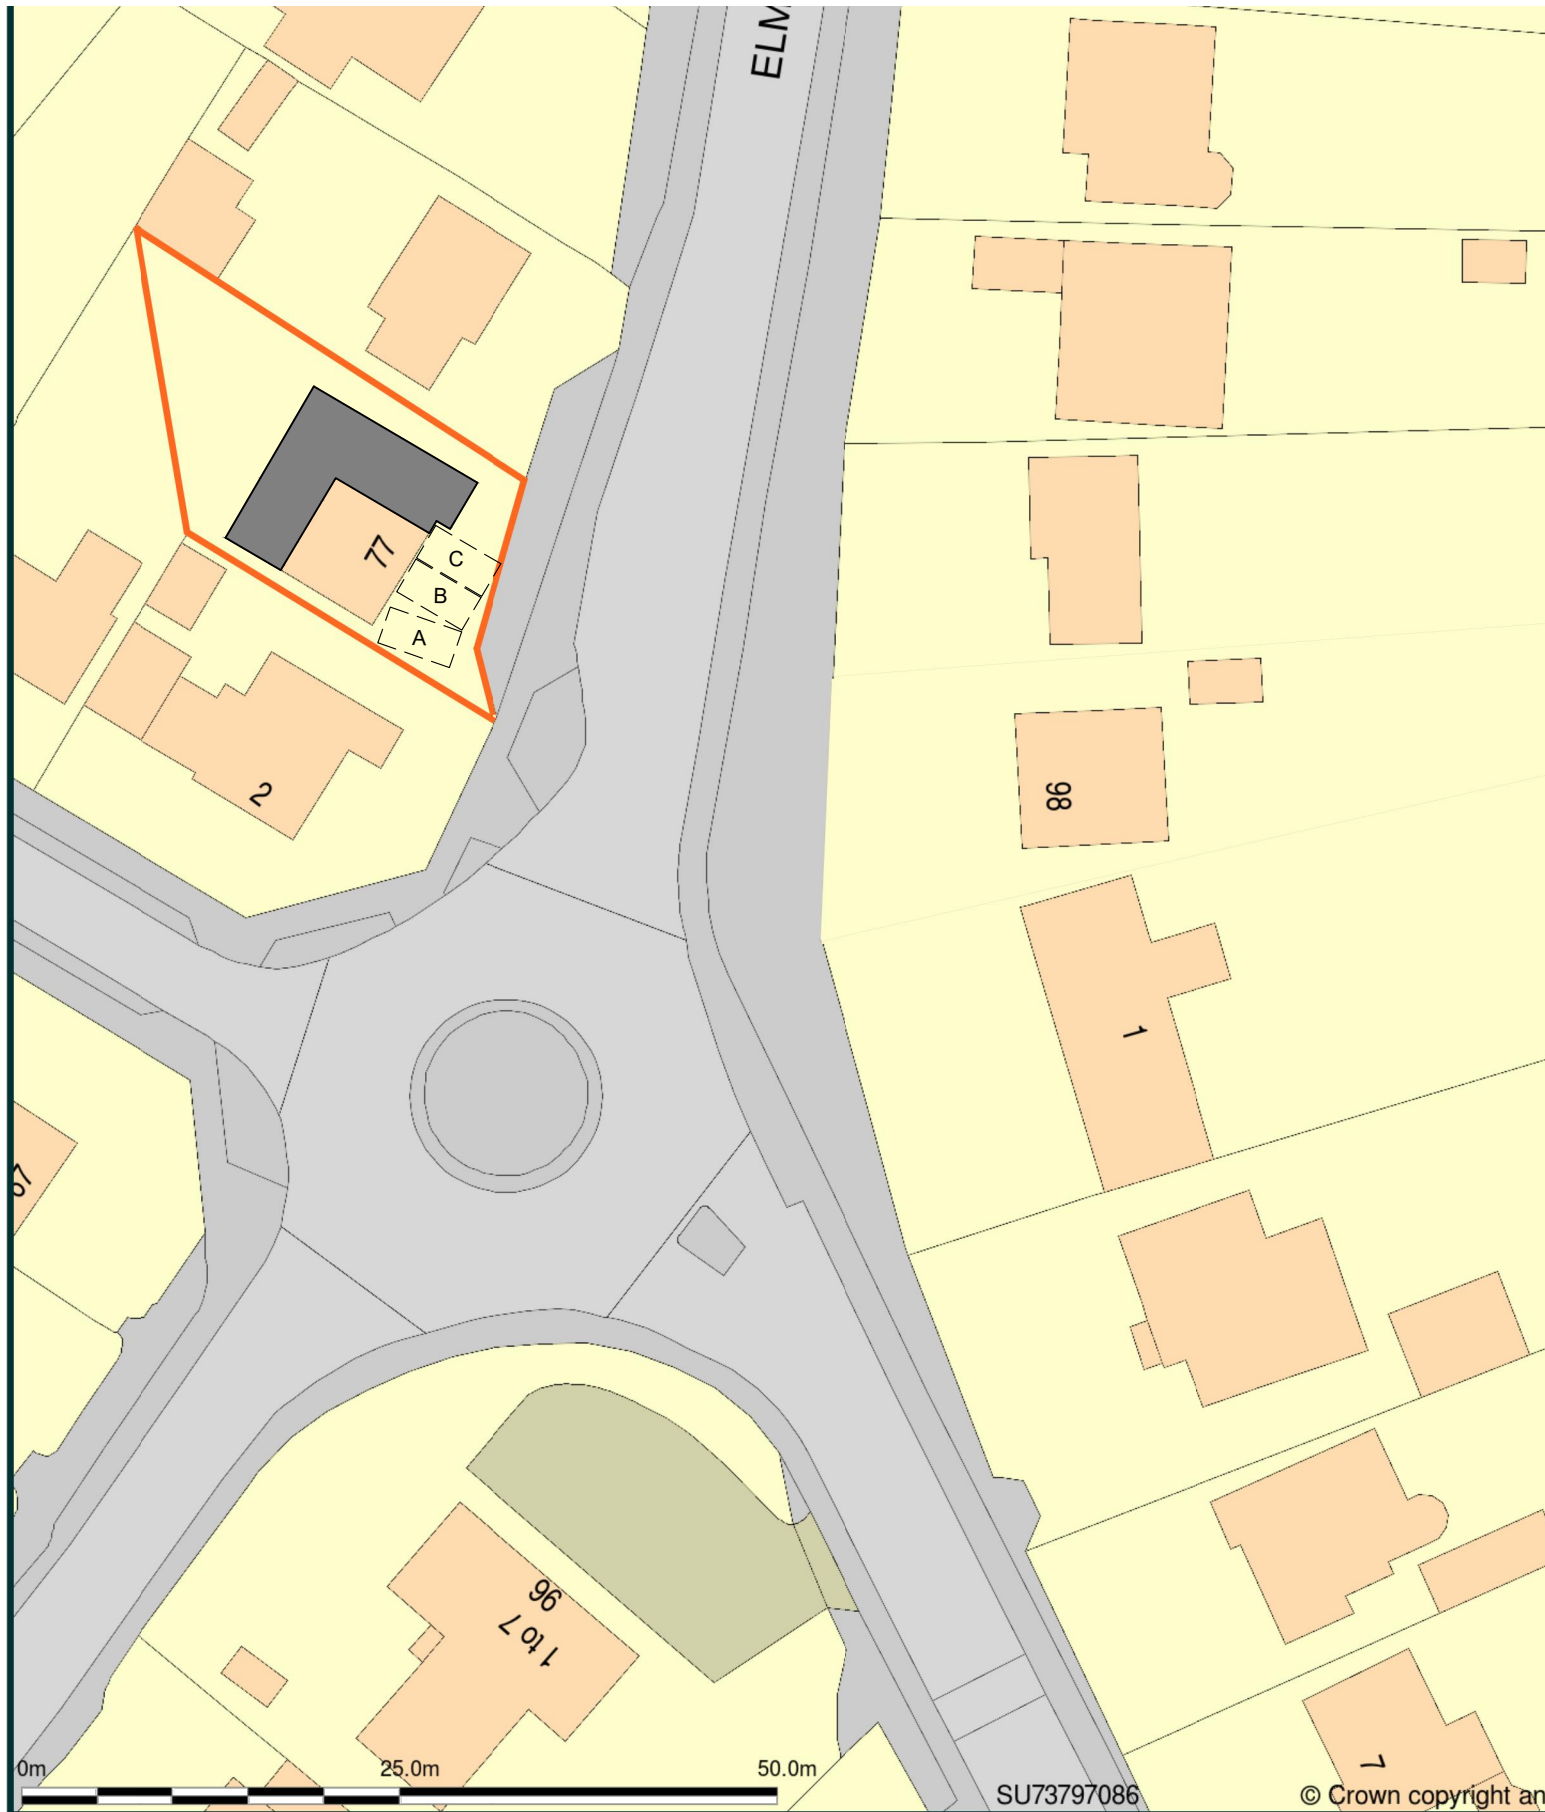


 

BLOCK PLAN rev A - scale 1:500

 Hatch indicates proposed additional footprint