




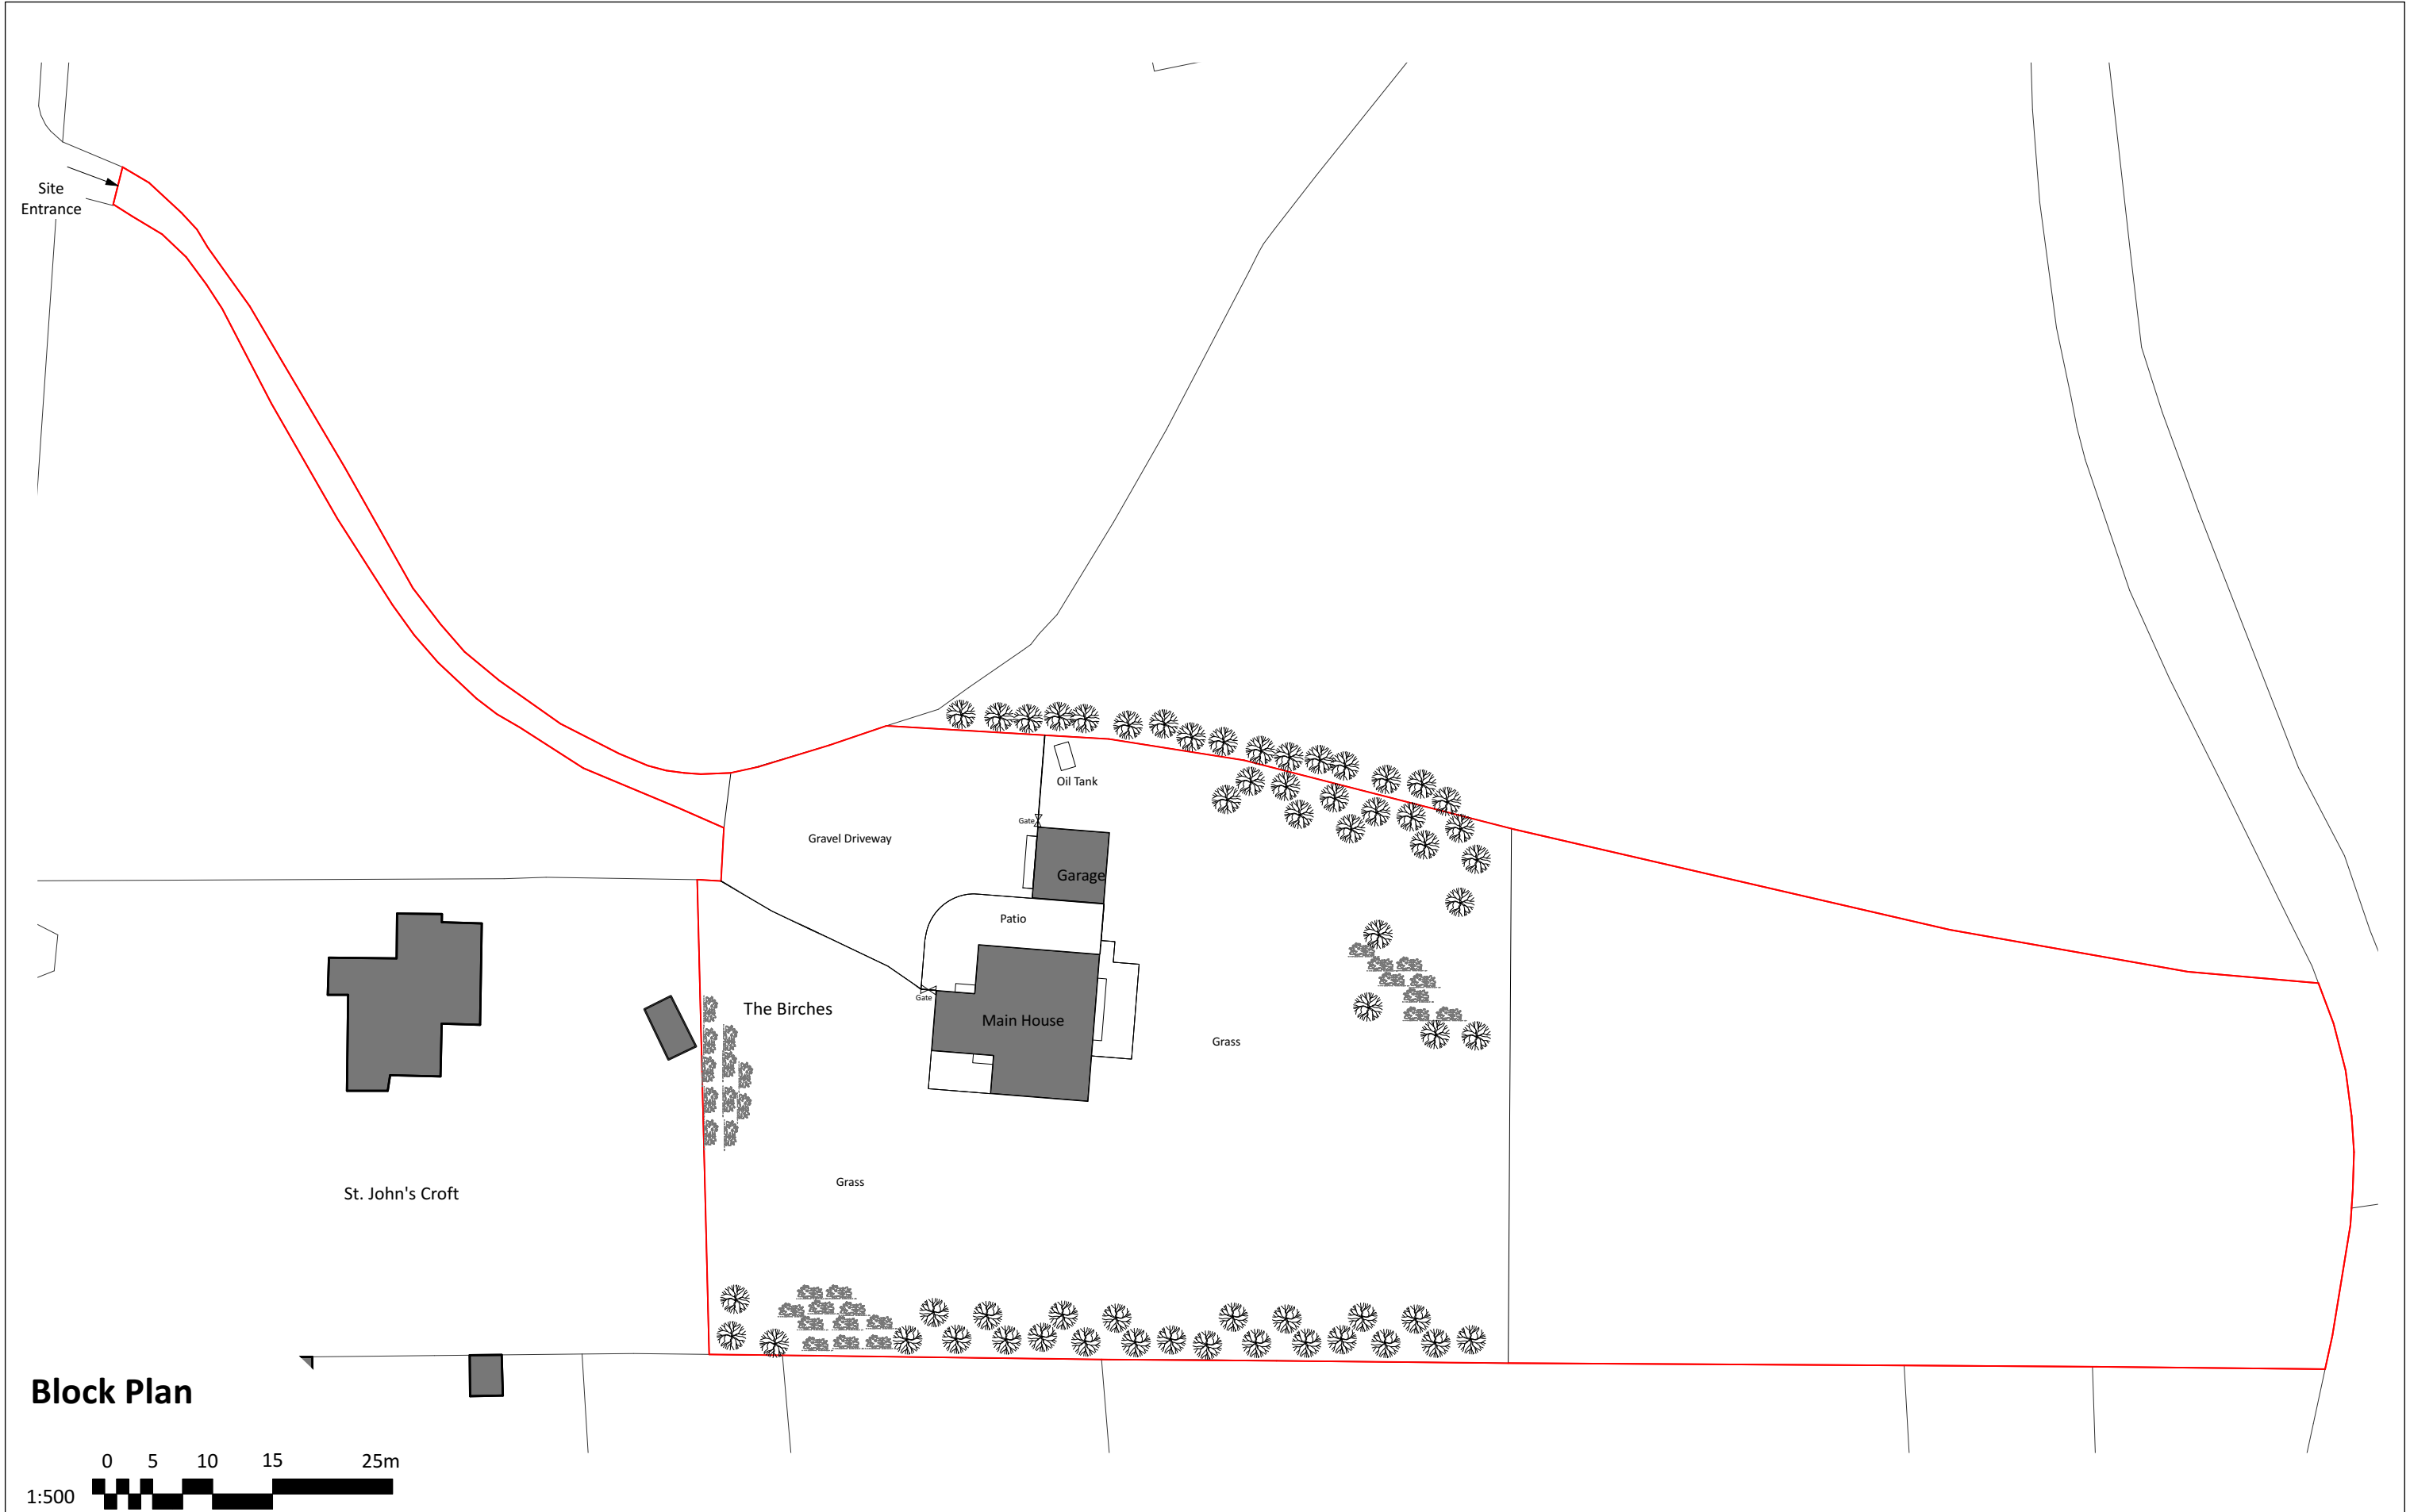

Block Plan

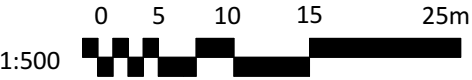

These details are subject to all relevant statutory approvals. If in doubt, check.
All dimensions are to be checked on site. Areas where quoted are approximate. Figured dimensions only are to be taken from this drawing.
Any discrepancies with other related information is to be reported to Absolute Architecture prior to order/construction/installation..
This document should not be relied on or used in circumstances other than those for which it was originally prepared and for which Absolute Architecture was commissioned.
Absolute Architecture accepts no responsibility for this document to any party other than the person by whom it was commissioned.

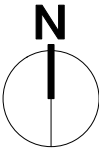

No.	Date	Revision Notes		Design Firm	Project Title	Drawn By	Checked By
				Absolute Architecture Commercial House, 53b Kingsbridge Road, Newbury, Berkshire, RG14 6DY T: 01635 528188 E: mail@absolute-architecture.co.uk www.absolute-architecture.co.uk	Steve Wheeler PROPOSED RENOVATION The Birches, Castle Road, Farley Hill, Reading, Wokingham, RG7 1UL	RW	BF
						Date	30/01/2025
				Status	Sheet Title	Scale	Project ID
				STAGE 1 - PREPARATION - SURVEY	EXG. BLOCK PLAN	1:500 @ A3	609 002