


PLANNING

42 POUND LANE, SONNING, RG4 6GG

REVISIONS

Revid	Transmittal Set Name	Date
01	PLANNING ISSUE 01	02/04/2025

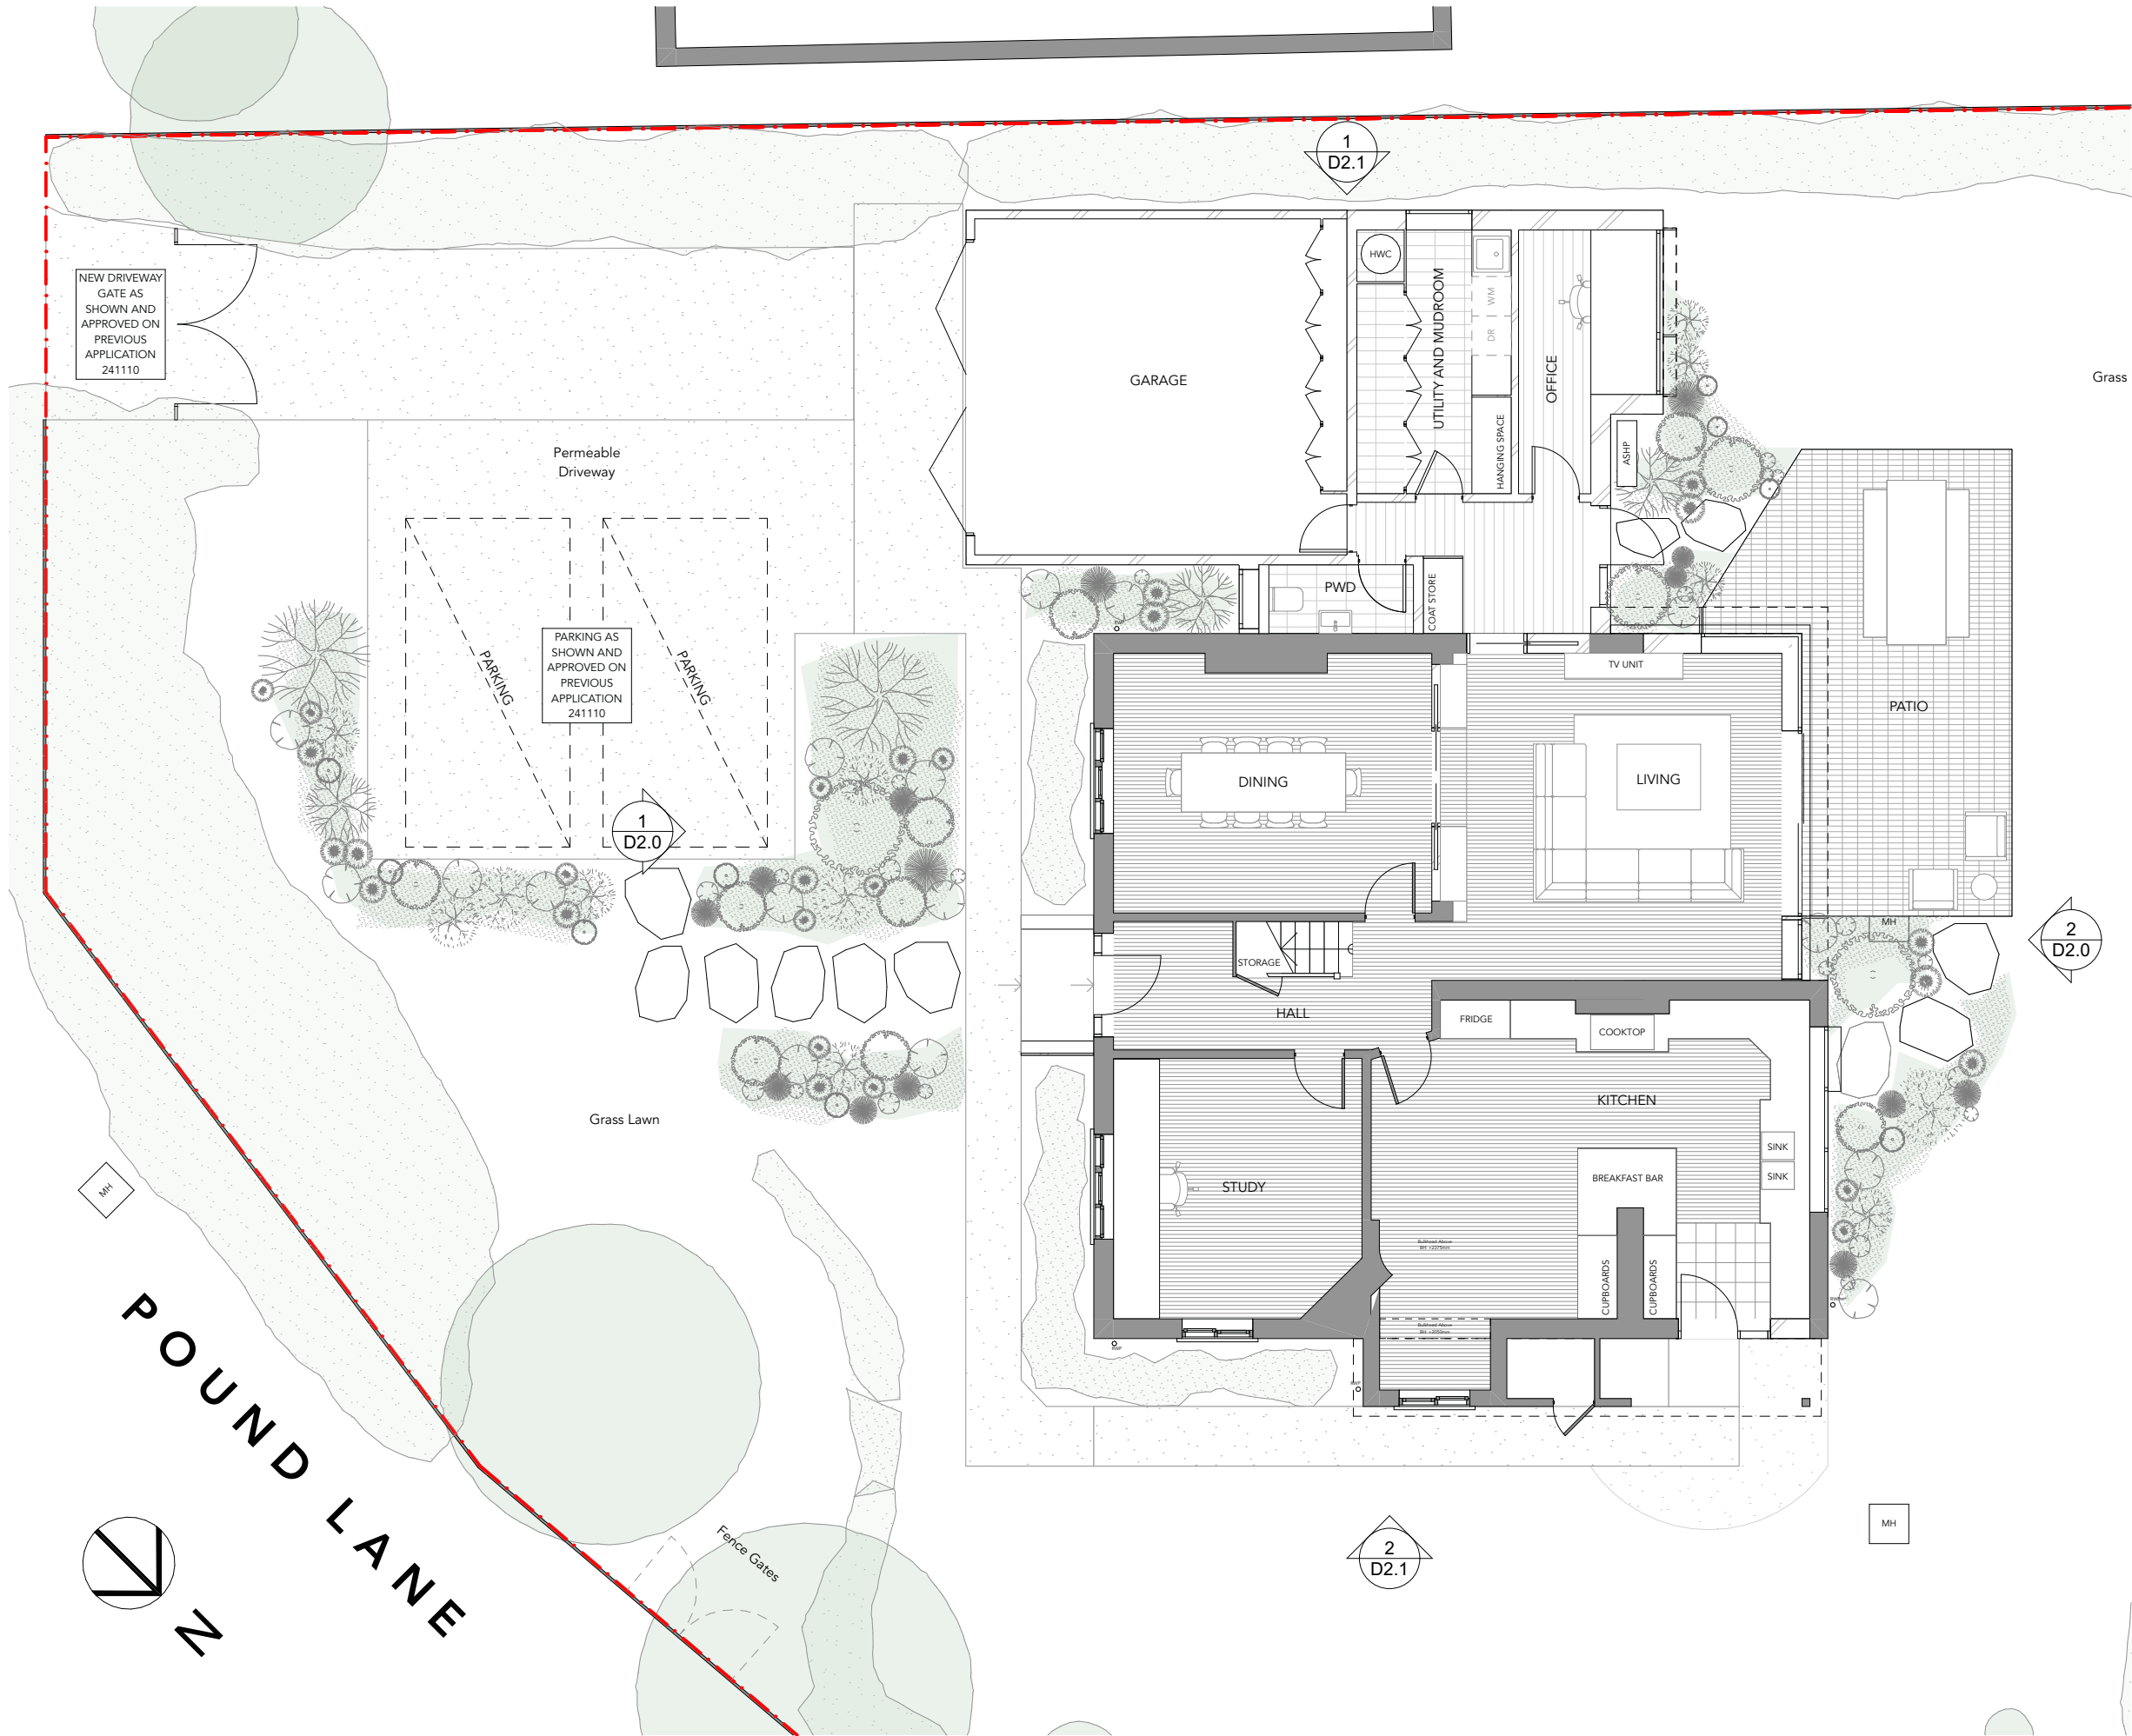

PROPOSED GROUND PLAN

1
SCALE 1:100

PROPOSED GROUND PLAN

SCALE 1:100 @A3

PROJECT NO. 2418

DRAWN RJ

DATE 03/04/2025

DRAWING NO.

P1.0

REVISION NO.

01