


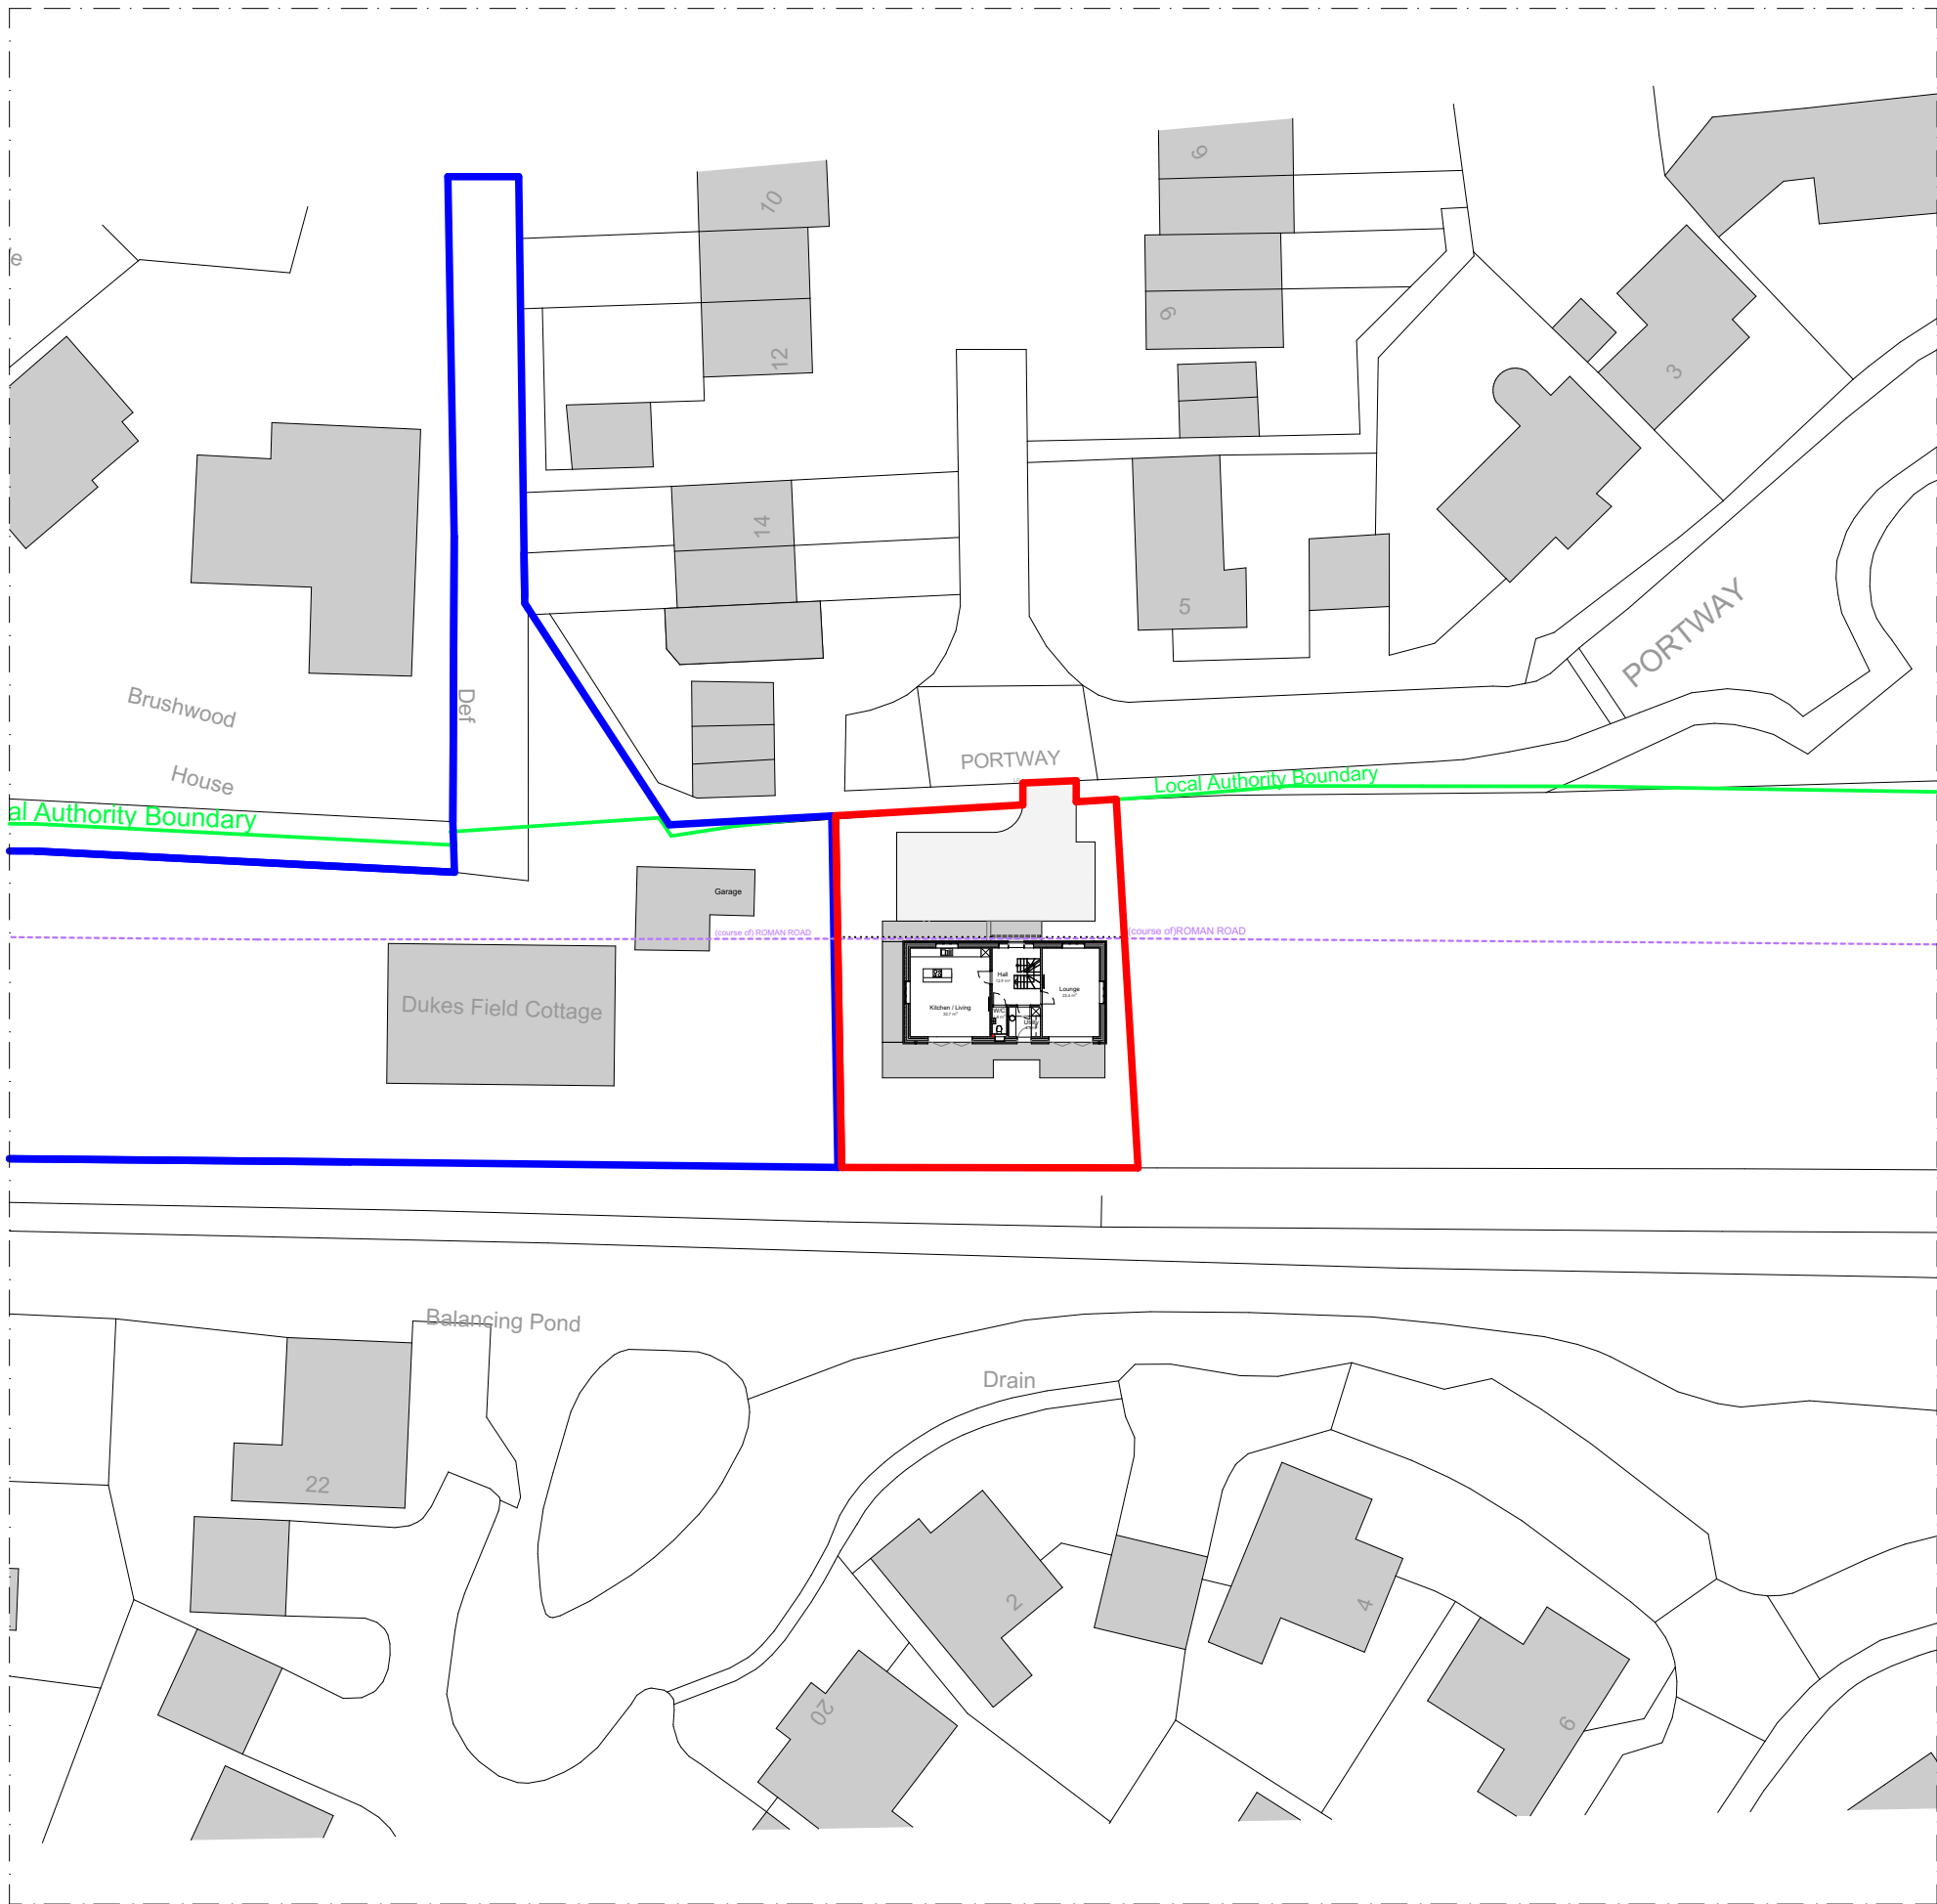

1:500



Block Plan

Ordnance Survey, (c) Crown Copyright 2023. All rights reserved. Licence number 100022432.
Existing Block Plan

© This drawing remains the property of The Keen Partnership and shall not be copied without prior written consent.

All dimensions to be checked on site and any discrepancies to be reported before work commences.

Notes:

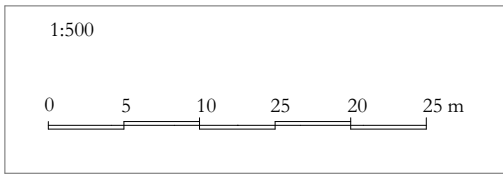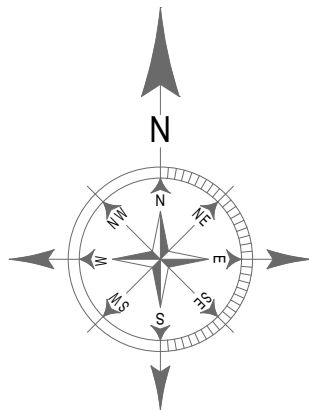

RevID	Date
01	28/05/2024

ADDRESS:
School House, Norton Road, Riseley,
Reading, Berkshire RG7 1SH

THE KEEN PARTNERSHIP
The Courtyard
Edinburgh Road
Reading RG30 2UA
Tel: 0118 9510 855
Fax: 0118 9510 866
chris@keenpartnership.co.uk
www.keenpartnership.co.uk



Client:
Justin Rogers

Job Title:
Update Project Name

Drawing Title:
Proposed Block Plan - REV2

Drawing Date:
13.01.2023

Status:

Issue Date:
09/08/2024

Drawn By:
MW

Scale:
1:500@A3

Drawing No:
9332 -212

Rev:
2