


Illustrative pile foundation detail for planning stage showing root interaction. (NTS)

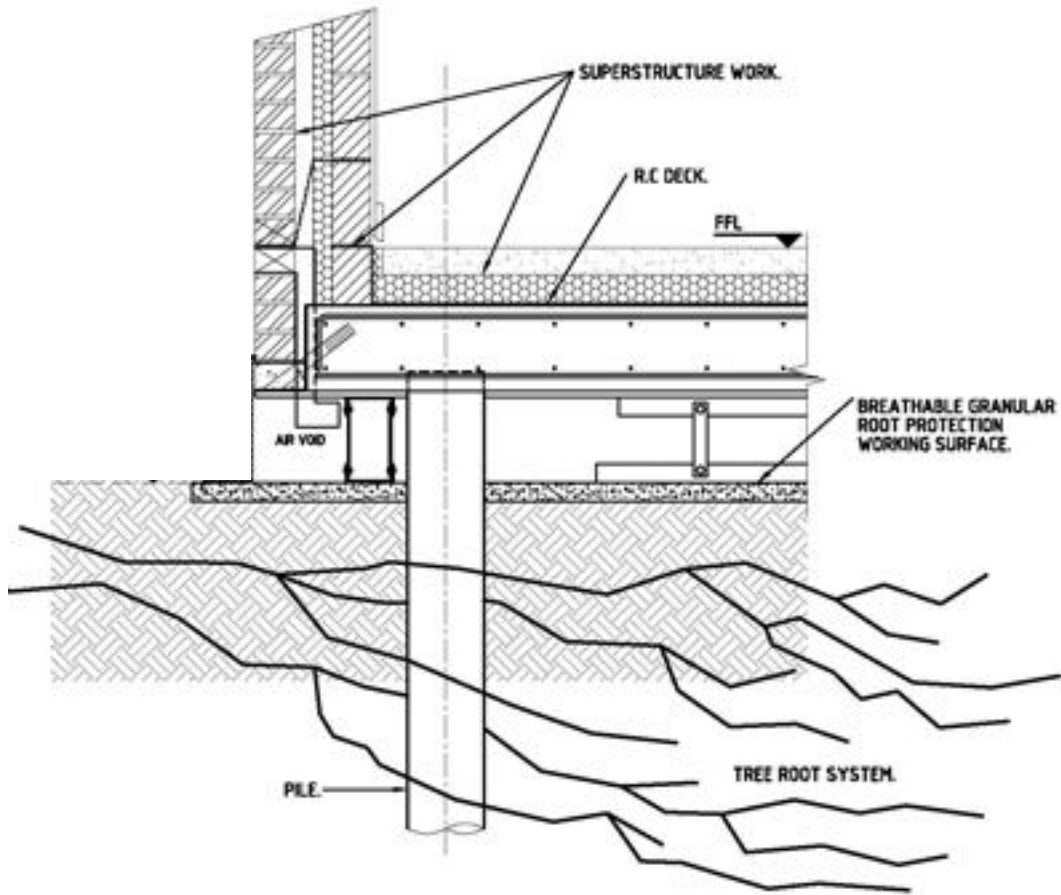


Tree Officer Note: Downpipes around the house allow water to the ground beneath the house

© This drawing remains the property of The Keen Partnership and shall not be copied without prior written consent.

All dimensions to be checked on site and any discrepancies to be reported before work commences.

Notes:

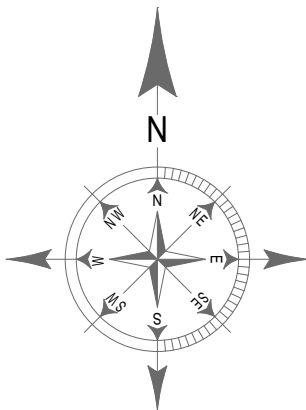


1:100




RevID	Date

ADDRESS:
School House, Norton Road, Riseley,
Reading, Berkshire RG7 1SH

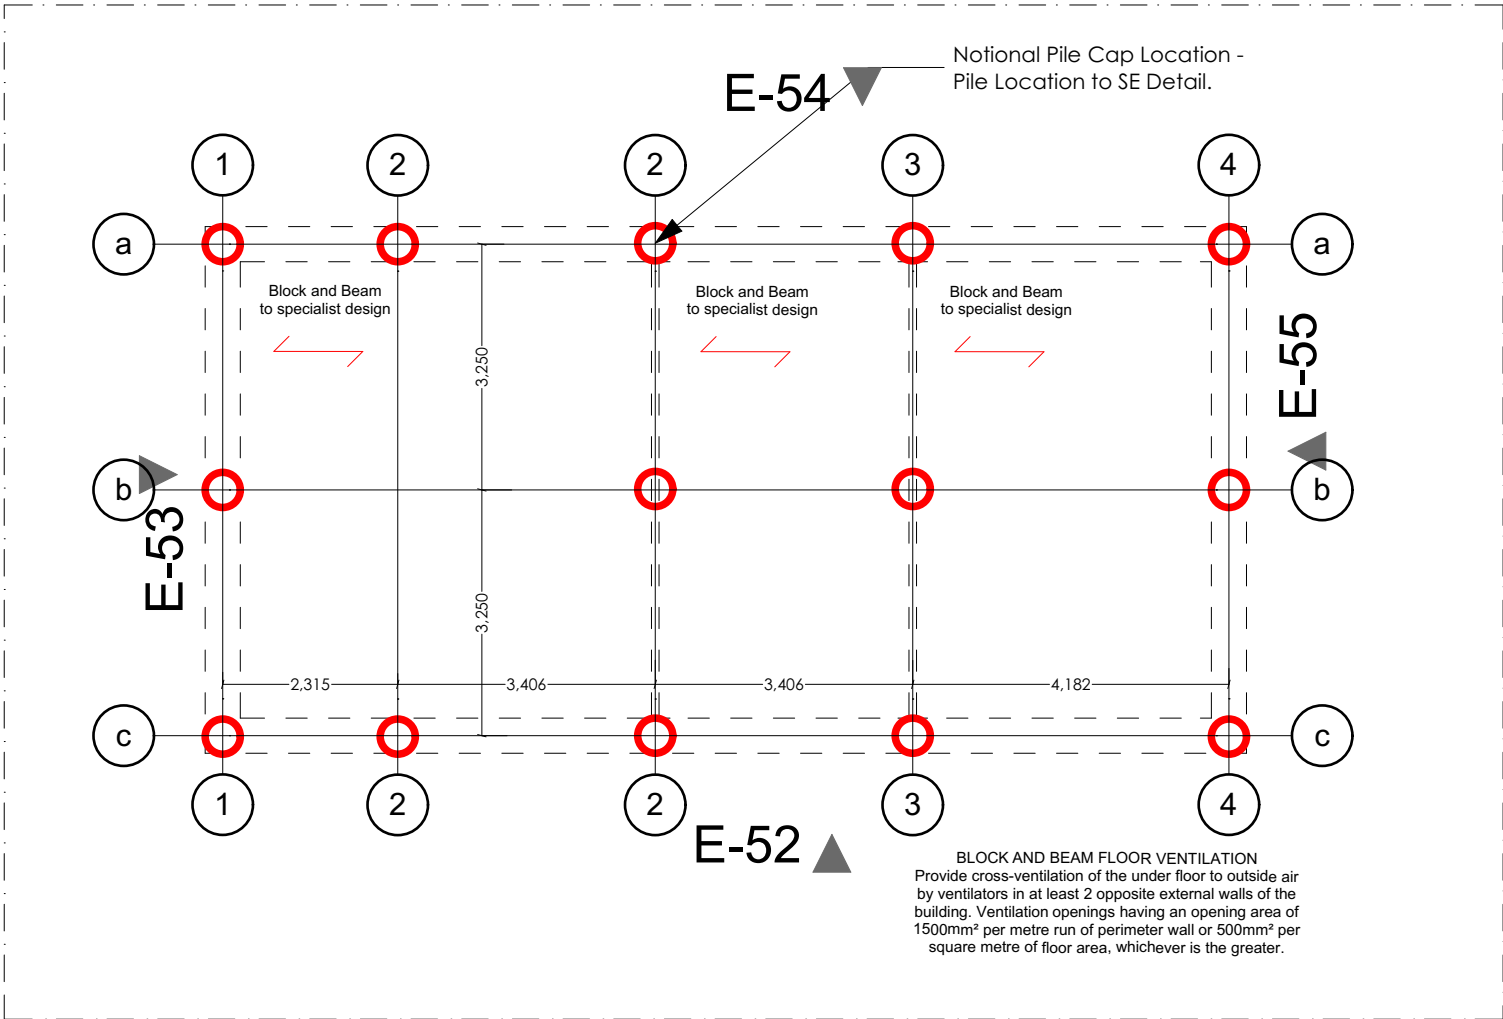

1:100

Foudation

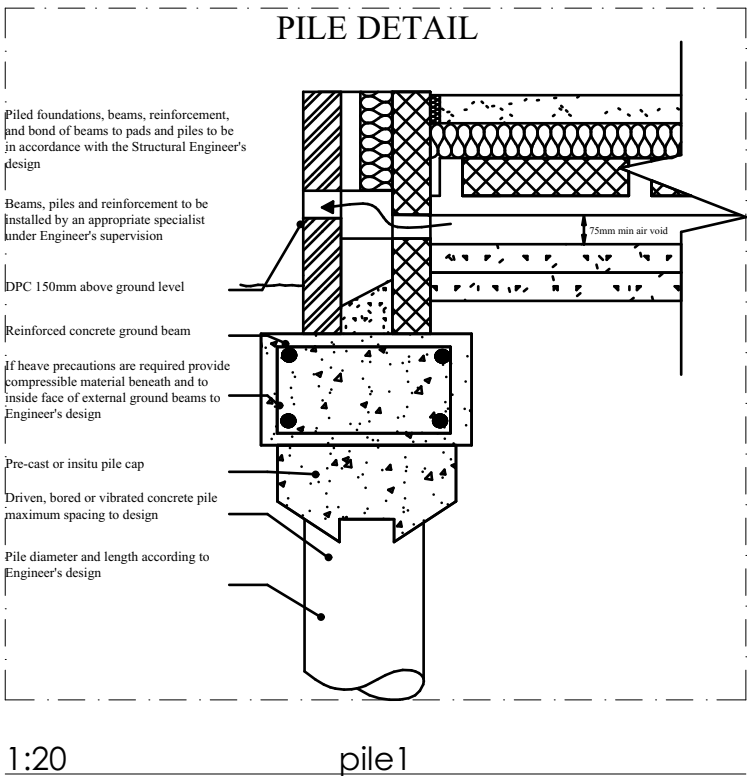

1:20

pile1

1:20



THE KEEN PARTNERSHIP
The Courtyard
Edinburgh Road
Reading RG30 2UA
Tel: 0118 9510 855
Fax: 0118 9510 866
chris@keenpartnership.co.uk
www.keenpartnership.co.uk



Client:

Justin Rogers

Job Title:

Update Project Name

Drawing Title:

-1. Foudation

Drawing Date:

13.01.2023

Status:

Issue Date:

18/07/2024

Drawn By:

MW

Scale:

1:100, 1:20@A3

Drawing No:

9332 -215

Rev: