


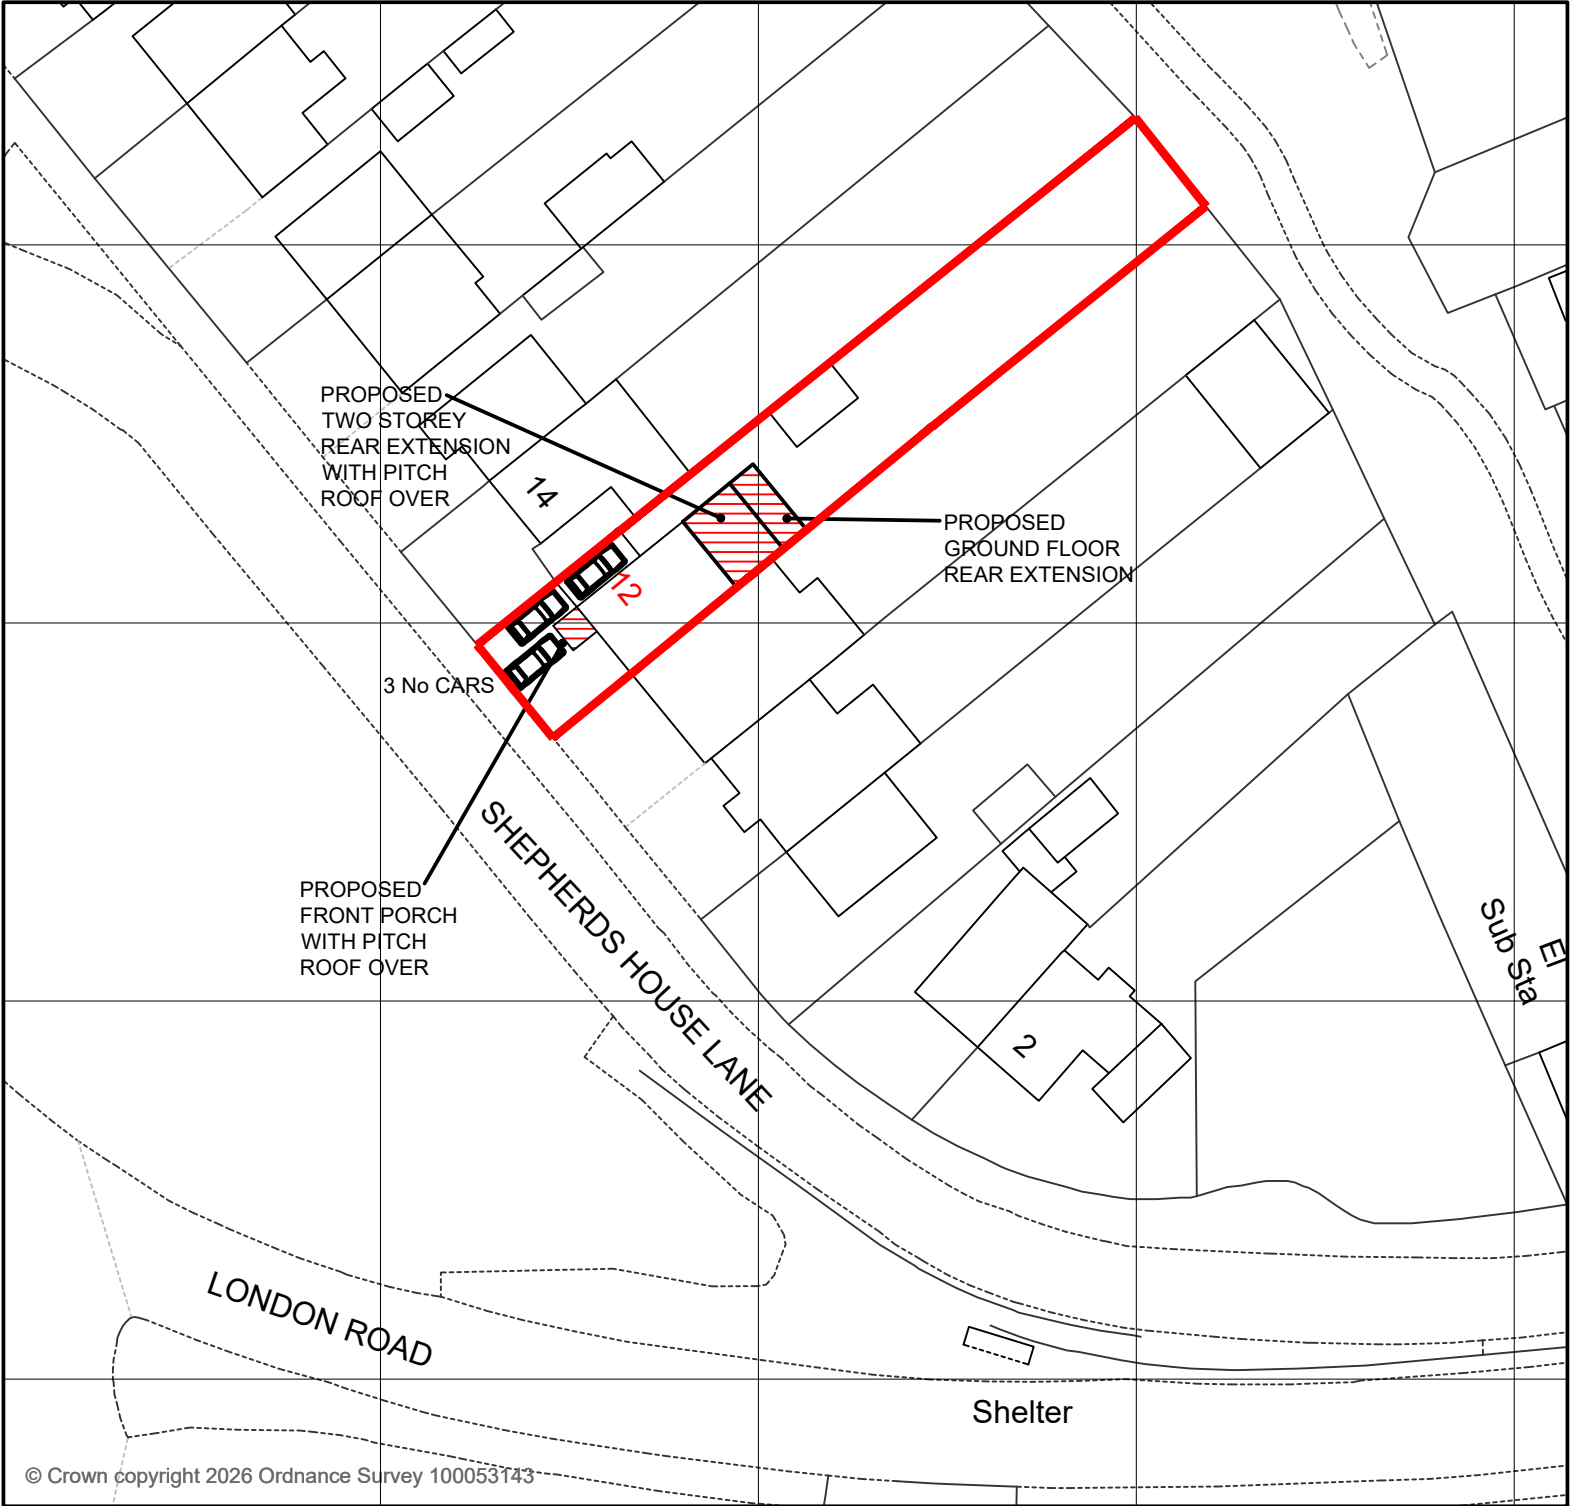
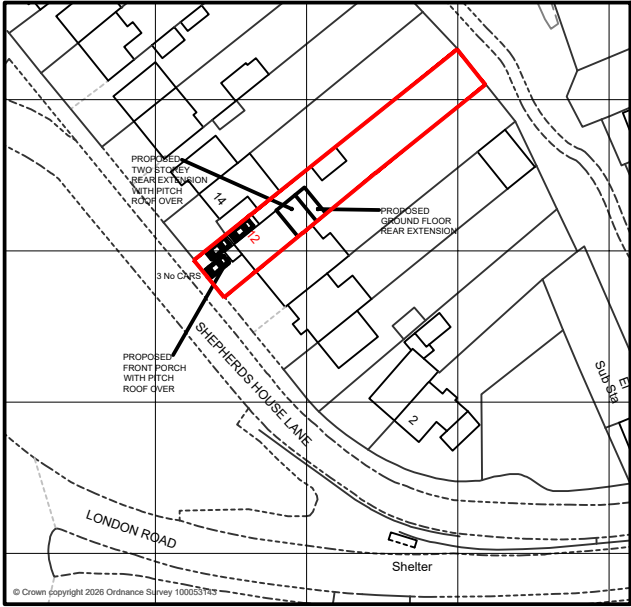


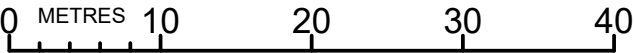

BLOCK PLAN scale 1:500

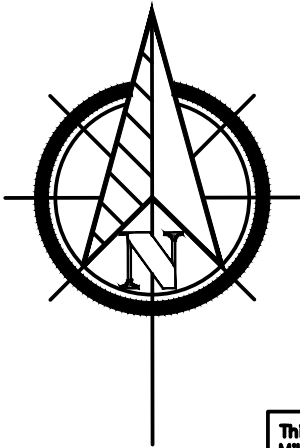

SITE LOCATION PLAN scale 1:1250

 

This drawing and the copyright therein, is the exclusive property of Mike Coleman & Associates, and may not be disclosed, copied in whole or part, or used other than for the purpose for which the drawing has been supplied, without the prior written authority of Mike Coleman & Associates.

© MC&A.

A	ROAD NAMES ADDED, SCALE BAR AMENDED	AUG 26
REVISION	DESCRIPTION	DATE
12 SHEPHERDS HOUSE LANE EARLEY READING RG6 1AD BERKSHIRE FOR PROPERTY OWNER ESQ		
Mike Coleman AMASI		Architectural Design Services
PROPOSED SITE LOCATION PLAN & BLOCK PLAN		OFFICE 10 PLANETARY BUSINESS CENTRE PLANETARY ROAD, WILLENHALL WV13 3SW Mob: 07866 939455 Email: projectcoleman@yahoo.co.uk Mob: 07977 621130 Email: oncolans@gmail.com
Scale	Drawn by	Checked by
1:500 & 1:1250	JS	MC
APRIL 2026		MC/3167/P/04A