


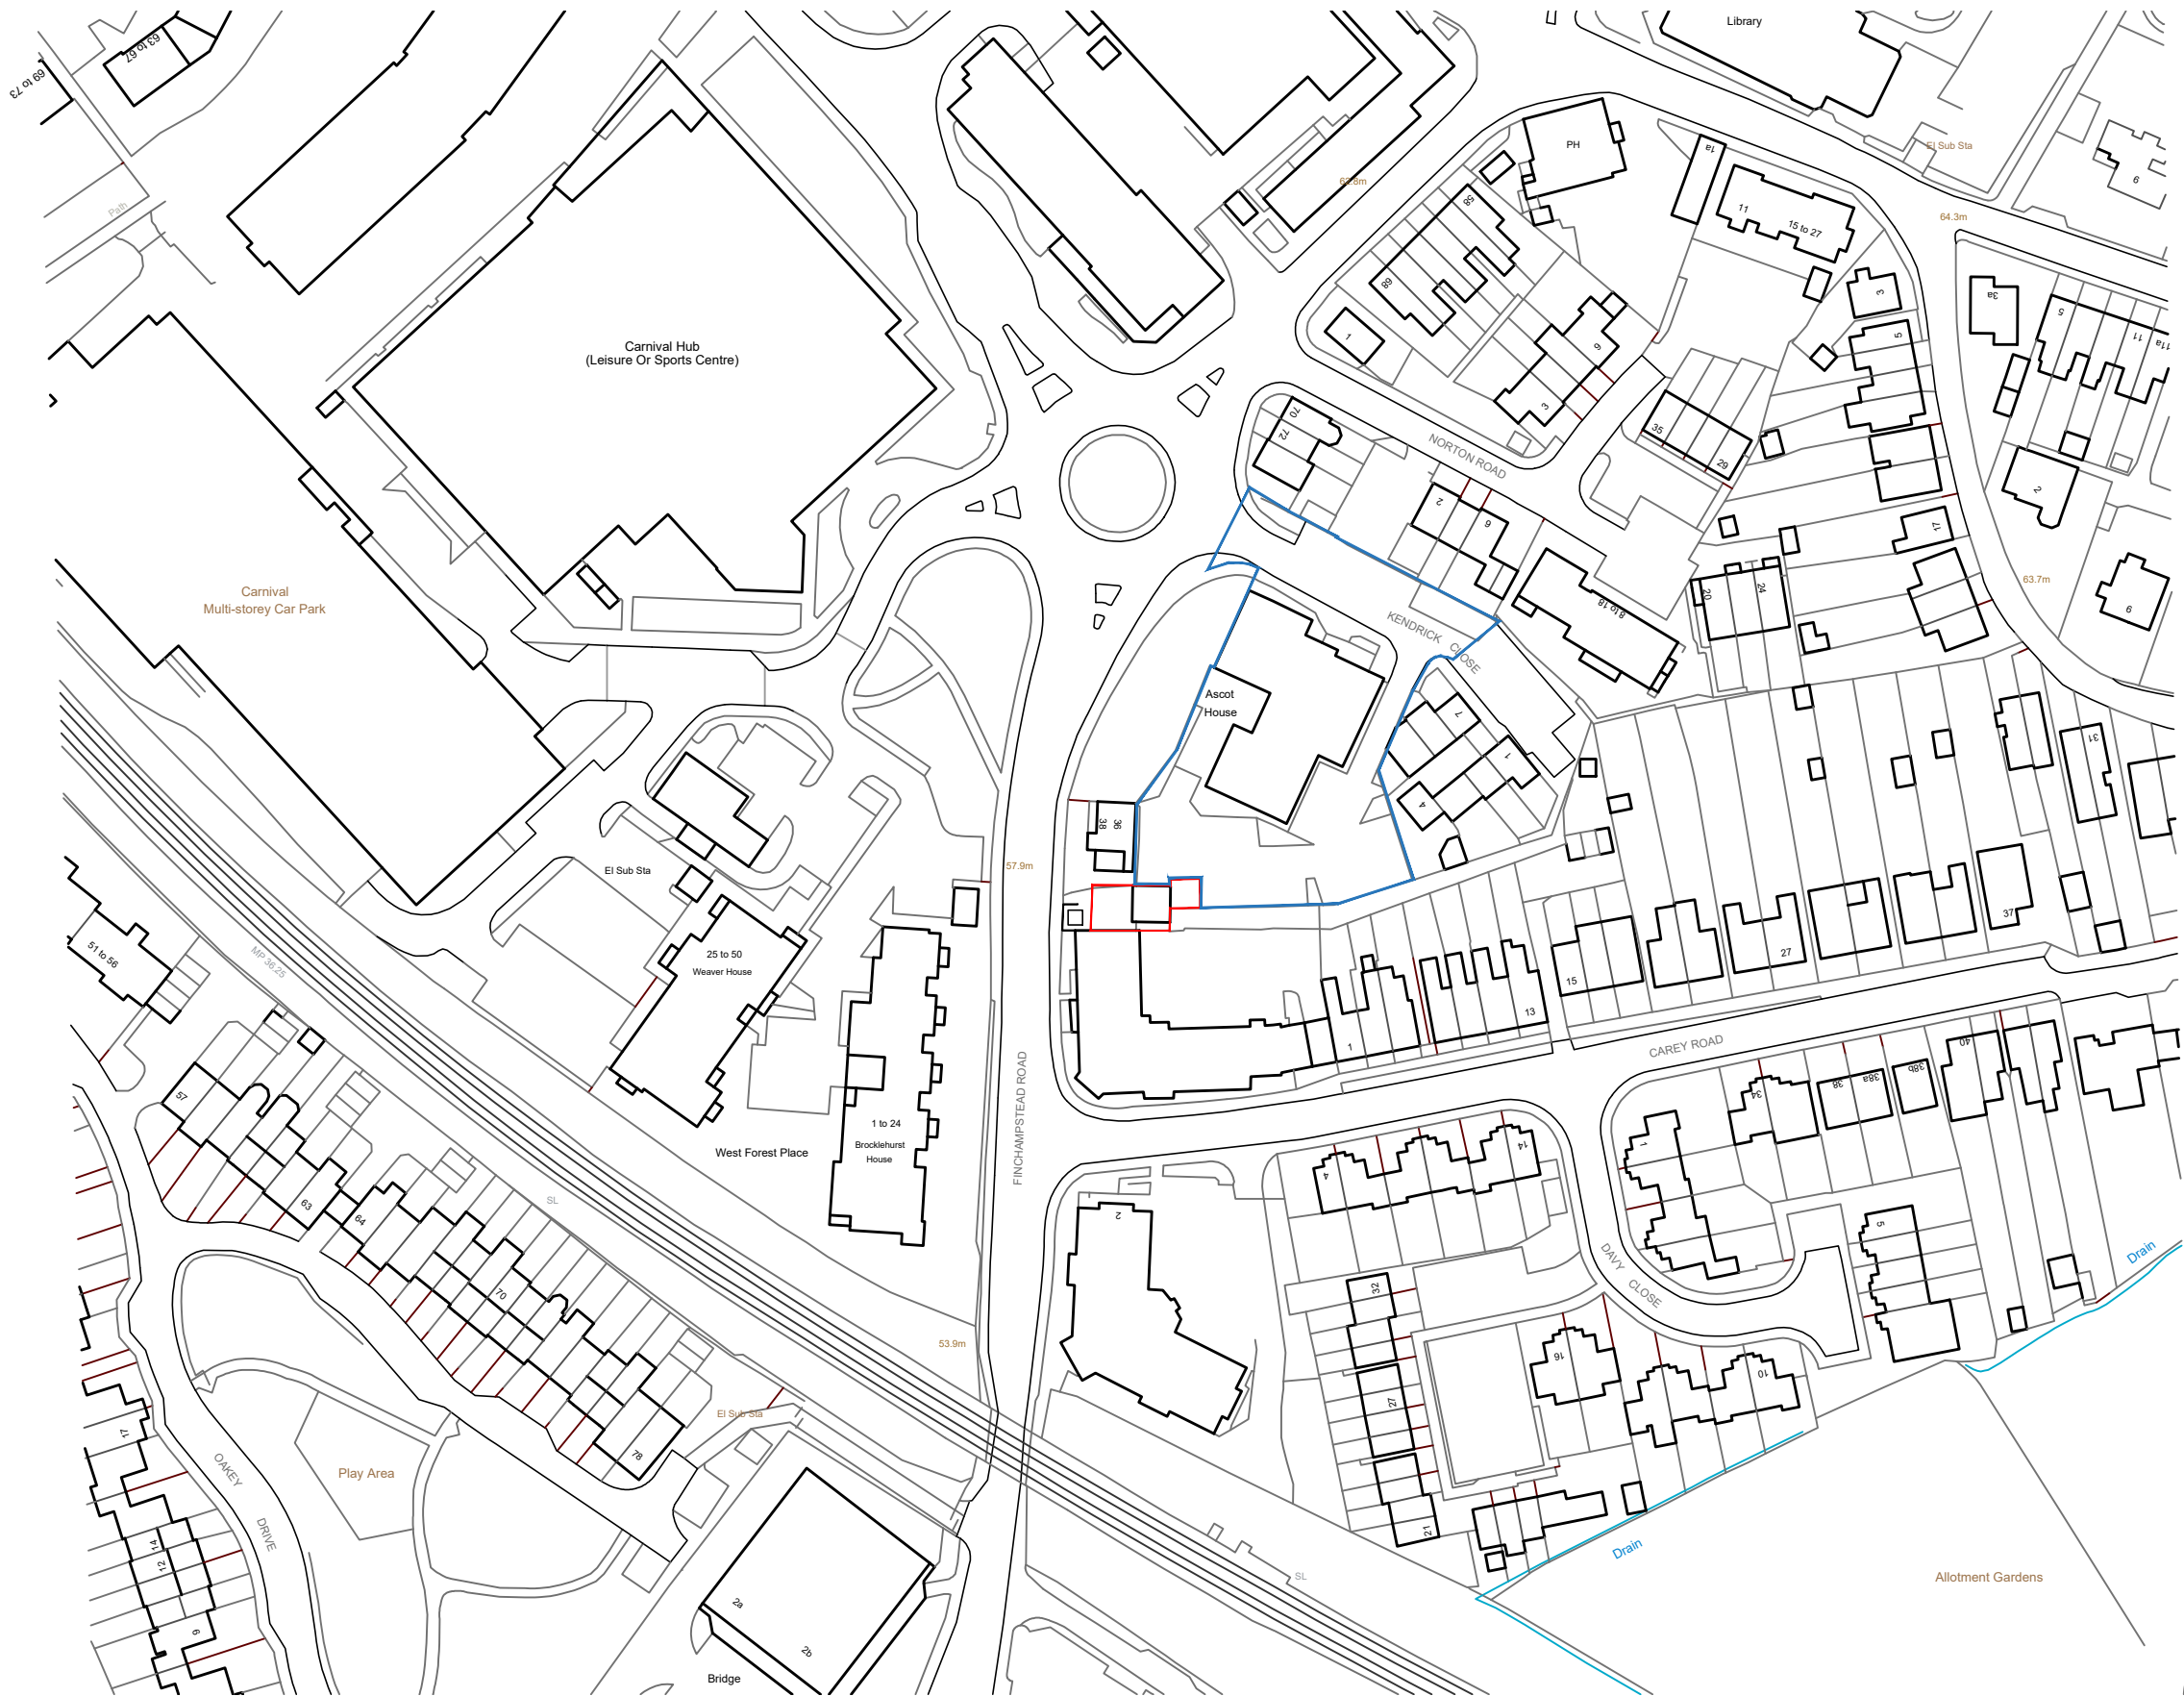

LOCATION PLAN
SCALE 1:1250@A3

PROJECT:
RESIDENTIAL DEVELOPMENT
LND ADJOINING 38 FINCHAMPSTEAD 38 RD,
WOKINGHAM, RG40 2NN

CLIENT:
KLARA ASCOT LIMITED
DRAWING TITLE:
LOCATION PLAN

xx	xx	xx	xx
REV.	DATE.	AMENDMENT.	DRAWN.
PROJECT NO.	REVISION.	DRAWING NO. 001	
24.567	P03		
DATE.	SCALE.		
MARCH' 24	1:1250		
FRONT.		171 HIGH STREET, RAYLEIGH, ESSEX, SS6 7QA. TEL. +44 (0)1702 831 415 EMAIL. HELLO@FRONT-ARCHITECTURE.CO.UK	