
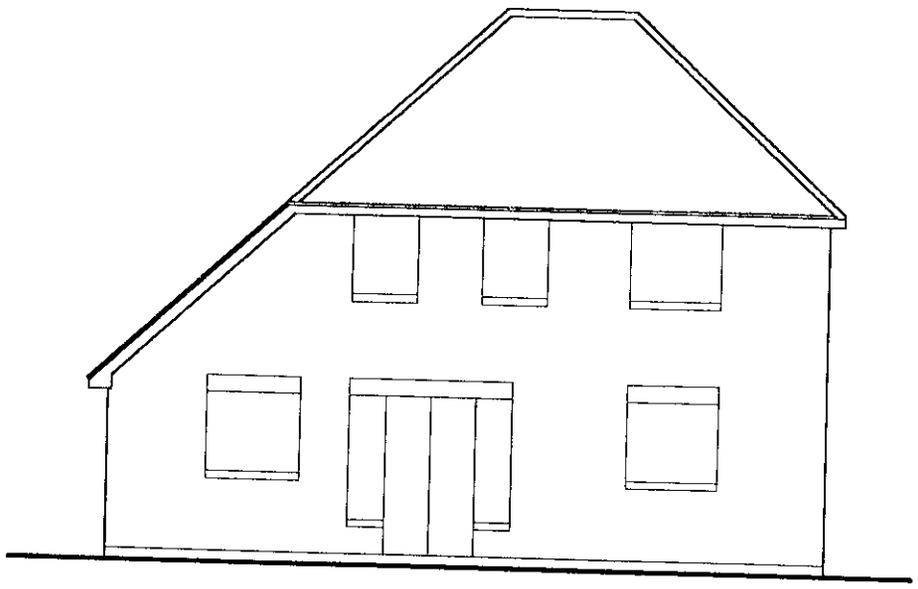



Rear Elevation

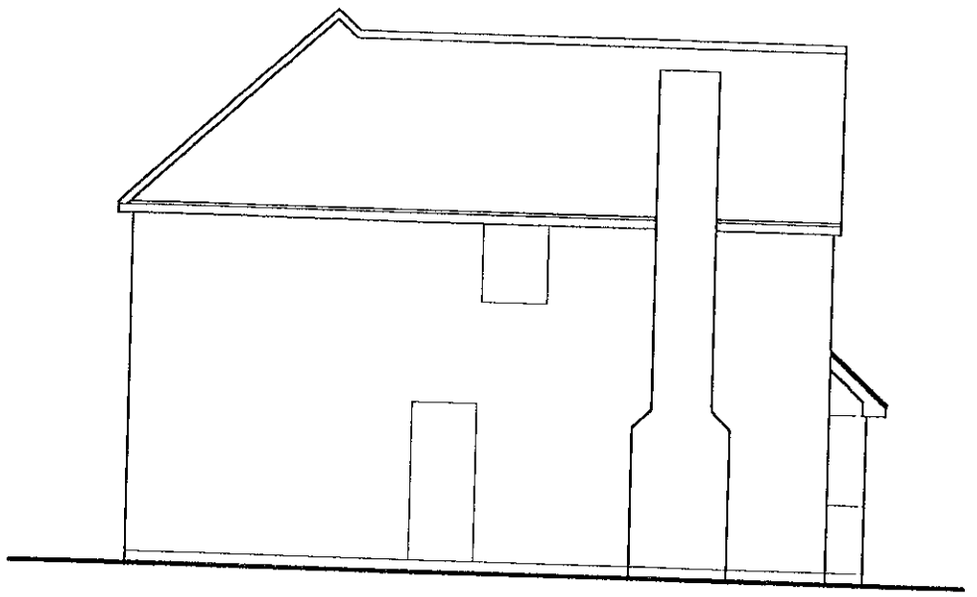


Side Elevation

14.NOV.2000* 2799

14.NOV.2000* 2799

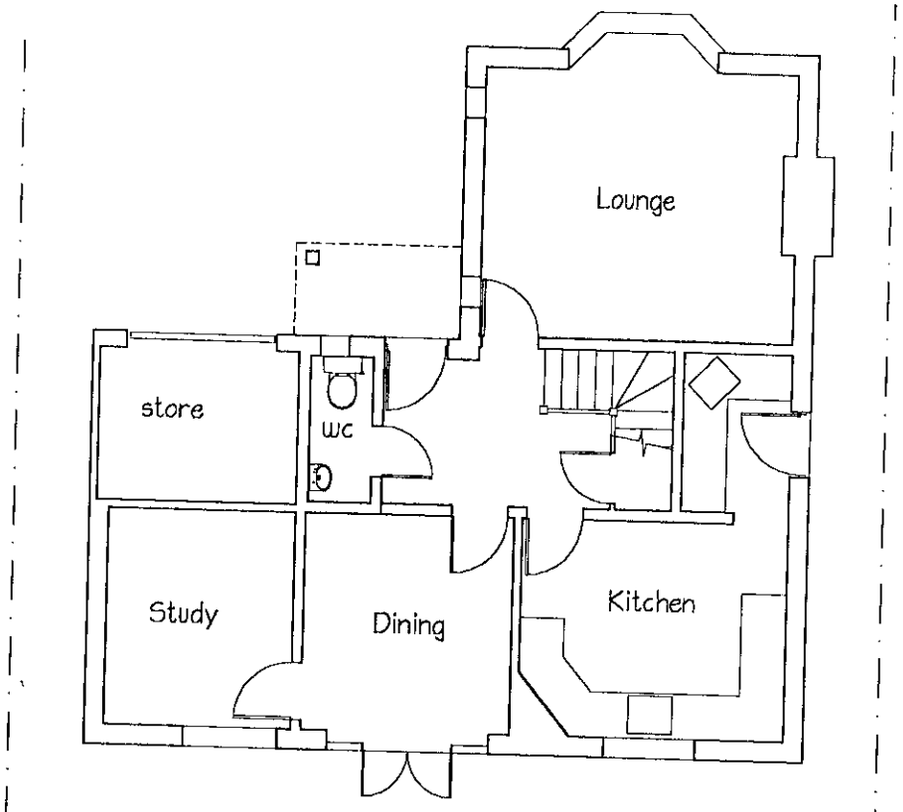

Ground Floor Plan

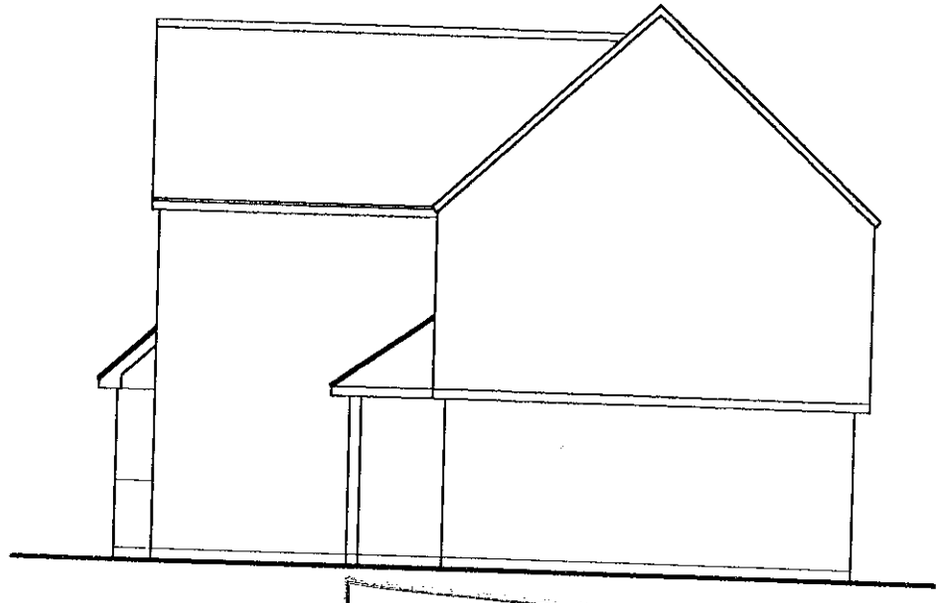

Side Elevation


APPROVED

0 10 20 30 40 50 60 70 80 90 100


Job: 26, Martineau Lane Hurst	Date: Oct 00	Building contractor to verify all dimensions prior to setting out, commencing works or detailing shop drawings. Any discrepancies are to be reported to the supervising officer immediately. Do not scale from this drawing © Copyright	Architectural Services 21 Fairway Avenue, Tilehurst, Reading RG30 4QA Tel: Reading (0118) 942 1655 Architectural Design–Planning–Appeals–Surveys
Drawing Title: Proposed Single-storey extension Existing Plans and Elevations	Scale: 1:100		
	Drawn by: PS	Drawing No: 00811/03 Revision	

Materials

Roof: Plain roof tiles to match existing
Walls: Facing brickwork to match existing
Windows: Double glazed, white, pvc-u

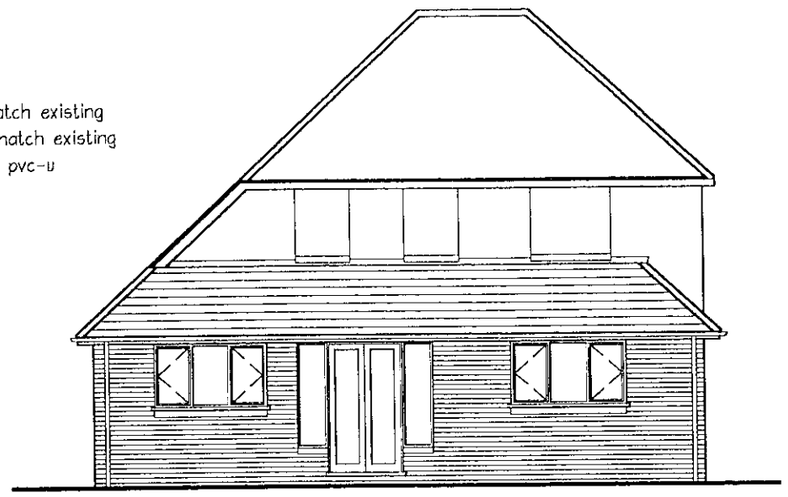



Rear Elevation

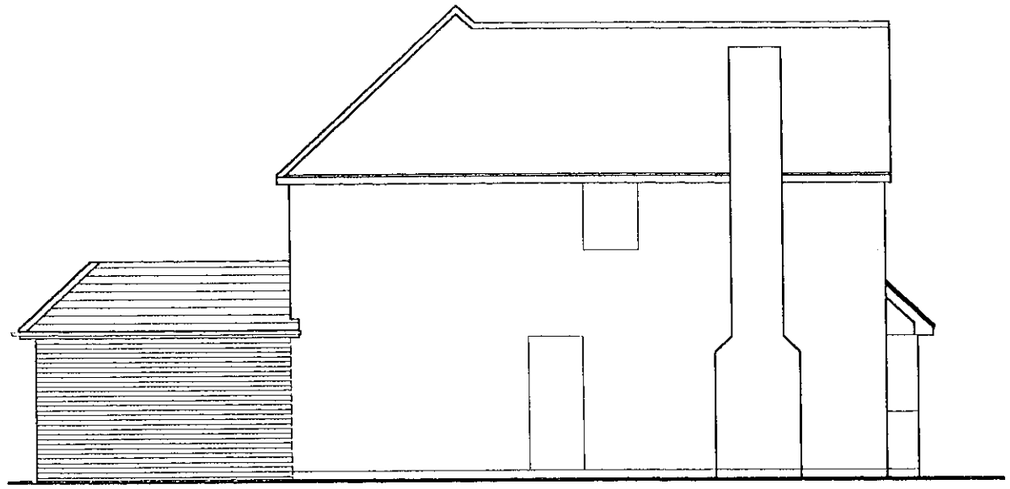

Side Elevation

14.NOV.2000* 2799

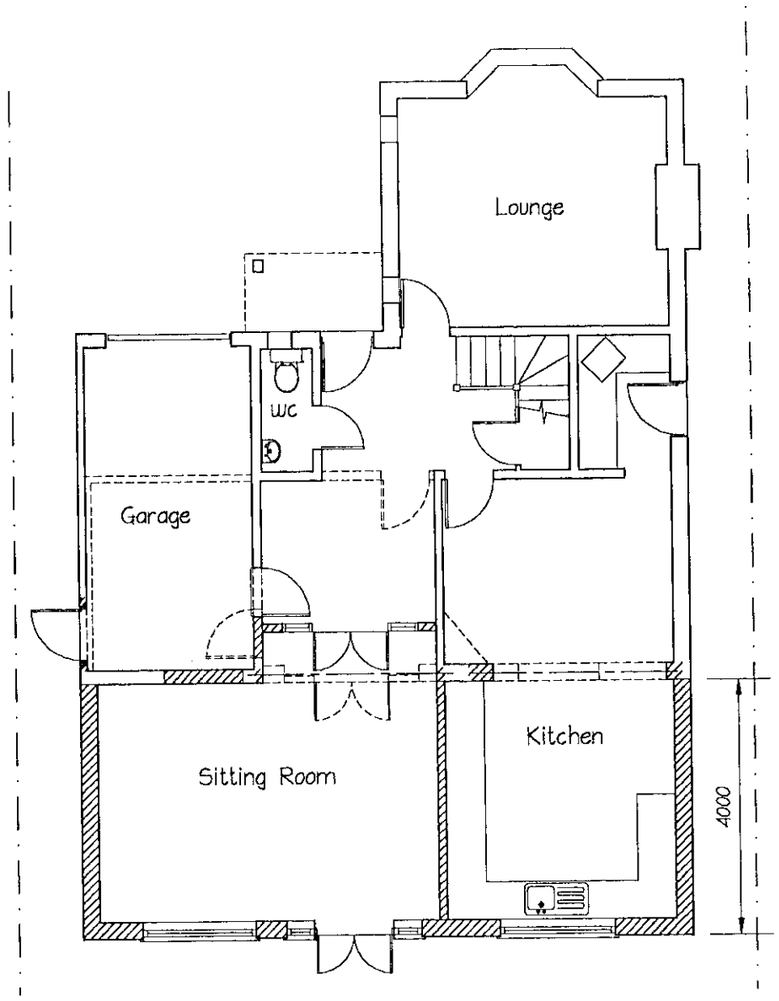

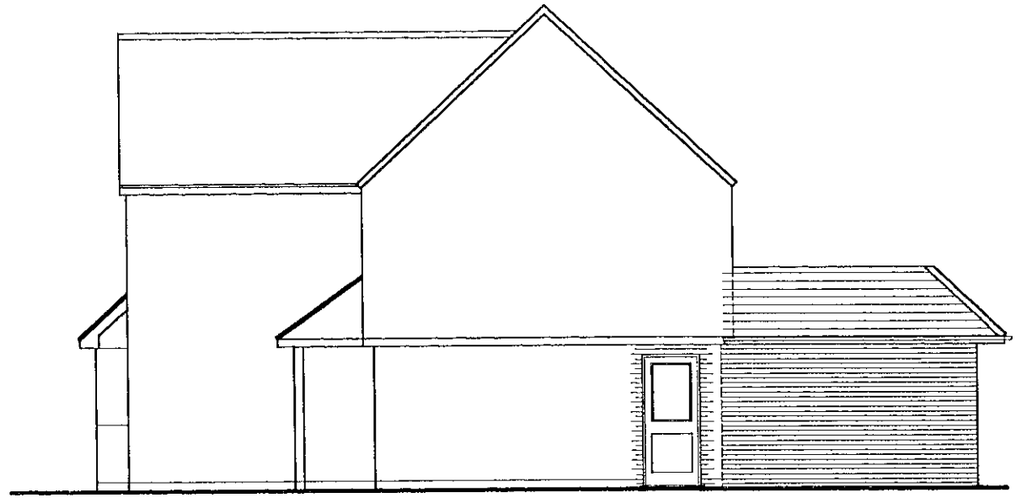

Side Elevation

4.1

APPROVED

D 2/1/01

Job: 26, Martineau Lane Hurst	Date: Oct 00	Building contractor to verify all dimensions prior to setting out, commencing works or detailing shop drawings. Any discrepancies are to be reported to the supervising officer immediately. Do not scale from this drawing. © Copyright	Architectural Services 21 Fairway Avenue, Tilehurst, Reading RG30 4QA Tel: Reading (0118) 942 1655 Architectural Design–Planning–Appeals–Surveys
Drawing Title: Proposed Single–storey extension Proposed Plans and Elevations	Scale: 1:100		
	Drawn by: PS	Drawing No: 00811/04 Revision	