NEW TARMAC DRIVE

remove existing gravel driveway and set out new drive as follows:
subgrade compacted and shaped to the requirements of the department of transport
subbase 170 mm granular material as DOT specification (clause 804)
laid and compacted in accordance with clause 802
roadbase 80mm rolled asphalt to BS 594 laid and compacted to DOT specification (clause 704, 705)
base course 50 mm tar macadam to BS 802.
wearing course 20mm tar macadam to BS 802 surface dressed with 10mm gravel with binder of cut back bitumen to BS 3690
edging to car parking spaces to be precast conc. kerb to BS. 340 fig .7 aggregte

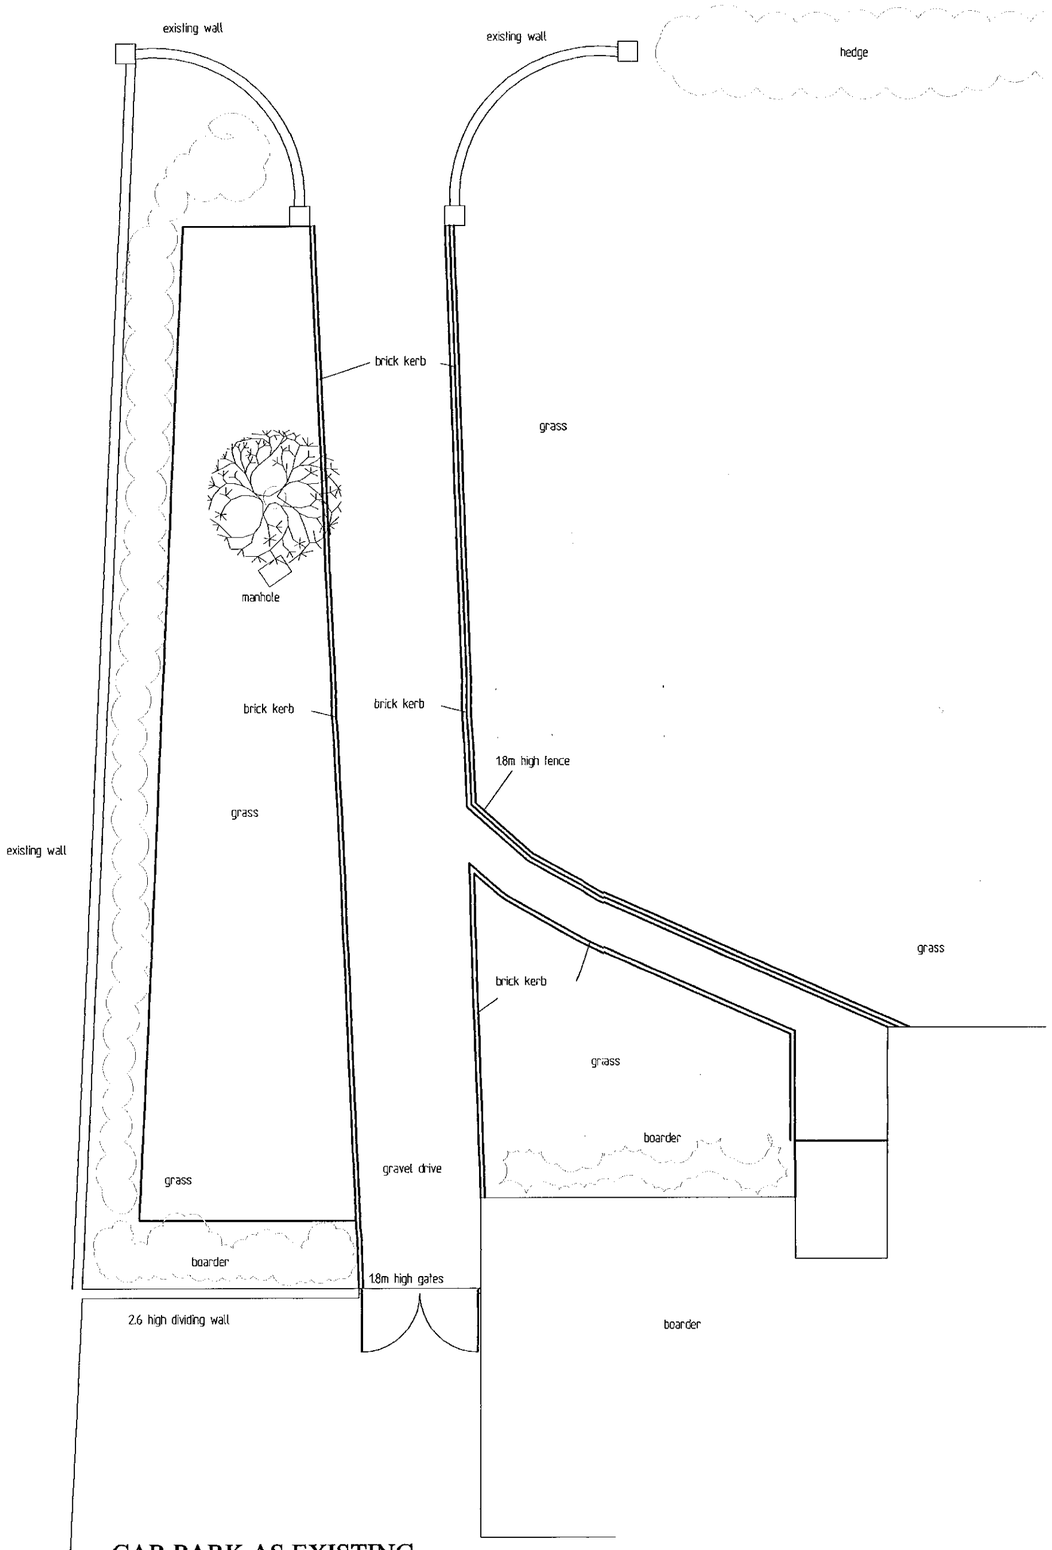

CAR PARK AS EXISTING

SURVEY IS INDICATIVE ONLY AND CONTRACTOR TO ALLOW FOR ON SITE VERIFICATION

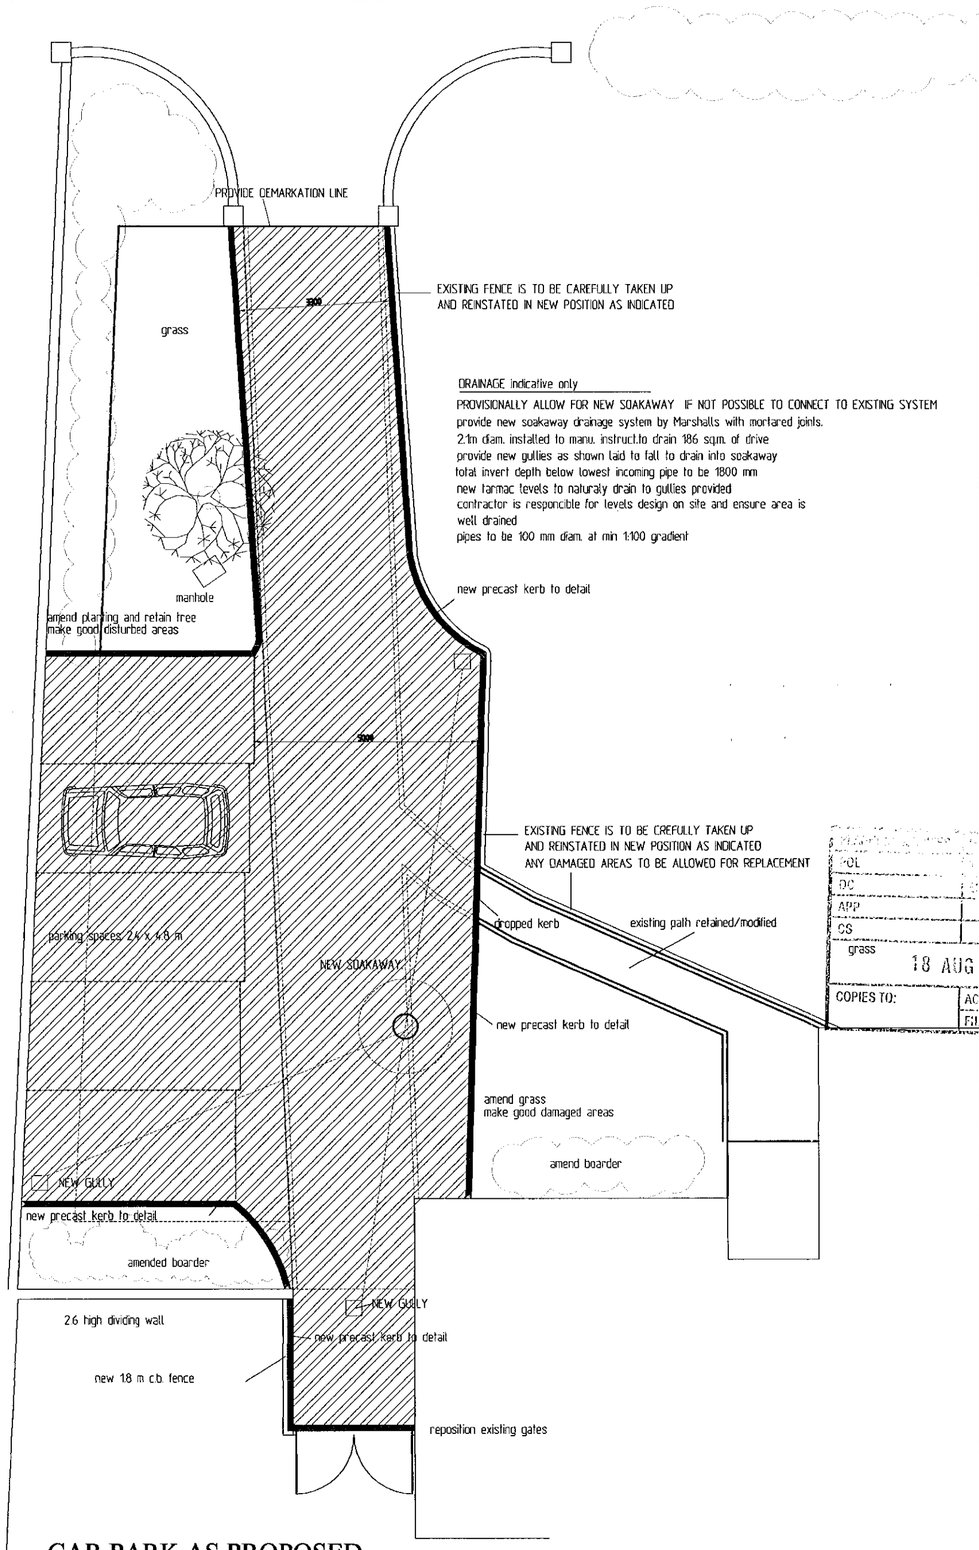

DRAINAGE indicative only

PROVISIONALLY ALLOW FOR NEW SOAKAWAY IF NOT POSSIBLE TO CONNECT TO EXISTING SYSTEM
provide new soakaway drainage system by Marshalls with mortared joints.
2.1m diam. installed to manu. instruct.to drain 186 sqm. of drive
provide new gullies as shown laid to fall to drain into soakaway
total invert depth below lowest incoming pipe to be 1800 mm
new tarmac levels to naturaly drain to gullies provided
contractor is responcible for levels design on site and ensure area is well drained
pipes to be 100 mm diam. at min 1:100 gradient

CAR PARK AS PROPOSED

CONTRACTOR IS RESPONCIBLE FOR ON SITE VERIFICATION OF ALL PROPOSED NEW WORKS INDICATED

NOTES:
All dimensions must be checked on site and not scaled from this drawing.

COPIES TO: ACK: FILE:

KERB DETAIL
127 x 254 mm



Precast concrete kerb to BS.340
figure 7 granite aggregate
150 mm concrete base and surround, 124 min.

NOTE:
IT IS IMPERATIVE THAT THE CONTRACTOR VERIFIES ALL PROPOSED WORKS ON SITE PRIOR TO CARRYING OUT SAID WORKS.
ANY CHANGES TO BE CONFIRMED WITH P&TS DEPT.

Revisions

OL
DC
APP
CS
grass
18 AUG 2000
COPIES TO: ACK: FILE:

Milbury

Project

CORNERWAYS
32 ARBOUR LANE
WINNERSH
WOKINGHAM. RG11 5JD.

Drawing Title

EXISTING AND PROPOSED CAR PARK LAYOUT.

Scale	Checked
1:100	
Date	Drawn by
NOV 99.	A.J.BAILEY

Drg. No.	Rev.
TV 2001.100	

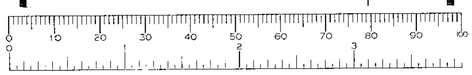

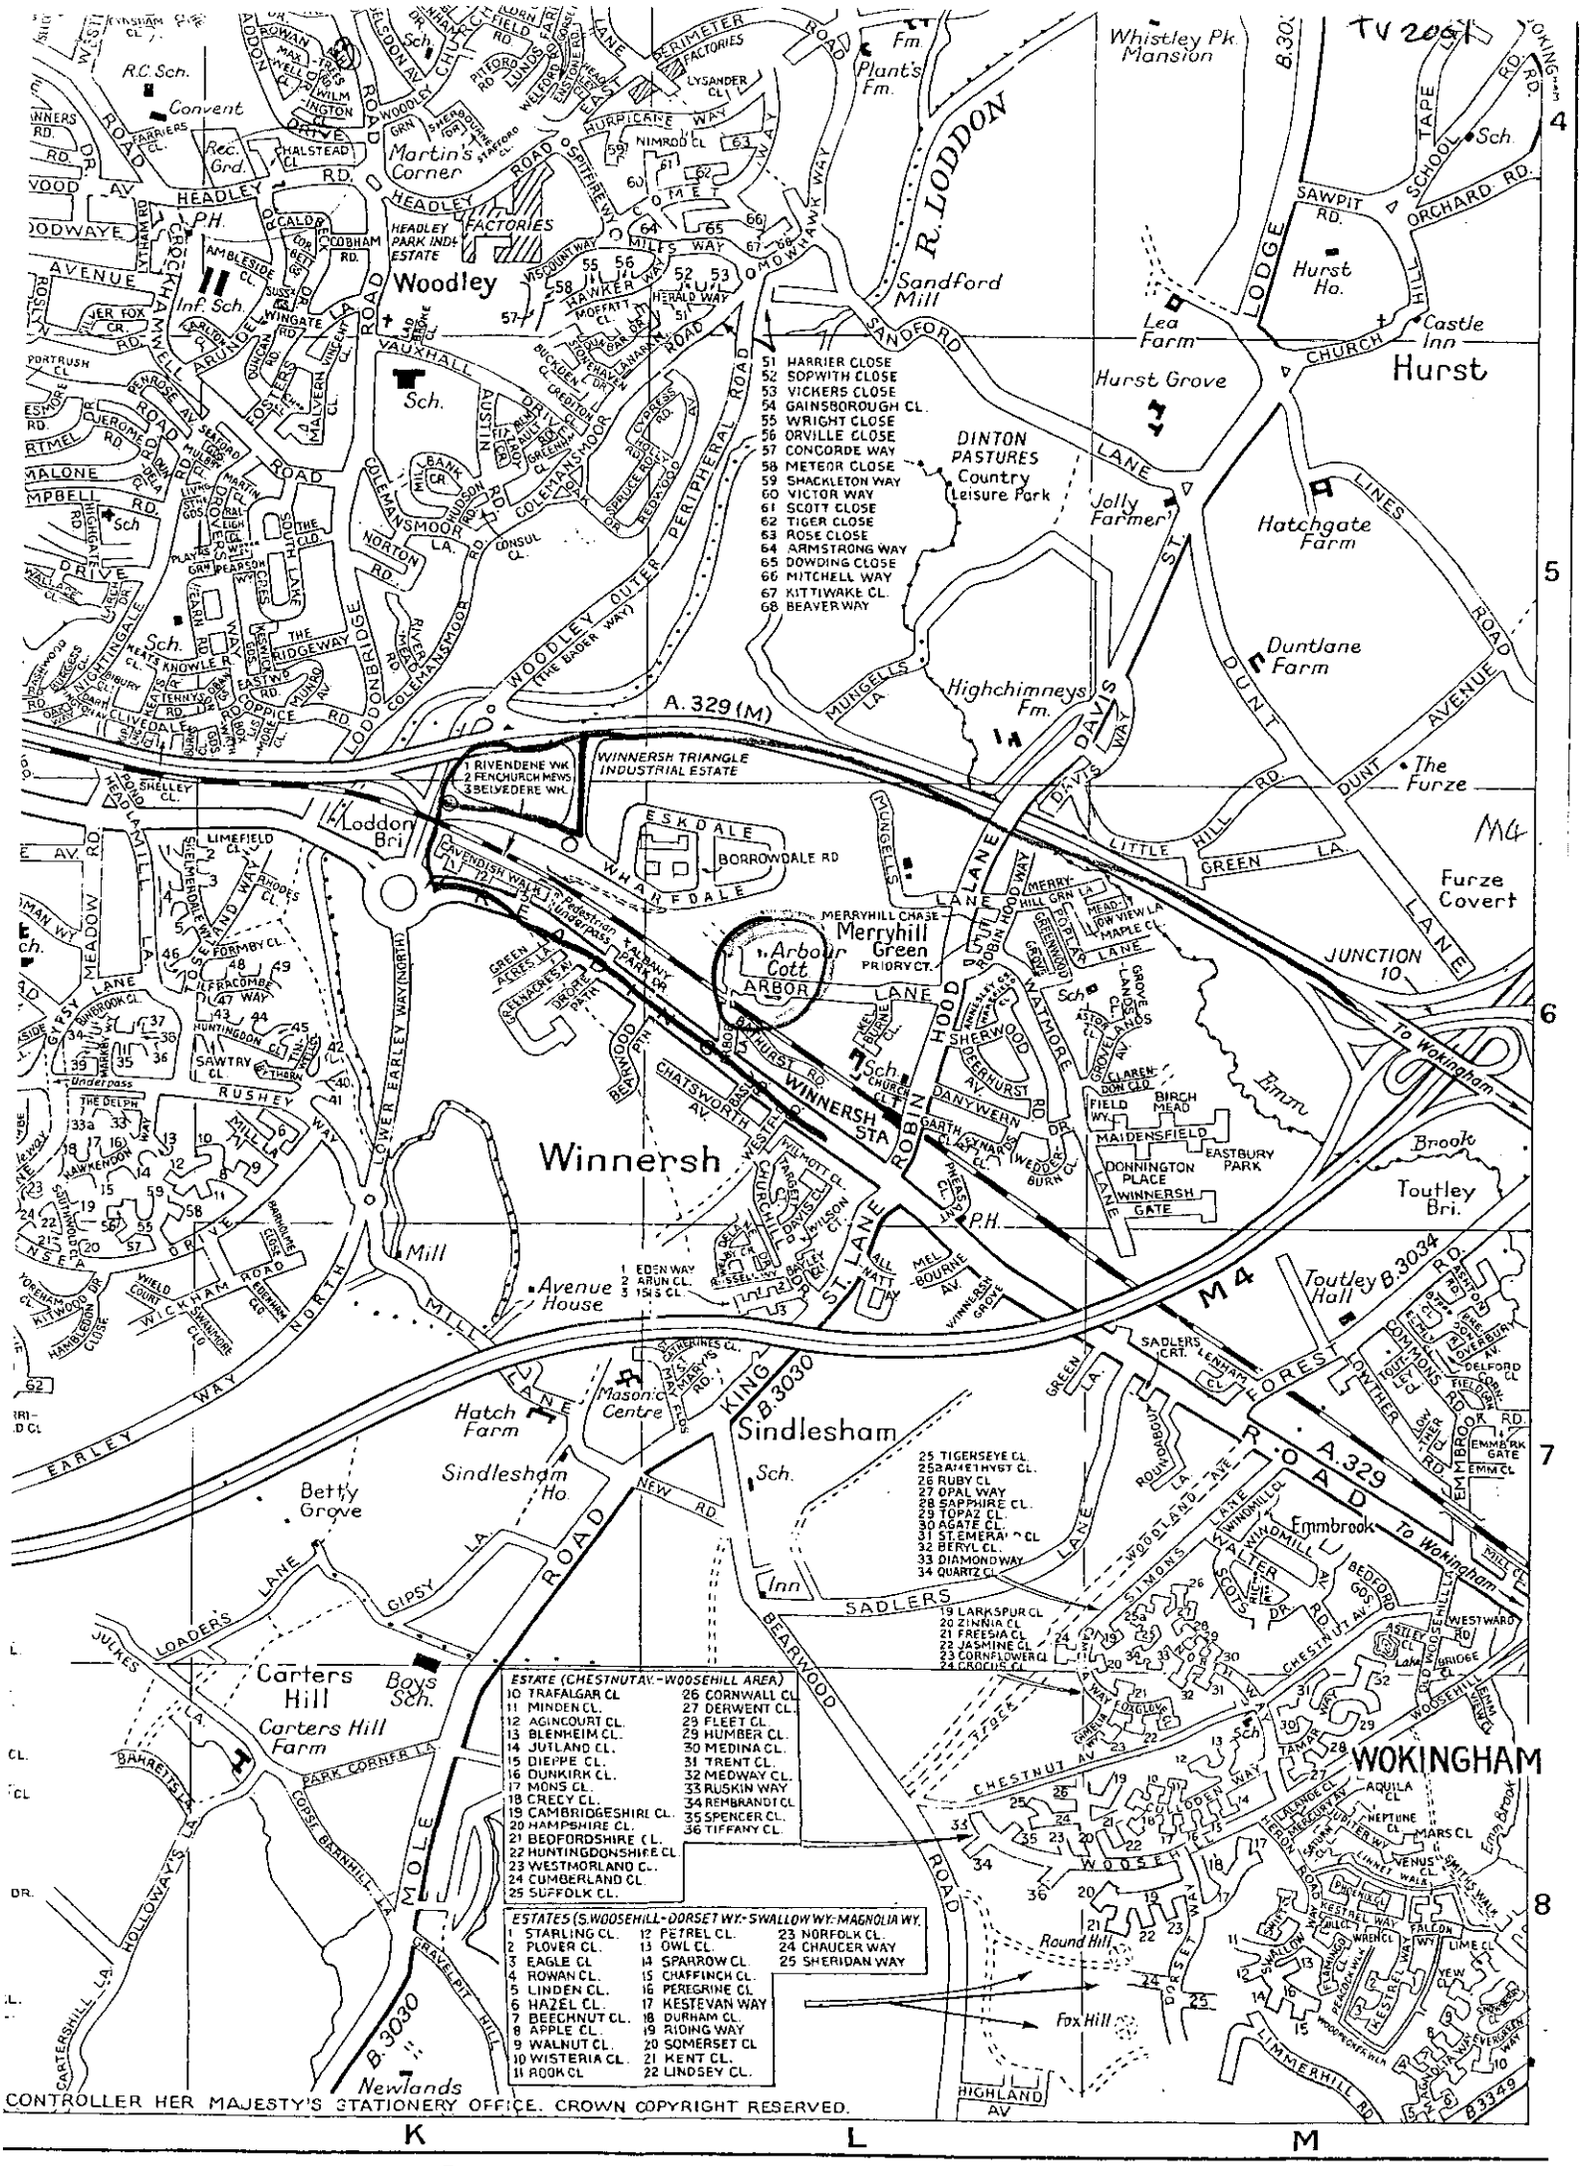

FILE 32 - ARBOUR LANE. TV.

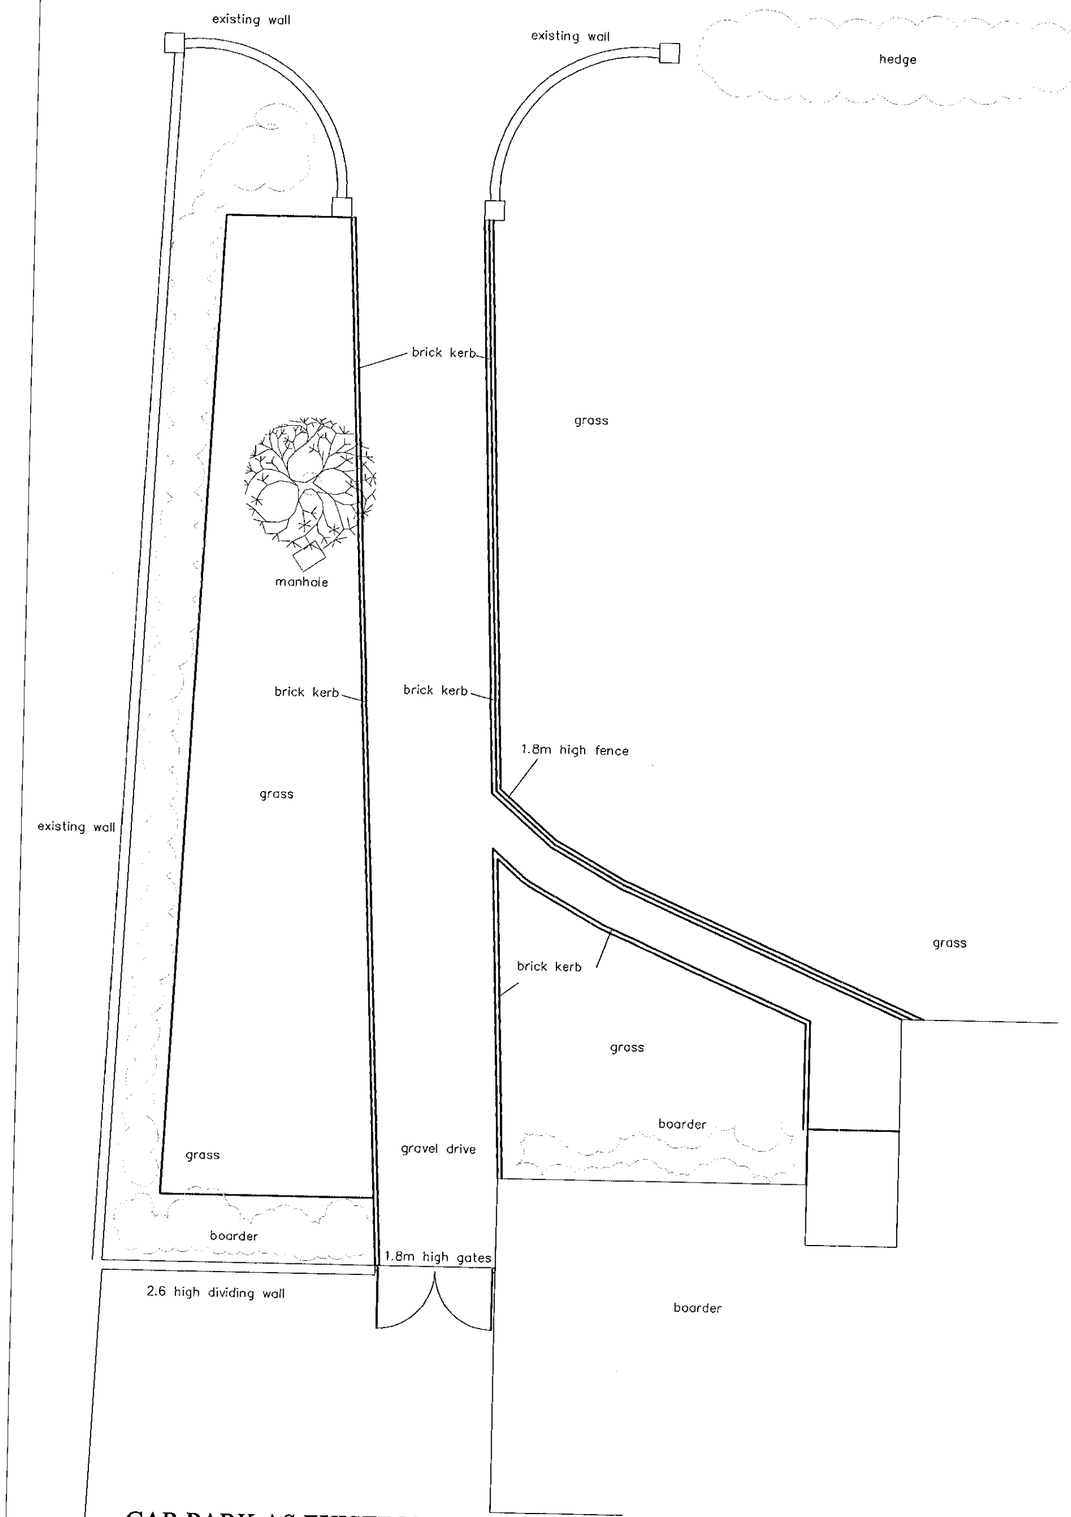

CAR PARK AS EXISTING

SURVEY IS INDICATIVE ONLY AND CONTRACTOR TO ALLOW FOR ON SITE VERIFICATION

NEW TARMAC DRIVE

remove existing gravel driveway and set out new drive as follows:
subgrade compacted and shaped to the requirements of the department of transport
subbase 170 mm granular material as DOT specification (clause 804)
laid and compacted in accordance with clause 802
roadbase 80mm rolled asphalt to BS 594 laid and compacted to DOT specification (clause 704, 705)
base course 50 mm tar macadam to BS 802.
wearing course 20mm tar macadam to BS 802 surface dressed with 10mm gravel with binder of cut back bitumen to BS 3690
edging to car parking spaces to be precast conc. kerb to BS. 340 fig .7 aggregte

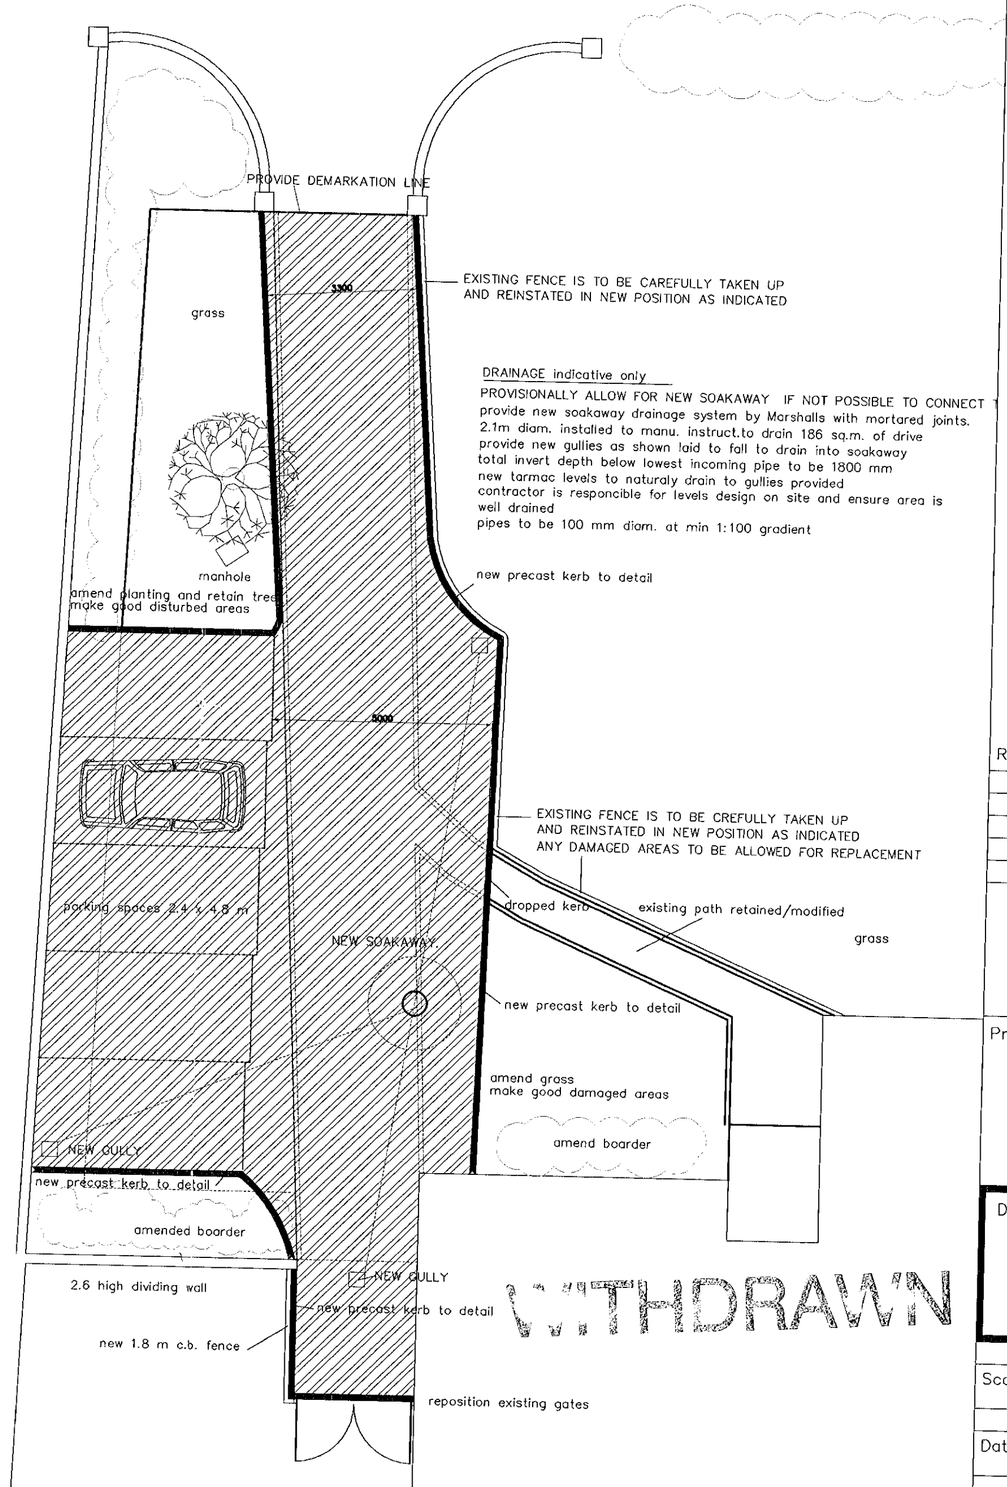

CAR PARK AS PROPOSED

CONTRACTOR IS RESPONCIBLE FOR ON SITE VERIFICATION OF ALL PROPOSED NEW WORKS INDICATED

WITHDRAWN

NOTES:
All dimensions must be checked on site and not scaled from this drawing.

KERB DETAIL
127 x 254 mm



Precast concrete kerb to BS.340
figure 7 granite aggregate
150 mm concrete base and surround, 1:2:4 mix.

NOTE:
IT IS IMPERATIVE THAT THE CONTRACTOR VERIFIES ALL PROPOSED WORKS ON SITE PRIOR TO CARRYING OUT SAID WORKS.
ANY CHANGES TO BE CONFIRMED WITH P&TS DEPT.

Revisions

	01.NOV.2000*	2703

Milbury

Project

CORNERWAYS
32 ARBOUR LANE
WINNERSH
WOKINGHAM. RG11 5JD.

Drawing Title

EXISTING AND PROPOSED
CAR PARK LAYOUT.

Scale 1:100	Checked
Date NOV 99.	Drawn by A.J.BAILEY
Drg. No. TV 2001.100	Rev.

