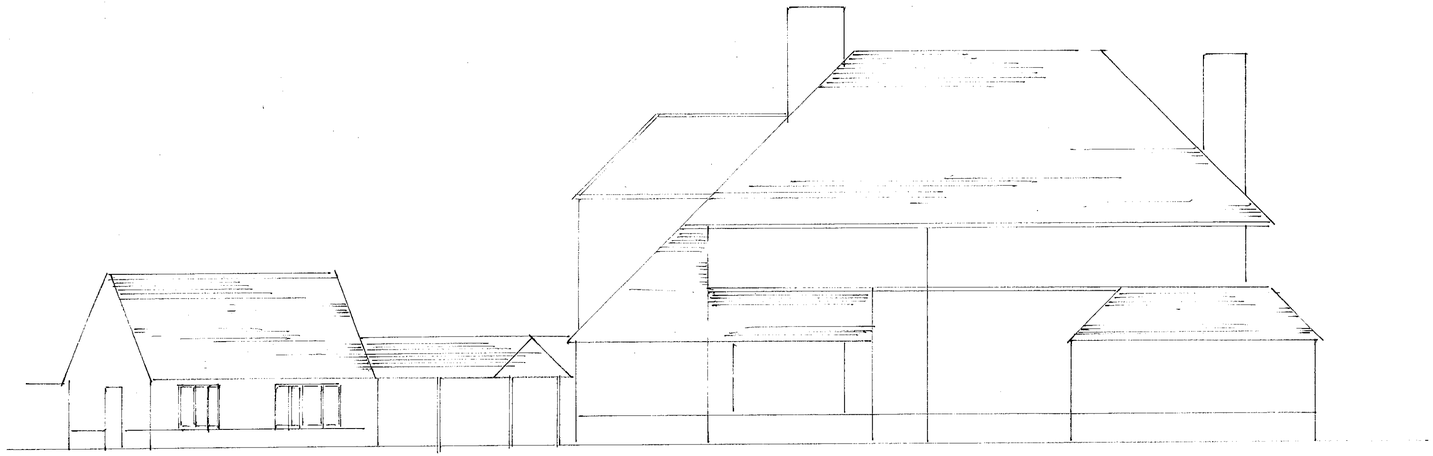

North (Rear) Elevation
(Scales: 1'0" to1/8" - approx 1:00)

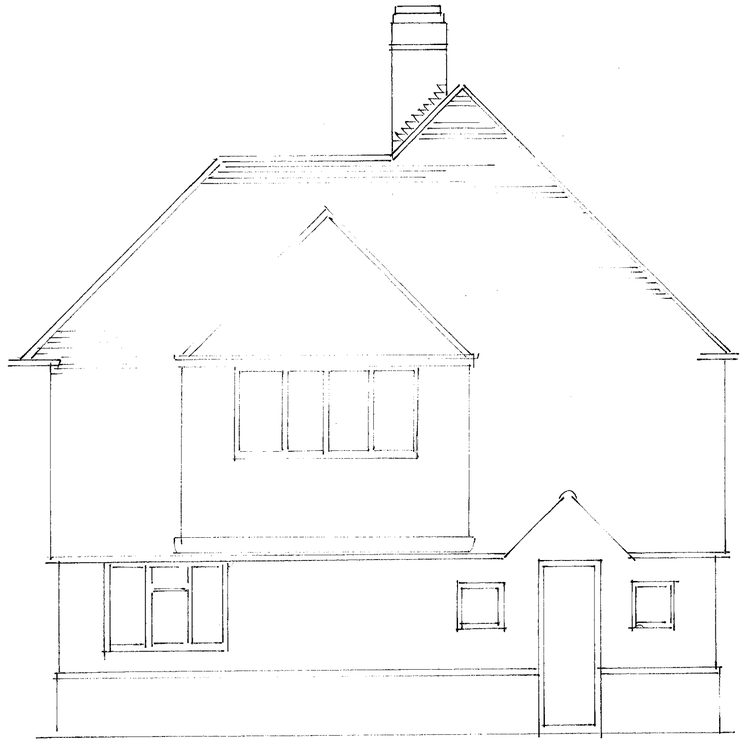

East (end) Elevation
(Scale: 1'0" to1/4" - approx 1:50)



South (front) Elevation
(Scale: 1'0" to1/4" - approx 1:50)

Client:	Mr &Mrs K Dry
Job Title:	Proposed first floor en-suite bathroom extension - Farm House, Charvil Lane Sonning on Thames
Drawing Title:	Additional drawing of Proposed Elevations Showing an alternative pitched / hipped roof
Scales:	1'0" to1/8" & 1'0" to ¼"
Date:	January 2001
Drawn by:	
Drawing No.	FH/ES/06

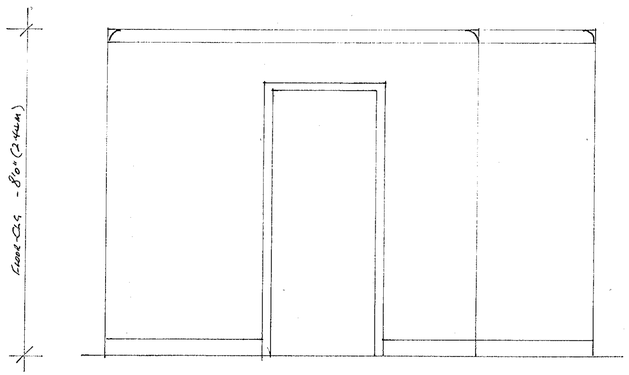

West

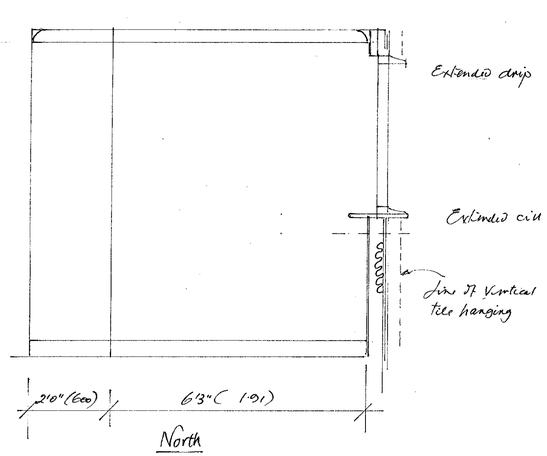

North

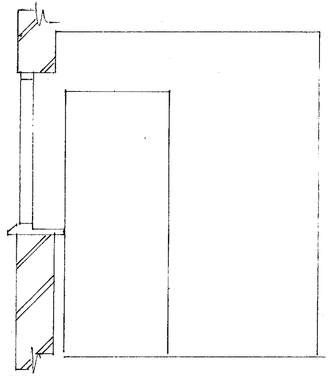

West

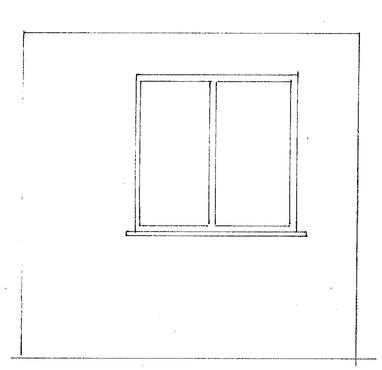

South

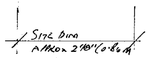

Proposed 1st Floor En-suite Extension
Internal Plan &
Elevations

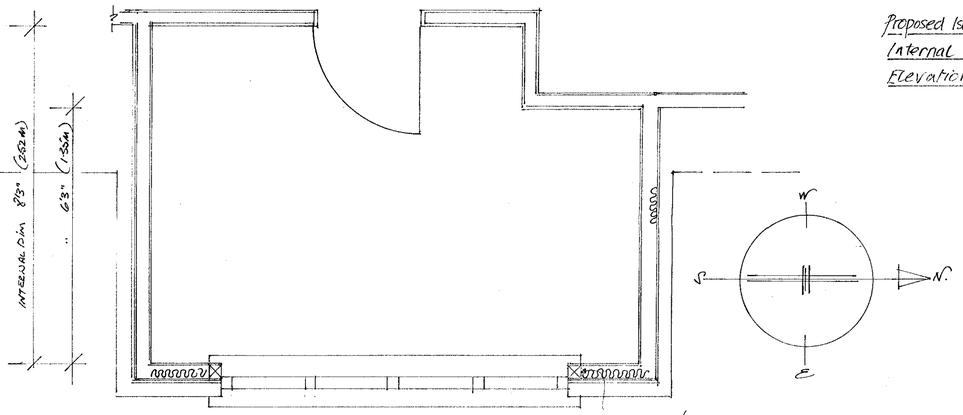

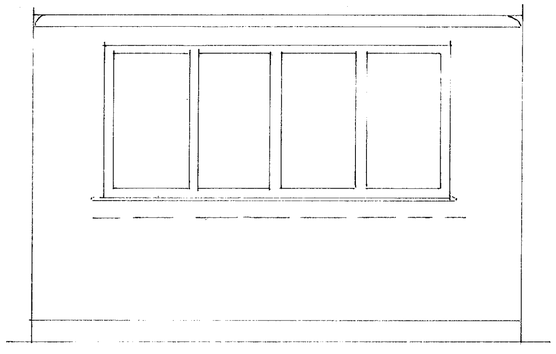

East

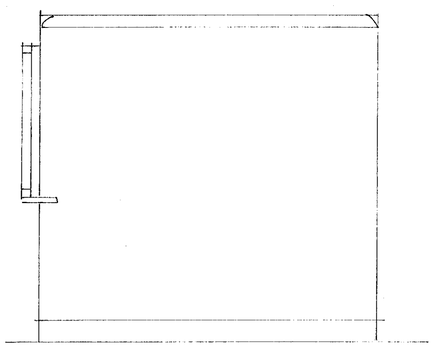

South

West

North

Existing En-Suite
Internal Plan &
Elevations.

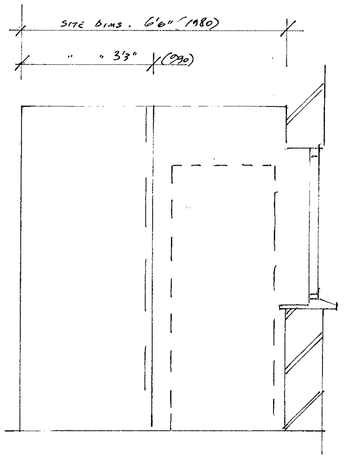

East.

RECEIVED

10 MAY 2000* 1475

Client:	Mr &Mrs K Dry
Job Title:	Proposed first floor en-suite bathroom extension - Farm House, Charvil Lane Sonning on Thames
Drawing Title:	Internal Plans & Elevations - Proposed New En- Suite & Existing En-Suite
Scale:	Scale: 1'0" to1/4" & 1'0" to1/2"
Date:	19th April 2000
Drawn by:	
Drawing No.	FH/ES/02

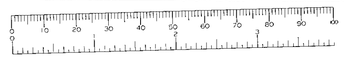

Proposed 1st floor Roof Extension

East (end) Elevation

(Scale: 1'0" to1/4" - approx 1:50)

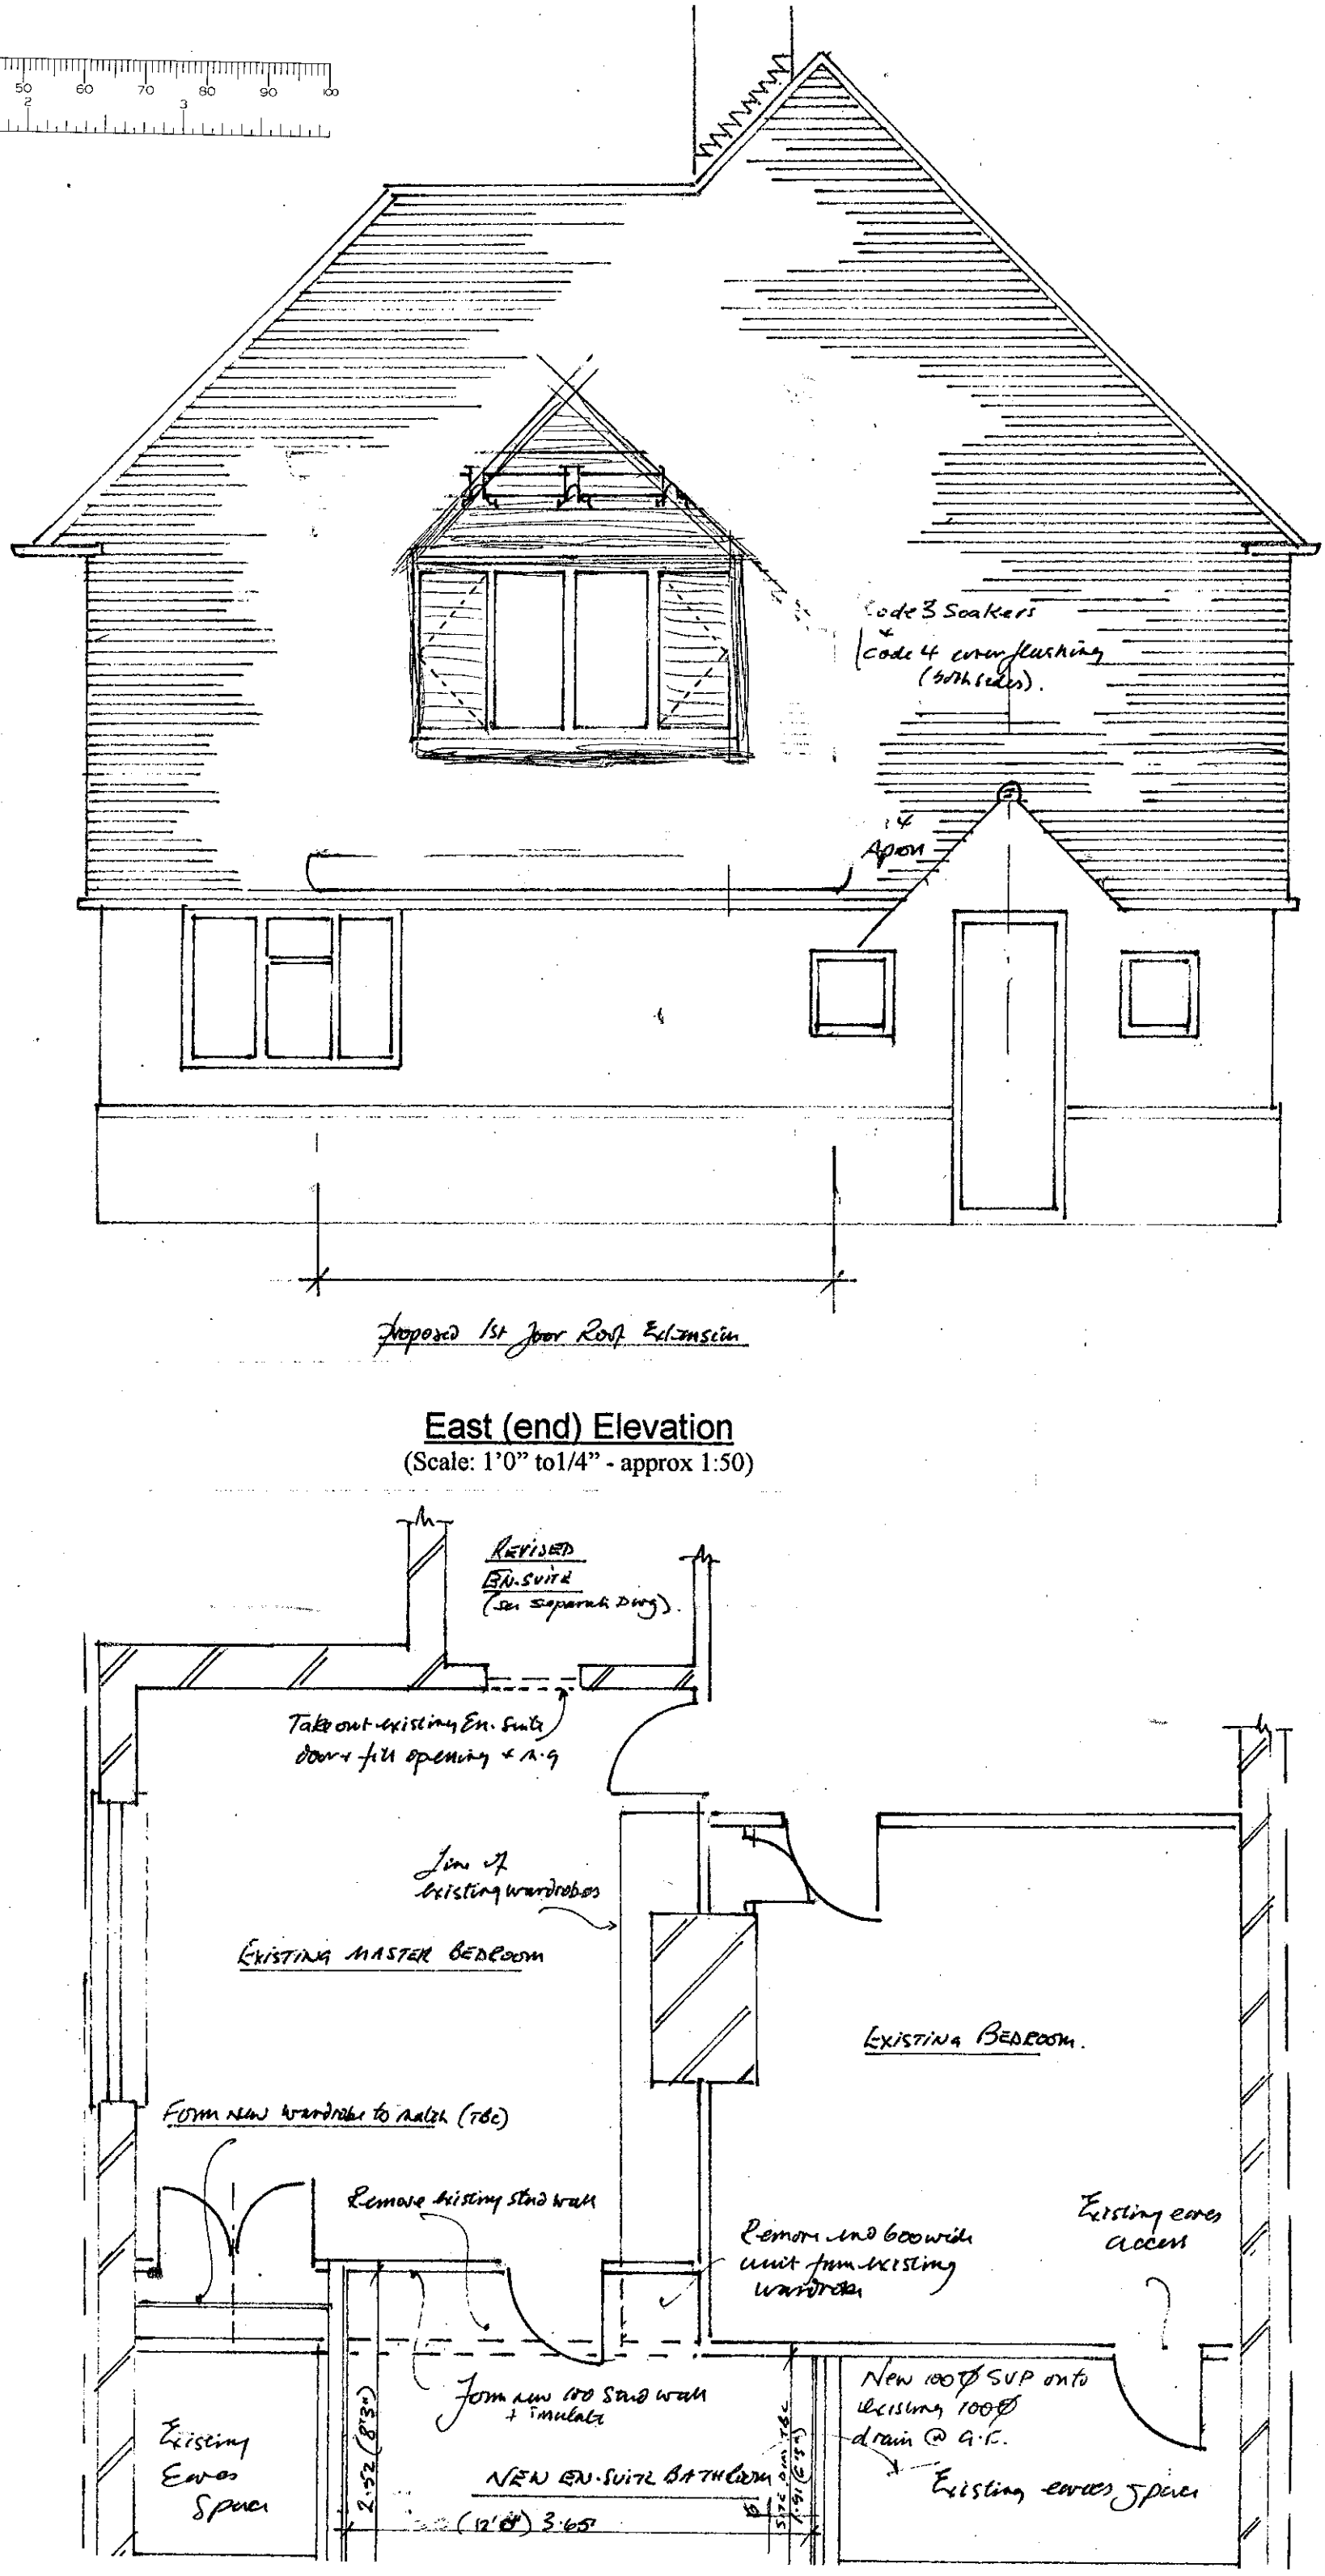

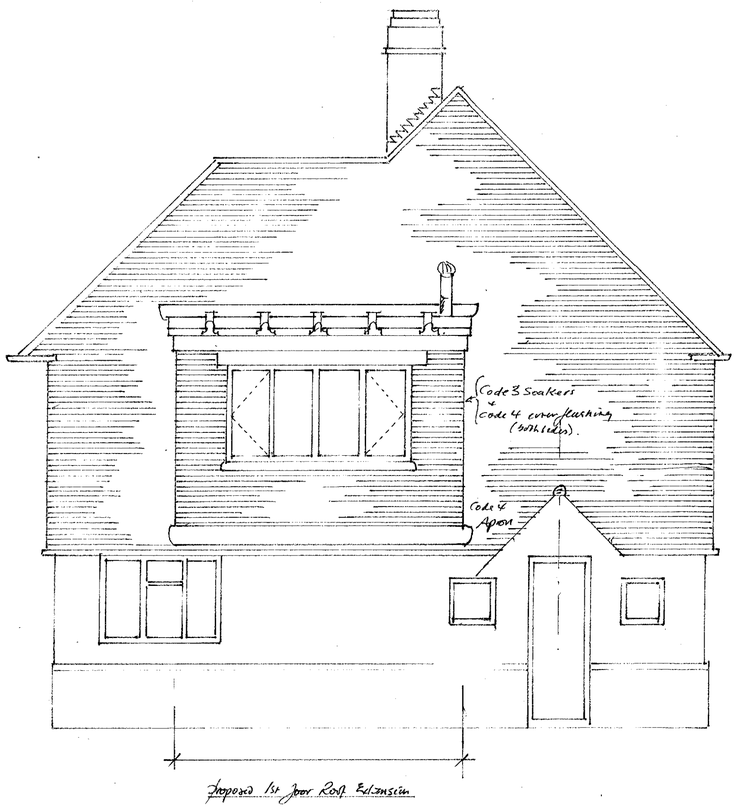

East (end) Elevation
(Scale: 1'0" to1/4" - approx 1:50)



South (front) Elevation
(Scale: 1'0" to1/4" - approx 1:50)

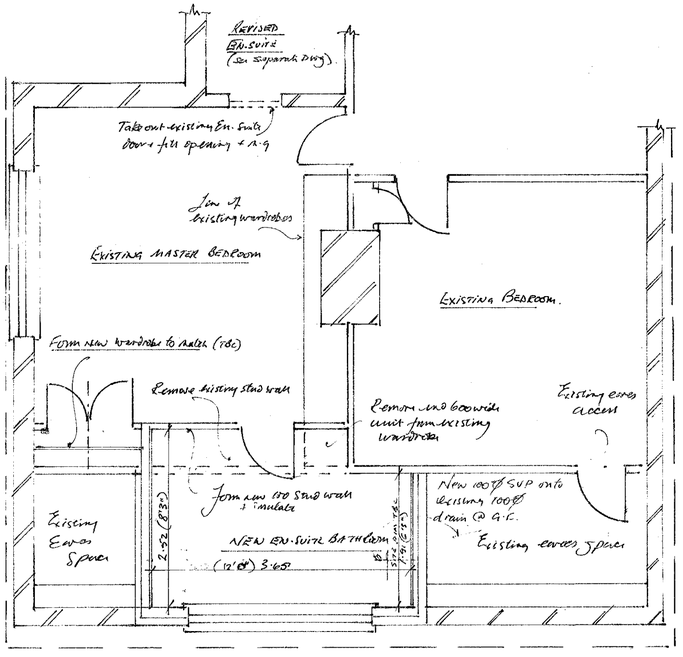

Plan showing proposed 1st Floor bathroom extension
(Scale: 1'0" to1/4" - approx 1:50)

Cut back existing rafters including all necessary temporary propping & Supports & temp. weather proofing

Double up side rafter between existing plate & purlin

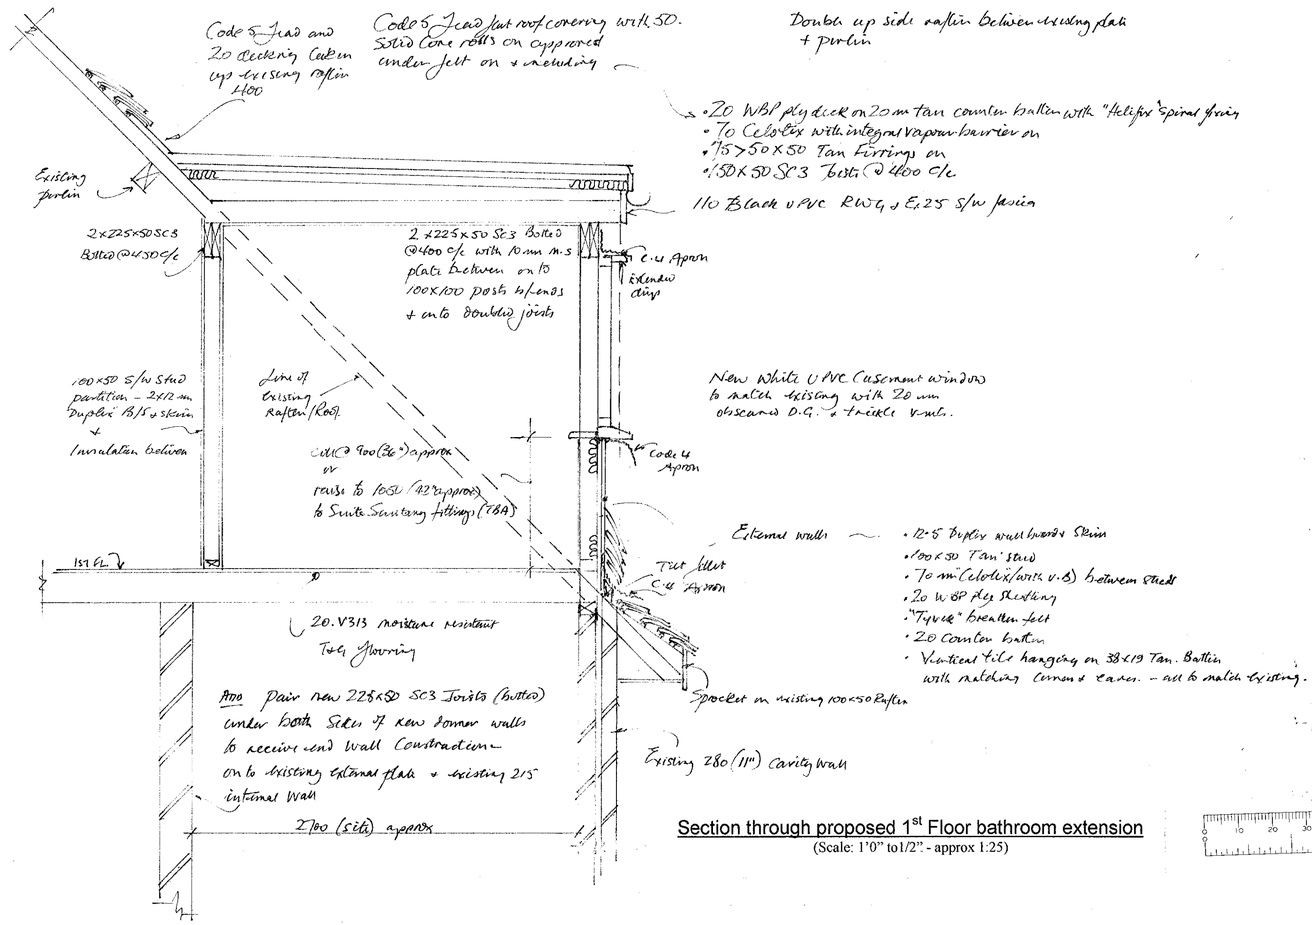

Section through proposed 1st Floor bathroom extension
(Scale: 1'0" to1/2" - approx 1:25)

REFUSED

Client:	Mr &Mrs K Dry
Job Title:	Proposed first floor en-suite bathroom extension - Farm House, Charvil Lane Sonning on Thames
Drawing Title:	Proposed Plan, Elevation & Section Building Regulations Notes
Scale:	Scale: 1'0" to1/4" & 1'0" to1/2"
Date:	19th April 2000
Drawn by:	
Drawing No.	FH/ES/01

10.MAY2000* 14/5

Drawing & Information © Portland Conservatories Ltd

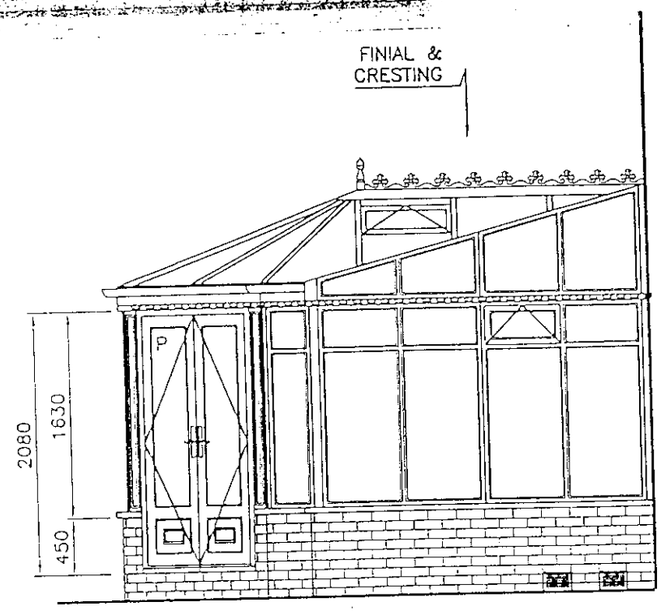

RIGHT ELEVATION

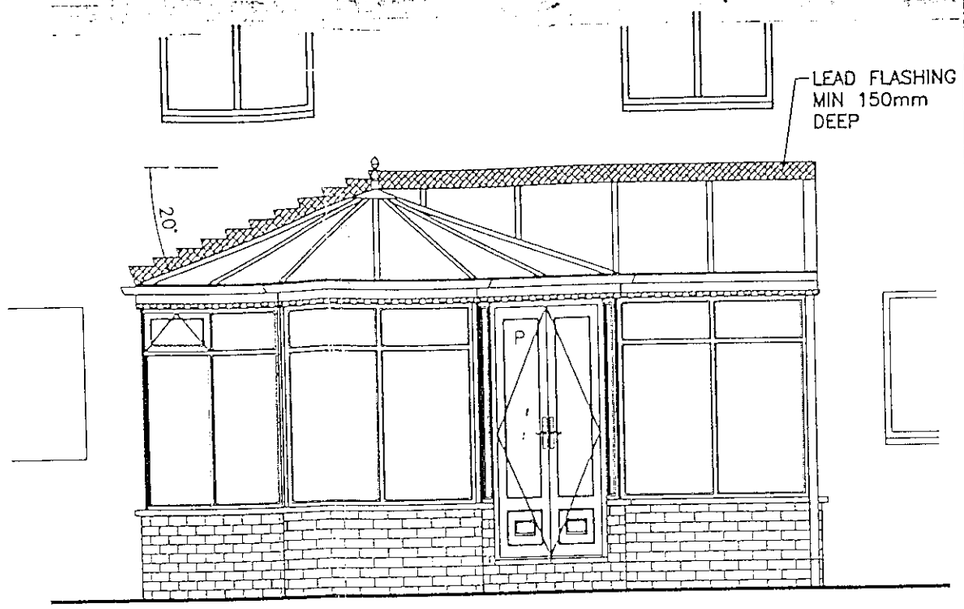

FRONT ELEVATION

GLASS ROOF

NATURAL FINISH

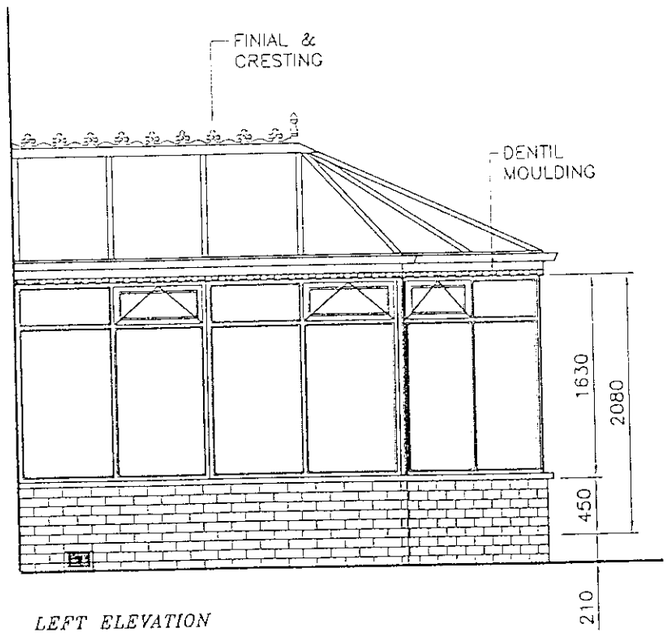

LEFT ELEVATION

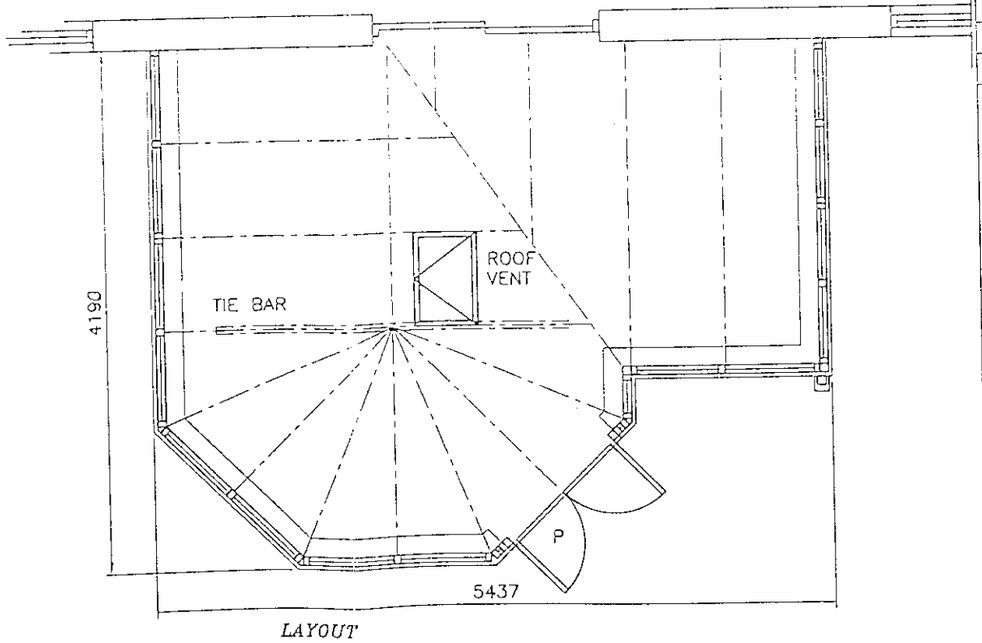

LAYOUT

ROOF MATERIAL CLEAR DOUBLE GLAZED ROOF
ROOF CONSTRUCTION HARDWOOD RAFTERS WITH ALUMINIUM CAPPINGS

FRAME MATERIAL HARDWOOD
FRAME FINISH NATURAL FINISH
WINDOW GLASS CLEAR DOUBLE GLAZED
Coloured & Leaded NONE
DOOR GLASS CLEAR DOUBLE GLAZED
Coloured & Leaded NONE
DOOR STYLE 2XG LEFT HAND PRIMARY
WALLING MATERIAL/FINISH Above DPC:
External NEAREST MATCHING BRICKWORK
Internal NEAREST MATCHING BRICKWORK
Below DPC NEAREST MATCHING BRICKWORK
Angle Squints:red/brown/blue/N/A BLUE
WALLING CONSTRUCTION 250mm CAVITY
FINISHED FLOOR LEVEL TO MATCH EXISTING
FLOOR CONSTRUCTION/FINISH SCREED & TILE BY CLIENT ON CONCRETE SLAB 70mm BELOW FFL

RAINWATER GOODS BROWN SQUARE
DISCHARGE TO NEW RWP
DRAINAGE WORKS LOCATE EXTG DRAIN & CONNECT TO SAME
DEMOLITION BY CLIENT
FORM OPENING N/A

ELECTRICS 3 DOUBLE SOCKETS BRASS FITTINGS
1 LIGHT POINT
PLUMBING N/A

OTHER WORKS & NOTES
CLIENT TO LIFT EXTG FLAGS

NAME MR & MRS DIMITRIOU CONTRACT 703638
ADDRESS 2 LUPIN RIDE
KINGS COPSE
CROWTHORNE RG45 6UR
PHONE 01344 761562 DATE APR 00
DRAWN BY AB SURVEY BY JW SCALE 1:50

AMENDMENTS

SPECIAL DETAILS ON OTHER SHEETS

PLANNING PERMISSION REQUIRED YES/NO CHECK
BUILDING REGULATIONS REQUIRED ~~YES~~/NO
LOCAL AUTHORITY WOKINGHAM
check all dimensions on site

PORTLAND
- conservatories -
2 BRINDLEY ROAD, OLD TRAFFORD,
MANCHESTER M16 9HQ
TEL 0161 872 1001
FAX 0161 872 5420

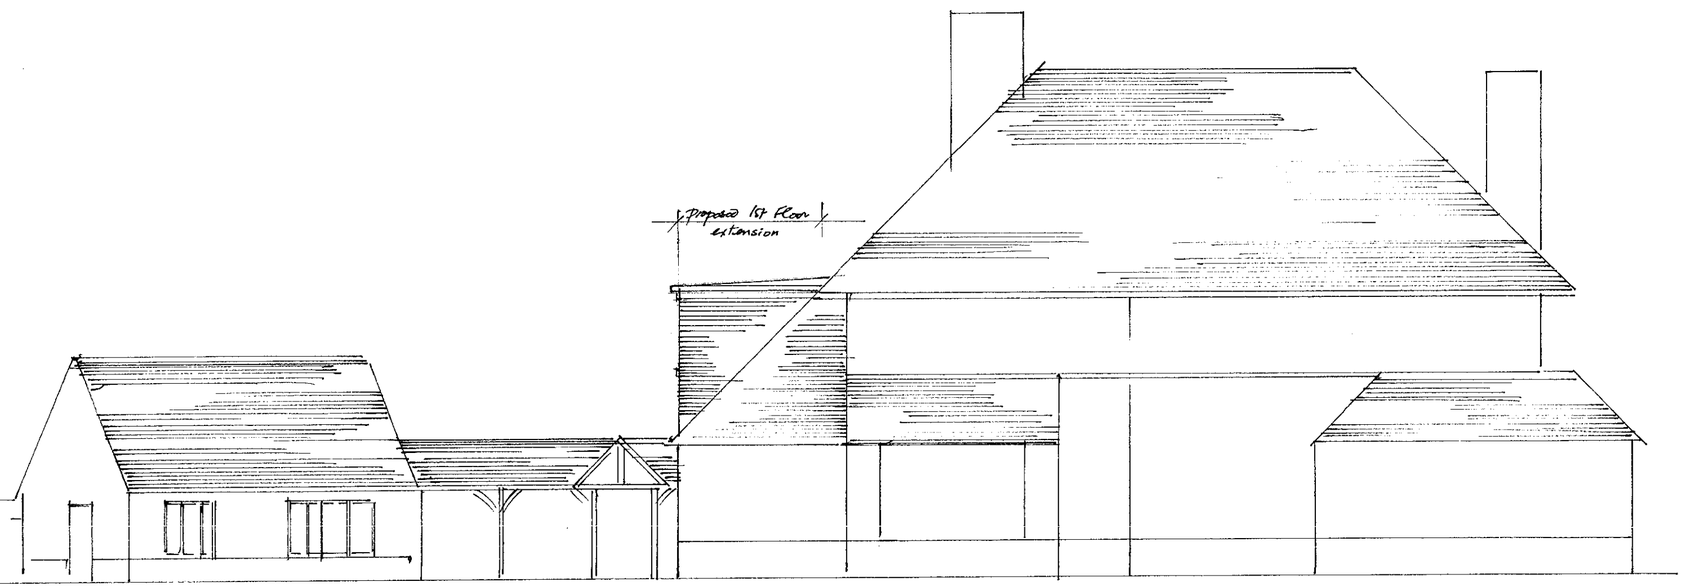

North (Rear) Elevation
(Scale: 1'0" to1/8" - approx 1:100)

Client:	Mr &Mrs K Dry
Job Title:	Proposed first floor en-suite bathroom extension - Farm House, Charvil Lane Sonning on Thames
Drawing Title:	Proposed North Elevation
Scale:	Scale: 1'0" to1/8"
Date:	5th June 2000
Drawn by:	
Drawing No.	FH/ES/05.

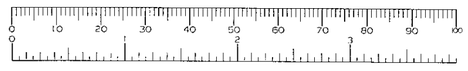

09. JUN. 2000 14:75