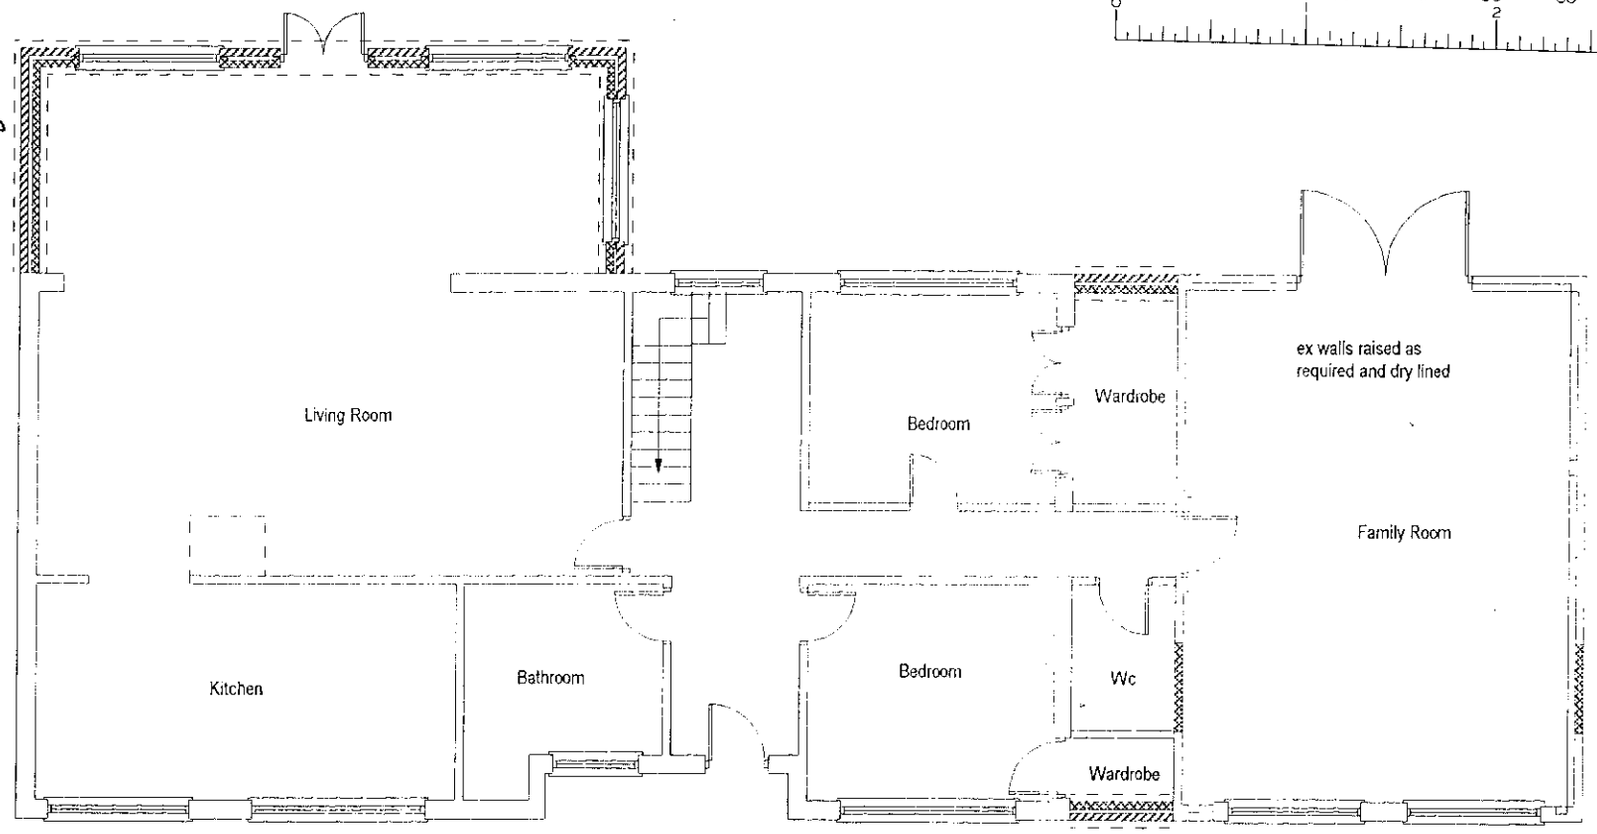

Ground Floor Plan Proposed



Ground Floor Plan Existing

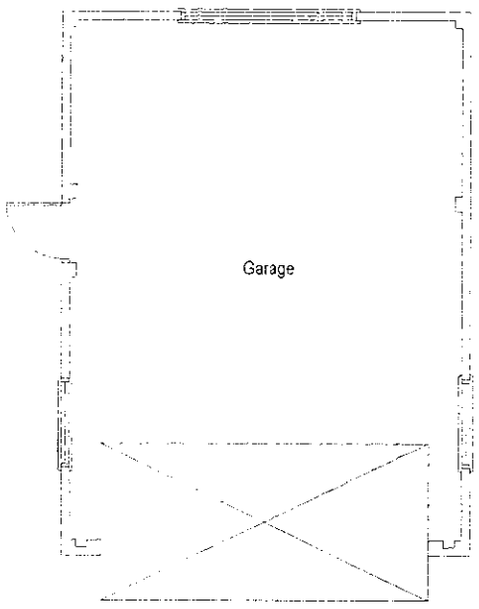

BUILDING PLANS

1 Plantagenet Close Worcester Park Surrey KT4 7DQ
Tel 0181 330 4646

This drawing is for negotiations with the Local Authority Planning & Building Control departments.In the event that it is used for construction then the builder is responsible for checking on site all dimensions and relevant information prior to the commencement of works to ensure the accuracy of any information contained in the drawing.Any discrepancy must be notified before work commences.The drawing may only be used for the address shown and may not be copied without permission.Copyright Building Plans.C

22.MAY2000* 1507

SUPERSEDED

Mr & Mrs Rowledge
237 Nine Mile Road
Wokingham
Berkshire RG 40 3QA
Ground Floor Plans Existing & Proposed

Scale 1:100	date 11:03:2000
drw no nimr-237/0	revised

BUILDING PLANS
1 Plantagenet Close Worcester Park Surrey KT4 7DQ
Tel 0181 330 4646

This drawing is for negotiations with the Local Authority Planning & Building Control departments.In the event that it is used for construction then the builder is responsible for checking on site all dimensions and relevant information prior to the commencement of works to ensure the accuracy of any information contained in the drawing.Any discrepancy must be notified before work commences.The drawing may only be used for the address shown and may not be copied without permission.Copyright Building Plans.C

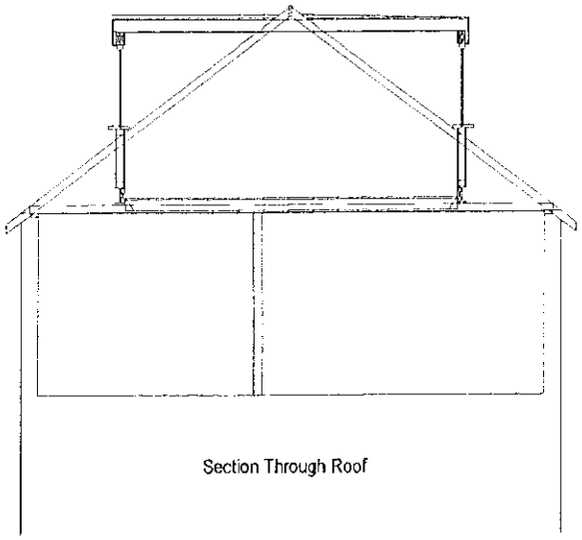

Section Through Roof

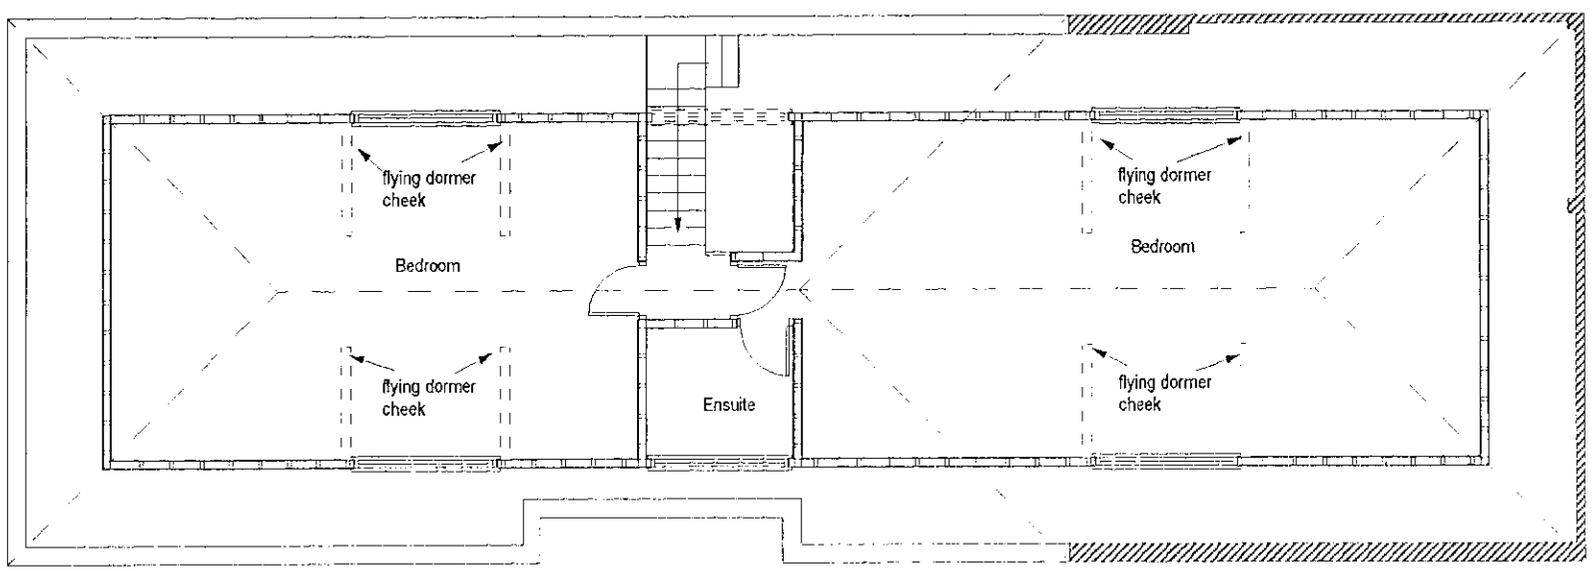

22.MAY2000* 1507
SURREY

Mr & Mrs Rowledge
237 Nine Mile Road
Wokingham
Berkshire RG 40 3QA
First Floor Plan & ,Roof Section

Scale 1:100	date 11:03:2000	
drw no nimr-237/1	revised	no

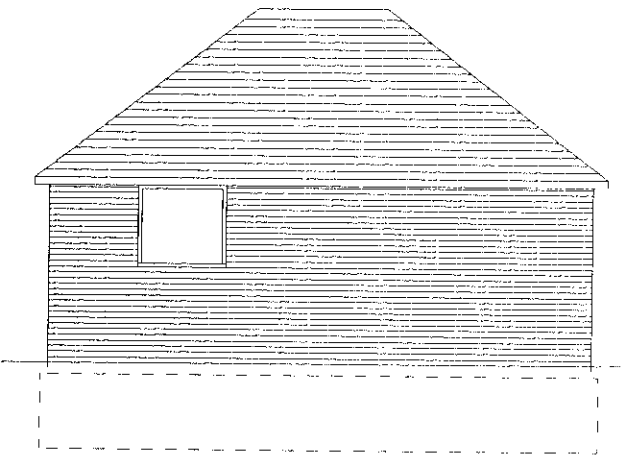

Garage Side Elevation

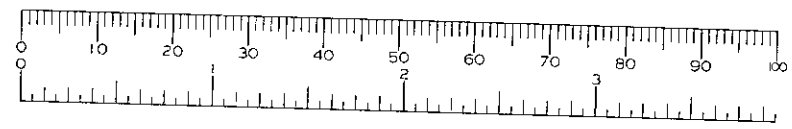

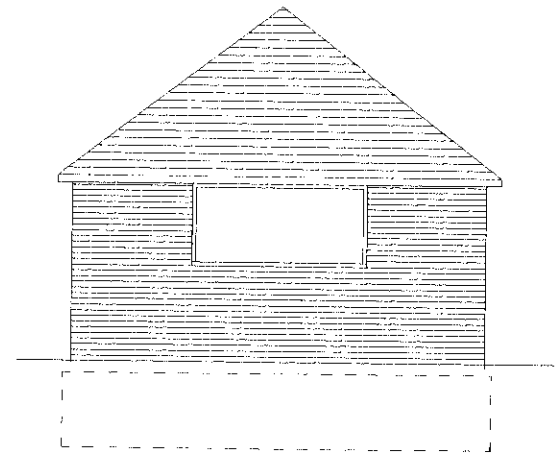

Garage Rear Elevation

BUILDING PLANS

1 Plantagenet Close Worcester Park Surrey KT4 7DQ
Tel 0181 330 4646

This drawing is for negotiations with the Local Authority Planning & Building Control departments.In the event that it is used for construction then the builder is responsible for checking on site all dimensions and relevant information prior to the commencement of works to ensure the accuracy of any information contained in the drawing.Any discrepancy must be notified before work commences.The drawing may only be used for the address shown and may not be copied without permission.Copyright Building Plans.C

22.MAY2000* 1507

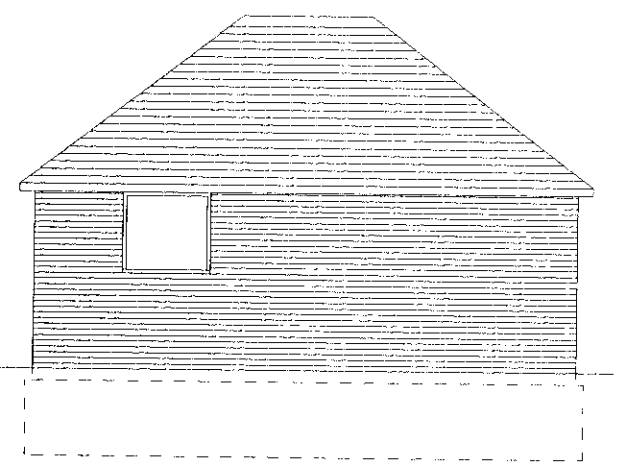

Garage Side Elevation

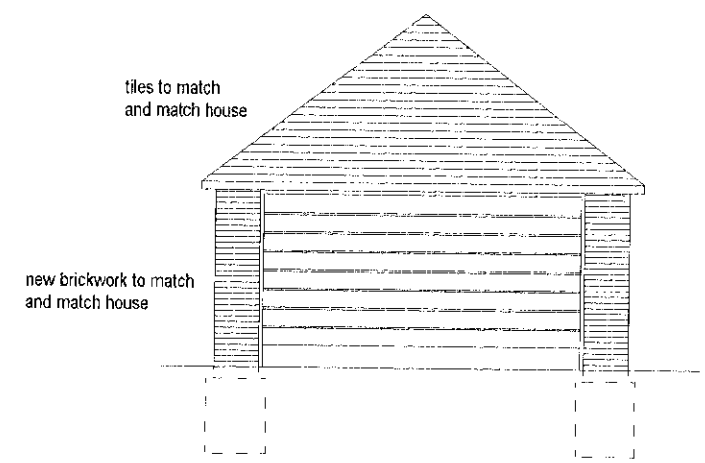

Garage Front Elevation

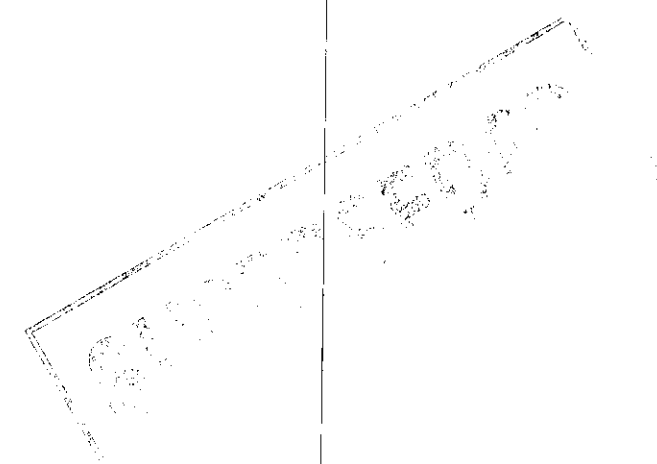

Mr & Mrs Rowledge
237 Nine Mile Road
Wokingham
Berkshire RG 40 3QA
Garage Elevations

Scale 1:100	date 11:03:2000	
drw no nimr-237/7	revised	no

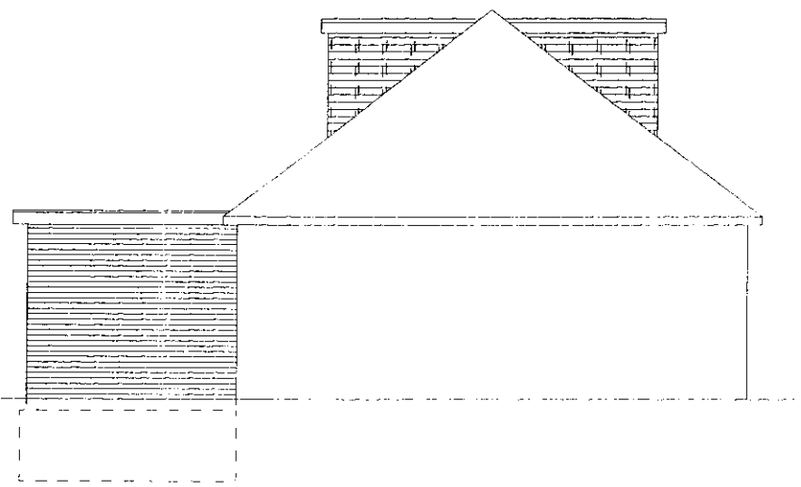

Side Elevation

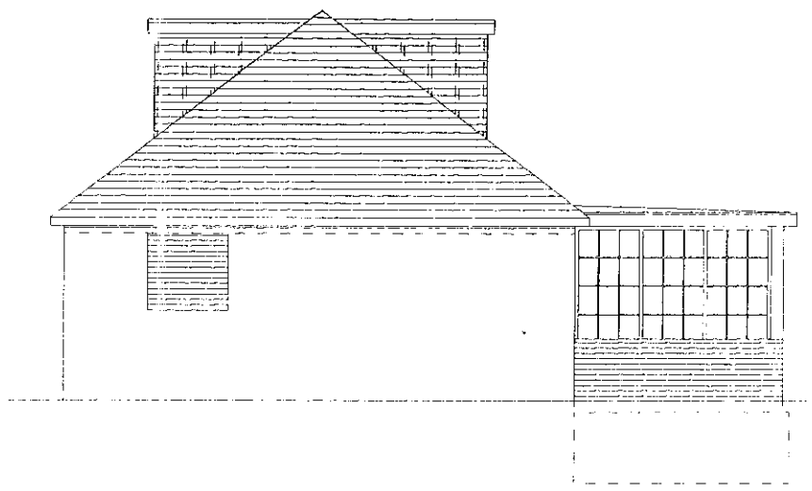

Side Elevation

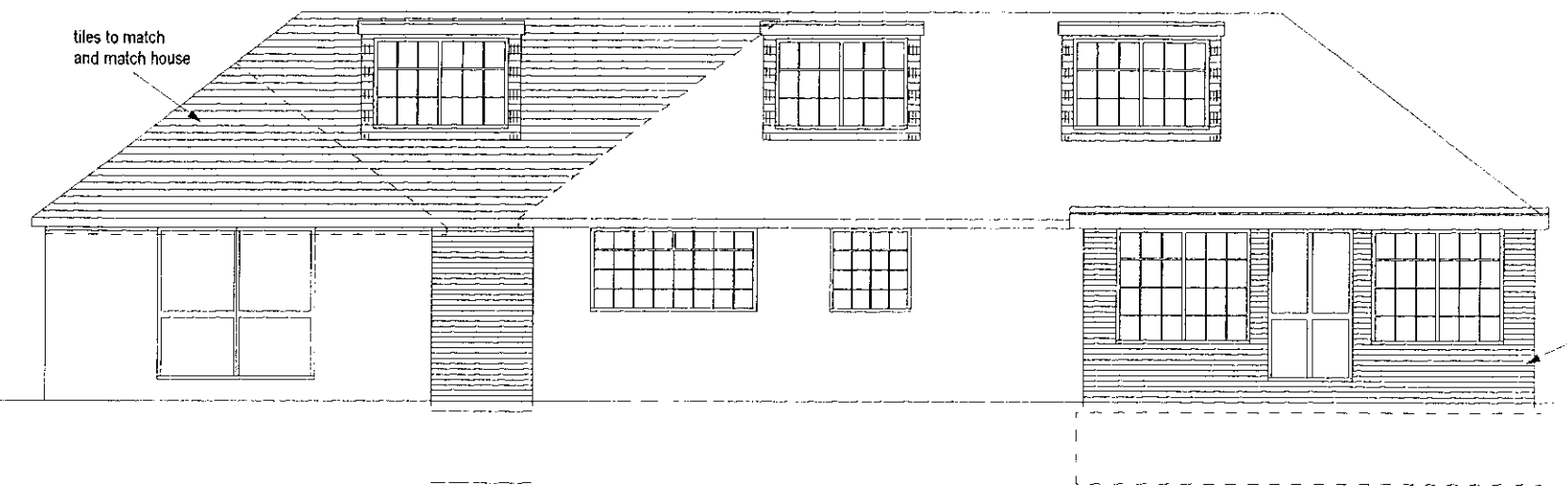

Rear Elevation

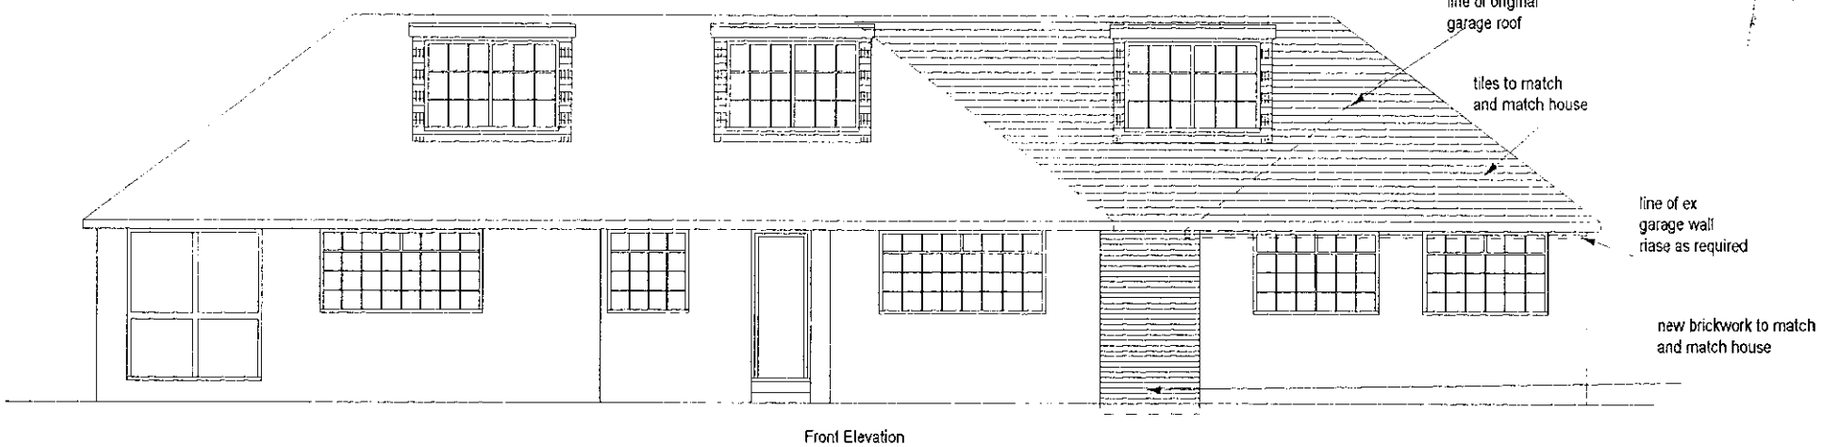

Front Elevation

BUILDING PLANS

1 Plantagenet Close Worcester Park Surrey KT4 7DQ
Tel 0181 330 4646

This drawing is for negotiations with the Local Authority Planning & Building Control departments.In the event that it is used for construction then the builder is responsible for checking on site all dimensions and relevant information prior to the commencement of works to ensure the accuracy of any information contained in the drawing.Any discrepancy must be notified before work commences.The drawing may only be used for the address shown and may not be copied without permission.Copyright Building Plans.C

22.MAY2000* 1507

Mr & Mrs Rowledge
237 Nine Mile Road
Wokingham
Berkshire RG 40 3QA
Elevations

Scale 1:100	date 11:03:2000
drw no nimr-237/6	revised / no

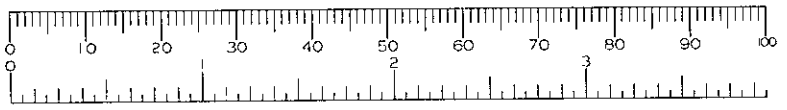

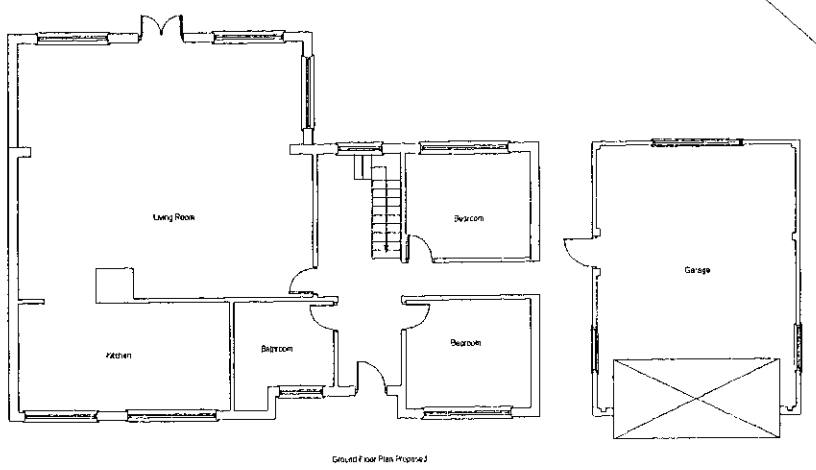

Ground Floor Plan Proposed

BUILDING PLANS

1 Plantagenet Close Worcester Park Surrey KT4 7DQ
Tel 0181 330 4646

This drawing is for negotiations with the Local Authority Planning & Building Control departments.In the event that it is used for construction then the builder is responsible for checking on site all dimensions and relevant information prior to the commencement of works to ensure the accuracy of any information contained in the drawing.Any discrepancy must be notified before work commences.The drawing may only be used for the address shown and may not be copied without permission.Copyright Building Plans.C

22.MAY2000* 1507

Mr & Mrs Rowledge
237 Nine Mile Road
Wokingham
Berkshire RG 40 3QA
Site Plan Existing

Scale 1:200	date 11:03:2000	
drw no nimr-237/7	revised	no

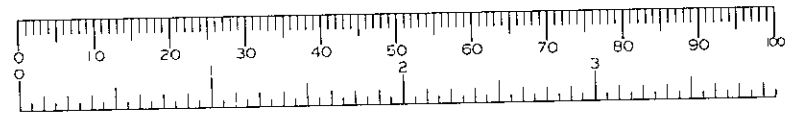

BUILDING PLANS

1 Plantagenet Close Worcester Park Surrey KT4 7DQ
Tel 0181 330 4646

This drawing is for negotiations with the Local Authority Planning & Building Control departments.In the event that it is used for construction then the builder is responsible for checking on site all dimensions and relevant information prior to the commencement of works to ensure the accuracy of any information contained in the drawing.Any discrepancy must be notified before work commences.The drawing may only be used for the address shown and may not be copied without permission.Copyright Building Plans.C

22.MAY2000* 1507

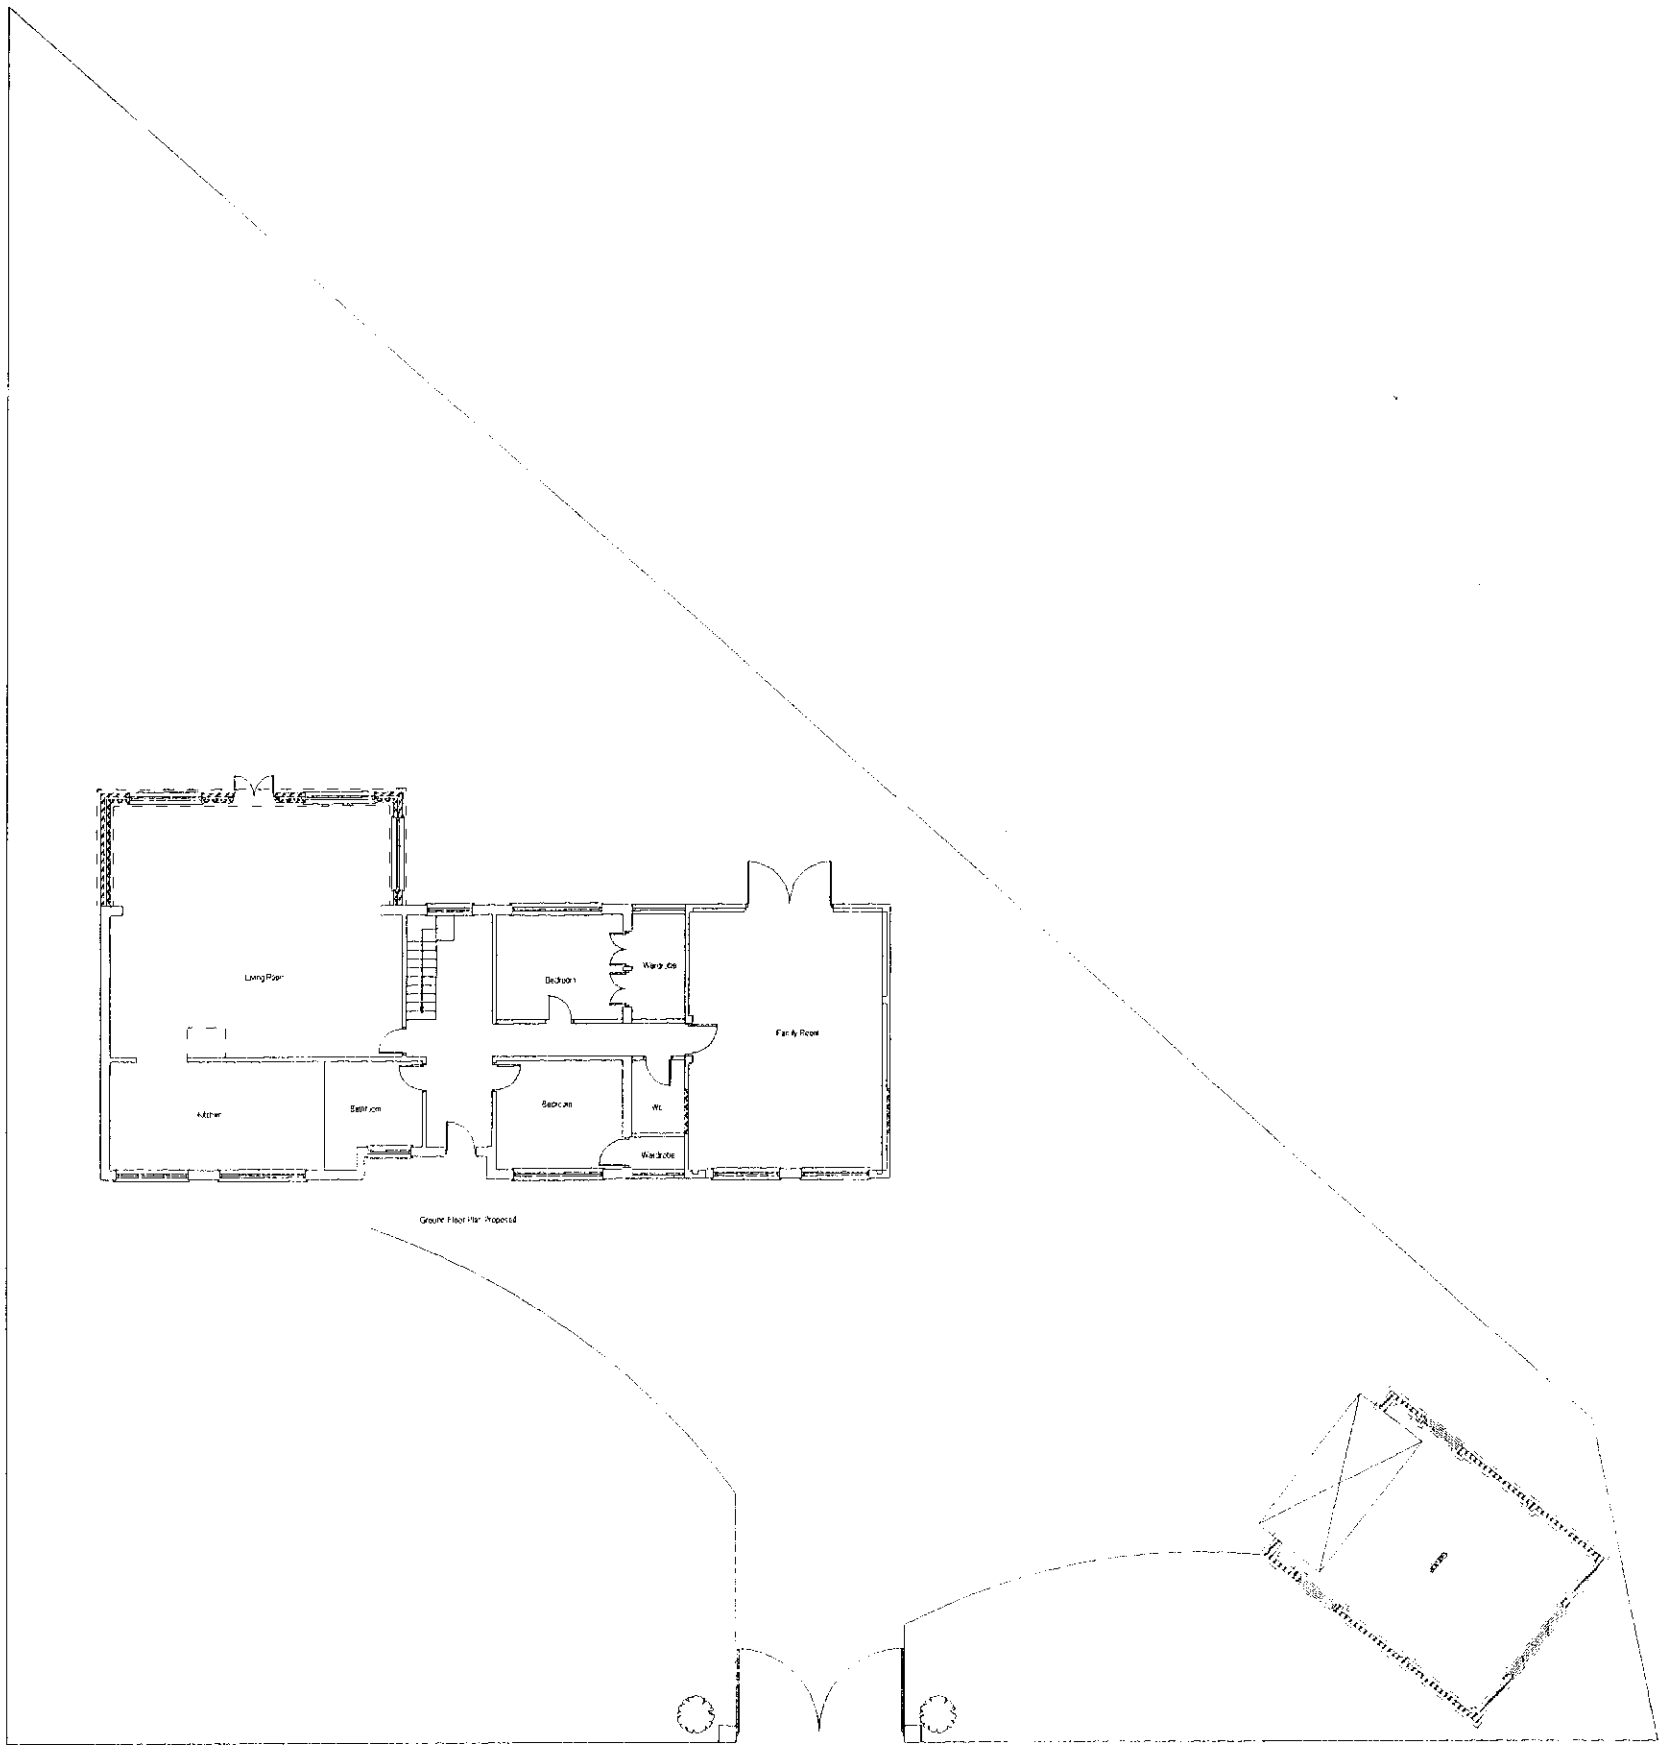

Mr & Mrs Rowledge
237 Nine Mile Road
Wokingham
Berkshire RG 40 3QA
Site Plan Proposed

Scale 1:200	date 11:03:2000	
drw no nimr-237/8	revised	rio

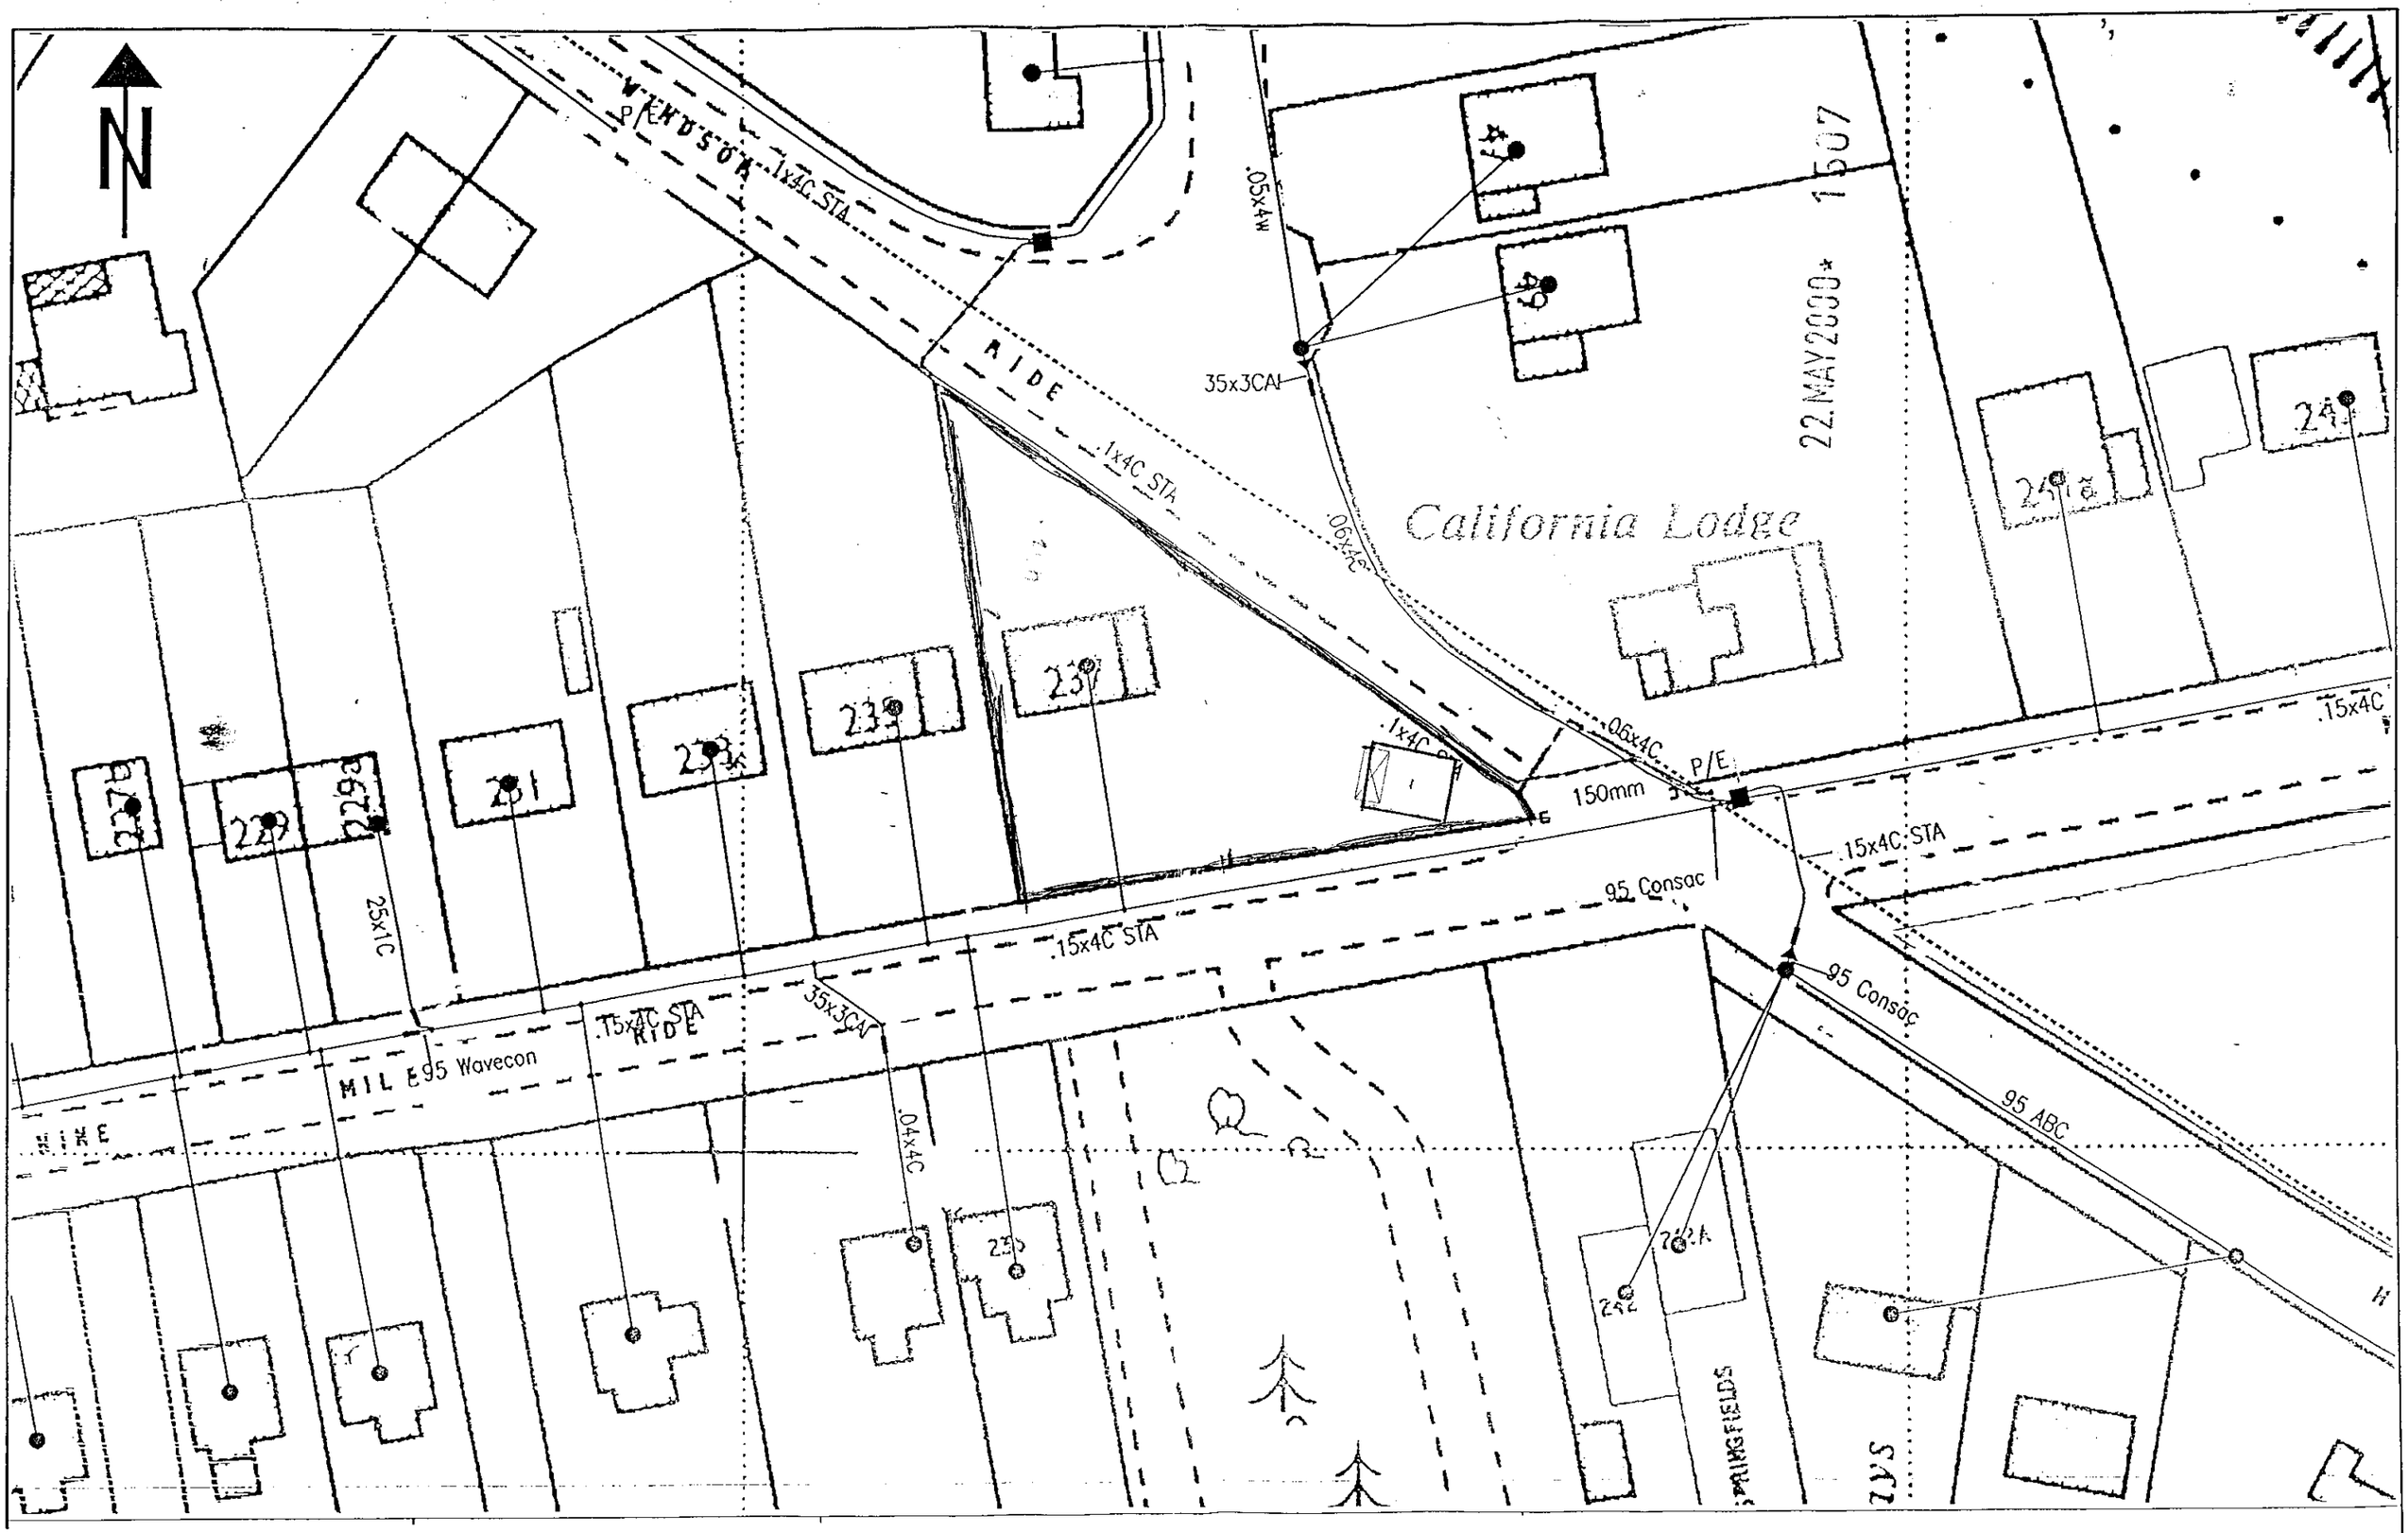

Grid Ref:	SU80136493
Scale:	1:500
Date:	19/01/2000

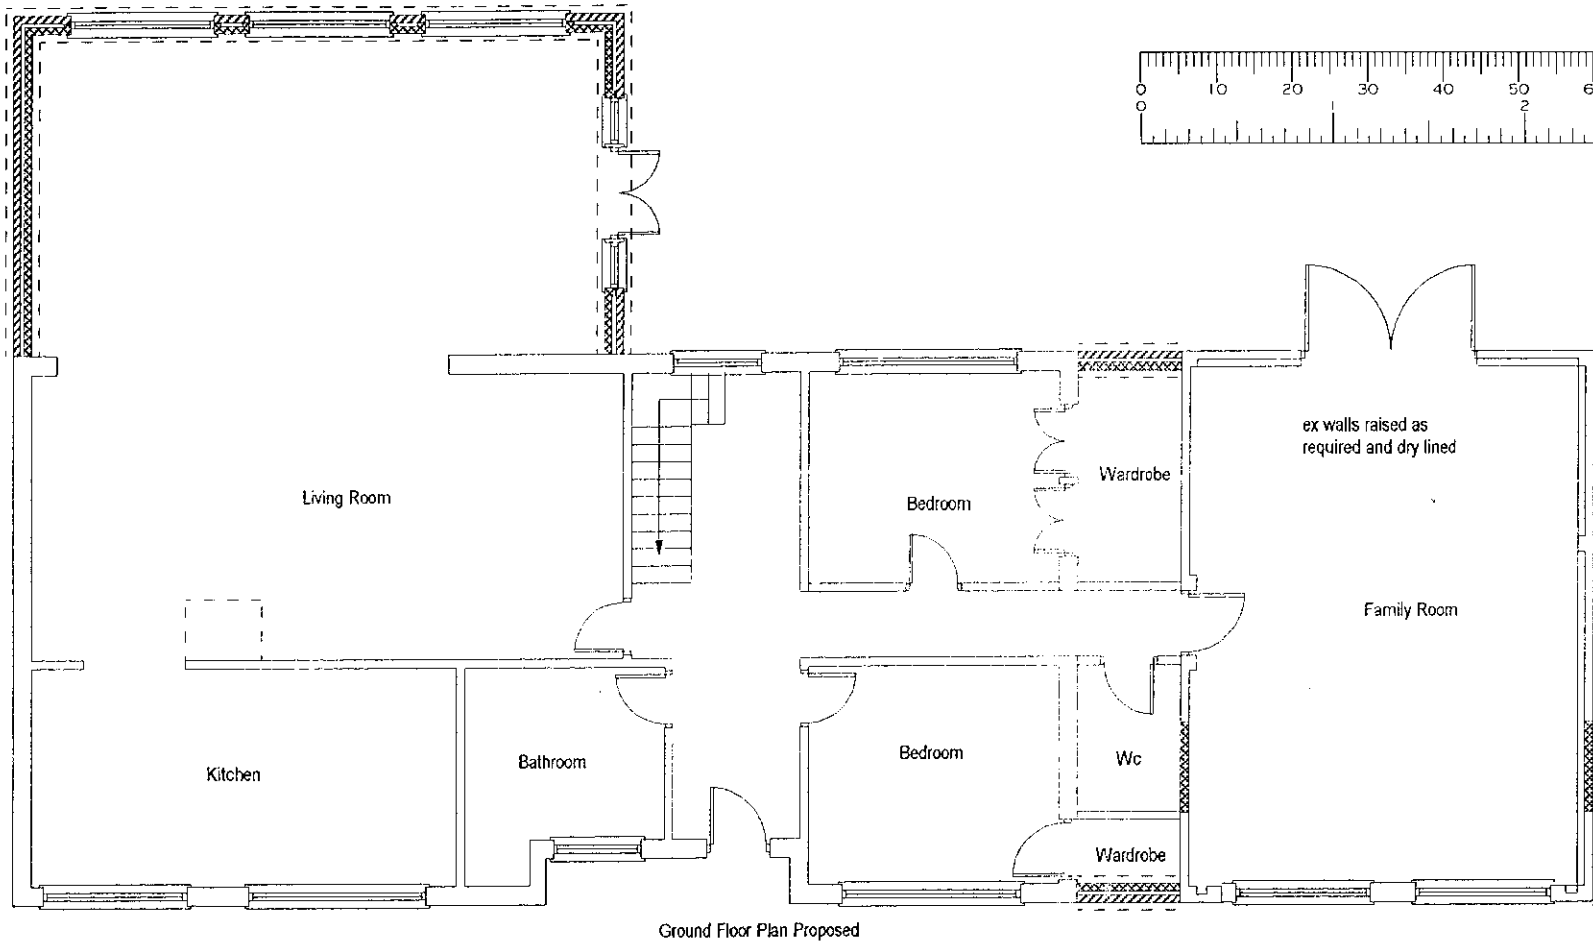

Ground Floor Plan Proposed

Ground Floor Plan Existing

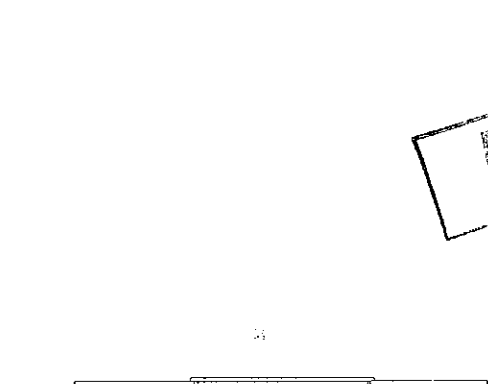

BUILDING PLANS

1 Plantagenet Close Worcester Park Surrey KT4 7DQ
Tel 0181 330 4646

This drawing is for negotiations with the Local Authority Planning & Building Control departments.In the event that it is used for construction then the builder is responsible for checking on site all dimensions and relevant information prior to the commencement of works to ensure the accuracy of any information contained in the drawing.Any discrepancy must be notified before work commences.The drawing may only be used for the address shown and may not be copied without permission.Copyright Building Plans.C

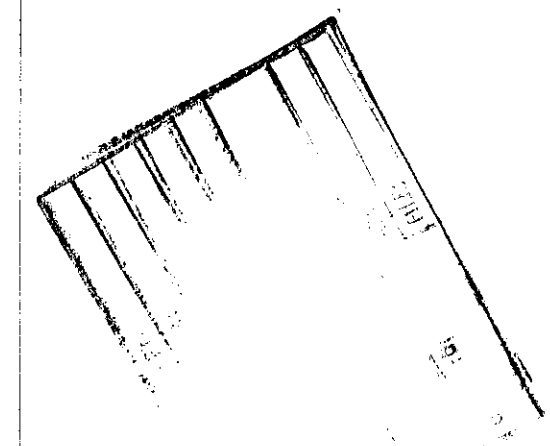

REVISED PLAN

1507

Mr & Mrs Rowledge
237 Nine Mile Road
Wokingham
Berkshire RG 40 3QA
Ground Floor Plans Existing & Proposed

9/11/00

Scale 1:100 | Date 11:03:2000

drawing nimr-237/0 | revised 05:09:2000 | No. 1

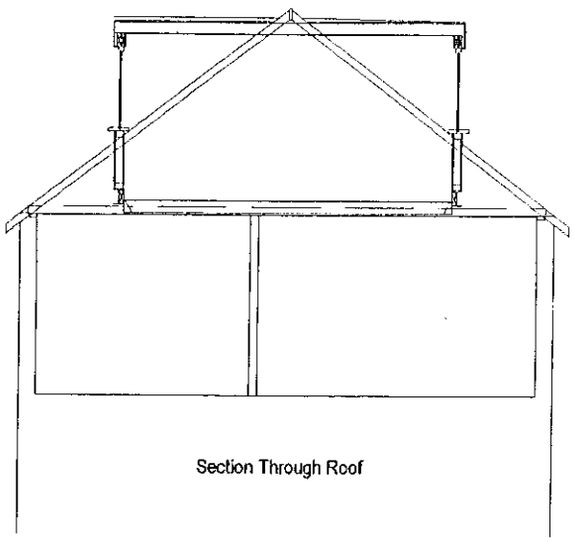

Section Through Roof



BUILDING PLANS

1 Plantagenet Close Worcester Park Surrey KT4 7DQ
Tel 0181 330 4646

This drawing is for negotiations with the Local Authority Planning & Building Control departments.In the event that it is used for construction then the builder is responsible for checking on site all dimensions and relevant information prior to the commencement of works to ensure the accuracy of any information contained in the drawing.Any discrepancy must be notified before work commences.The drawing may only be used for the address shown and may not be copied without permission.Copyright Building Plans.C

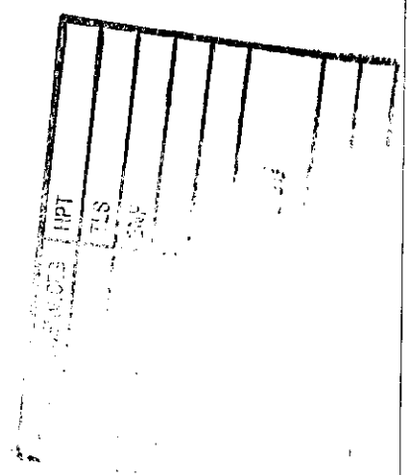

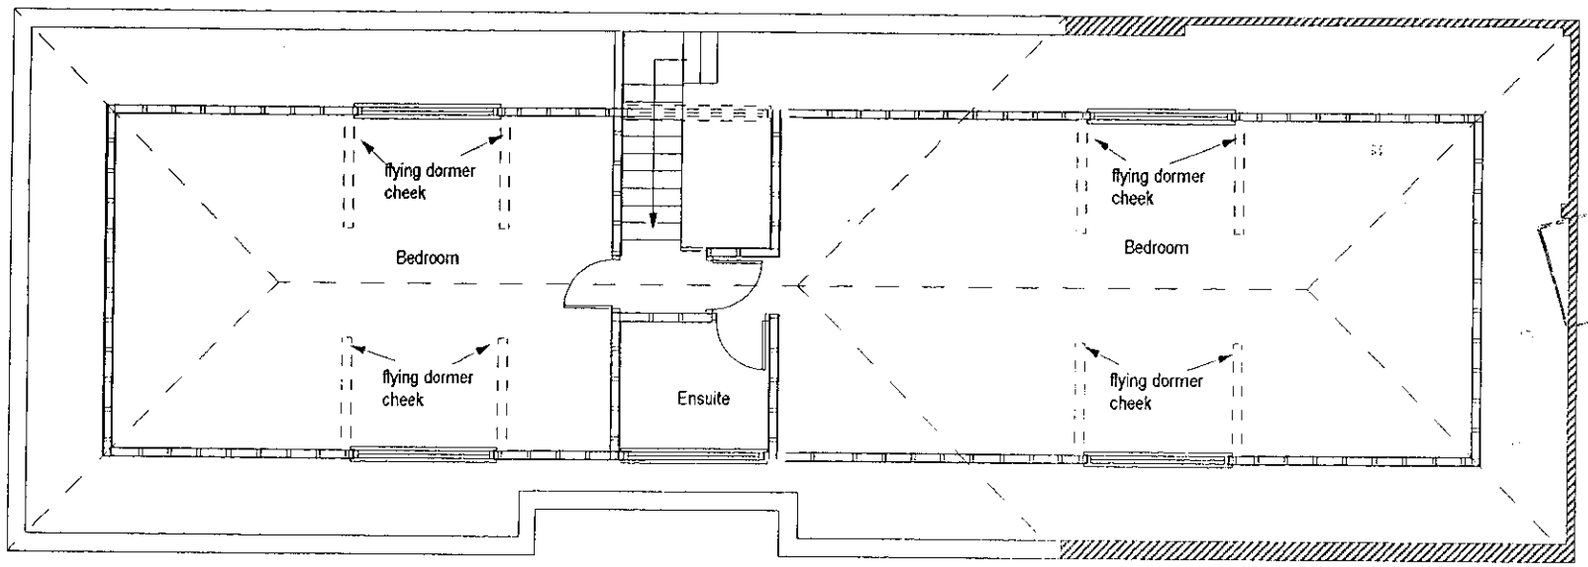

1507

REVISED PLAN

D

17/11/01

Mr & Mrs Rowledge
237 Nine Mile Road
Wokingham
Berkshire RG 40 3QA
First Floor Plan & ,Roof Section

Scale 1:100	date	11:03:2000
drw no nimr-237/1	revised	by

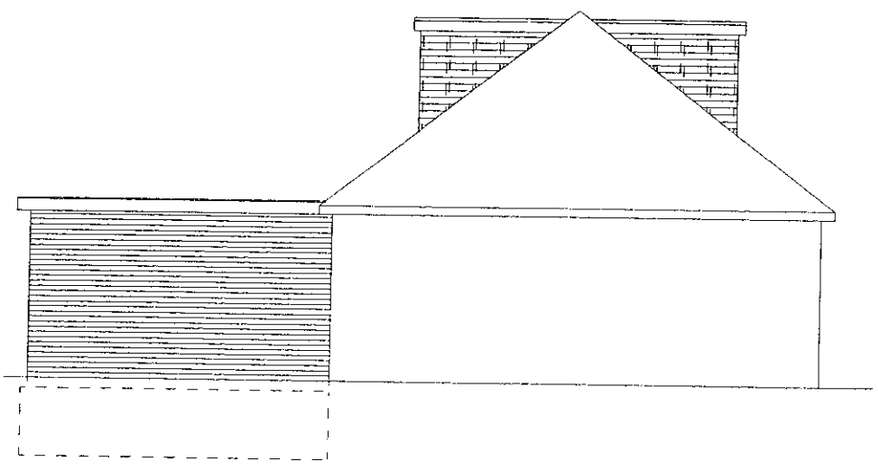

Side Elevation

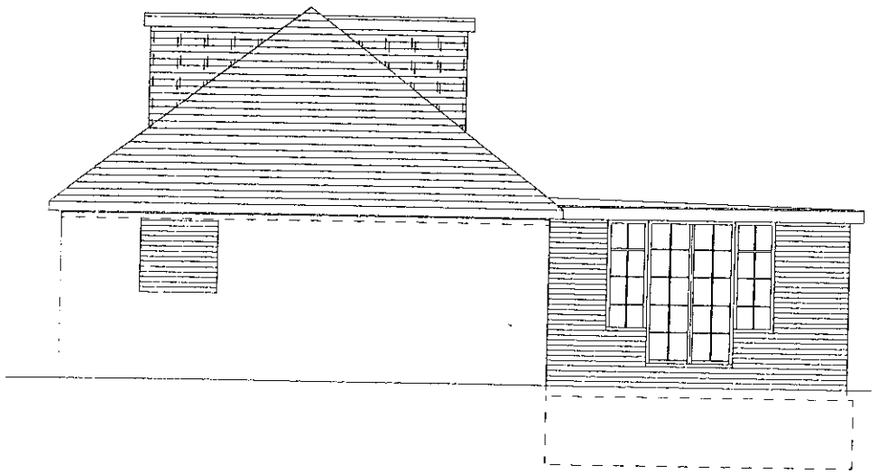

Side Elevation

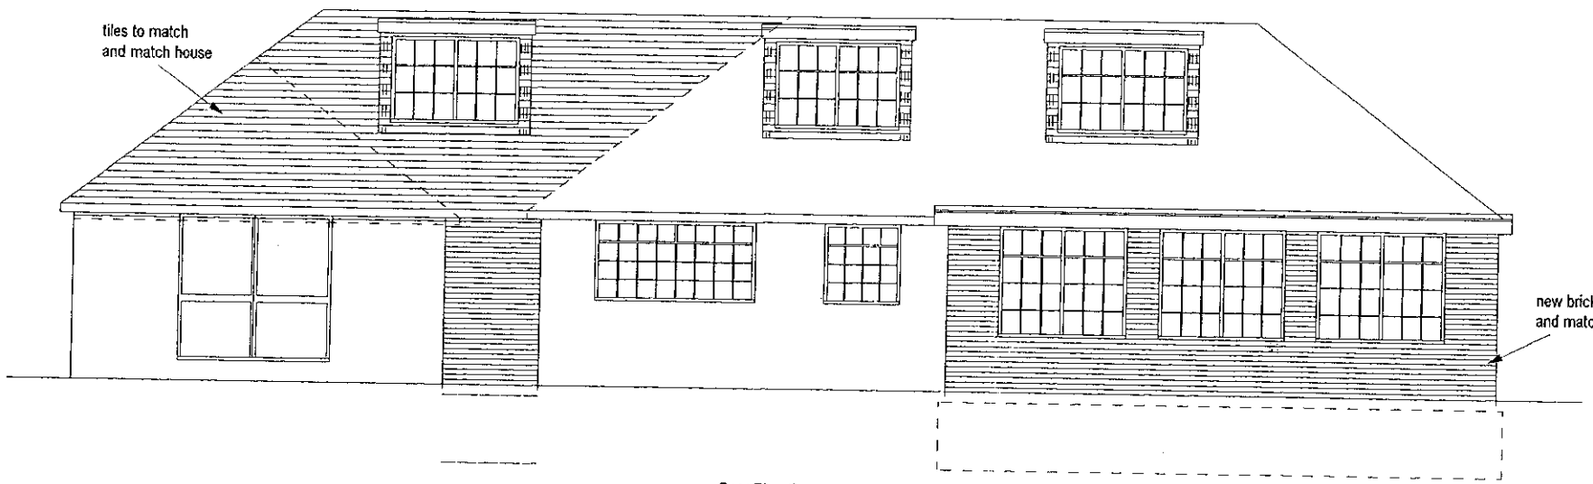

Rear Elevation

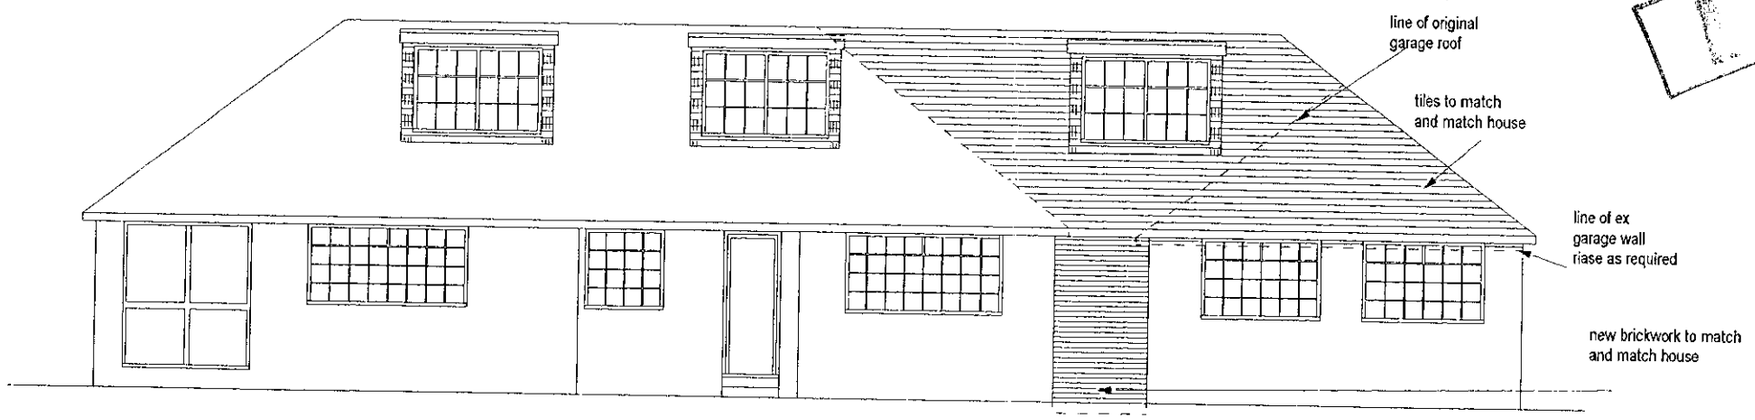

Front Elevation

BUILDING PLANS

1 Plantagenet Close Worcester Park Surrey KT4 7DQ
Tel 0181 330 4646

This drawing is for negotiations with the Local Authority Planning & Building Control departments.In the event that it is used for construction then the builder is responsible for checking on site all dimensions and relevant information prior to the commencement of works to ensure the accuracy of any information contained in the drawing.Any discrepancy must be notified before work commences.The drawing may only be used for the address shown and may not be copied without permission.Copyright Building Plans.C

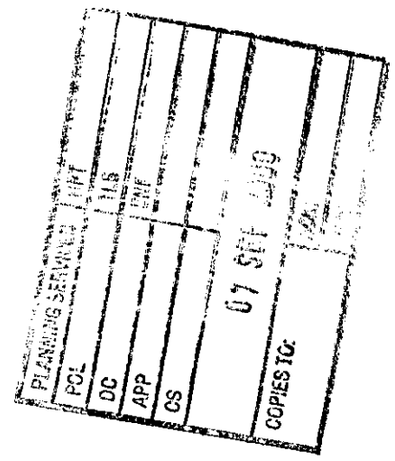

REVISED PLAN

1507

17/12/01

Mr & Mrs Rowledge
237 Nine Mile Road
Wokingham
Berkshire RG 40 3QA
Elevations

Scale 1:100	11:03:2000
drw no nimr-237/6	revised 05:09:2000

1

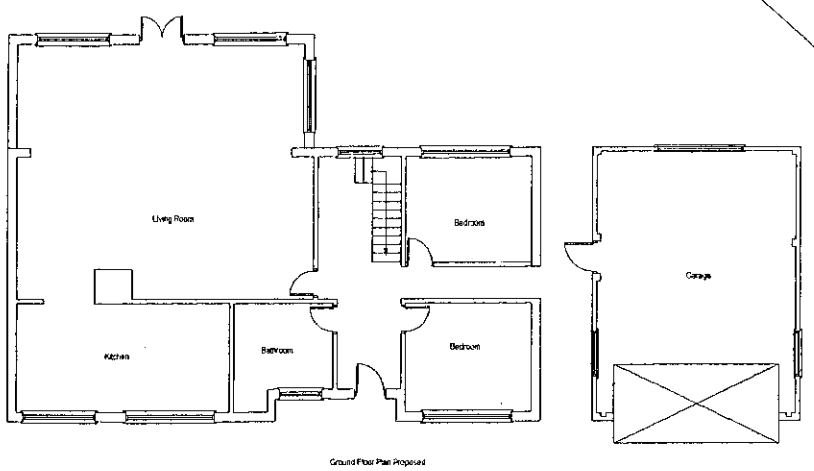

Ground Floor Plan Proposed

BUILDING PLANS

1 Plantagenet Close Worcester Park Surrey KT4 7DQ
Tel 0181 330 4646

This drawing is for negotiations with the Local Authority Planning & Building Control departments.In the event that it is used for construction then the builder is responsible for checking on site all dimensions and relevant information prior to the commencement of works to ensure the accuracy of any information contained in the drawing.Any discrepancy must be notified before work commences.The drawing may only be used for the address shown and may not be copied without permission.Copyright Building Plans.C

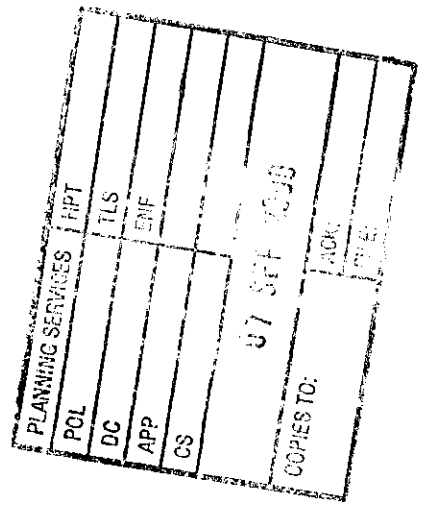

1507

REVISED PLAN

Mr & Mrs Rowledge
237 Nine Mile Road
Wokingham
Berkshire RG 40 3QA
Site Plan Existing

Scale 1:200	date 11:03:2000
drw no nimr-237/7	revised

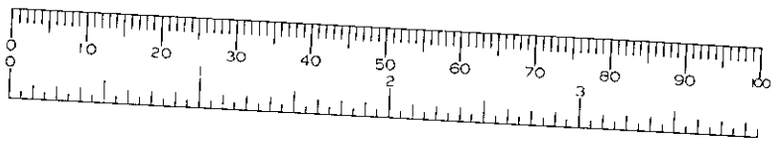

BUILDING PLANS

1 Plantagenet Close Worcester Park Surrey KT4 7DQ
Tel 0181 330 4646

This drawing is for negotiations with the Local Authority Planning & Building Control departments.In the event that it is used for construction then the builder is responsible for checking on site all dimensions and relevant information prior to the commencement of works to ensure the accuracy of any information contained in the drawing.Any discrepancy must be notified before work commences.The drawing may only be used for the address shown and may not be copied without permission.Copyright Building Plans.C

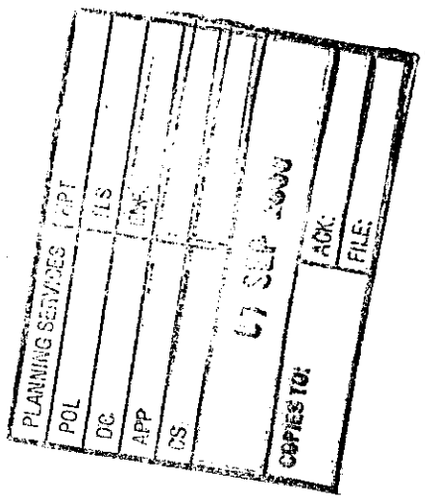

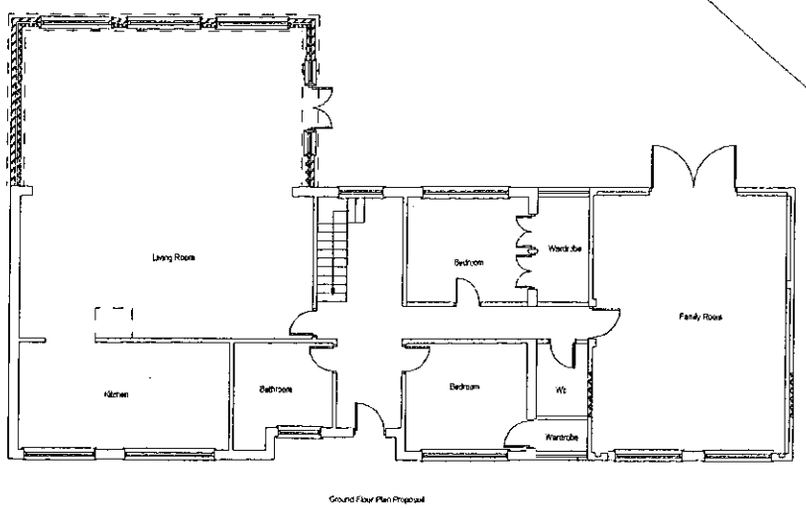

Ground Floor Plan Proposal

1507

REVISED PLAN

Mr & Mrs Rowledge
237 Nine Mile Road
Wokingham
Berkshire RG 40 3QA
Site Plan Proposed

Scale 1:200 | date 11:03:2000

drw no nimr-237/8 | revised 06:09:2000 | rev 1