

EXISTING FRONT ELEVATION



EXISTING REAR ELEVATION

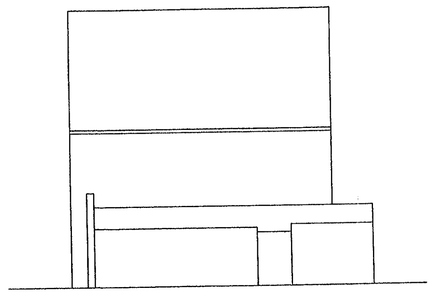

EXISTING SIDE ELEVATION

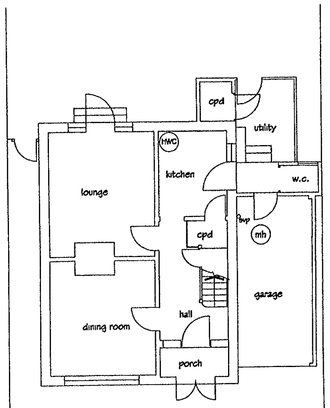

GROUND FLOOR PLAN

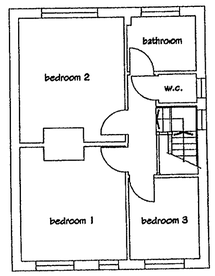

FIRST FLOOR PLAN

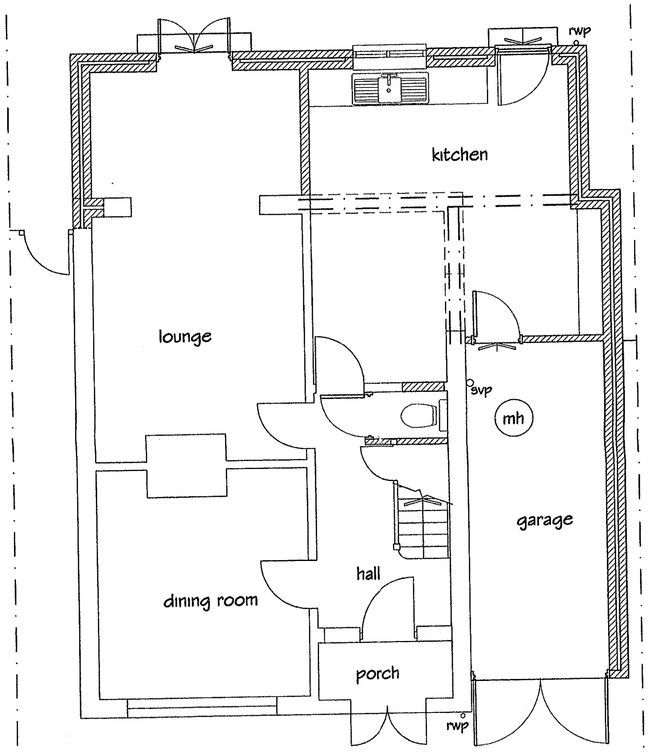

PROPOSED GROUND FLOOR PLAN

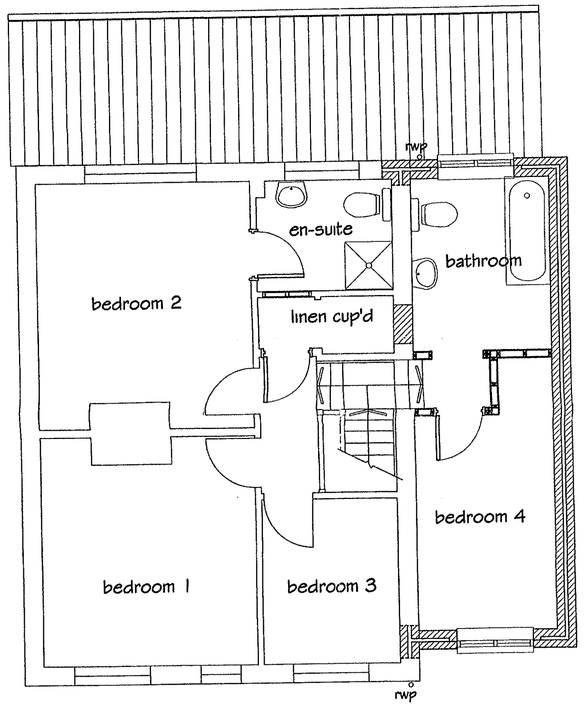

PROPOSED FIRST FLOOR PLAN



PROPOSED FRONT ELEVATION



PROPOSED REAR ELEVATION

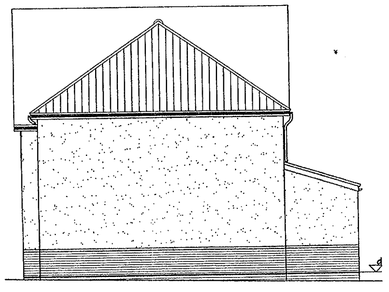

PROPOSED SIDE ELEVATION

NOTES:
All dimensions must be checked on site and not scaled from this drawing.

MATERIALS
Walls:
facing brick and render to match existing.

Roof:
to be re-roofed using concrete interlocking tiles to approval

Windows:
white upvc double glazed windows

Ref	Date	Revision
A	april 2000	minor revisions

©copyright

22 MAY 2000* 1509

GREG LAYE LIMITED
16 Cornfield Terrace, Eastbourne, BN21 4NS
Telephone/Facsimile: 01323 416243
e-mail: bob_whiteman@LineOne.net

Client
Mr & Mrs Wilson

Job Title
50 MATTHEWS-GREEN ROAD WOKINGHAM

Drawing Title
PROPOSED EXTENSION
APPROVED

Scale 1:100 1:50

Date April 2000 | Drawn by bw | Cad ref

Drg. No. 93311/01 | Rev. A

CD 15/5/00