22 MAY 2000 1511

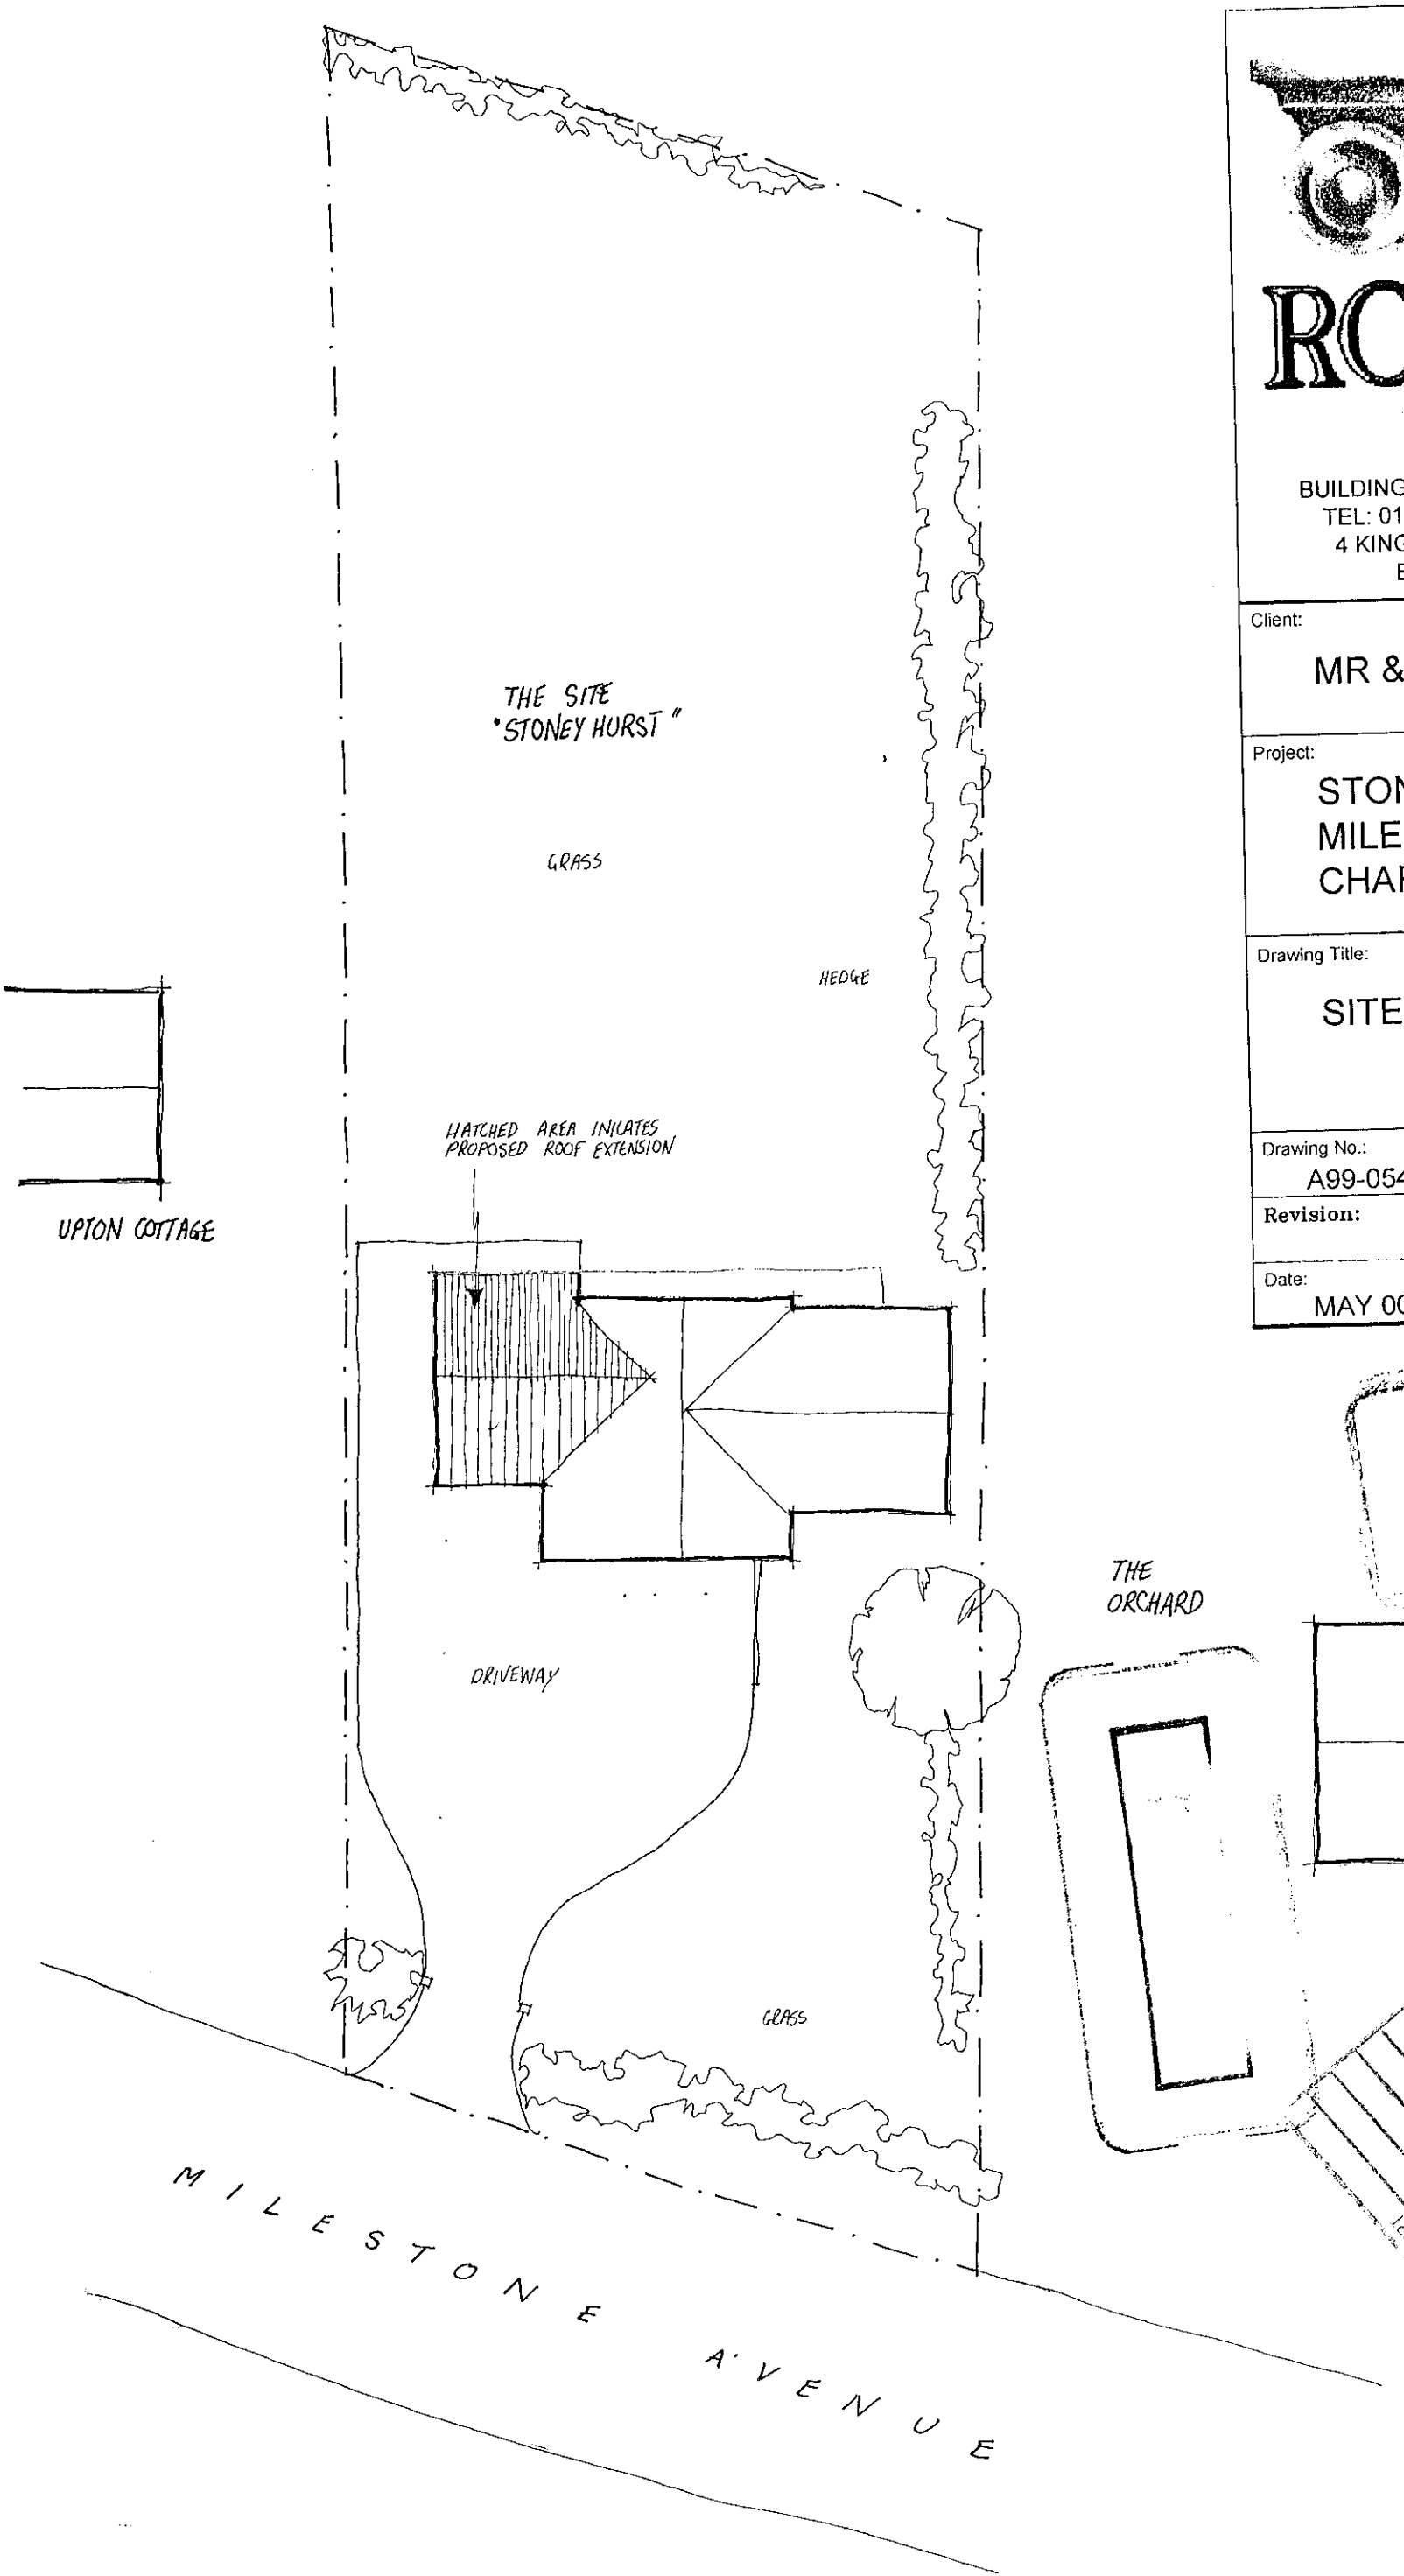

ROMANS

BUILDING SURVEYING & ARCHITECTURE
TEL: 01189 366699 FAX: 01189 366623
4 KING STREET LANE ~ WINNERSH
BERKSHIRE ~ RG41 5AS

Client: MR & MRS MOBEY	
Project: STONEYHURST MILESTONE AVENUE CHARVIL	
Drawing Title: SITE PLAN	
Drawing No.: A99-054-03	Scale: 1:200
Revision:	Drawn By: R.P.S.
Date: MAY 00	Checked By:

APPROVED

PLANNING SERVICES
COPIES TO:
FILE

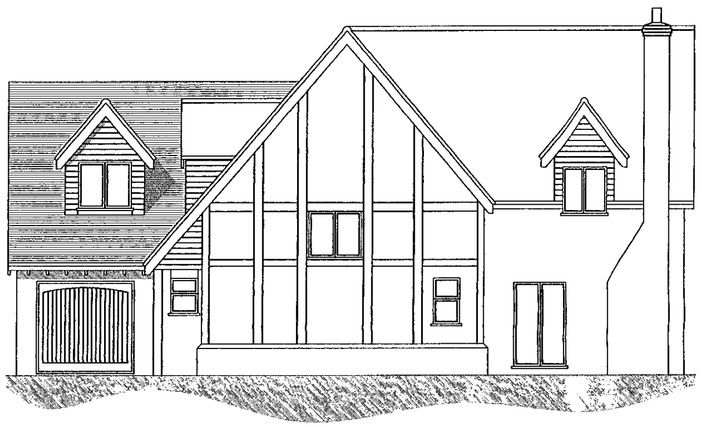

FRONT ELEVATION

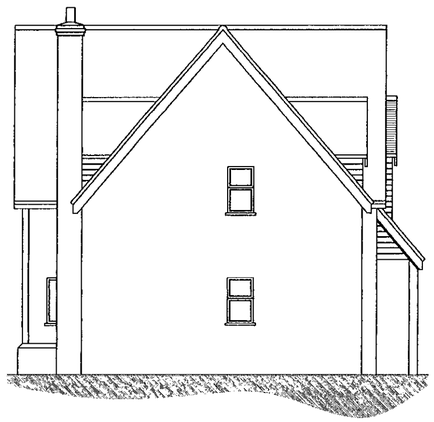

SIDE ELEVATION



REAR ELEVATION

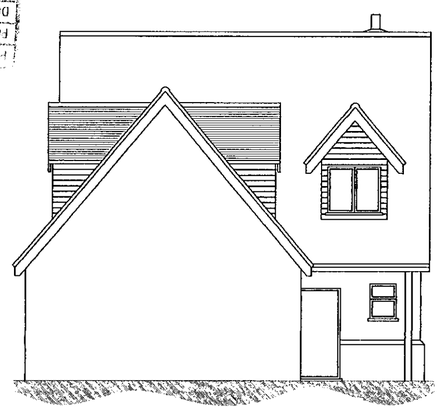

SIDE ELEVATION



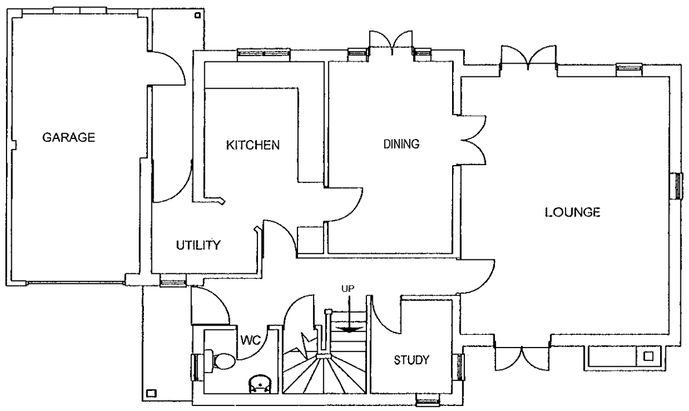

GROUND FLOOR PLAN

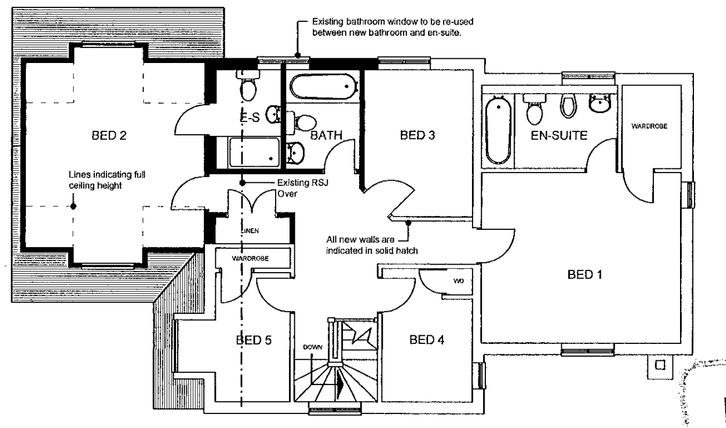

FIRST FLOOR PLAN

APPROVED
22 MAY 2000 * 1511

ROMANS
BUILDING SURVEYING & ARCHITECTURE
TEL: 01189 366699 FAX: 01189 366623
4 KING STREET LANE ~ WINNERSH
BERKSHIRE ~ RG42 5AS

Client:
MR & MRS MOBEY

Project:
STONEYHURST
MILESTONE AVENUE
CHARVIL

Drawing Title:
PROPOSED PLANS AND ELEVATIONS

Drawing No.: A99-054-02	Scale: 1:100
Revision:	Drawn By:
Date: FEB 00	Checked By:

12/1/01