NOT A WORKING DRAWING



EXISTING SIDE ELEVATION

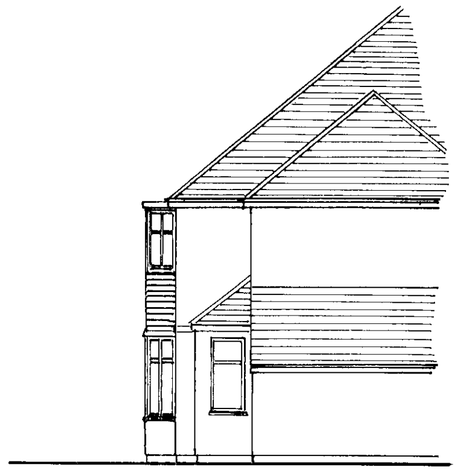

EXISTING SIDE ELEVATION

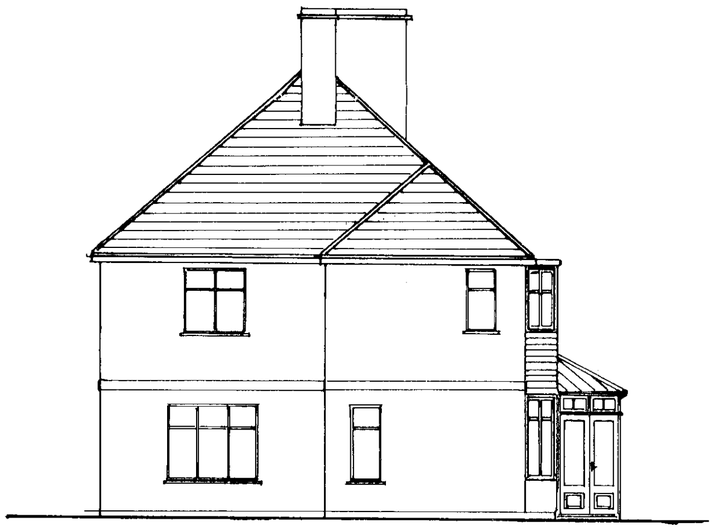

PROPOSED SIDE ELEVATION

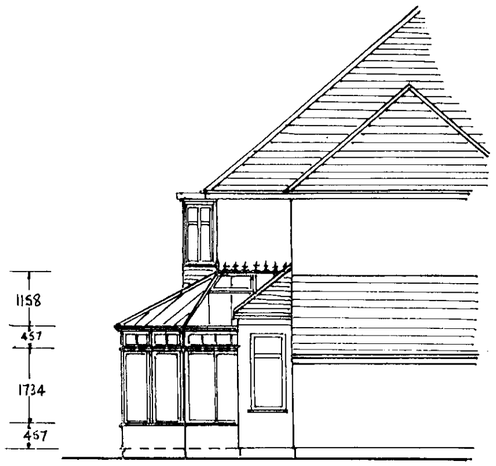

PROPOSED SIDE ELEVATION

08.MAY2000* 1369

AMDEGA CONSERVATORIES LTD OWNS THE COPYRIGHT OF THIS UNIT DRAWING. UNAUTHORISED PARTIAL OR COMPLETE REPRODUCTION, IN EITHER 2 OR 3 DIMENSIONAL FORM MAY RESULT IN LEGAL ACTION.

LOCAL/DISTRICT AUTHORITY NAME & ADDRESS:

PLEASE NOTE THIS IS NOT A WORKING DRAWING AND SHOULD NOT BE USED AS THE BASIS FOR ANY BUILDING WORK/EXCAVATIONS.

		F
		E
		D
		C
		B
11-4-00	Front sheet re-designed and side elevations added	A
DATE	REVISION	REF

CONTRACT :

AT Cheviot House
Wellingtonia Avenue
Crowthorne
Berkshire
FOR RG45 6AE

CLIENT

Mr & Mrs JL Buchanan

DRAWING TITLE

Proposed Double Glazed Conservatory

AMDEGA
Conservatories
FAVERDALE INDUSTRIAL EST.
DARLINGTON
Co DURHAM DL3 OPW
Telephone (01325) 468522
AMDEGA TECHNICAL DEPARTMENT :
Fax No : (01325) 381708

DRAWN BY: S. BLAYLOCK	SCALE: 1:100	
CHECKED:	DRAWING NO: C1969/2-2	REV A
DATE: 7-3-00		

PLEASE NOTE THIS IS NOT A WORKING DRAWING



EXISTING REAR ELEVATION

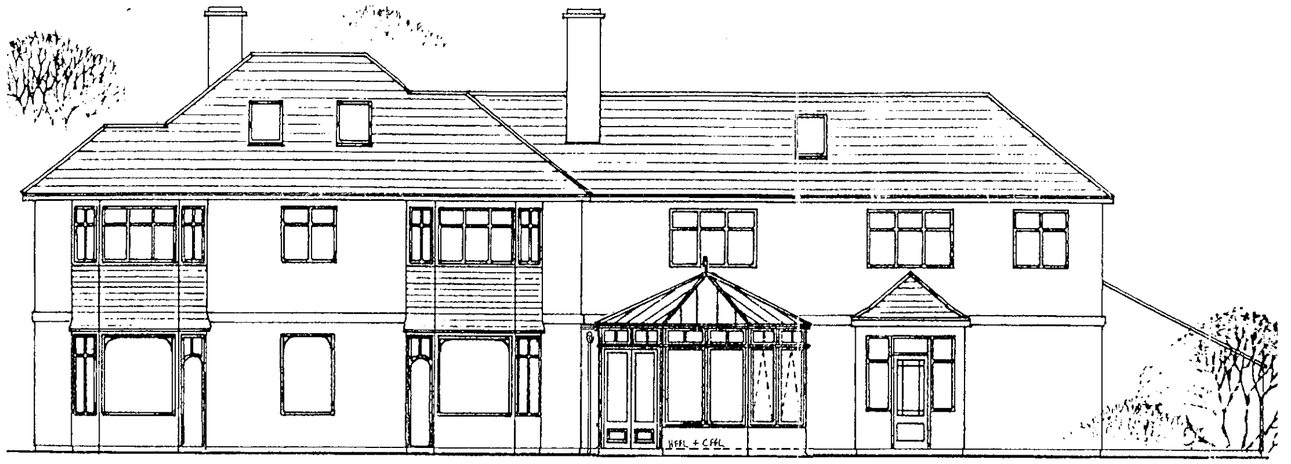

PROPOSED REAR ELEVATION

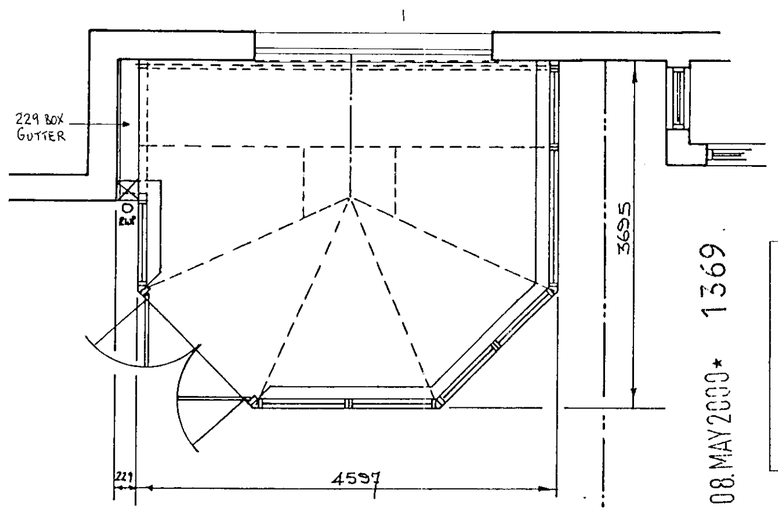

PROPOSED PLAN VIEW

GENERAL BUILDING NOTES

EXISTING ROOF COVERED WITH RED TILES.
EXISITING WALLS FINISHED IN WHITE RENDER.
EXISTING WINDOW CASEMENTS COLOURED WHITE.
ALL FLASHINGS AND ASSOCIATED LEADWORK BY BUILDER
NEW GUTTERS TO BE POSITIONED BY BUILDER TO SUIT RWPs AS INDICATED.
BRICK PIER TO THE UNDERSIDE OF BOX GUTTER BY BUILDER
BOX GUTTER TO BE SUPPORTED ON M.S. ANGLE BY AMDEGA
BOX GUTTER TIMBER CONSTRUCTION ALL BY AMDEGA
LEAD LINING TO BOX GUTTER ALL BY SPECIALISTS
EXISTING OPENING TO CONSERVATORY TO BE MODIFIED BY BUILDER

GENERAL SPECIFICATION

CONSERVATORY CONSTRUCTED FROM WESTERN RED CEDARWOOD.
CONSERVATORY TO BE DOUBLE-GLAZED AND TOUGHENED 'K' GLASS THROUGHOUT.
ALL DOUBLE GLAZED UNITS TO BE 4mm TOUGHENED GLASS AND A 6mm AIR SPACE.
CONSERVATORY TO BE PRIMED AND GLOSSED WITH AN IBERIS WHITE SATIN, (FINISHED BY OTHERS).
CONSERVATORY TO BE CODE 4 LEAD FLASHED TO EXISTING
PROPOSED CONSERVATORY DWARF WALL TO BE CONSTRUCTED TO MATCH EXISTING.
ALL GUTTERING TO BE ALUMINIUM OG TYPE.
NEW RAINWATER PIPES TO DRAIN OR SOAKAWAY

08.MAY2000 1369

APPROVED

AMDEGA CONSERVATORIES LTD OWNS THE COPYRIGHT OF THIS UNIT DRAWING. UNAUTHORISED PARTIAL OR COMPLETE REPRODUCTION, IN EITHER 2 OR 3 DIMENSIONAL FORM MAY RESULT IN LEGAL ACTION.

LOCAL/DISTRICT AUTHORITY NAME & ADDRESS:

PLEASE NOTE THIS IS NOT A WORKING DRAWING AND SHOULD NOT BE USED AS THE BASIS FOR ANY BUILDING WORK/EXCAVATIONS.

DATE	REVISION	REF
		F
		E
		D
		C
		B
11-4-00	Front sheet re-designed and side elevations added	A

CONTRACT :

AT Cheviot House
Wellingtonia Avenue
Crowthorne
Berkshire
FOR RG45 6AE

CLIENT

Mr & Mrs JL Buchanan

DRAWING TITLE

Proposed Double Glazed Conservatory

AMDEGA
Conservatories
FAVERDALE INDUSTRIAL EST.
DARLINGTON
Co DURHAM DL3 OPW
Telephone (01325) 468522
AMDEGA TECHNICAL DEPARTMENT:
Fax No: (01325) 381708

DRAWN BY: HCB S. BLAYLOCK	SCALE: 1:100 & 1:50	
CHECKED:	DRAWING NO: C1969/1-2	REV A
DATE: 7-3-00		