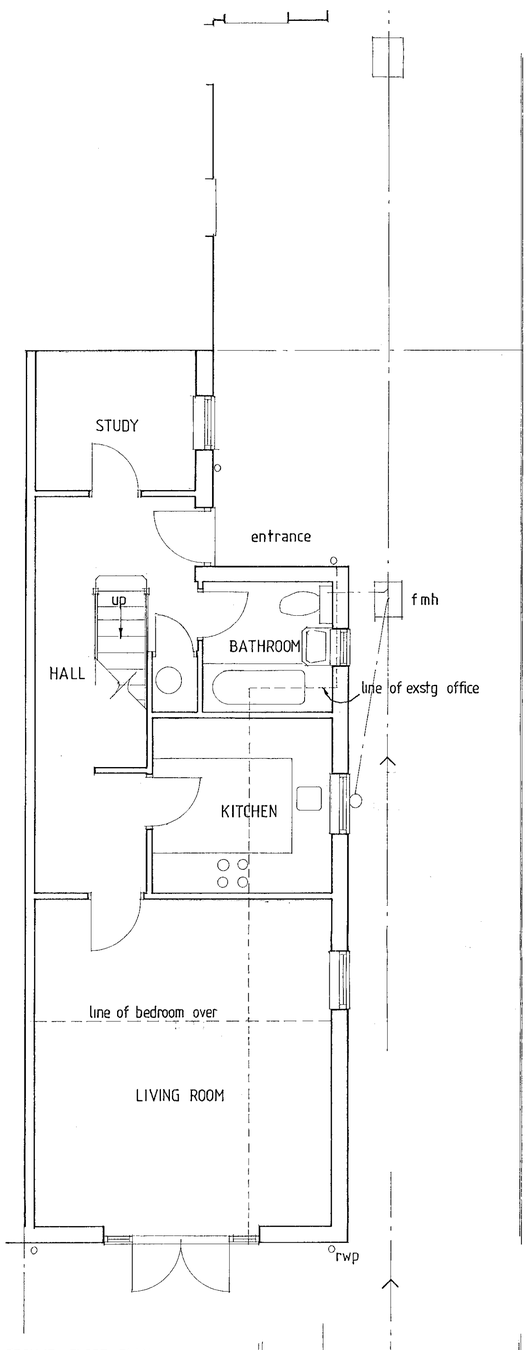

GROUND FLOOR PLAN

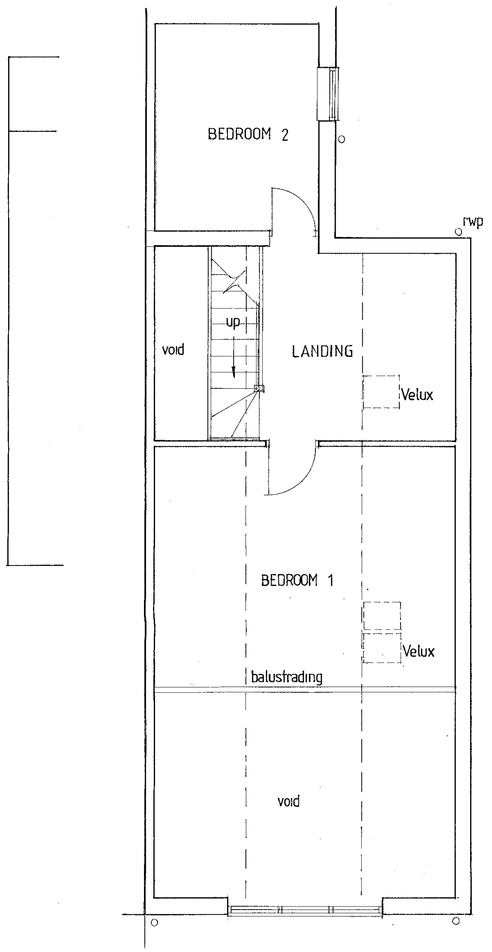

FIRST FLOOR PLAN

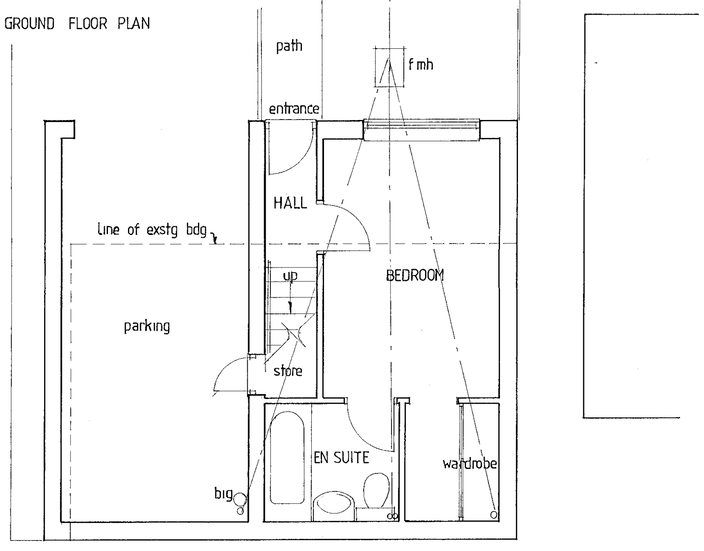

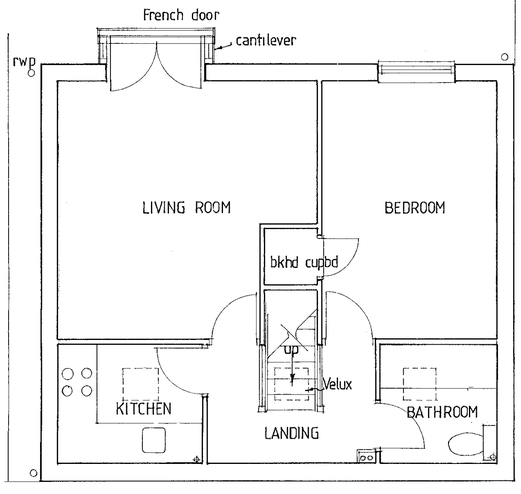

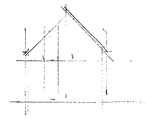

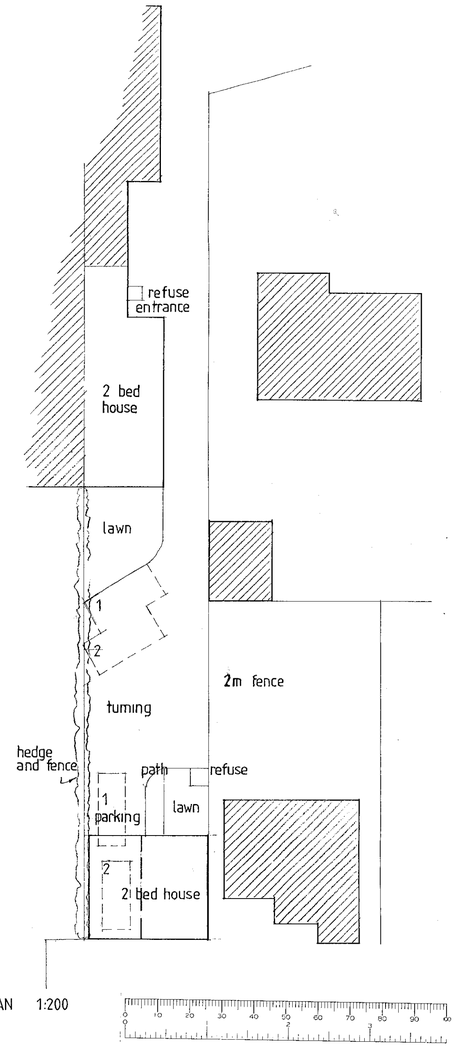

BLOCK PLAN 1:200

15.NOV.2000 2906

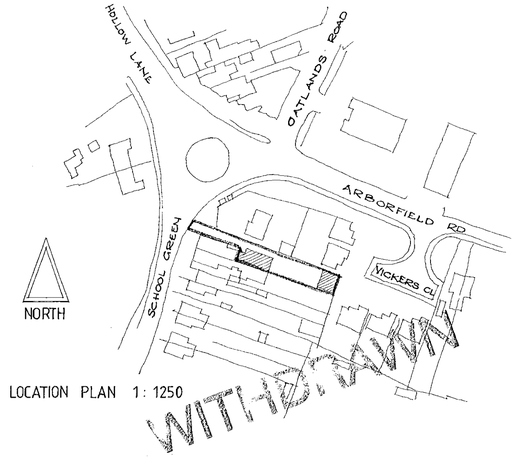

LOCATION PLAN 1: 1250

WITHDRAWN

STEVE ATKINSON *BSc (Hons) Dip Arch (Hons) RIBA*

CHARTERED ARCHITECT
44 Basingstoke Road
Reading
Berkshire. RG2 0EL
Tel. (0118) 921 2223

- Job 2 NEW HOUSES AT SCHOOL GREEN SHINFIELD
- Title PLANS
- Client BENLIAM

Date 3 NOV 00

Scale 1:50 1:200 1:1250

Drawing Number 10307-04

HOUSE REPLACING EXISTING OFFICE

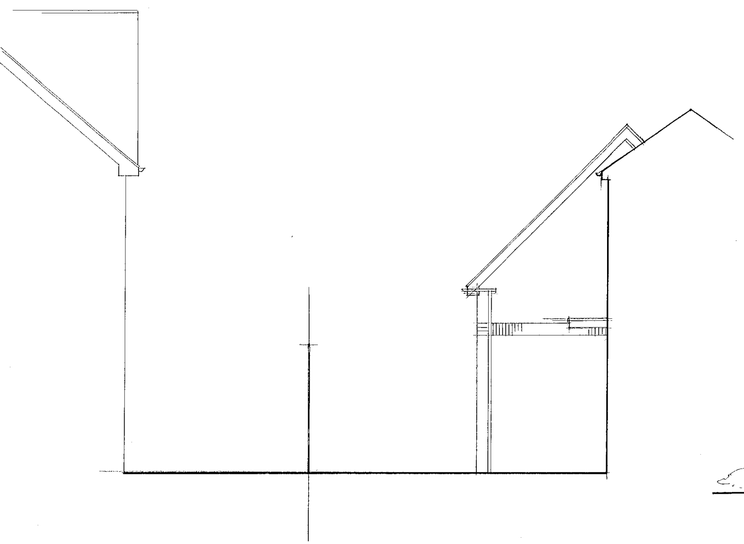

FRONT FACING ROAD

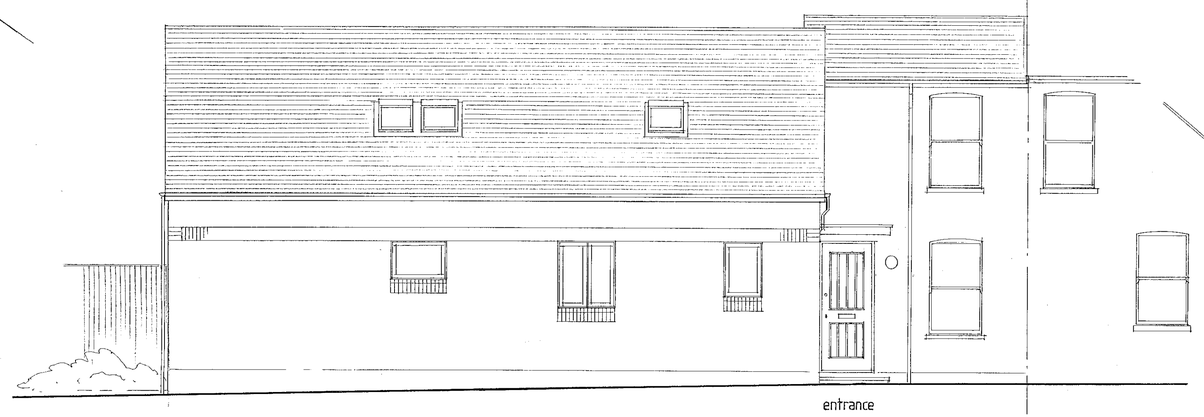

SIDE



REAR FACING YARD

HOUSE REPLACING EXISTING STORAGE BUILDING

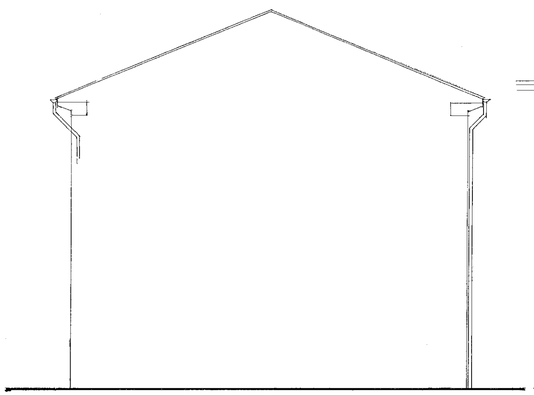

SIDE



FRONT - FACING YARD

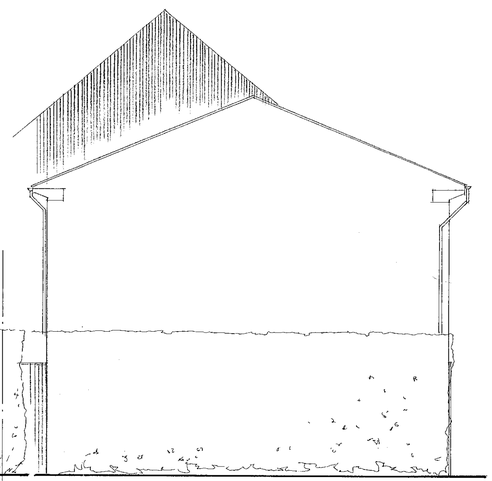

SIDE

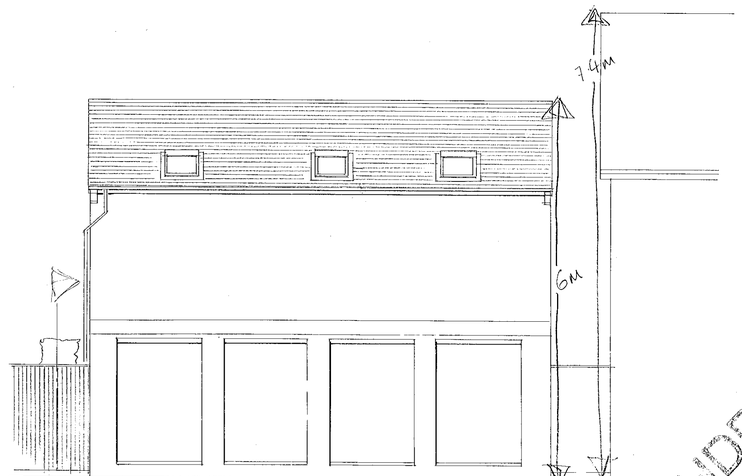

REAR - FACING VICKERS CLOSE

15 NOV 2000 2806

STEVE ATKINSON *BSc (Hons) Dip Arch (Hons) RIBA*

CHARTERED ARCHITECT

44 Basingstoke Road
Reading
Berkshire. RG2 0EL
Tel. (0118) 921 2223

• Job TWO NEW HOUSES AT SCHOOL GREEN SHINFIELD

• Title ELEVATIONS

• Client BENLIAM

Date 6 NOV 00

Scale 1:50

Drawing Number 10307 - 05