Proposed Elevations

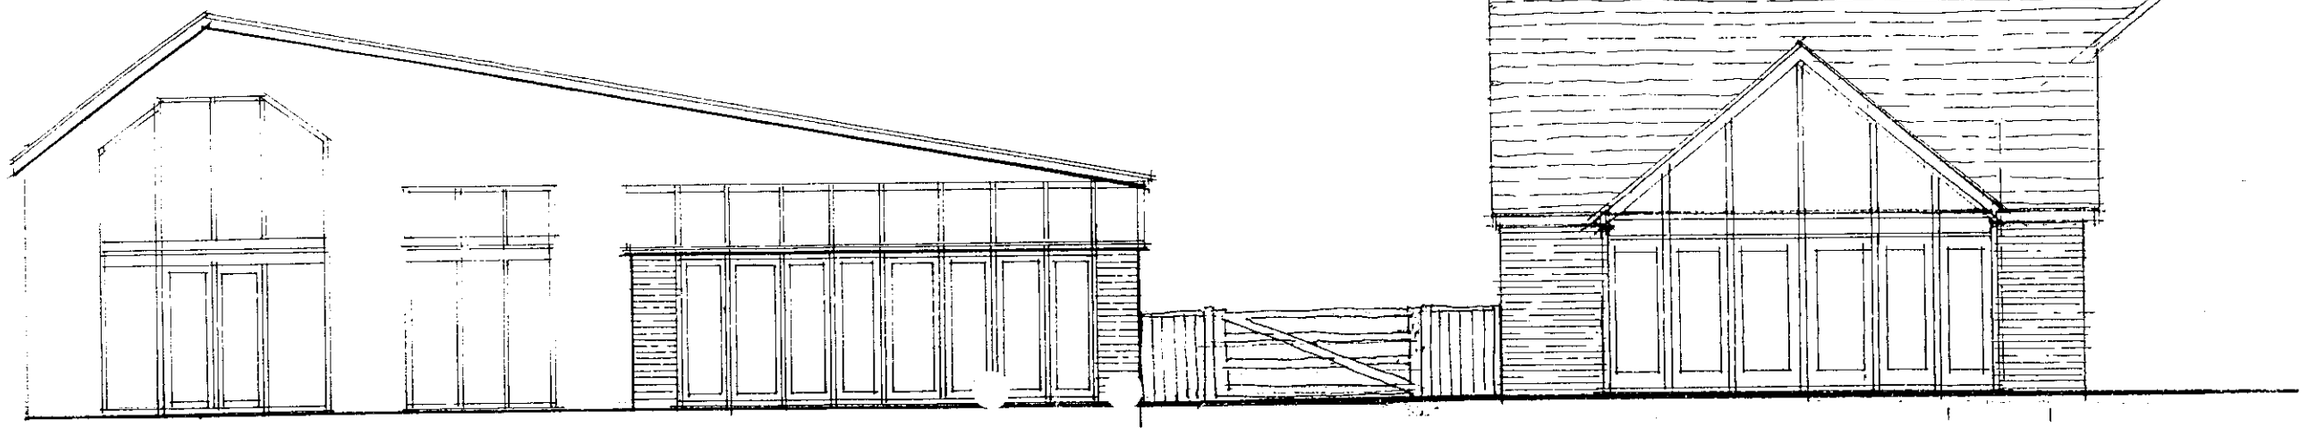

N.W. Elevation

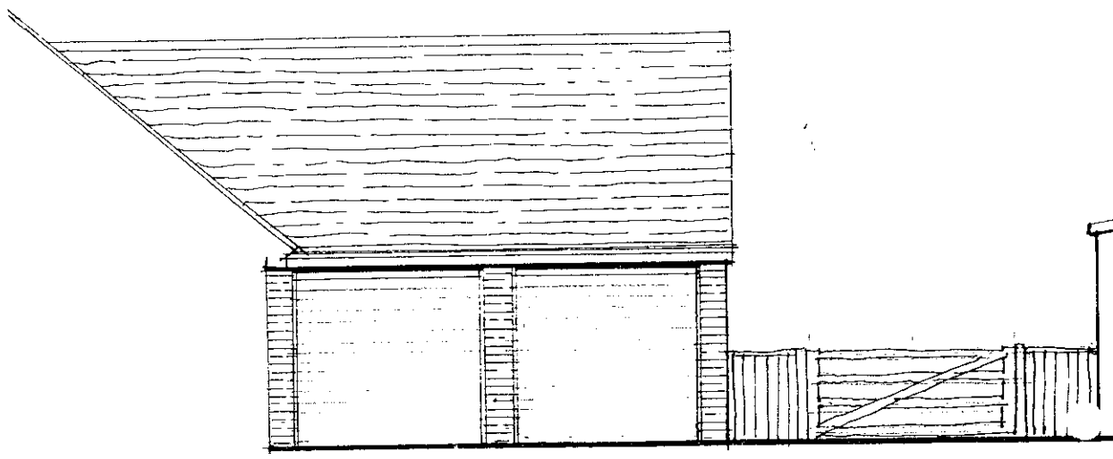

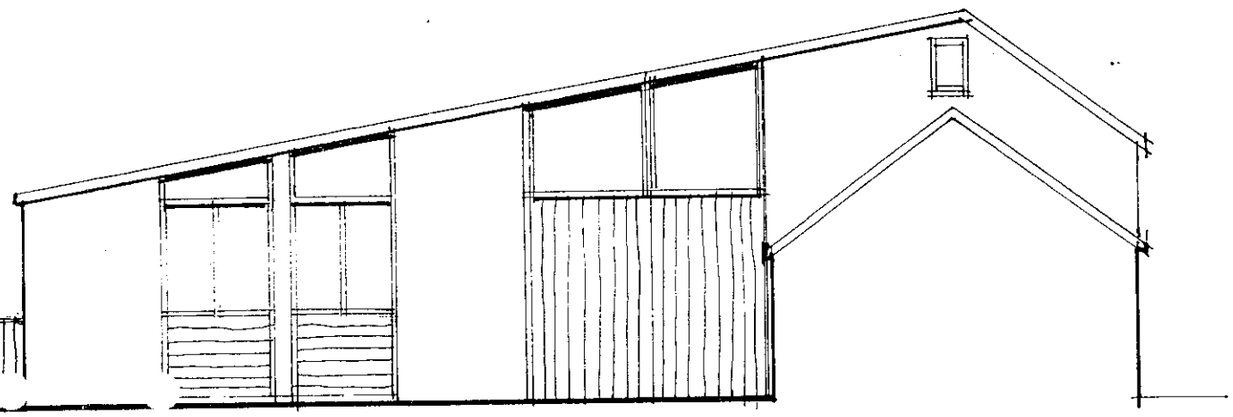

S.E Elevation

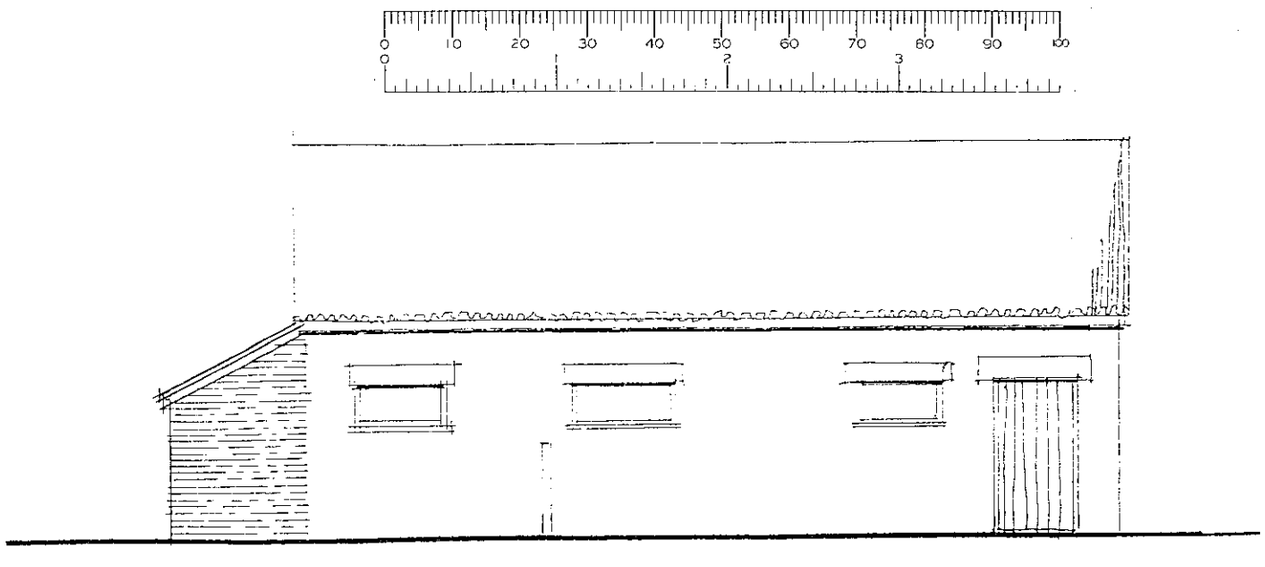

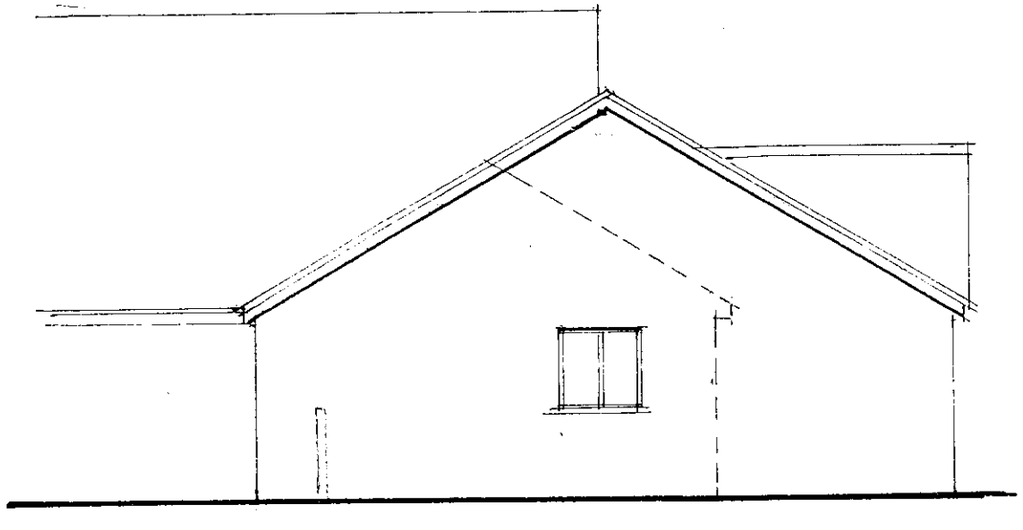

S.W. Elevation

N.E. Elevation

44443
951605021F

24 APR 19[illegible]

DELEGATED

THIS [illegible] THE [illegible] OFFICER PURSUANT TO S.47 OF THE COPYRIGHT DESIGNS AND PATENTS ACT 1988. UNLESS THE ACT PROVIDES A RELEVANT EXCEPTION TO COPYRIGHT. THIS COPY MUST NOT BE COPIED WITHOUT THE PRIOR PERMISSION OF THE COPYRIGHT HOLDER

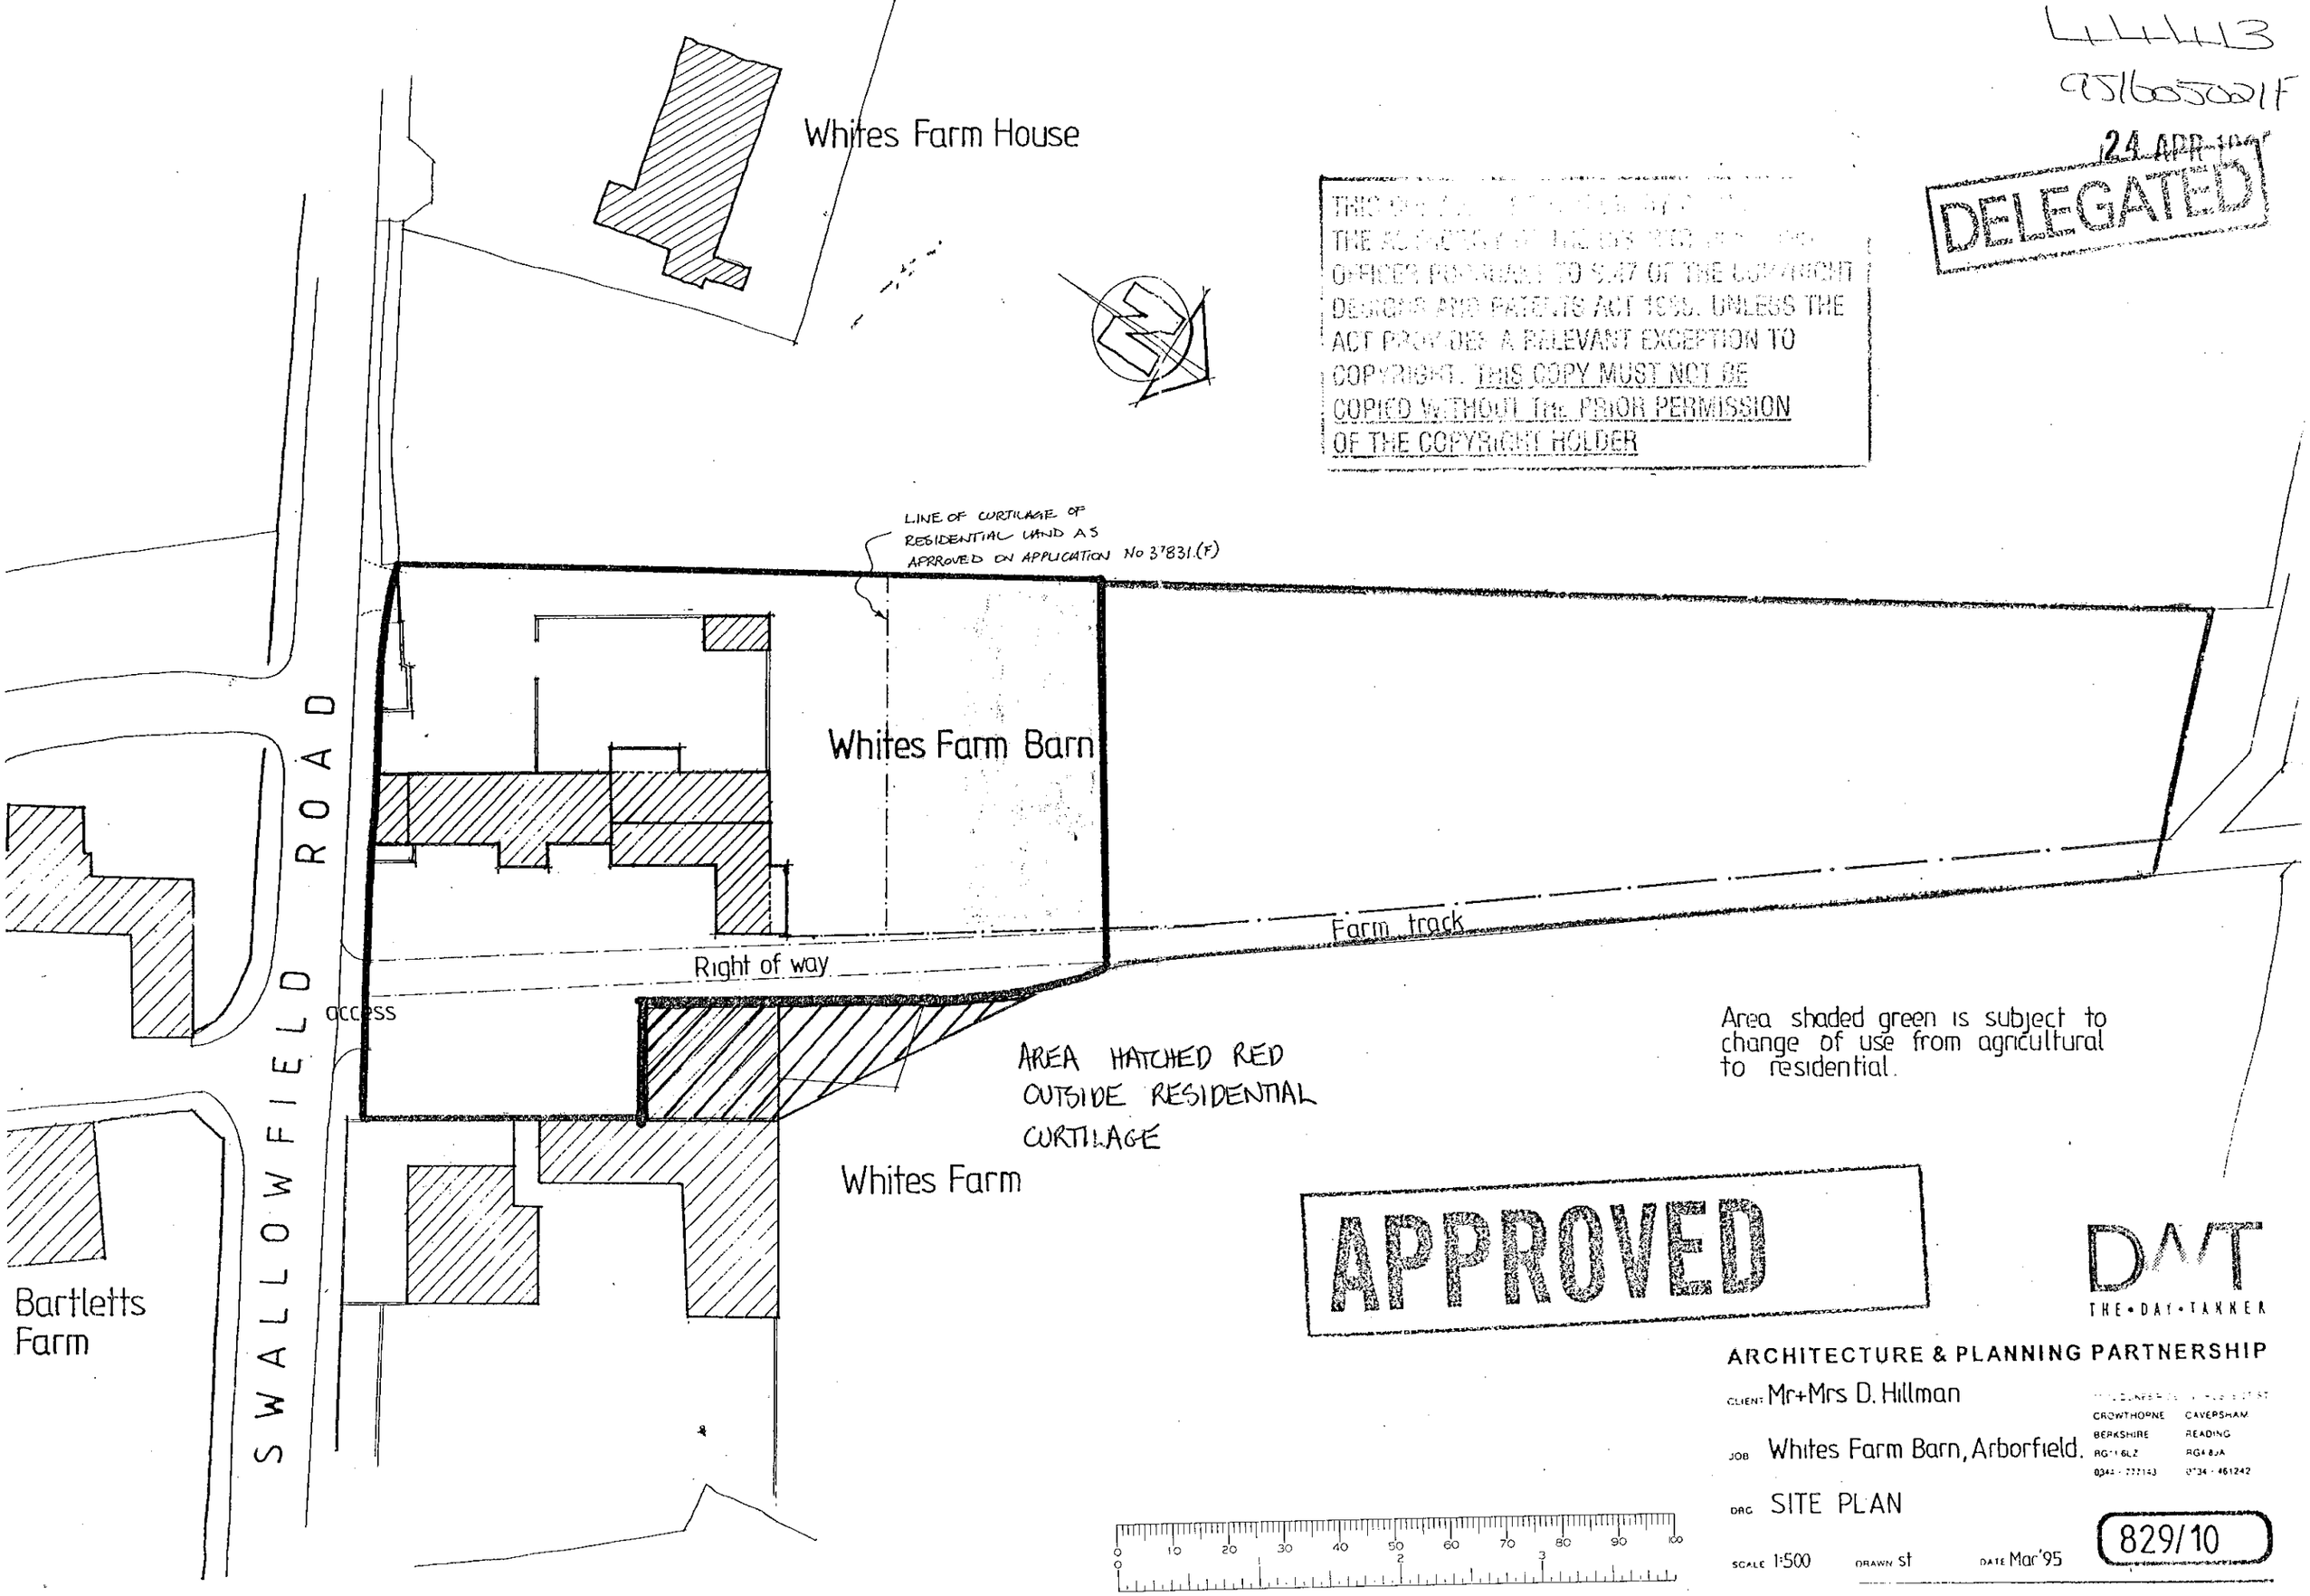

Main House

Barn Proposed Leisure Building

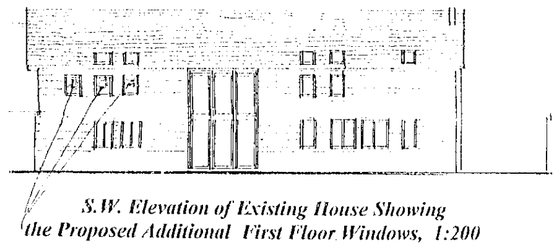

S.W. Elevation of Existing House Showing the Proposed Additional First Floor Windows, 1:200

Ground Floor Plan

D.P.Bates
Architecture, Planning & Interior Design Consultant,
The Gatehouse, Sonning Lane,
Sonning -on-Thames, Berkshire, RG4 6ST
Phone & Fax 0118 969 7753

Mr. & Mrs. A. McCallum
The Barn,
Swallowfield Road,
Arborfield,
Berks.

Client:

Proposed Conversion
Of Existing Barn to
Leisure Use & Garage
& Study Extensions.

Project:

March 2001

Date:

1:100

Scales:

D.P.Bates 0118 969 7753

Drawn:

Proposals

Dwg. Title:

Bar/01/1

Dwg. No:

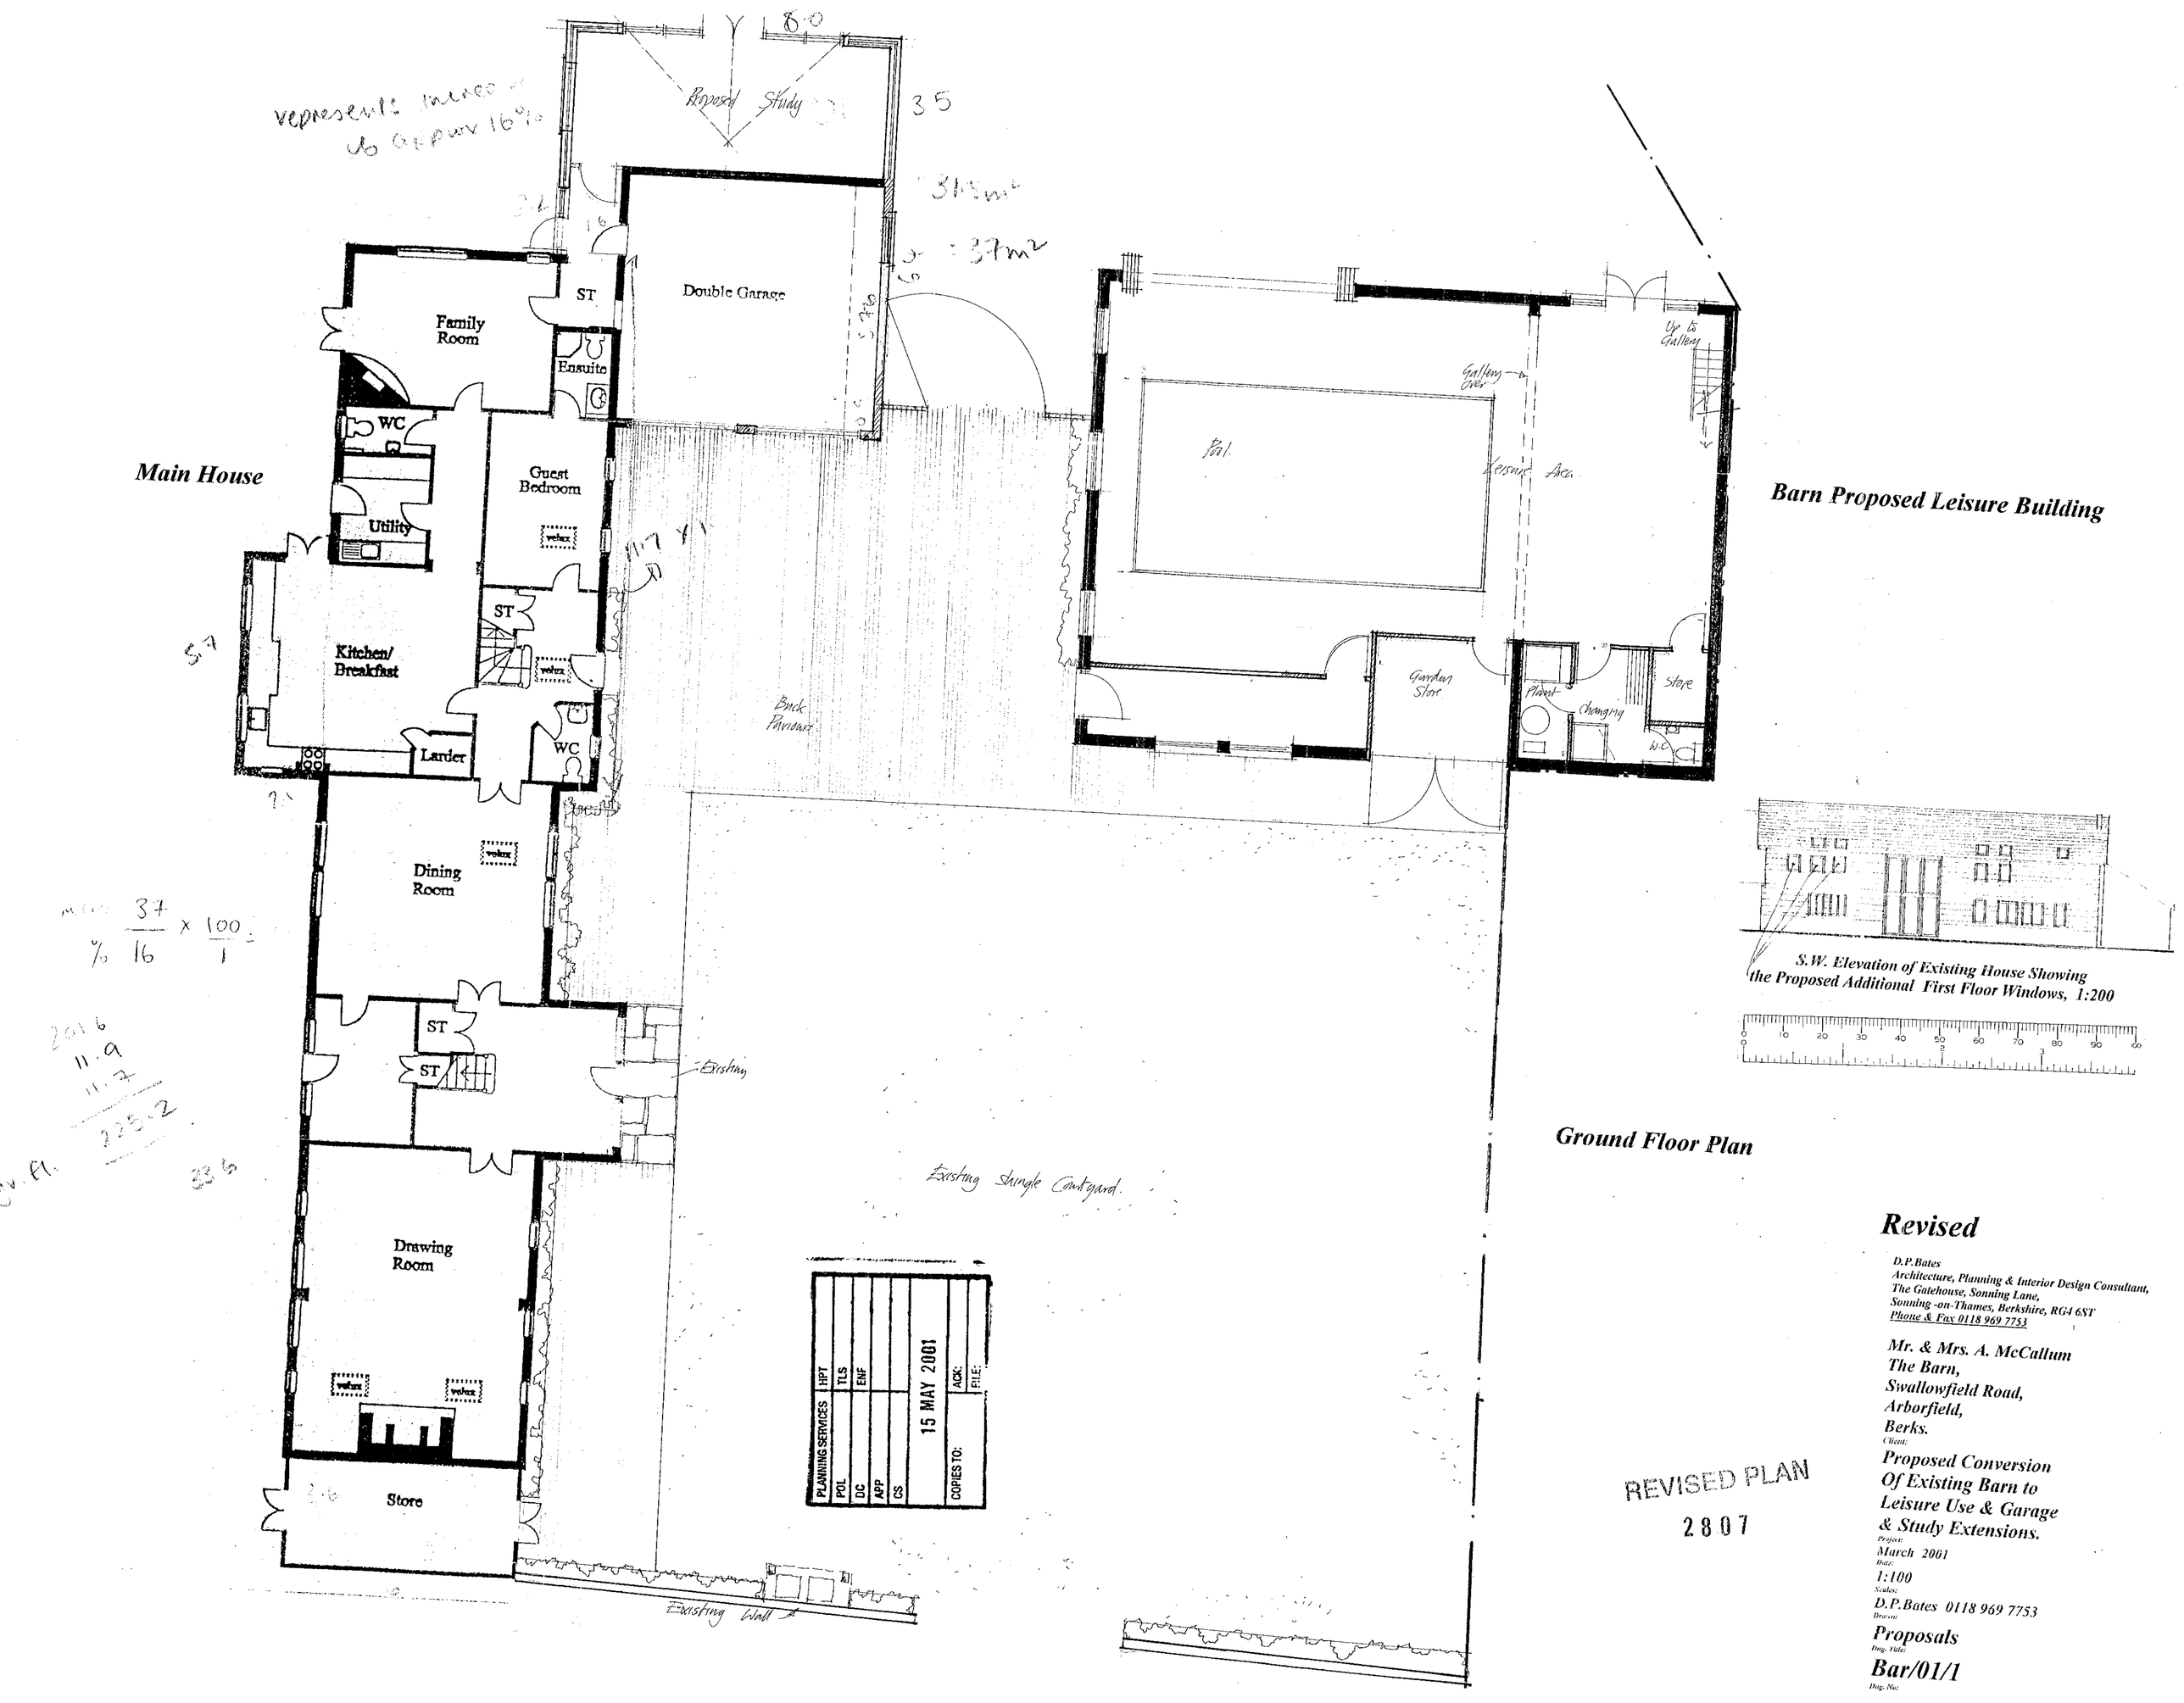

Revised

D.P.Bates
Architecture, Planning & Interior Design Consultant,
The Gatehouse, Sonning Lane,
Sonning -on-Thames, Berkshire, RG4 6ST
Phone & Fax 0118 969 7753

Mr. & Mrs. A. McCallum
The Barn,
Swallowfield Road,
Arborfield,
Berks.

Client:
Proposed Conversion Of Existing Barn to Leisure Use & Garage & Study Extensions.

Project:
March 2001

Date:
1:100

Scales:
D.P.Bates 0118 969 7753

Drawn:
Proposals

Dwg. Title:
Bar/01/1

Dwg. No:

REVISED PLAN
2807

Proposed Elevations

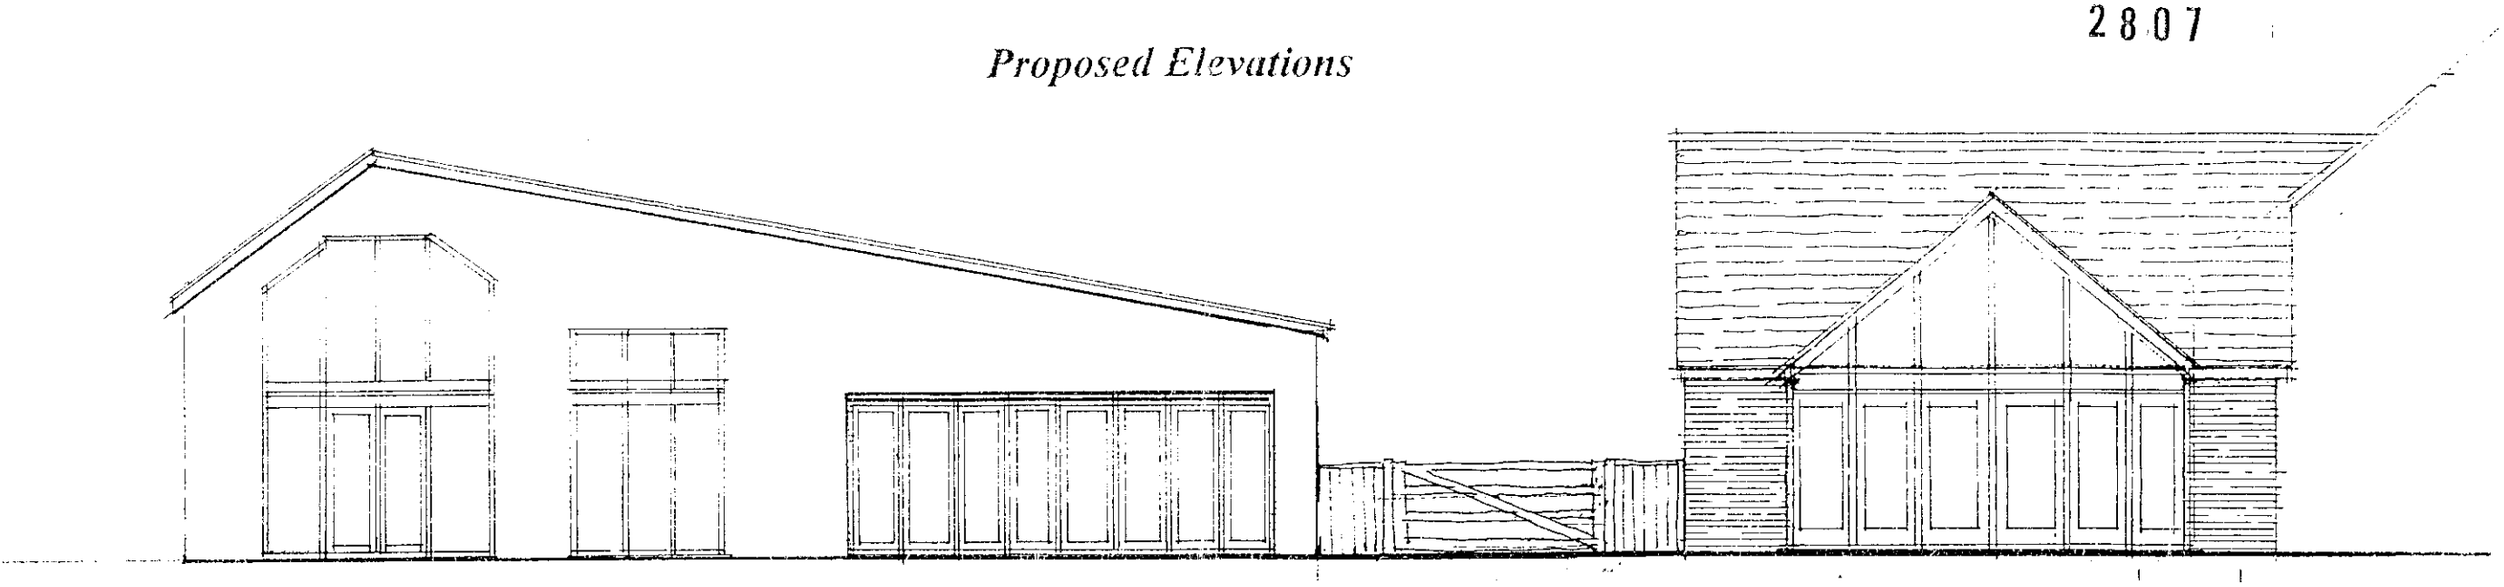

N.W. Elevation

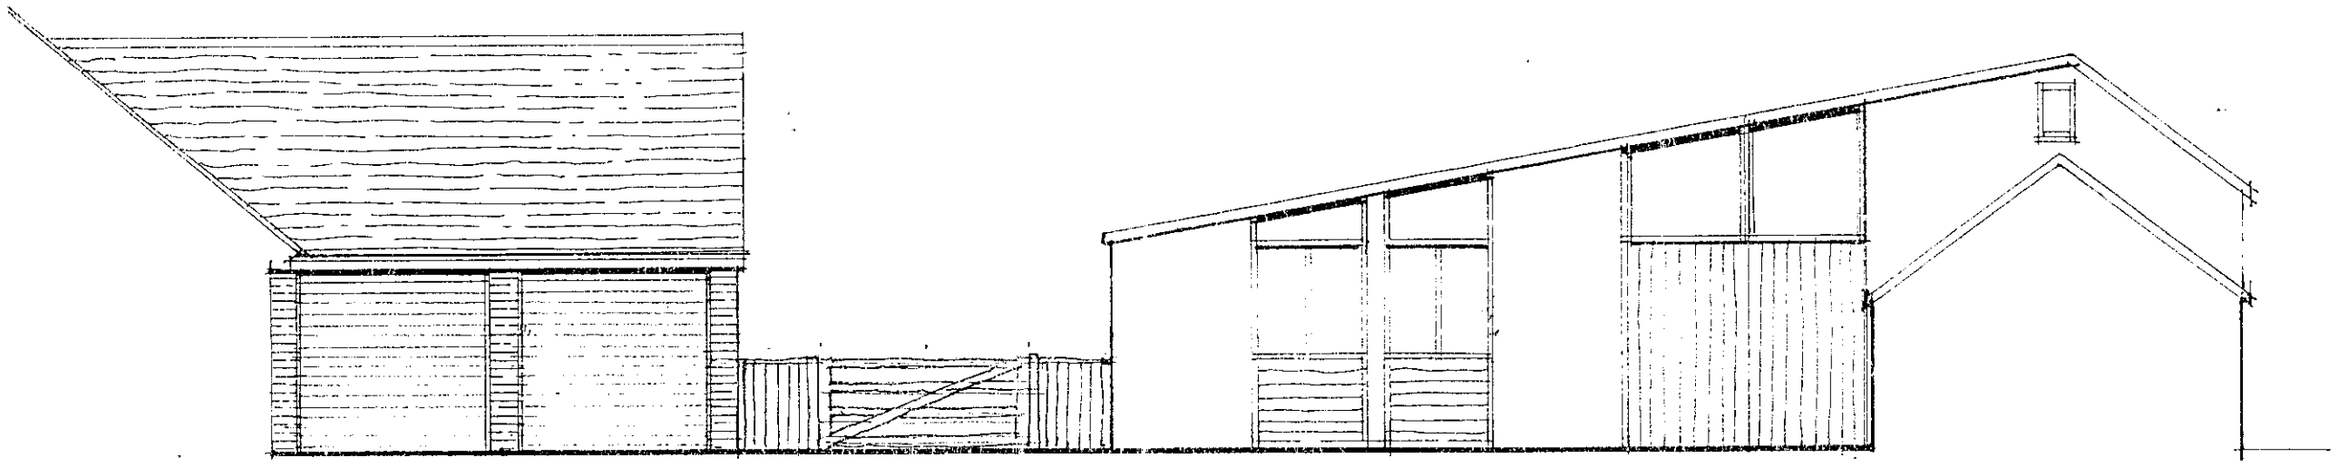

S.E Elevation

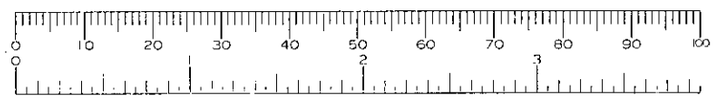

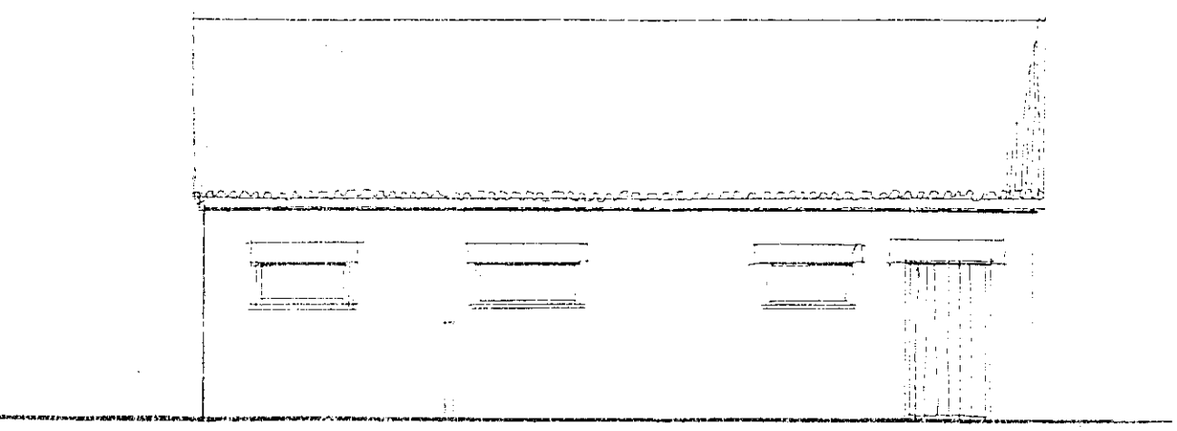

S.W. Elevation

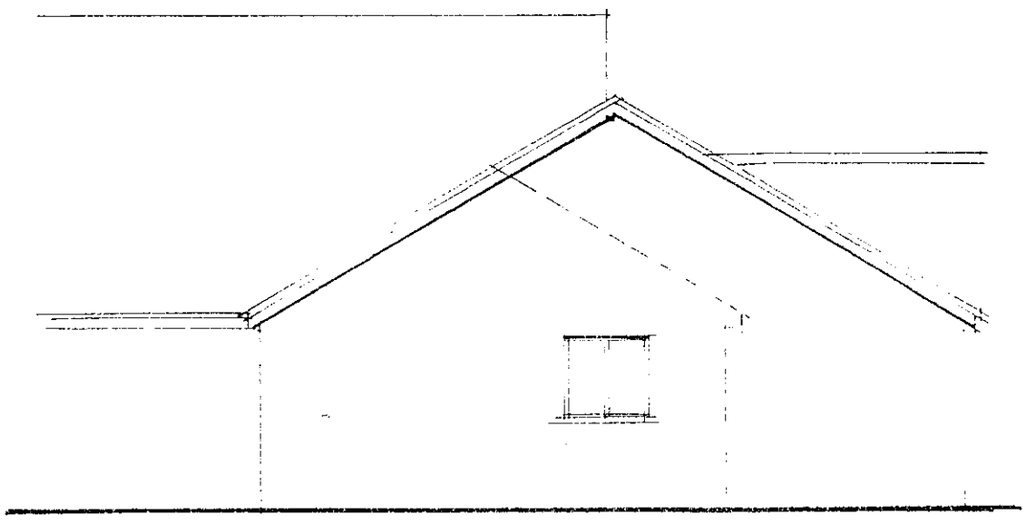

N.E. Elevation

Revised

The Barn
Swallowfield Rd.,
Arborfield
Site:

1:100
Scale

Bar/01/2
Dng. No.

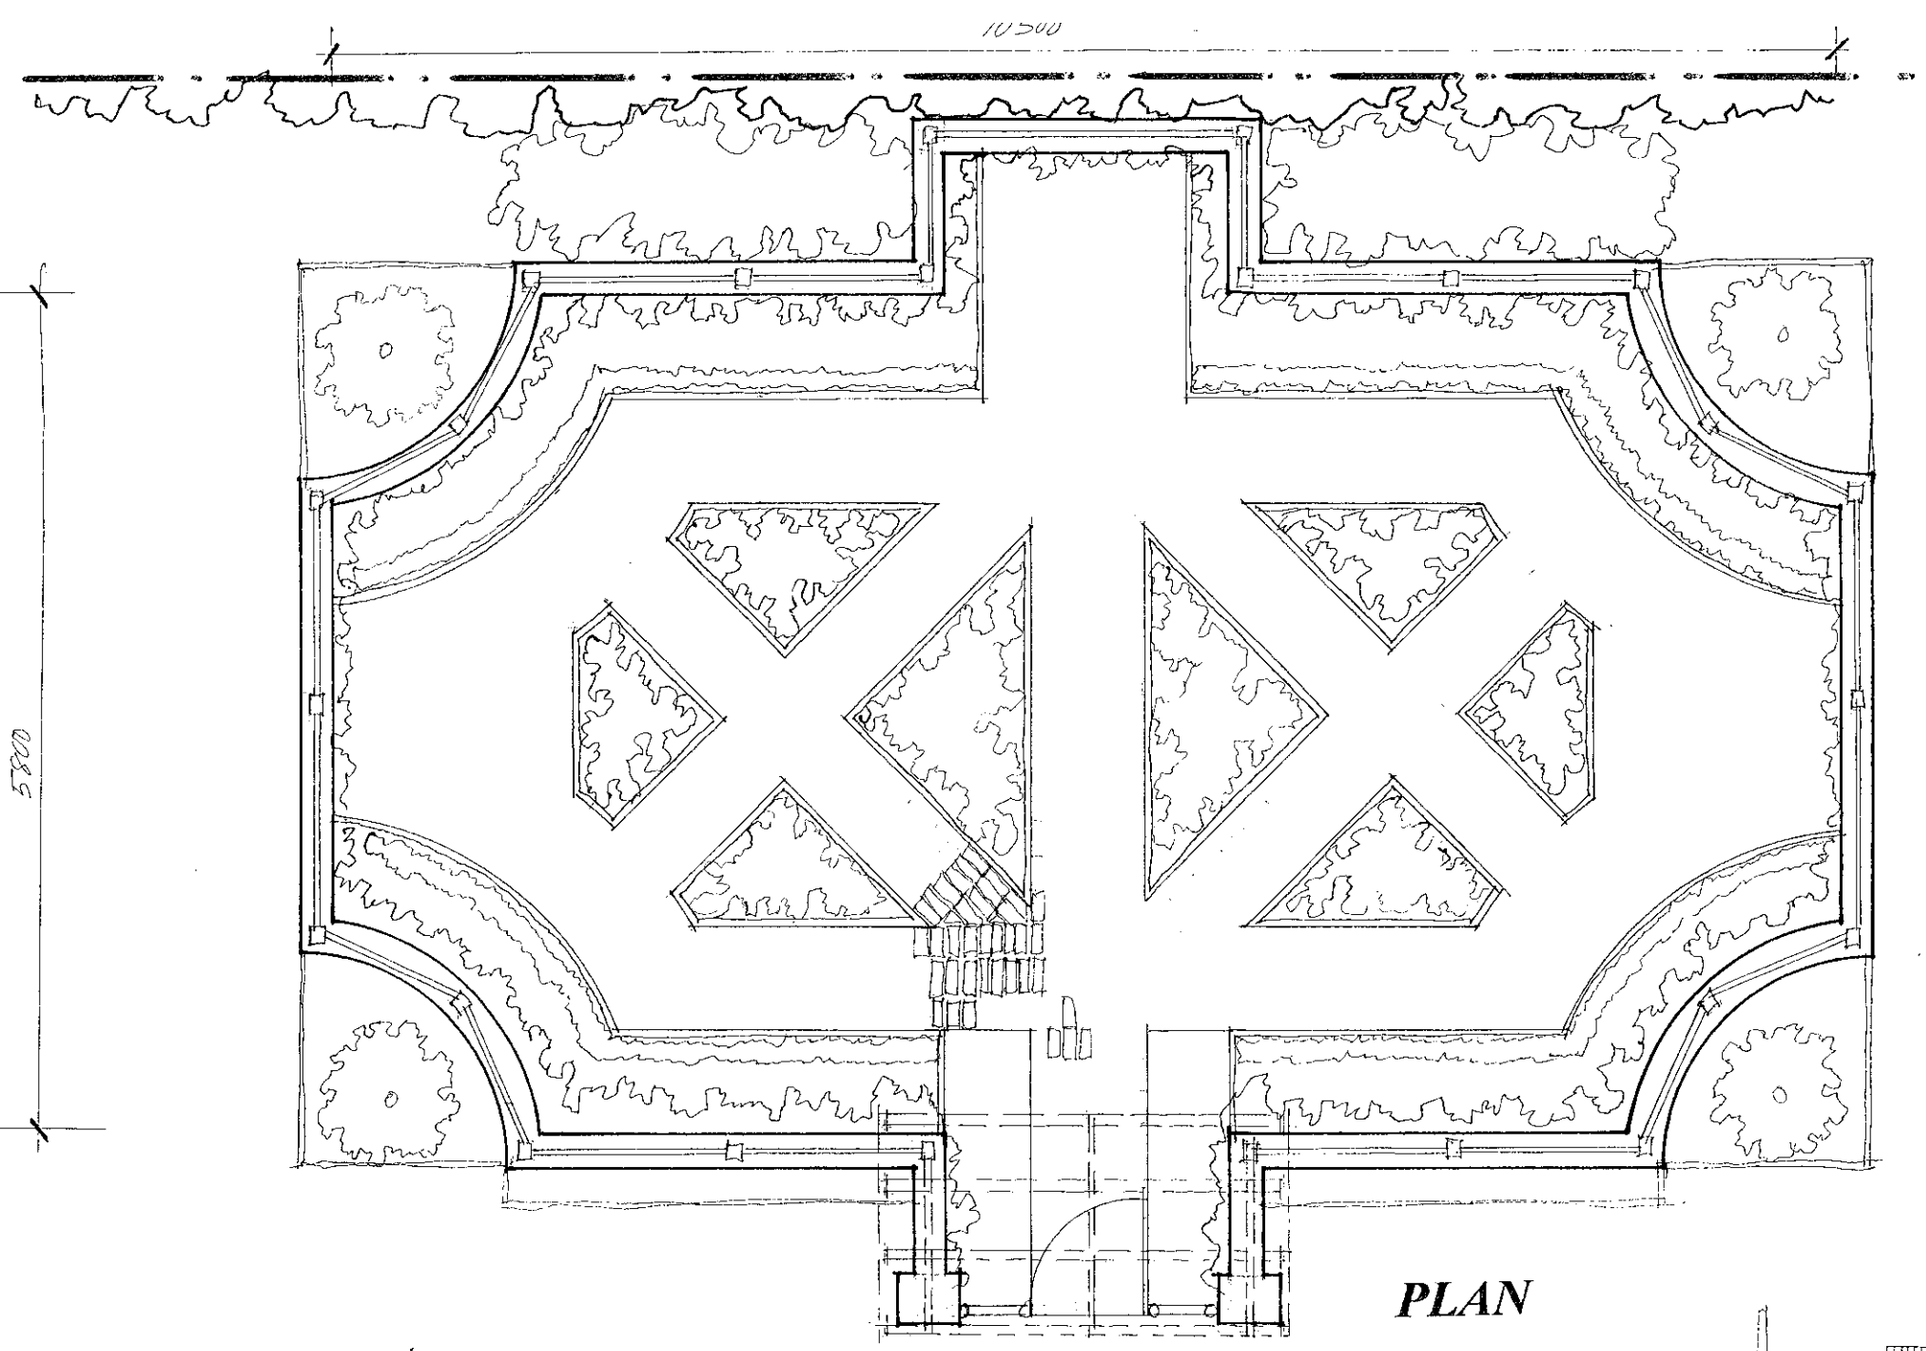

PLAN

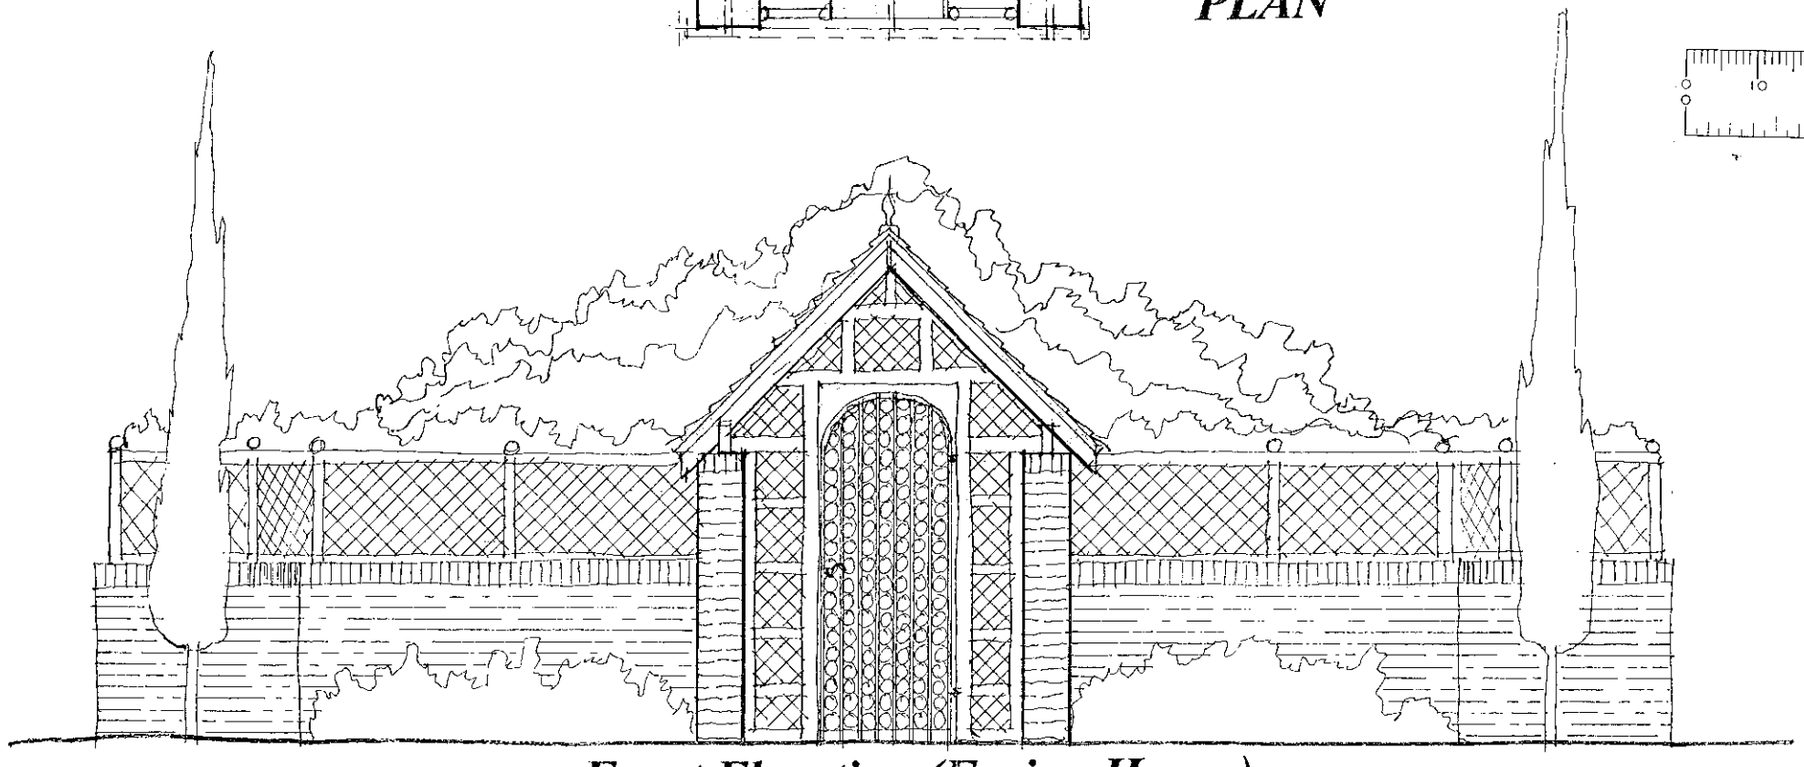

Front Elevation (Facing House)

21.NOV.2000* 2807

D.P.Bates
Architecture, Planning &
Interior Design Consultant,
The Gatehouse, Sonning Lane,
Sonning -on-Thames, Berkshire, RG4 6ST
Phone & Fax 0118 969 7753

Mr. & Mrs. A. McCallum
Client:
Proposed Rose Garden
The Barn,
Swallowfield Road,
Arborfield.

Scale 1:50
BAR/00/4

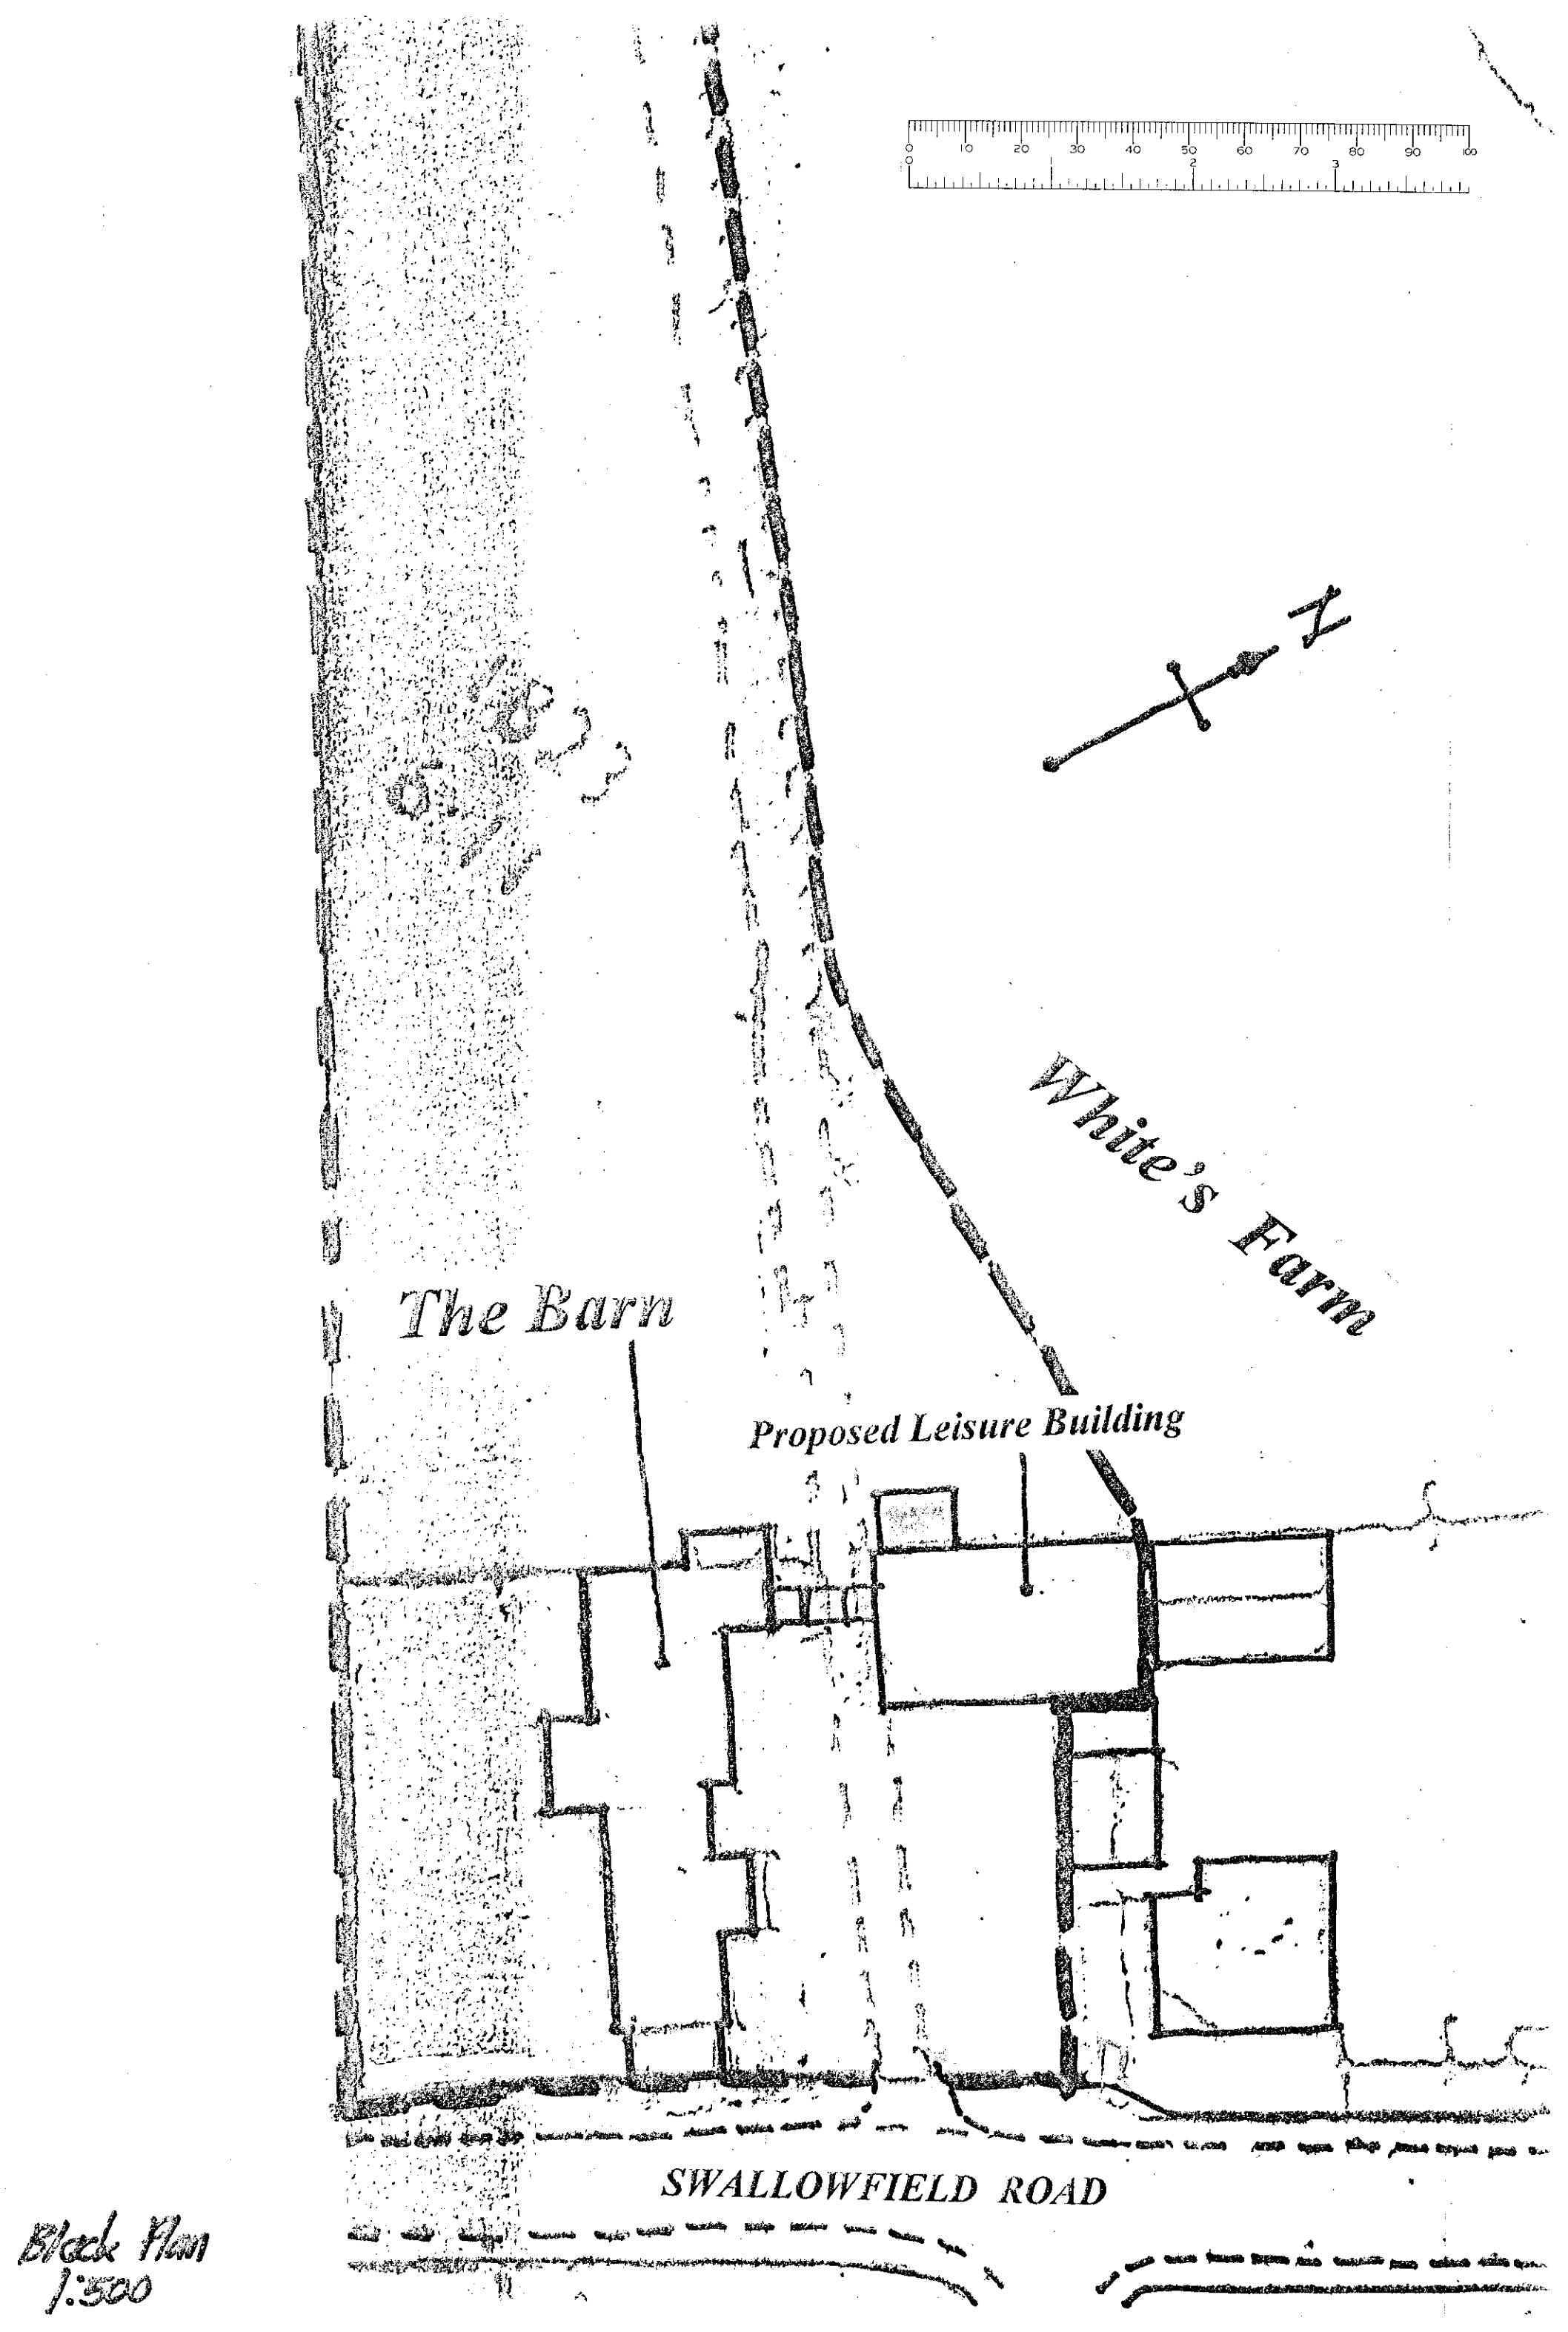

Block Plan
1:500

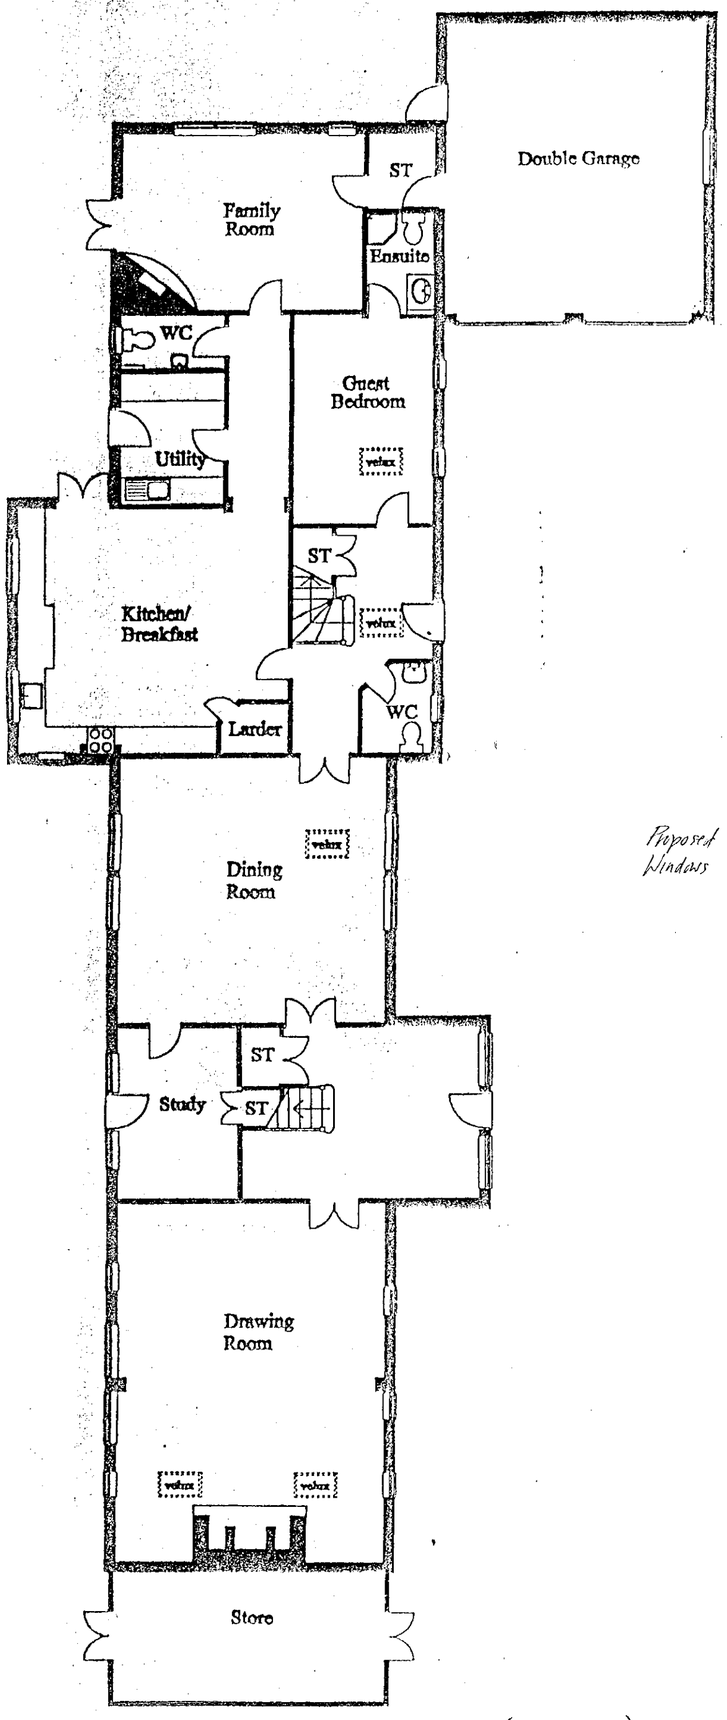

Ground Floor Plan Main House (Existing)

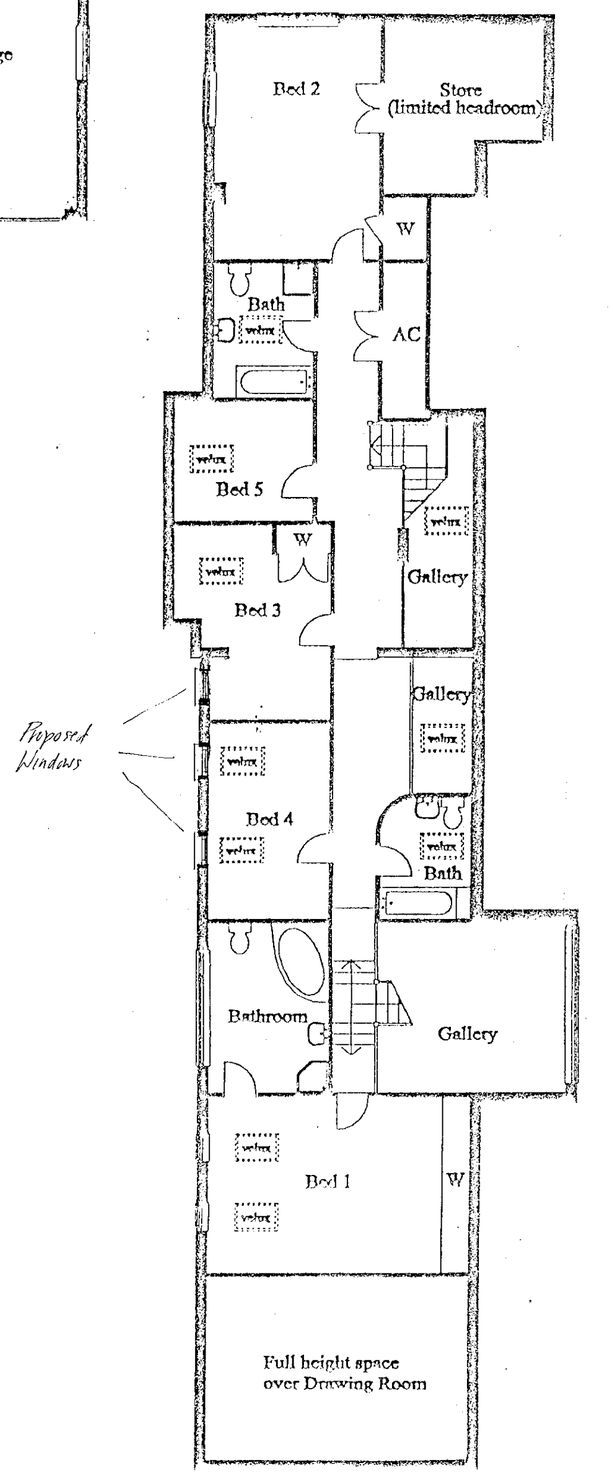

First Floor Plan Main House

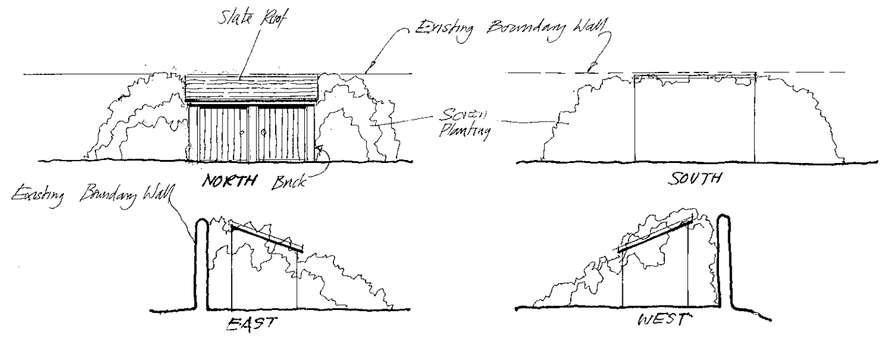

Proposed Bin Store Elevations

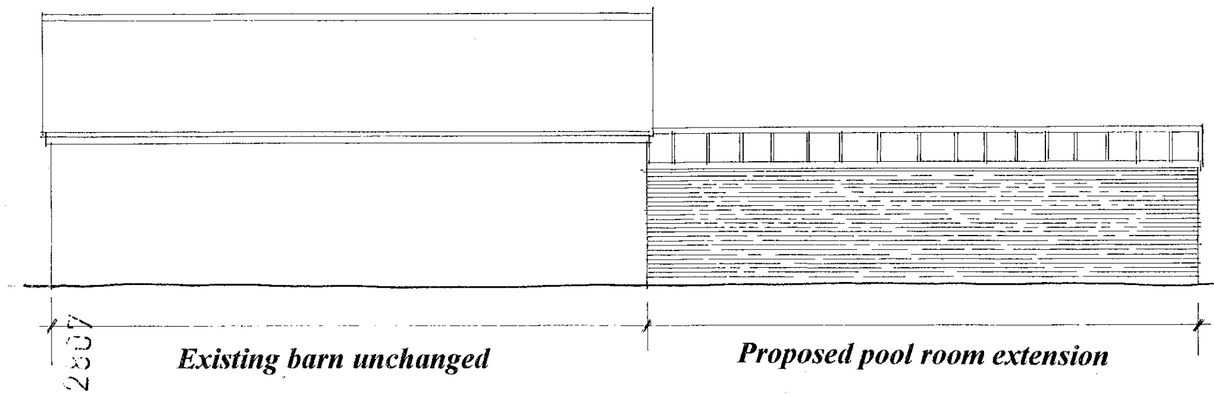

Proposed N E Elevation

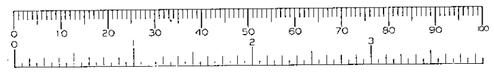

D.P.Bates
Architecture, Planning & Interior Design Consultant,
The Gatehouse, Sonning Lane,
Sonning -on-Thames, Berkshire, RG4 6ST
Phone & Fax 0118 969 7753

Mr. & Mrs. A. McCallum
Client:
PROPOSED LANDSCAPING CONVERSION EXISTING BARN TO GARAGE & LEISURE BUILDING.
The Barn,
Swallowfield Road,
Arborfield,
Project:
July 2000
Date:
1:100
Scales:
D.P.Bates 0118 969 7753
Drawn:
PROPOSALS
Dng. Title:
BAR/00/5

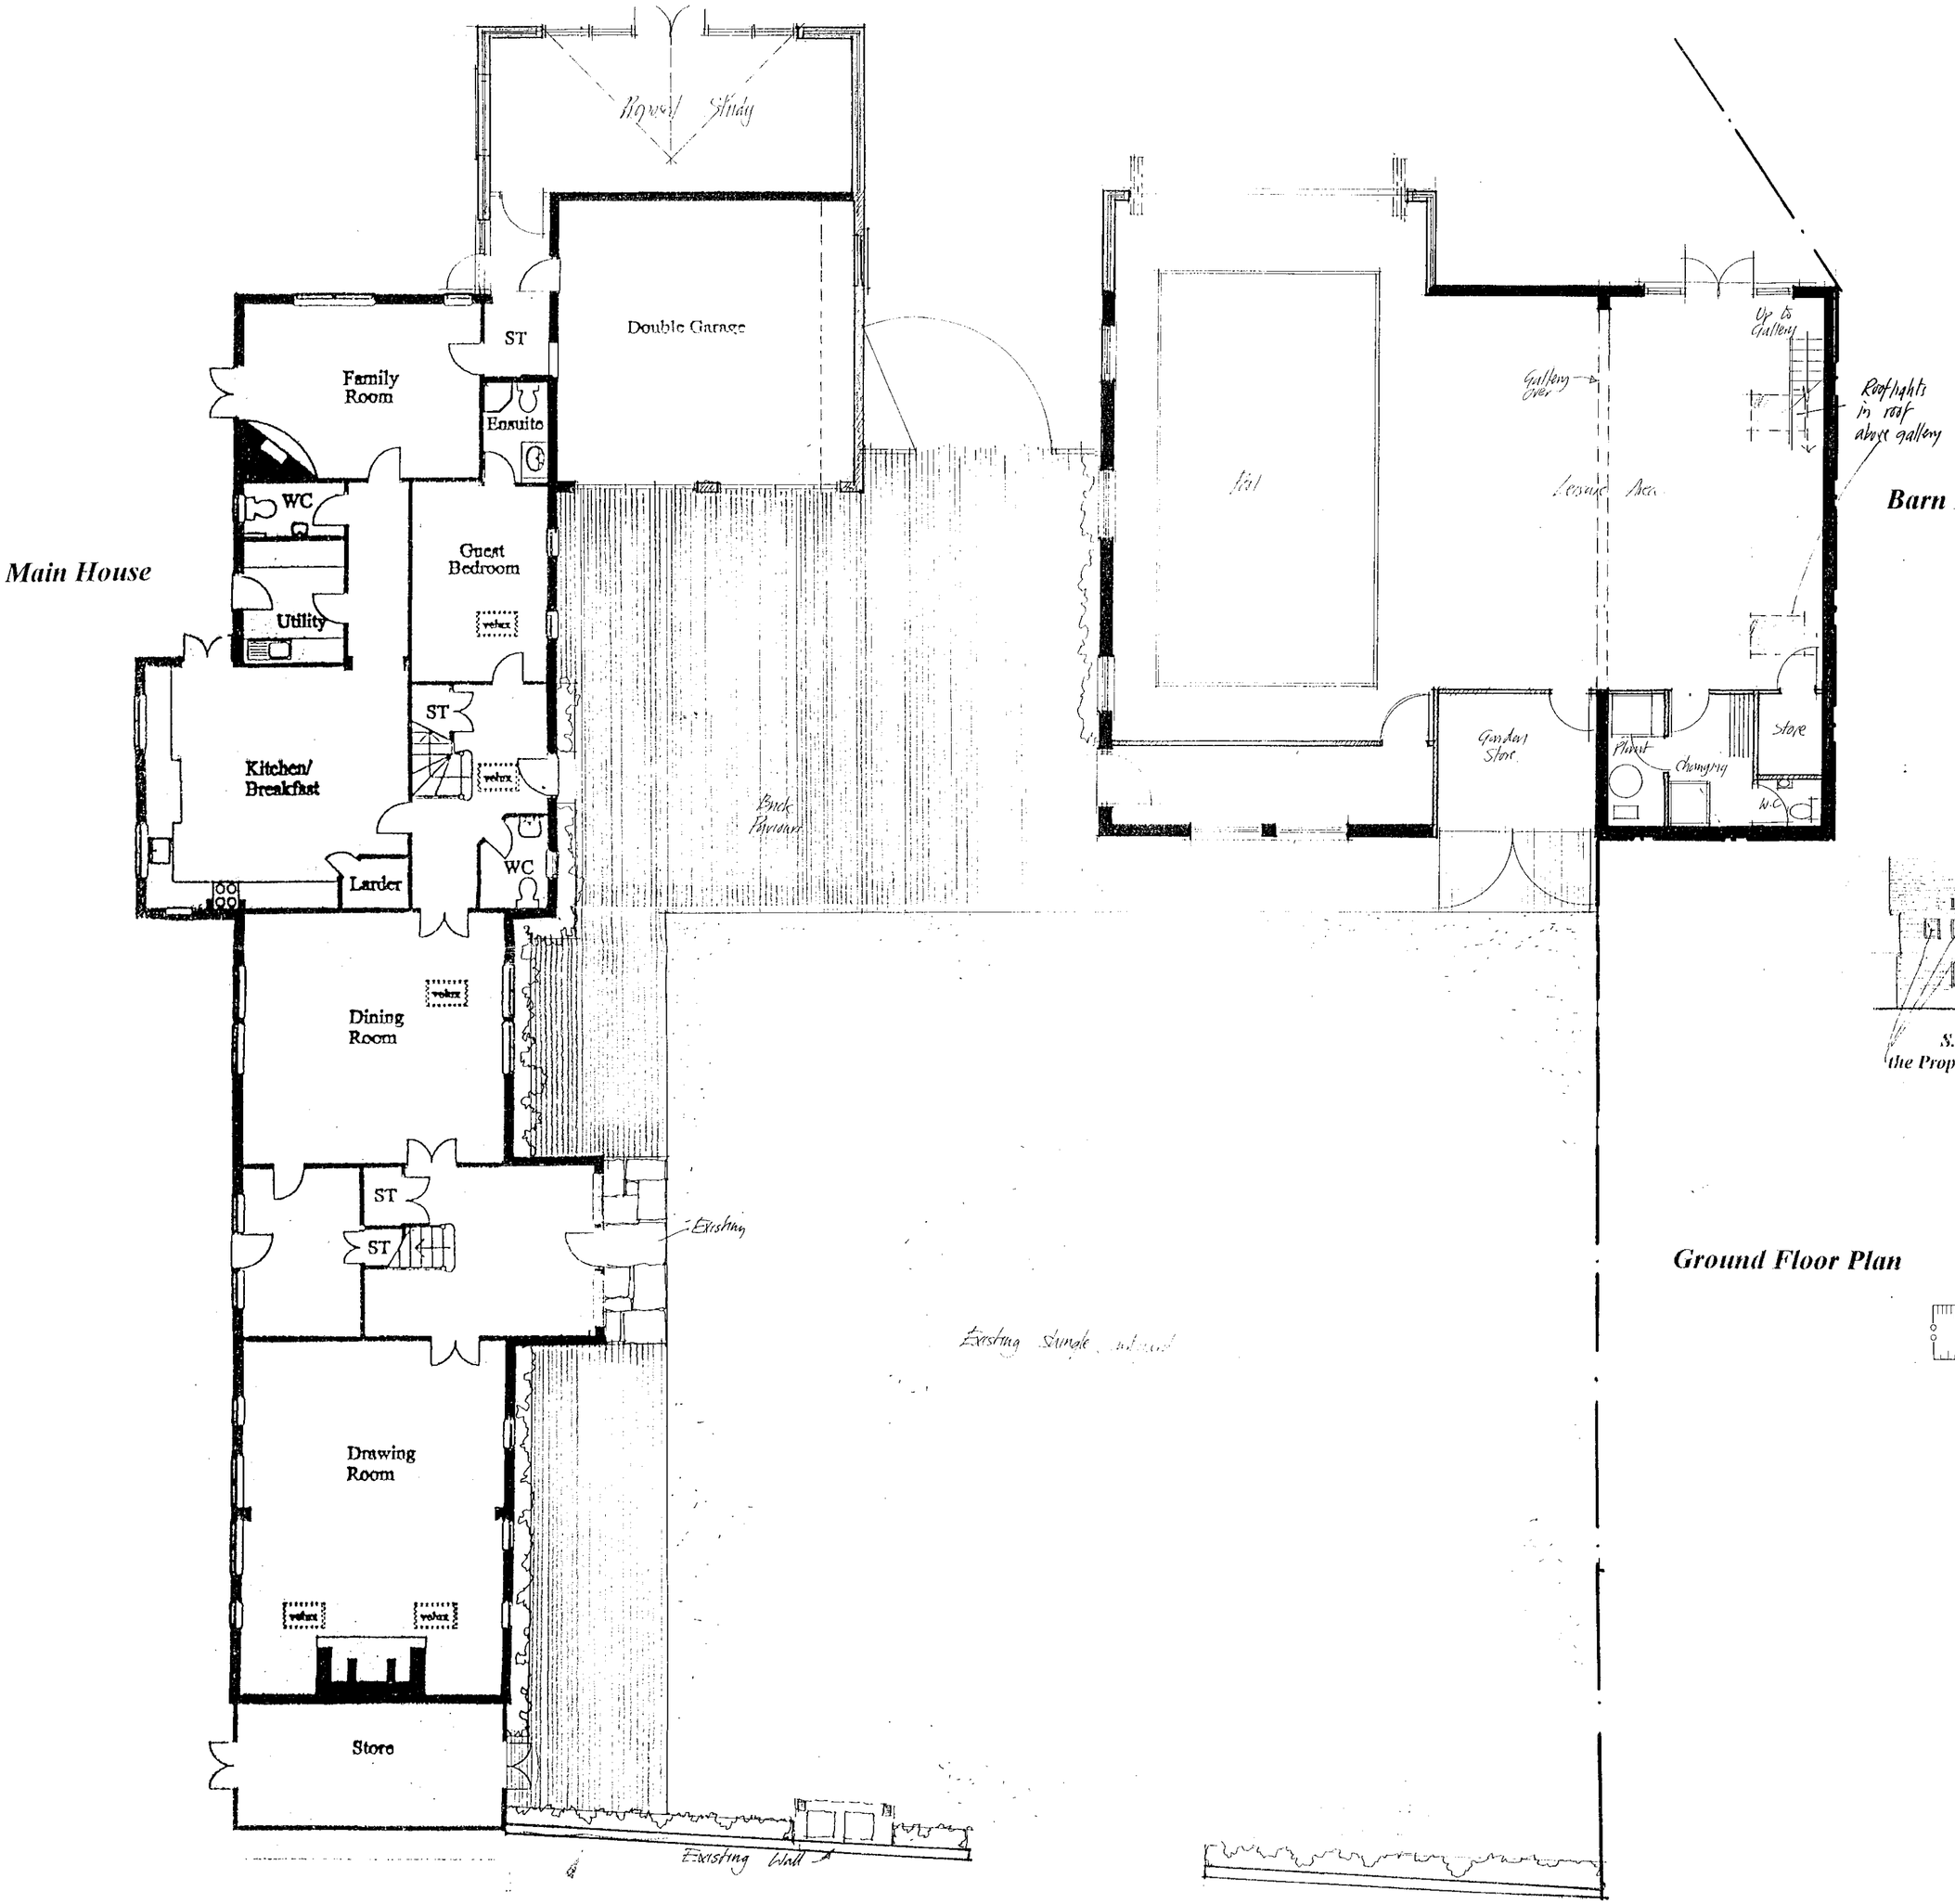

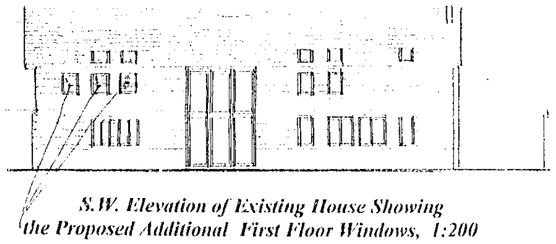

S.W. Elevation of Existing House Showing the Proposed Additional First Floor Windows, 1:200

Ground Floor Plan

D.P.Bates
Architecture, Planning & Interior Design Consultant,
The Gatehouse, Sonning Lane,
Sonning -on-Thames, Berkshire, RG4 6ST
Phone & Fax 0118 969 7753

Mr. & Mrs. A. McCallum
The Barn,
Swallowfield Road,
Arborfield,
Berks.

Client:

Proposed Conversion Of Existing Barn to Leisure Use & Garage & Study Extensions.

Project:

March 2001

Date:

1:100

Scales:

D.P.Bates 0118 969 7753

Drawn:

Proposals

Dwg. Title:

Bar/01/1

Dwg. No:

View from Road

Whitefarm

a storage barn

The Barn
Swallowfield Road
Arborfield

existing garage

proposal - convert garage to study

proposal - convert storage barn to garage, games room & swimming pool



Proposed Elevations

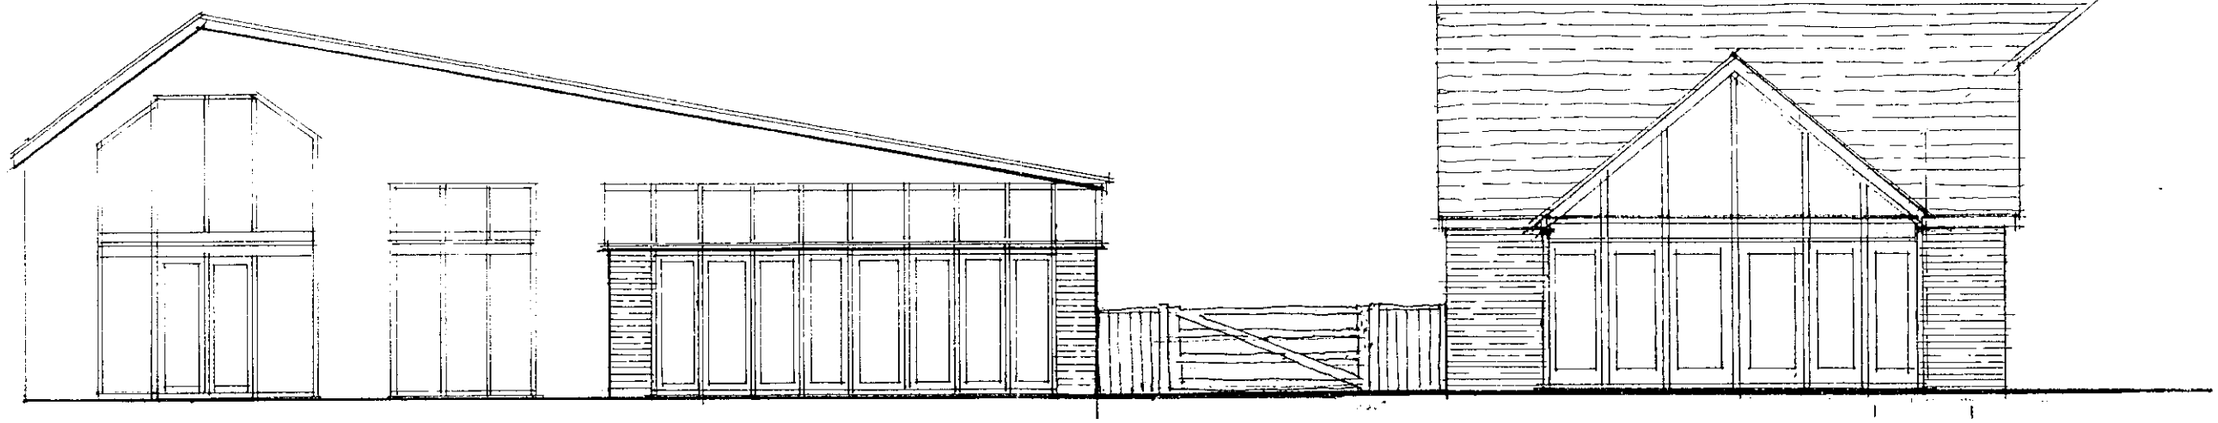

N.W. Elevation

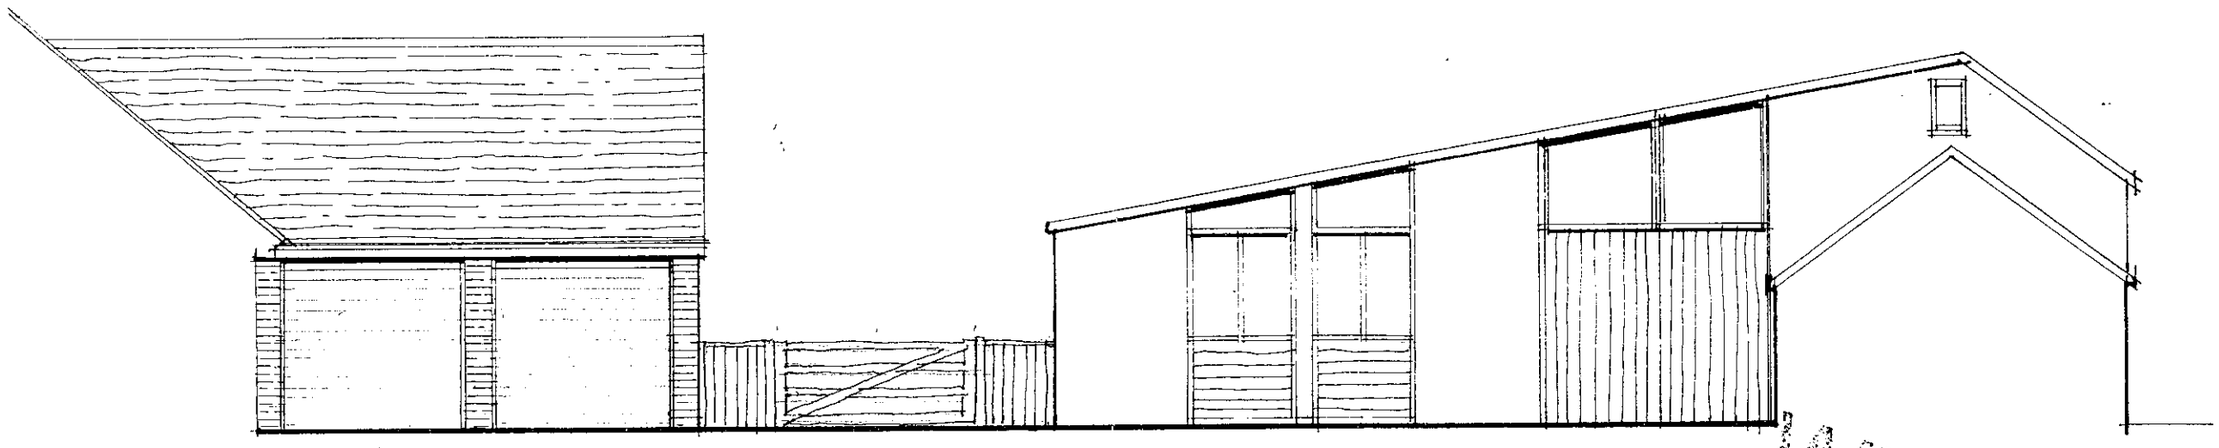

S.E Elevation

WITHDRAWN

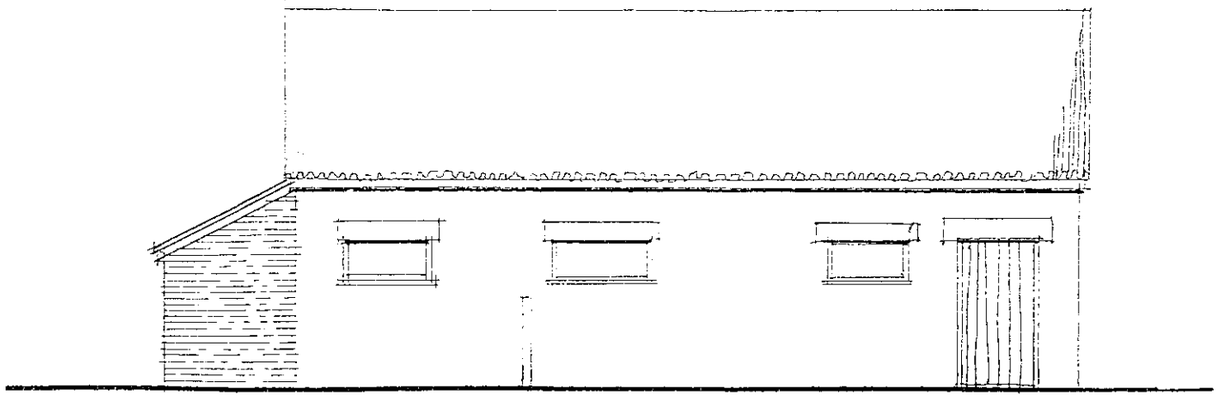

S.W. Elevation

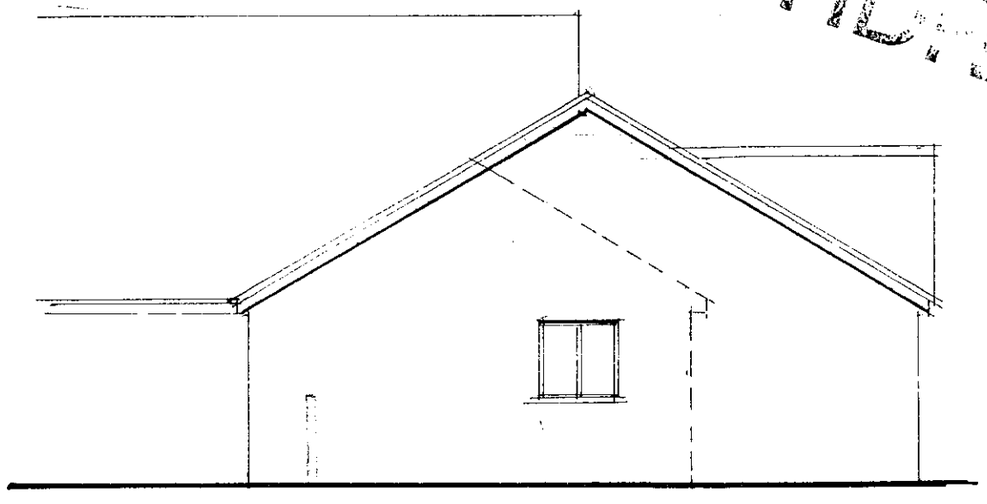

N.E. Elevation

Existing wall & shed demolished

Proposed Rose Garden

Proposed additional first floor windows

Existing House

Garage
Proposed Study

Proposed Landscaping

Proposed Covered Way

Proposed Garage

Pool Room

Proposed Bin Store

Store

Games Room

UP TO PROPOSED STAFF FLAT

GROUND FLOOR PLAN

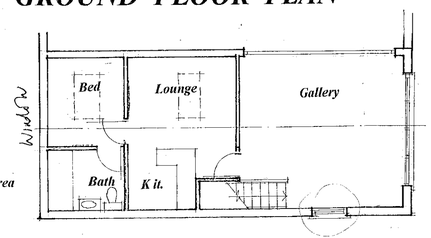

Proposed First Floor Plan of Gallery & Staff Flat Above Games Area

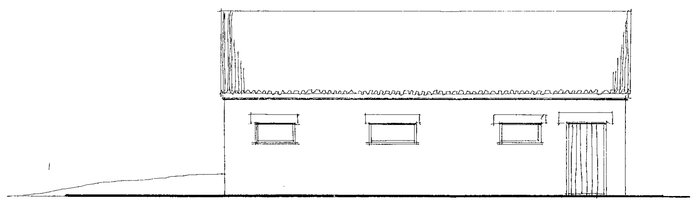

Existing S.W. Elevation

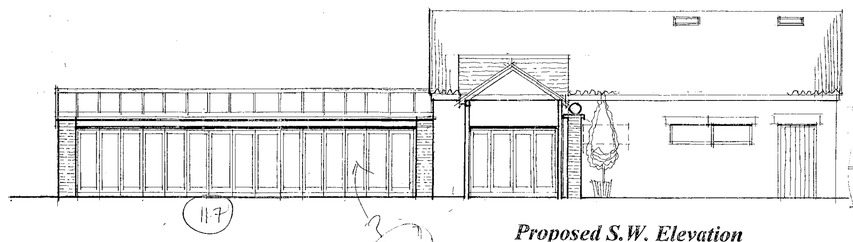

Proposed S.W. Elevation

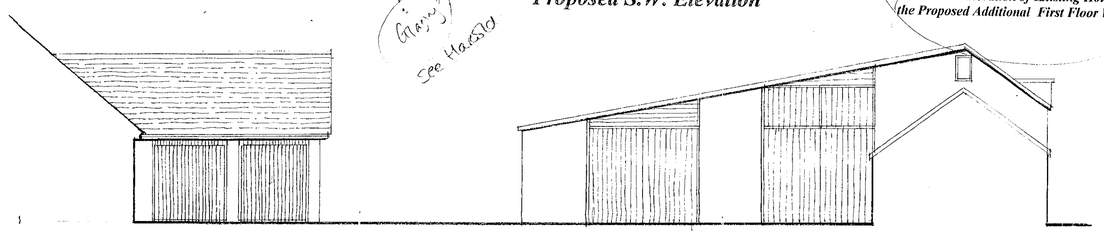

Existing S.E. Elevation

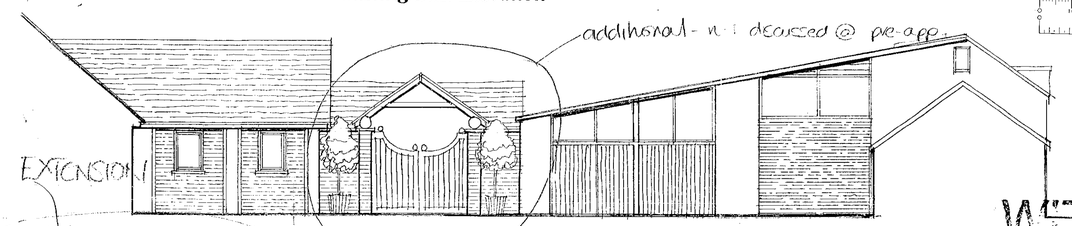

Proposed S.E. Elevation

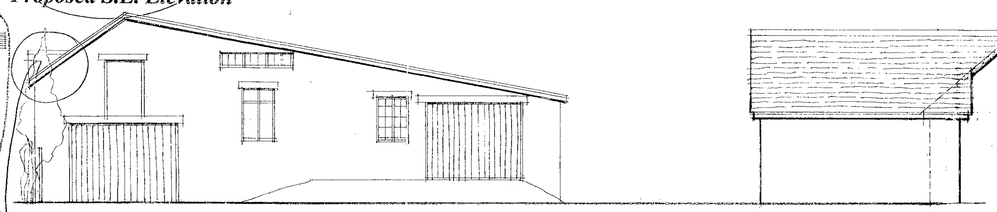

Existing N.W. Elevation

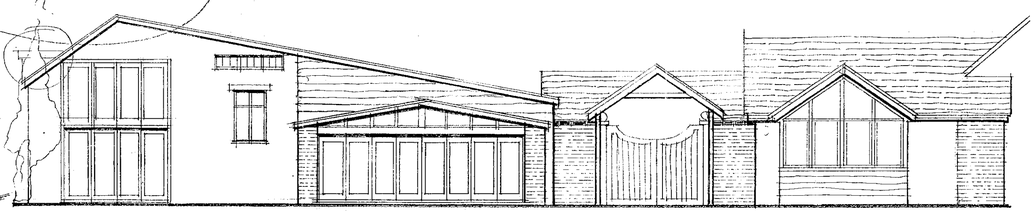

Proposed N.W.Elevation

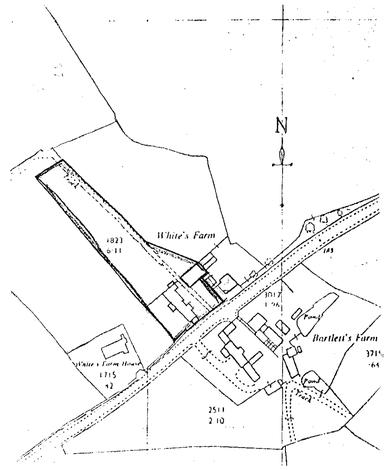

Location Plan 1:2500

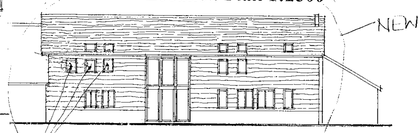

S.W. Elevation of Existing House Showing the Proposed Additional First Floor Windows, 1:200

WITHDRAWN

D.P.Bates
Architecture, Planning & Interior Design Consultant,
The Gatehouse, Sonning Lane,
Sonning -on-Thames, Berkshire, RG4 6ST
Phone & Fax 0118 969 7753

Mr. & Mrs. A. McCallum
Client:
PROPOSED LANDSCAPING
CONVERSION
EXISTING BARN TO GARAGE
& LEISURE BUILDING.
The Barn,
Swallowfield Road,
Arborfield,
Project:
July 2000
Date:
1:100
Scales:
D.P.Bates 0118 969 7753
Drawn:
PROPOSALS
Dng. Title:
BAR/00/3C

21.NOV.2000 2807

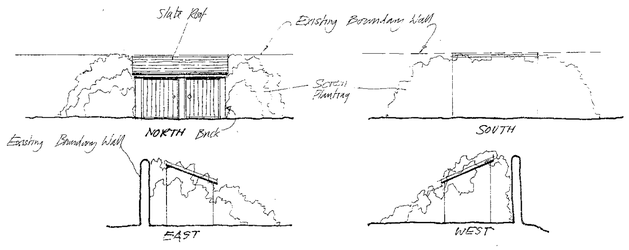

Proposed Bin Store Elevations

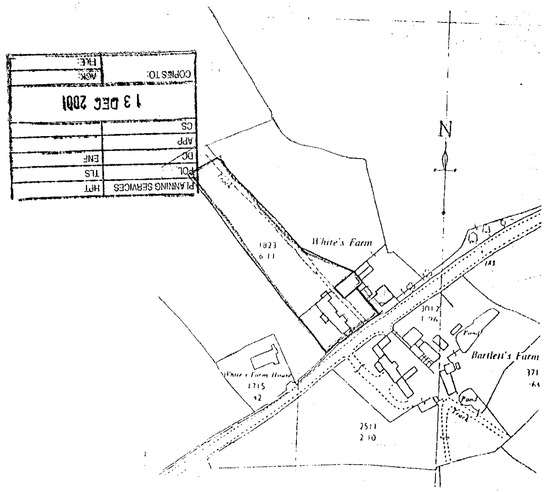

Location Plan 1:2500

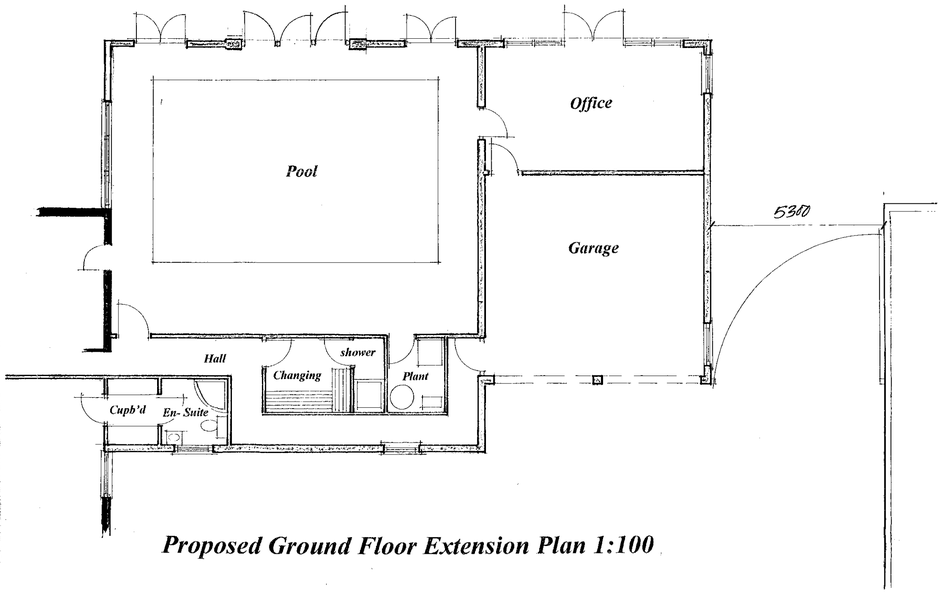

Proposed Ground Floor Extension Plan 1:100

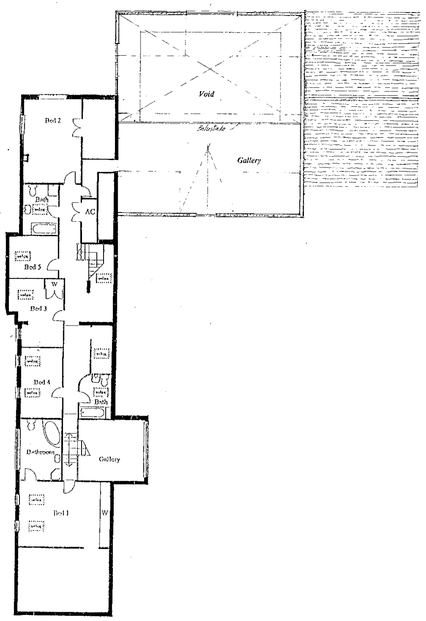

First Floor Plan

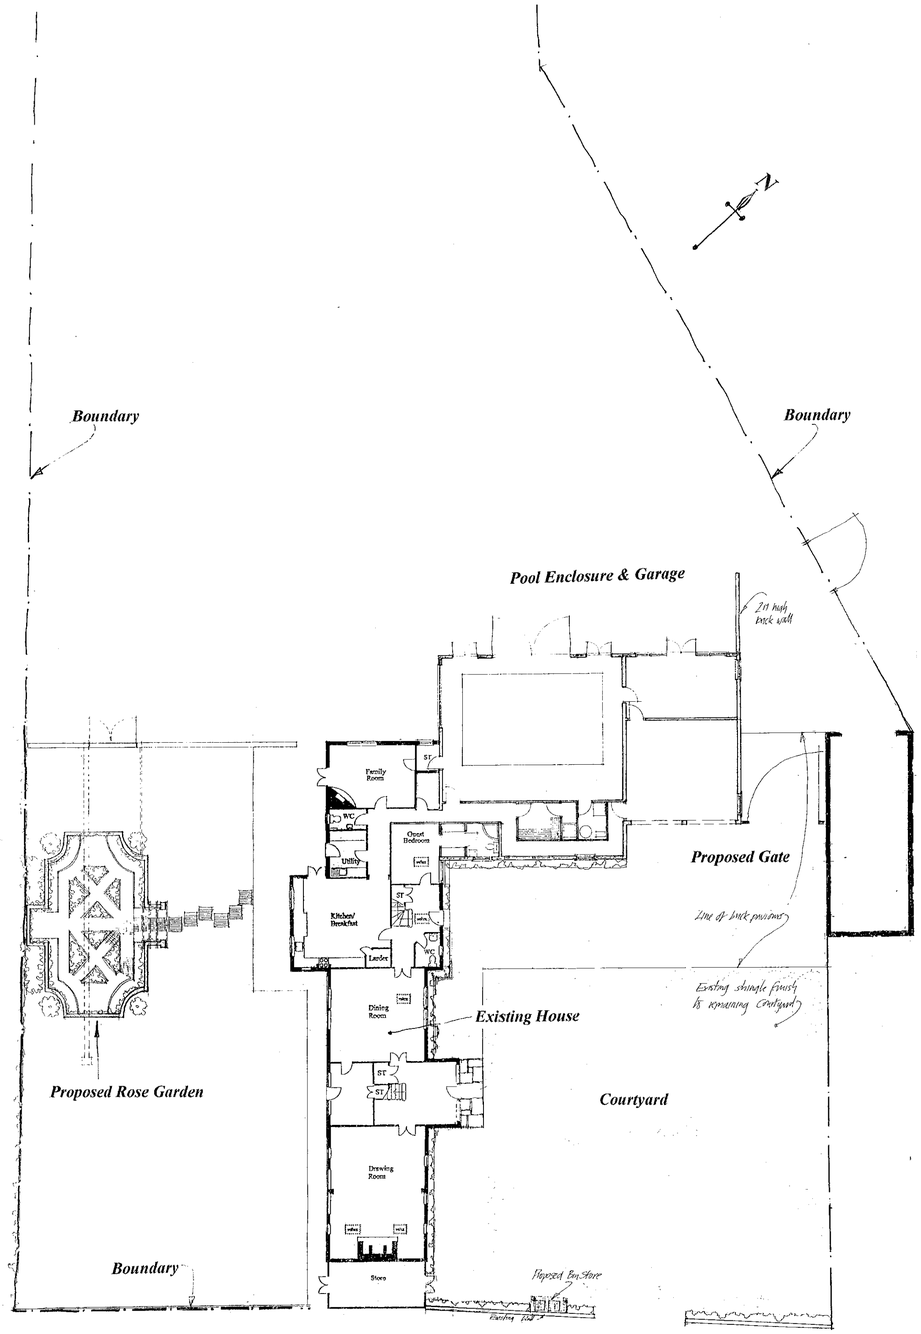

1:200 Site Plan

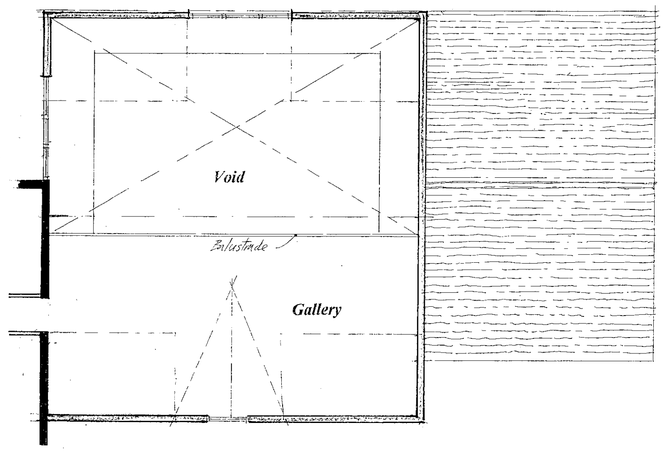

Proposed First Floor Extension Plan 1:100

REVISED PLAN
4984

WITHDRAWN

D.P.Bates
Architecture, Planning & Interior Design Consultant,
The Gatehouse, Sonning Lane,
Sonning -on-Thames, Berkshire, RG4 6ST
Phone & Fax 0118 969 7753

Mr. & Mrs. A. Mc.Callum,

Client:

Proposed Demolition of Part of an Agricultural Barn & Repairs to a Listed Barn. House Extension to Form a Pool Enclosure & Garage

Project:

Sept 2001

Date:

1:100 & 1:200

Scales:

D.P.Bates 0118 969 7753

Drawn:

FLOOR PLANS

Dng. Title:

RBAR/01/2 A

Dng. No:

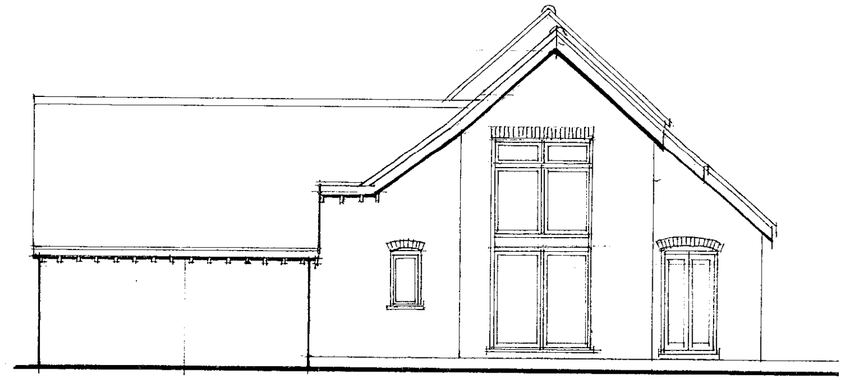

N.E. Elevation of Existing House

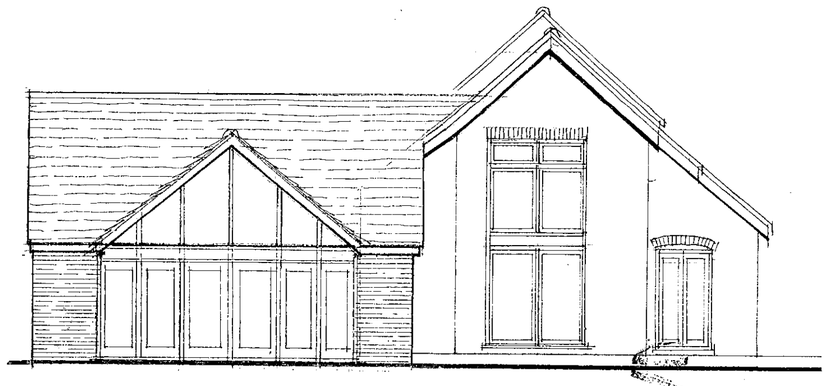

N.E. Elevation of Existing House Showing Study Extension

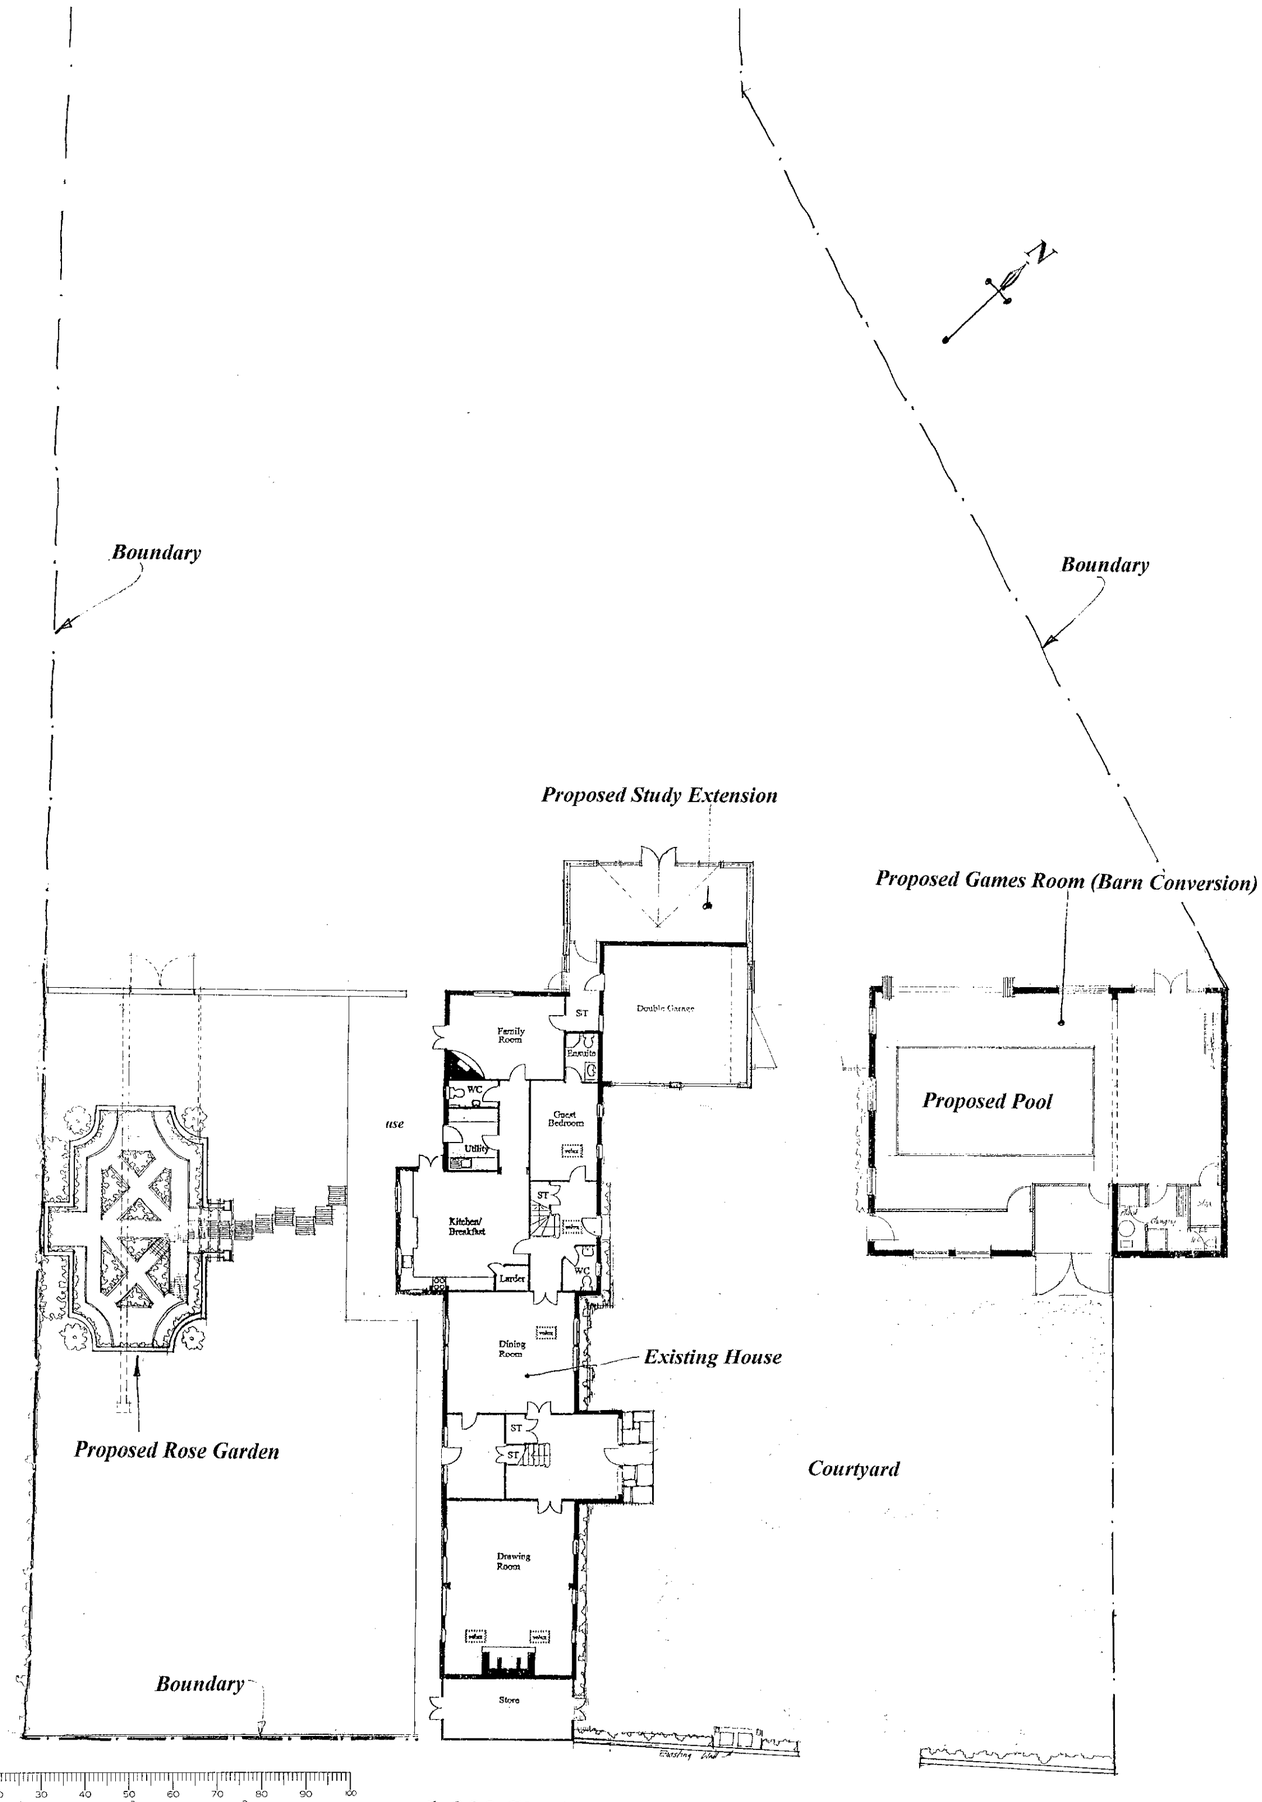

1:200 Site Plan

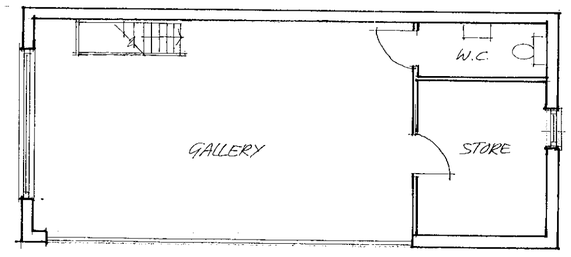

Plan of Proposed Gallery (Existing First Floor)

D.P.Bates
Architecture, Planning & Interior Design Consultant,
The Gatehouse, Sonning Lane,
Sonning -on-Thames, Berkshire, RG4 6ST
Phone & Fax 0118 969 7753

Mr. & Mrs. A. McCallum
Client:

Proposed Landscaping Conversion of Existing Barn to Garage & Leisure Building

The barn,
Swallowfield Road,
Arborfield,
Berks
Project:

August 2001
Date:

1:100 & 1:200
Scales:

D.P.Bates 0118 969 7753
Drawn:

Site Plan & Additional Details
Dng. Title:

BAR/00/8
Dng. No: