

NORTH ELEVATION



WEST ELEVATION

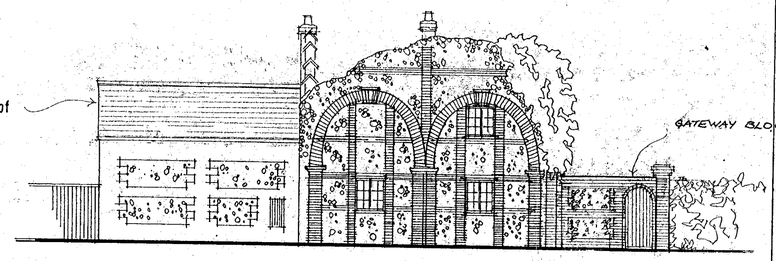

EAST ELEVATION

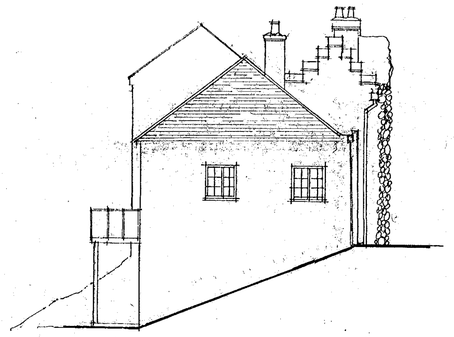

SOUTH ELEVATION

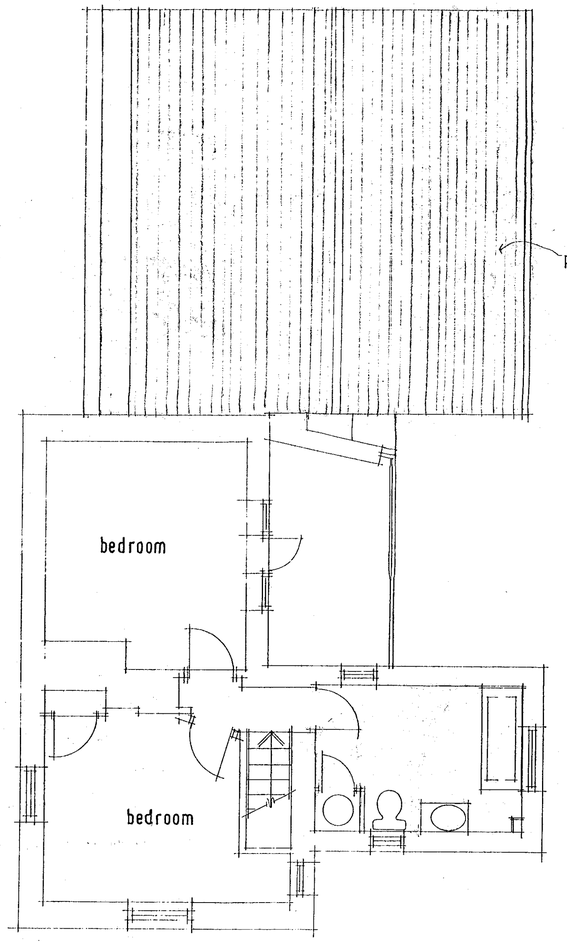

FIRST FLOOR PLAN

MATERIALS

ROOF : SLATE TO MATCH EXISTING ROOFS

WALLS : RED FACING BRICKS TO MATCH EXISTING BRICKWORK

09.NOV.2000 2781

AMENDMENTS	DATE	REV.
ROOF REDUCED	OCT'00	B
GARDEN ROOM	SEPT'00	A

COPYRIGHT RESERVED
ALL SCALED DIMENSIONS MUST BE VERIFIED ON SITE

JOB
IVY COTTAGE
WARGRAVE ROAD
HENLEY ON THAMES

CLIENT
RHONDA AND STEVE

DRAWING
PROPOSED ALTERATIONS
PLAN AND ELEVATIONS

DALE VENN ASSOCIATES
Architects, Planners & Surveyors
HIGH HOUSE, HARLINGTON ROAD,
HILLINGDON, MIDDLESEX 01895-237345

SCALE 1:50, 1:100	DRAWING NO.	REV.
DATE SEPT '00	4094-6	B
DRAWN JMW		
CHECKED		

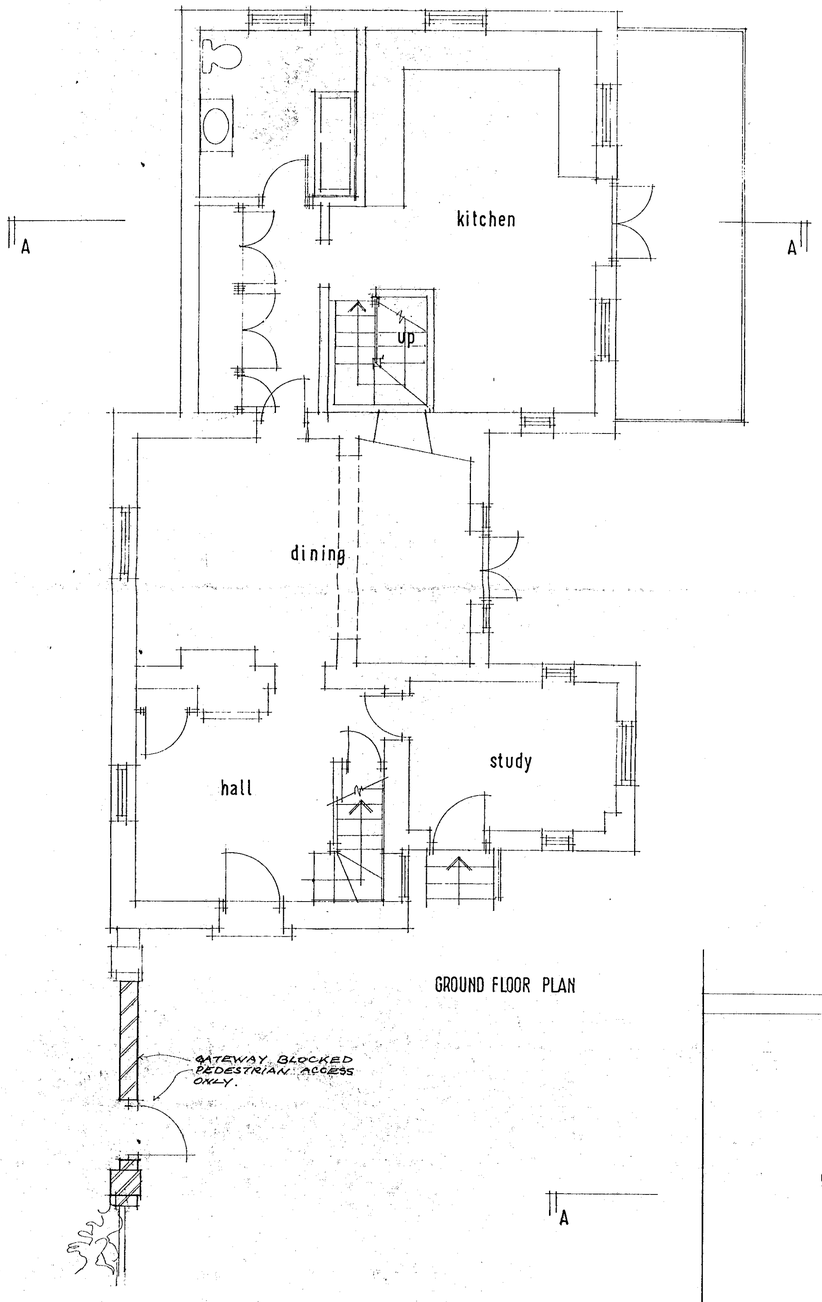

GROUND FLOOR PLAN

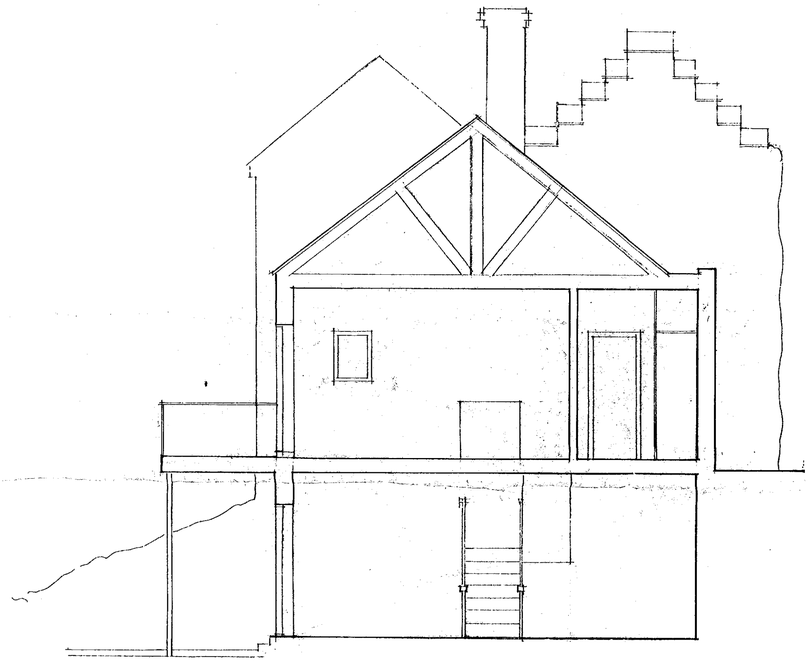

SECTION AA

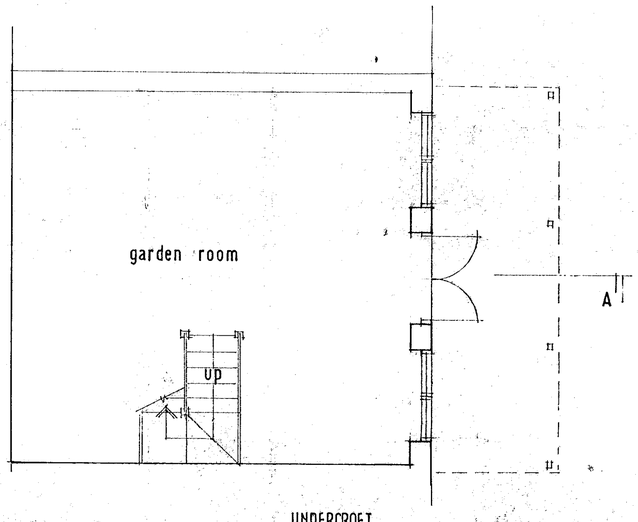

UNDERCROFT

CONVERSION 2001

AMENDMENTS	DATE	REV.
ROOF REDULED	OCT'00	B
GARDEN ROOM	SEPT'00	A

COPYRIGHT RESERVED
ALL SCALED DIMENSIONS MUST BE VERIFIED ON SITE

JOB
IVY COTTAGE
WARGRAVE ROAD
HENLEY ON THAMES

APPROVED

CLIENT
RHONDA AND STEVE

DRAWING
PROPOSED, ALTERATIONS
PLANS AND SECTION

DALE VENN ASSOCIATES
Architects, Planners & Surveyors
HIGH HOUSE, HARLINGTON ROAD,
HILLINGDON, MIDDLESEX 01895-237345

SCALE 1:50	DRAWING NO.	REV.
DATE SEPT'00	4094-5	B
DRAWN JMW		
CHECKED		