10 STRATHMORE DRIVE (8/6/72)

934/72

934/72

10 MAY 1972



PROPOSED EXTENSION
10 STRATHMORE DRIVE
CHARVIL BERKS.

GROUND FLOOR PLAN

FIRST FLOOR PLAN

1A2 1A3

6 STRATHMORE DRIVE. (8/6/78)

08513

11 MAY 1978

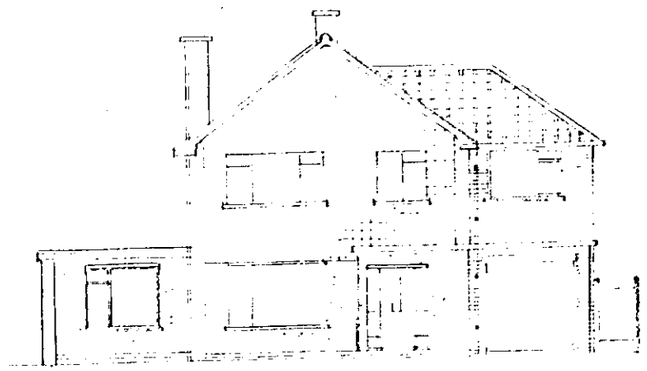

FRONT ELEVATION

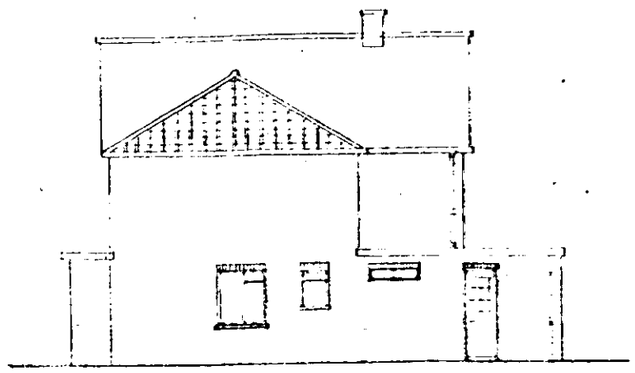

SIDE ELEVATION

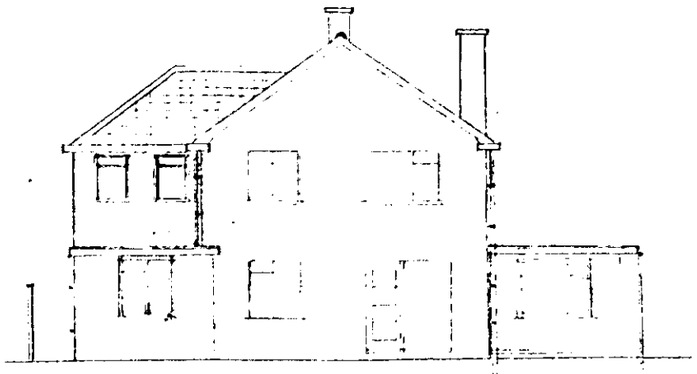

REAR ELEVATION

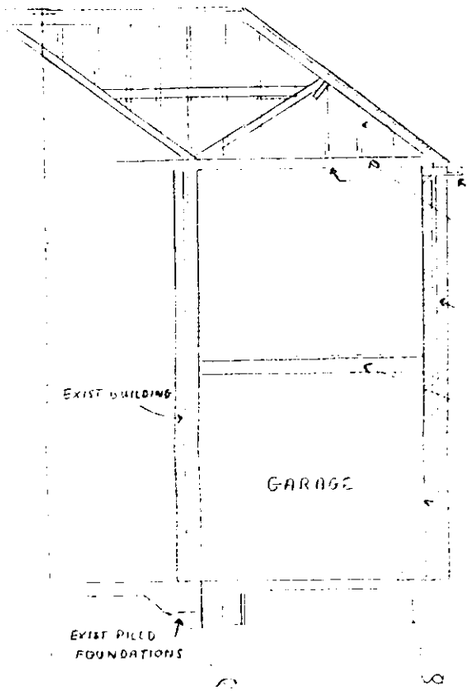

SECTION A-A

6" x 1½" RIDGE

6" x 2" HIPS + VALLEY BOARDS

6" x 3" PURLINS + 4" x 2" STRUTS + PLATES.

3" x 2" RAFTERS @ 16" c/c

4" x 2" CEILING JOISTS @ 16" c/c

3/8" THK PLASTERBOARD 'ARTEX' FINISH

FINLOCK GUTTER TYPE N - 11" PROJECTION

3" THK GLASS FIBRE INSULATION TO MAIN ROOF

11" CAVITY BRICKWORK EXT. FACINGS TO MATCH EXISTING

6" x 2" FLOOR JOISTS @ 16" c/c

1" THK T+G BOARDING

3" THK GLASS FIBRE INSULATION

3/8" ASBESTOLUX CEILING TO GARAGE

FAIRFACED BRICKWORK

BITU FELT D.P.C

DITTO TO LINTOL + DOOR + WINDOW JAMBS

S.W. SKIRTINGS SIMILAR TO EXIST

DRAINAGE

4" S.W.G. PIPES TO B.S. 65

FLEXIBLE JOINTED 'HEPSEAL' OR SIMILAR

PILING

7 No - BORED PILES

20 TONS WORKING LOAD

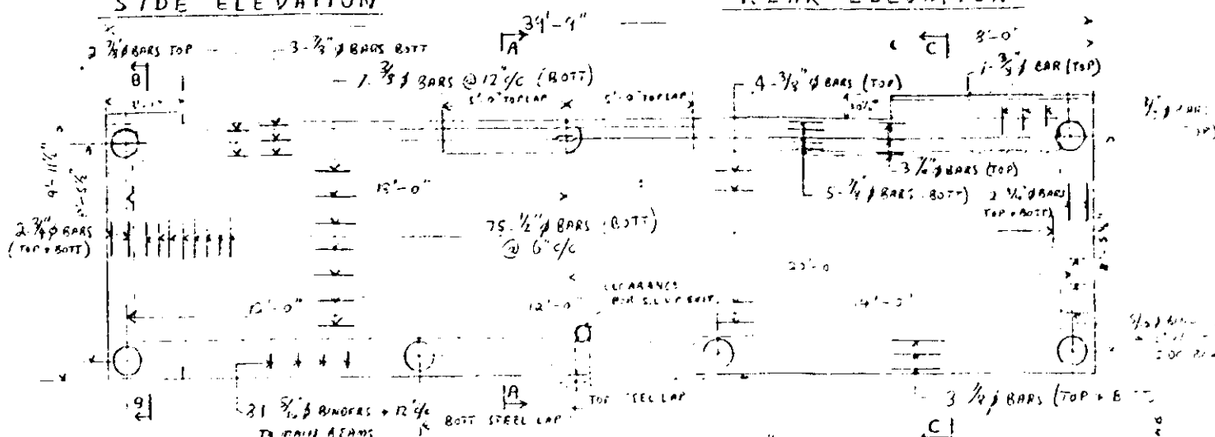

FLOOR SLAB DETAIL

NOTES :-

1. ALL WINDOW FRAMES TO BE SW TIMBER SIMILAR TO EXIST
2. INTERNAL DOOR TO GARAGE TO BE FIRE-RESISTANT WITH AUTO CLOSURE DEVICE
3. ALL OTHER INTERNAL DOORS TO BE MAHOGANY PLYWOOD FLUSH TYPE
4. MORTICE LOCKS WITH SAA LEVER FURNITURE
5. SLEEWOOD LININGS AND ARCHITRAVES
6. 2.5 m/m DUNLOP SEMTEX VINYLEX FLOOR TILES TO NEW KITCHEN + TOILET; WOODBLOCK FLOORING TO MATCH EXIST IN EXTENDED HALL
7. RE USE EXIST W.C + BASIN IN NEW TOILET (GROUND FLOOR)
8. RISING WATER MAIN TO BE [illegible] ROUTED TO NEW TOILET
9. ALL ROOMS EXCEPT GARAGE TO BE PLASTERED 5/8" THK
10. ALL S.W TIMBER DOOR FRAMES, WINDOWS, ARCHITRAVES, SKIRTINGS TO BE KNOTTED, PRIMED, UNDERCOATED AND FINISHED IN WHITE GLOSS
11. ALL WINDOWS ON SOUTH FACING ASPECT TO BE 'FLEMISH' OBSCURE GLASS

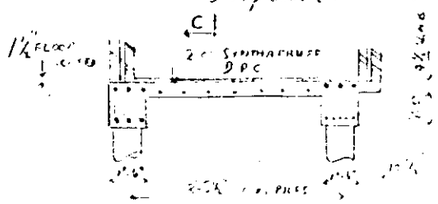

SECTION C-C

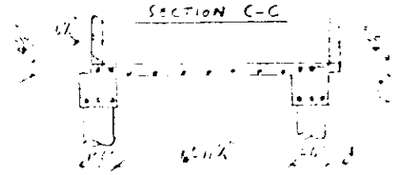

SECTION B-B

CONCRETE TO BE [illegible]

1½" COVER TO MAIN STEEL [illegible]

1½" BLINDING CONCRETE TO SLAB + BEAMS

PROPOSED EXTENSION TO No 6 STRATHMORE DRIVE, CHARVIL, Na READING, BERKS

SCALE :- 1/8 + 1/4 INCH = 1 FOOT

08513

DRAWN BY: [illegible]

A. W. JONES BS.

4 STRATHMORE DRIVE (8/6/78)

08512
11 MAY 78 3

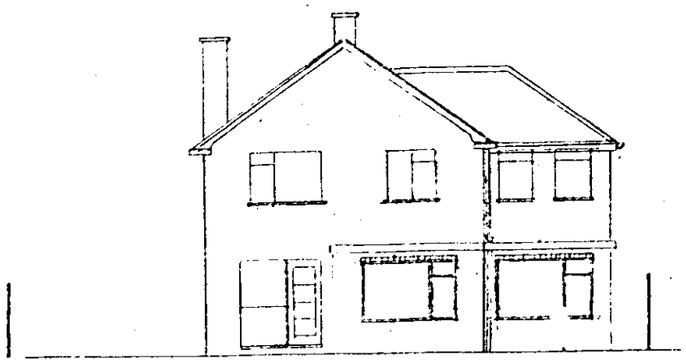
REAR ELEVATION

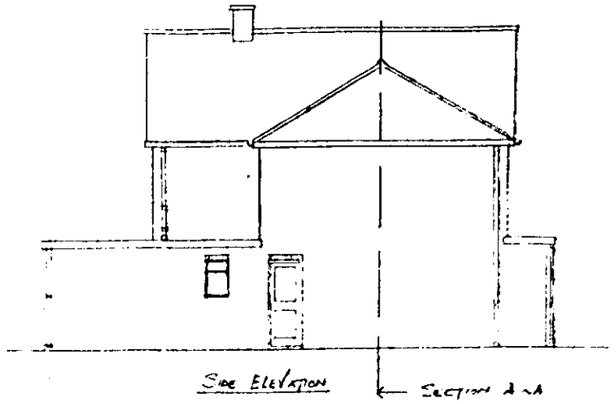

SIDE ELEVATION

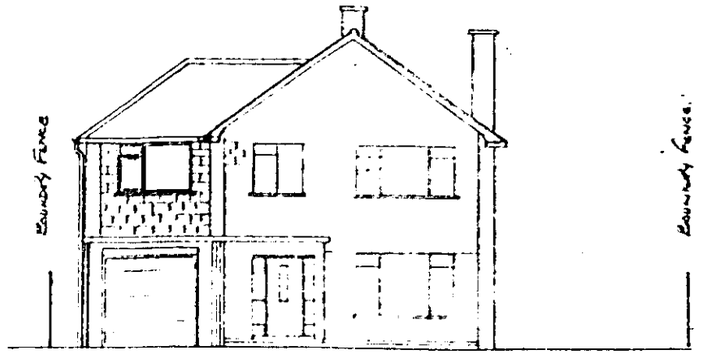

FRONT ELEVATION

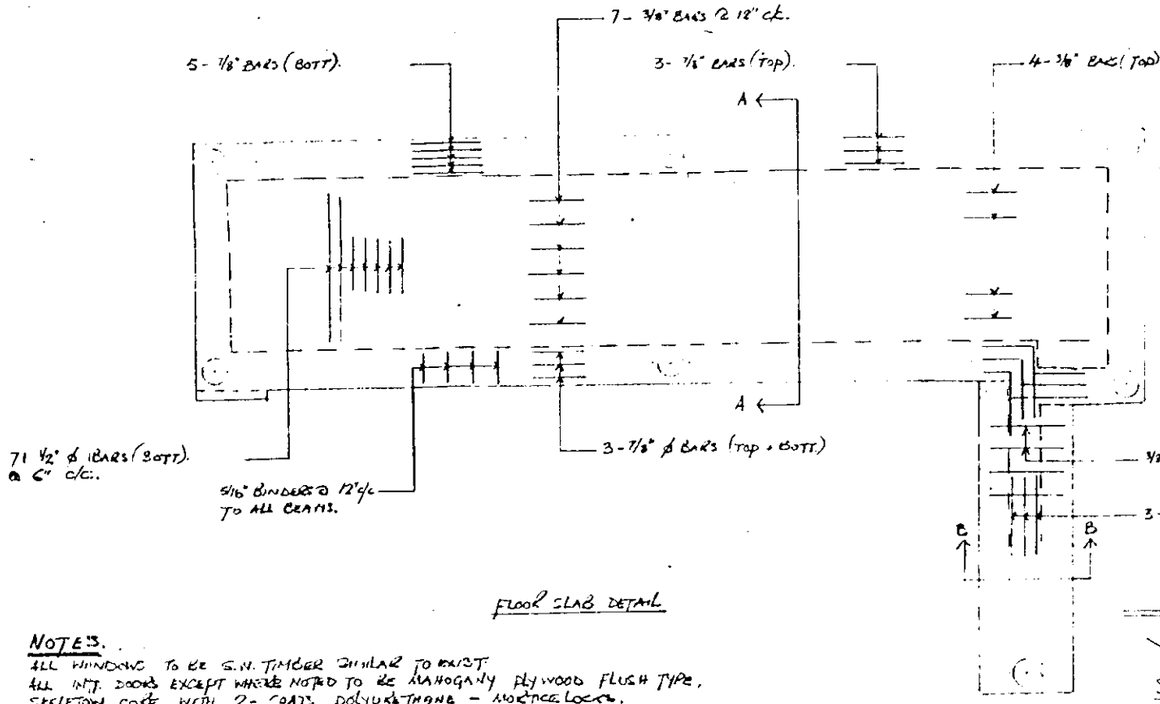

FLOOR SLAB DETAIL

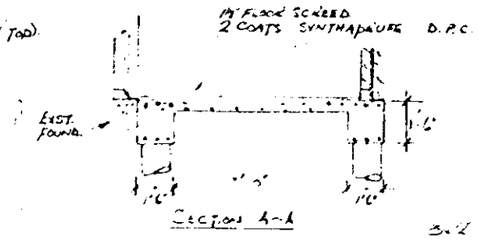

SECTION A-A

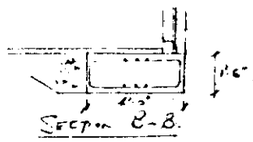
SECTION B-B.

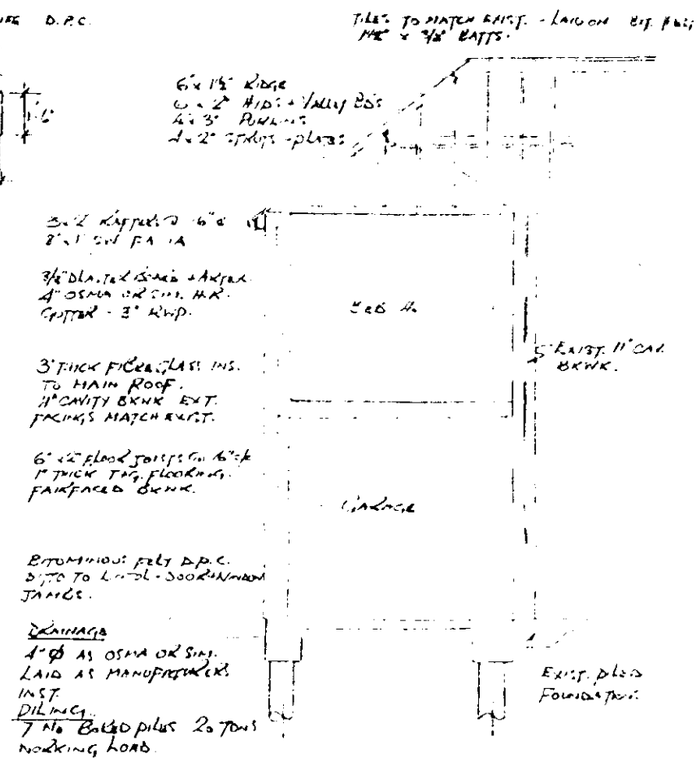

SECTION A-A

NOTES.
ALL WINDOWS TO BE S.W. TIMBER SIMILAR TO EXIST.
ALL INT. DOORS EXCEPT WHERE NOTED TO BE MAHOGANY PLYWOOD FLUSH TYPE, SKELETON CORE WITH 2 - COATS POLYURETHANE - MORTICE LOCKS.
2.5 MM DUNLOP FLOOR TILES TO DINING ROOM. + TOILET WOOD BLOCK FLOORING TO EXTENDED HALL.
REUSE EXISTING WC + LEASING IN NEW TOILET.
HOT + COLD WATER SERVICES TO BE EXTENDED TO NEW TOILET.
ALL ROOMS EXCEPT GARAGE TO BE PLASTER FINISHED 3/8" THICK.
ALL CEILINGS, BAR GARAGE TO BE PLASTER BOARD + ARTEX FINISH
GARAGE CEILING TO BE 1½" ASBESTOS FIRE BREAK
ALL S.W. DOOR FRAMES, WINDOWS, ARCHITRACES + SKIRTINGS TO MATCH EXISTG.
CONCRETE:- 1:2:4 MIX - 2" COVER TO MAIN STEEL - 1½" BLINDING TO SLAB + BEAMS.

08512

PROPOSED EXTENSION TO 4, STRATHMOOR DRIVE - CHARVIL N/R READING - BERKS

SCALE 1/8" + 1/4" = 1'-0"
APRIL 78 DTP
DRG No 2

1617/72

4 KILOWNA CLOSE (28/9/72).

1617/72

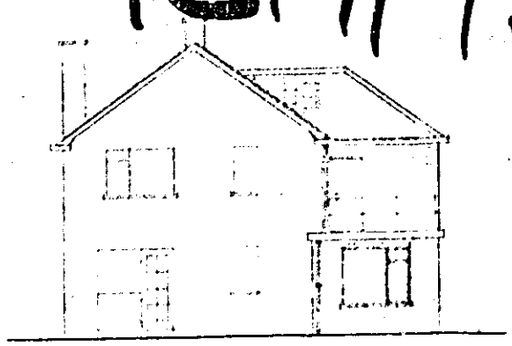

REAR ELEVATION

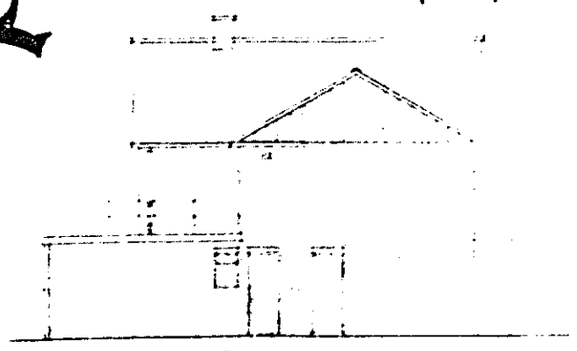

SIDE ELEVATION

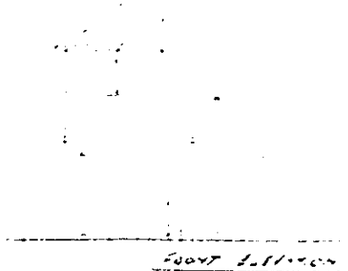

FRONT ELEVATION

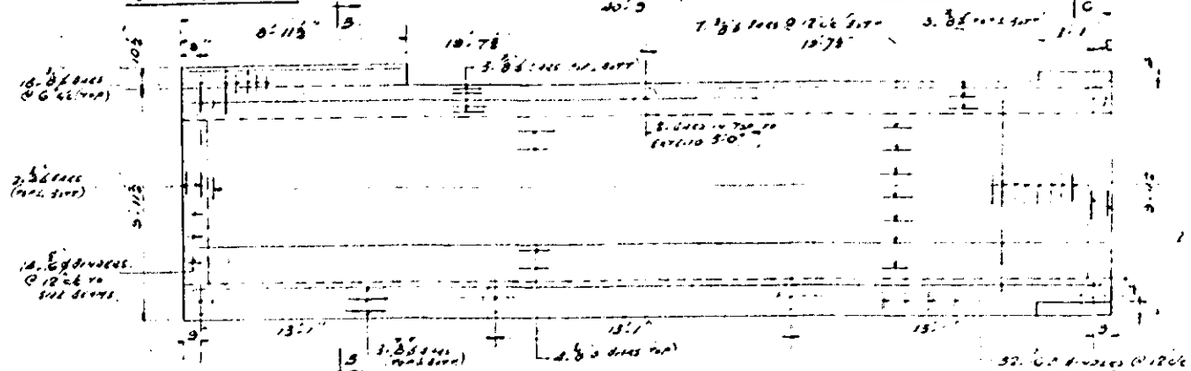

GROUND FLOOR SLAB DETAIL

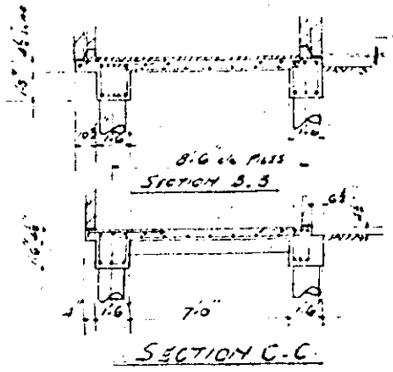

SECTION B-B

SECTION C-C

NOTES:-

ALL WINDOWS TO BE S/W TIMBER SASHLESS TO EAST

ALL INTERNAL DOO EXCEPT WHERE NOTED TO BE FLUSHED PLYWOOD FLUSH TYPE, SELECTION CLUE WITH 8 COATS POLYURETHANE

MORTICE LOCKS WITH SAA LEVER FURNITURE

SOFTWOOD LINTELS - ARCHITRAVES

2.5 m/m DOUBLE SEATED RUBBER FLUSH TYPE TO BATHROOM SERV & TOILET

WOODBLOCK FLOORING TO MATCH EXIST IN EXTENDED AREA

EXTEND EXIST. W.C & LAUNDRY BASIN TO NEW TOILET

HOT & COLD WATER SERVICES EXTENDED TO NEW TOILET

ALL CEILING EXCEPT GARAGE TO BE 3 COATS PLASTER PAINTED DULUX EMULSION

ALL S/W TIMBER DOORFRAMES & WINDOWS, ARCHITRAVES SKIRTING ETC TO BE KNOTTED, PRIMED UNDERCOATED AND 2 COATS GLOSS PAINT WHITE

PROPOSED EXTENSION TO 4 KILONYA CLOSE

CHACVIL. W/WARDING, BECKS.

SCALE :- 8 FEET TO 1 INCH = 1 FOOT

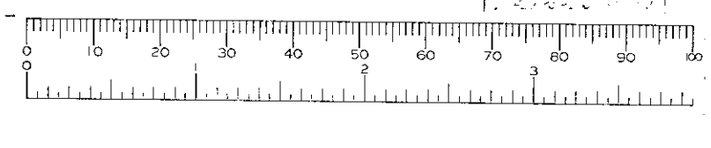

A1 554 x 801 FRAME

1616/72

3 KILOWNA CLOSE (28/9/72)

1616/72

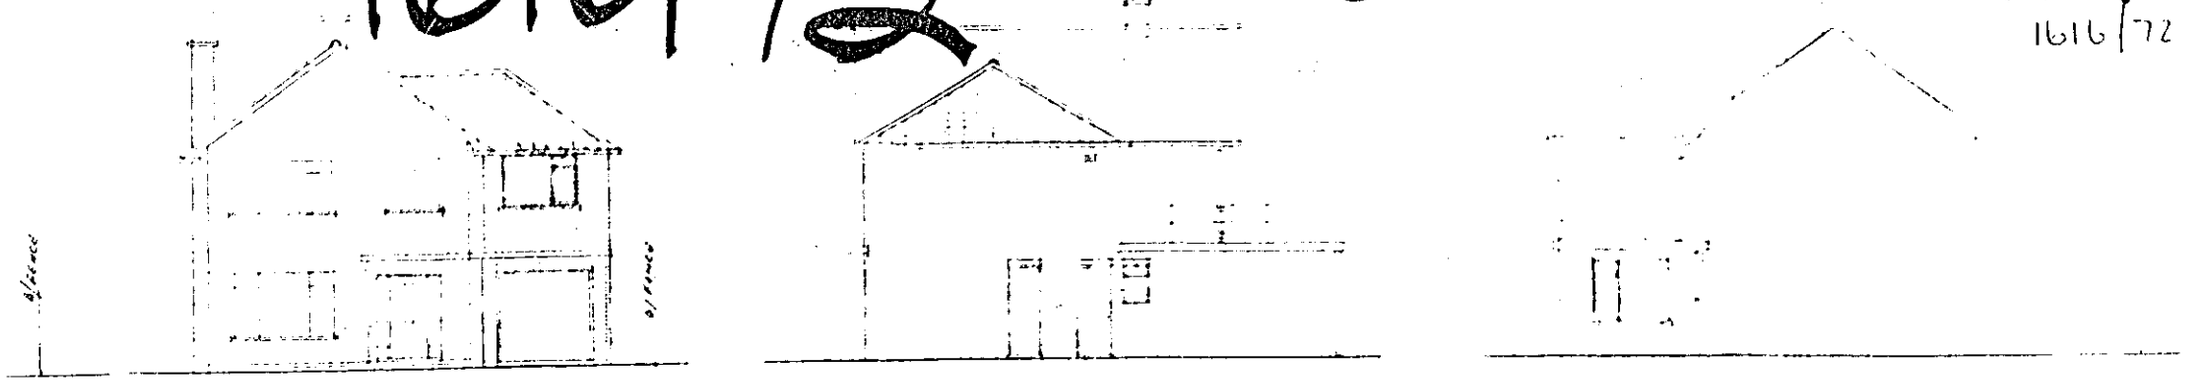

FRONT ELEVATION

SIDE ELEVATION

REAR ELEVATION



SECTION A-A

C.I. ROOF

- .2 VENTS & VALLEY BOARDS

C.3 RAFTERS & 4-2 STRUTS SPACED

3.2 RAFTERS/PURLIN

3.2 CEILING JOISTS @ 16 c/c

FLOOR JOISTS FIXED IN POSITION

1 THK GLASS FIBRE INSULATION TO NEW ROOF

11 GAUGE SPECIFICATION
BAT RAILINGS TO MATCH EXIST'G

6.2 FLOOR JOISTS @ 16 c/c
1 THK T&G BOARDING

BITU FELT DPC
BITU. TO EXTNL. DOOR & WINDOW FRAMES

SW GRATINGS SIMILAR TO EXIST

DRAINAGE

4" SWG PIPES TO B.S.65
FLEXIBLE JOINTED WHERE IN CONTACT.
FLOOR FLOOR PIPES TO BE BEDDED & SURROUNDED IN 6" THK CONCRETE

PILING

TWIN-BORED PILES
20 TONS. WORKING LOAD

NOTES -

ALL WINDOWS TO BE S.W. TIMBER CASEMENTS

ALL INTERNAL DOORS FLUSH HARDBOARD FACED WITH SOLIDCORE PLYWOOD EDGE TYPE SELECTED CASE WITH BRASS PLATED FURNITURE

MORTICE LOCKS WITH S.A.A. LEVER FURNITURE

SANITARY FITTINGS - AS SPECIFIED

2.5 M.M. [illegible] TO BE SELECTED BY ARCHITECT

AS USE EXIST W.C. & CISTERN BACK TO NEW TOILET

HOT & COLD WATER SERVICES TO BE EXTENDED TO NEW TOILET

ALL ROOMS EXCEPT GARAGE TO BE PLASTERED & THE & PAINTED 3 COATS EMULSION

ALL S.W. TIMBER DOOR FRAMES, WINDOWS, VENTILATORS GRATINGS TO BE [illegible] WHERE GLASS.

PROPOSED EXTENSION TO 3 KILOWNA CLOSE CHINGLE
FOR PENDING APPROVAL

SCALE - 8'-0" = 1 INCH

FLOOR JOIST DETAIL

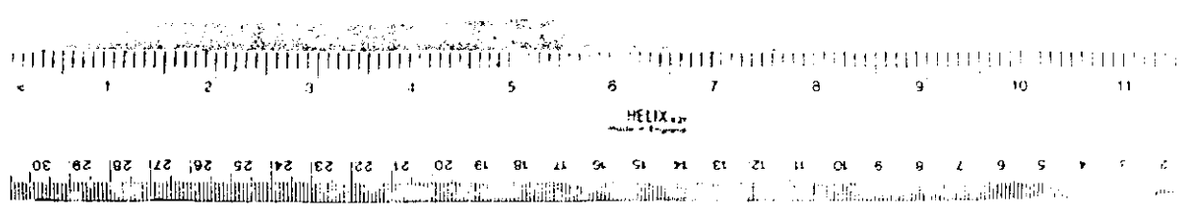

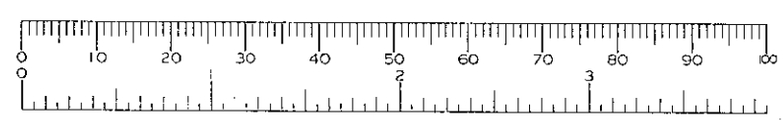

2 KILOWNA CLOSE (28/9/72)

24 JAN 1973

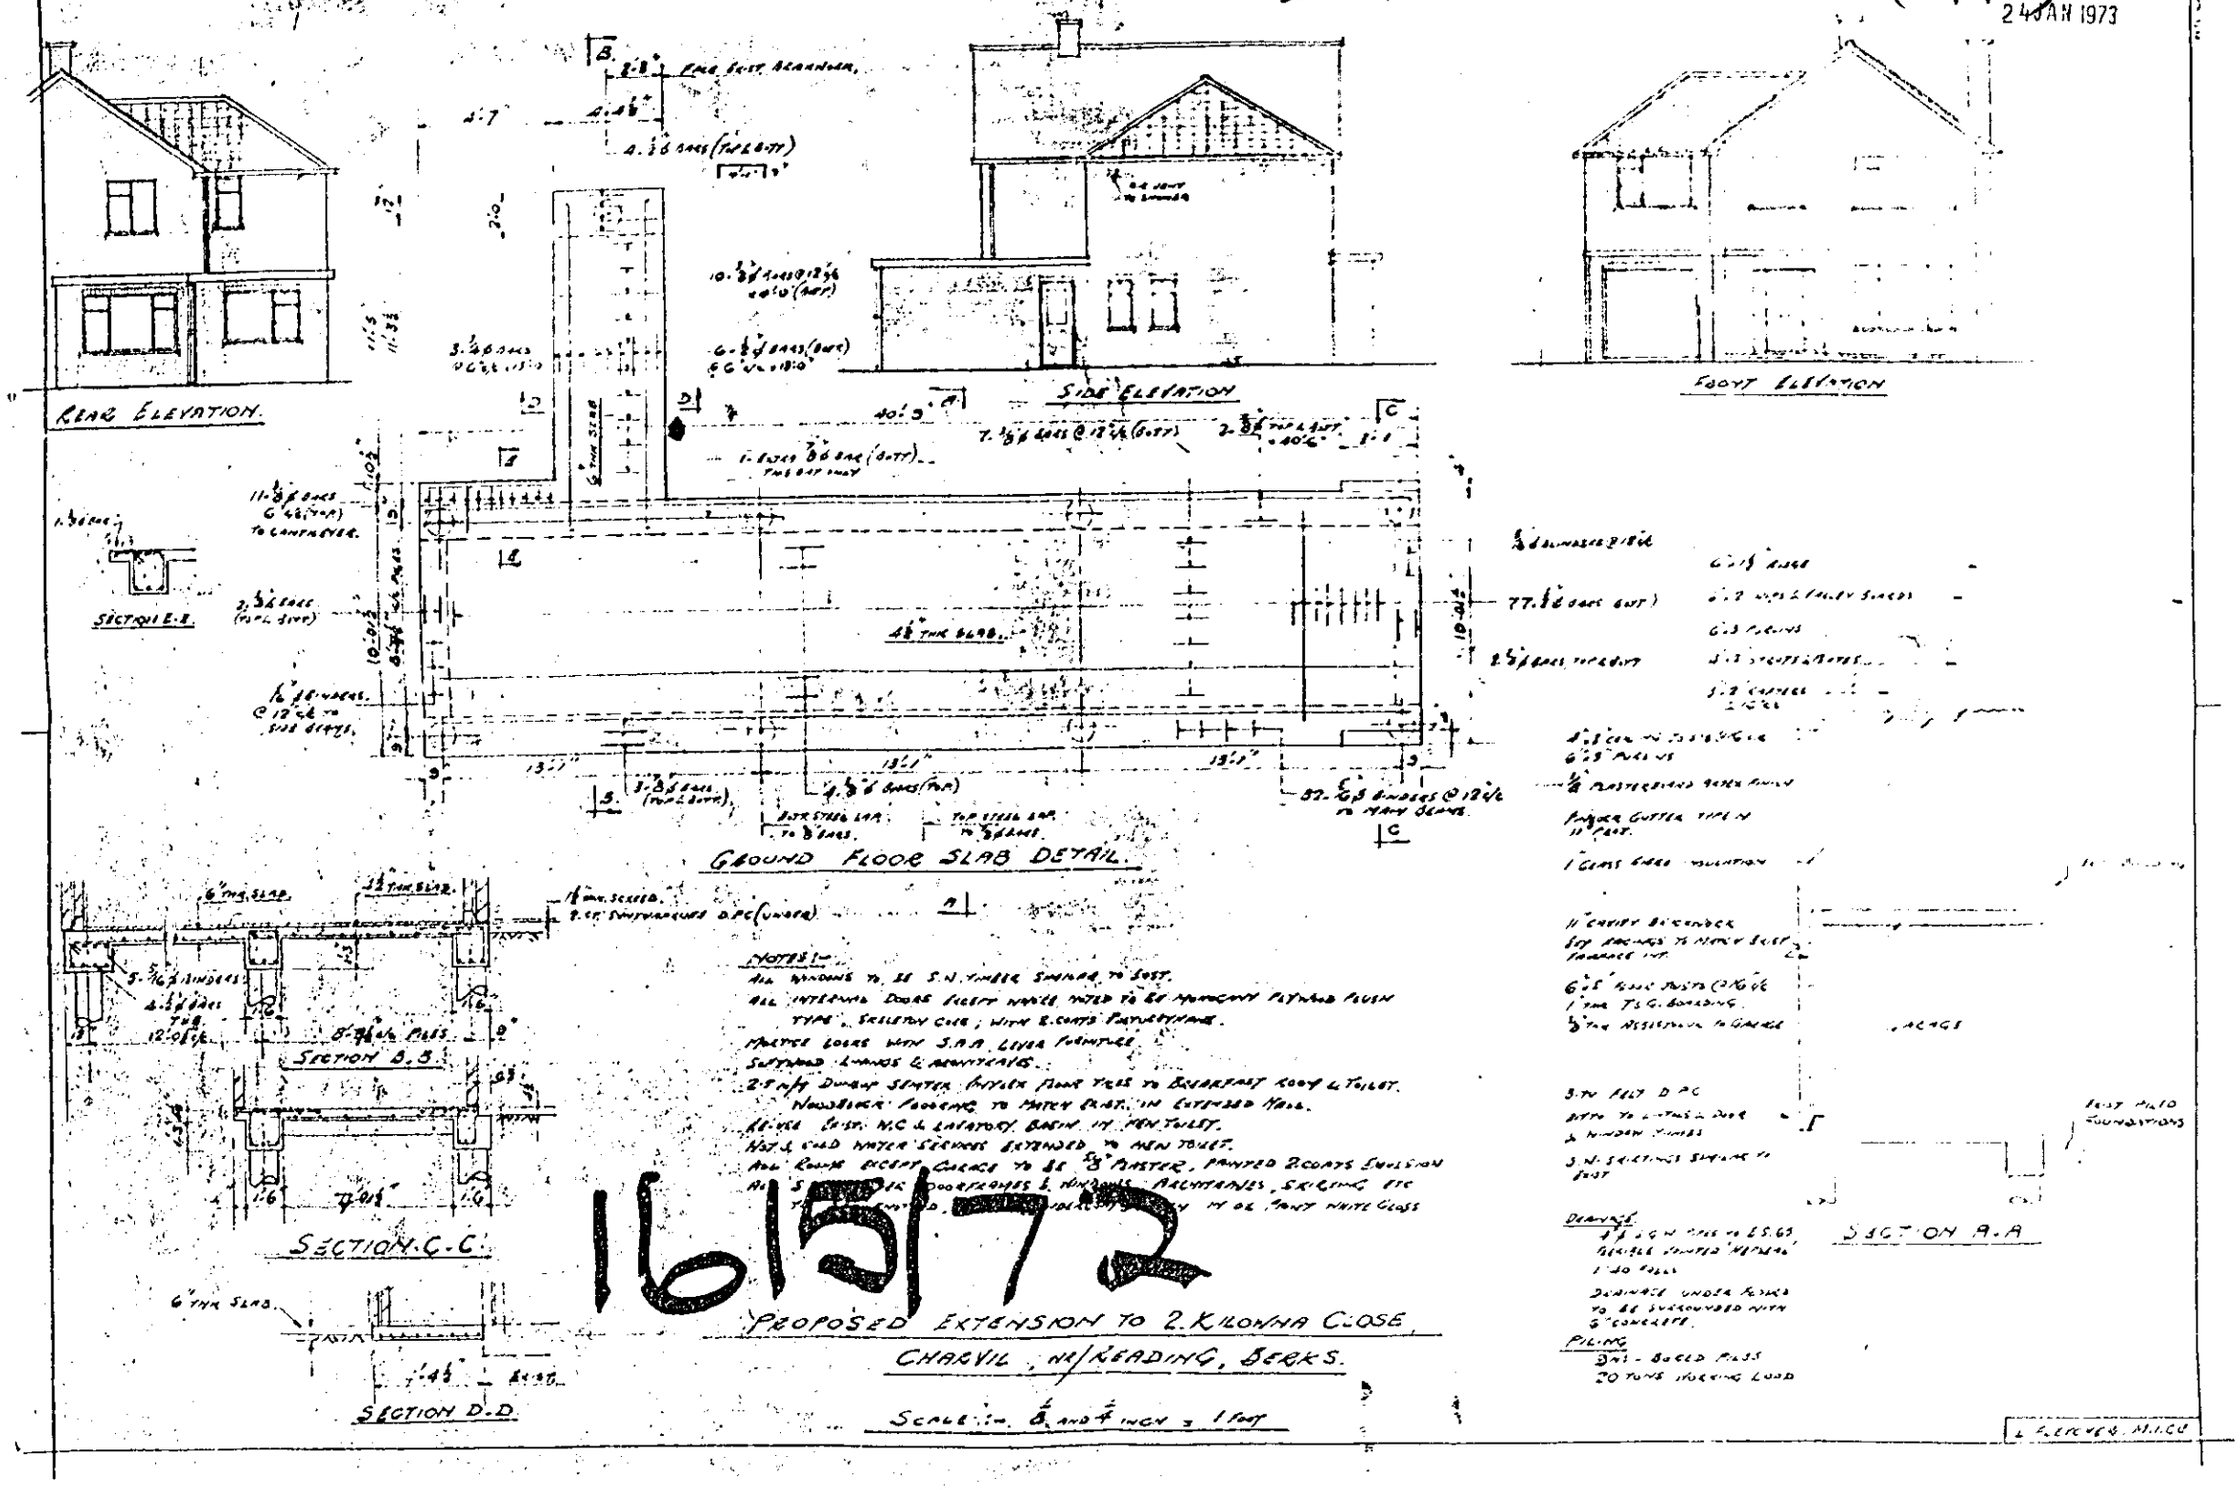

16/5/72

PROPOSED EXTENSION TO 2 KILOWNA CLOSE,
CHARVIL, NR/READING, BERKS.

SCALE:- 1/8 AND 1/4 INCH = 1 FOOT

L. FLETCHER, M.I.C.E.

1614/72

1 KILOWNA CLOSE (28/9/72)

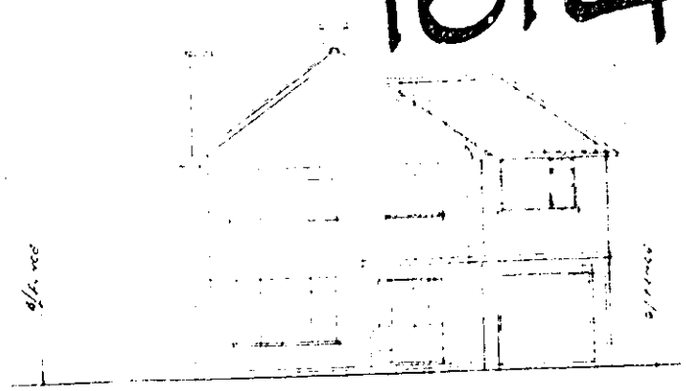

FRONT ELEVATION

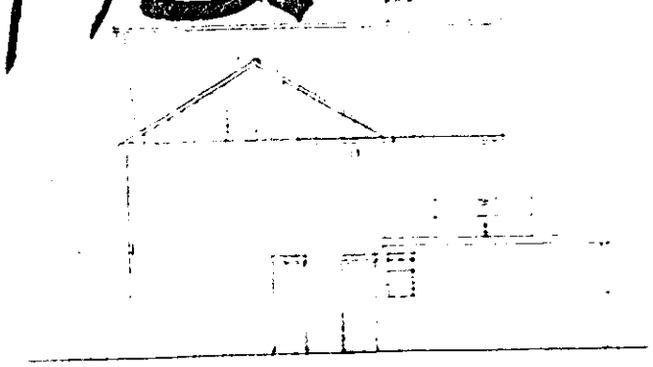

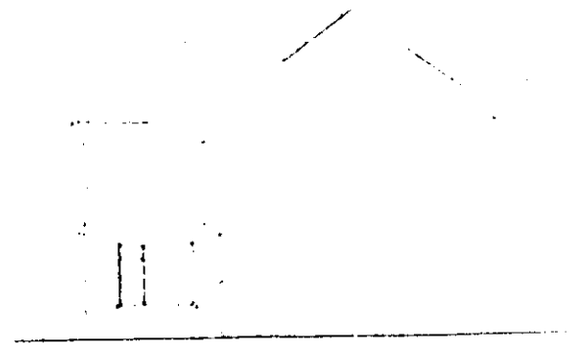

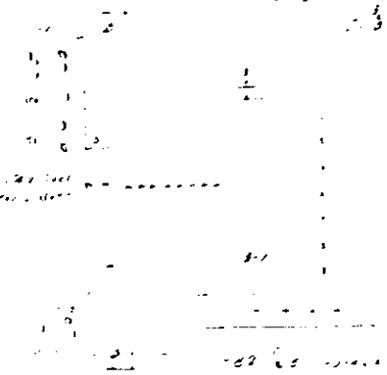

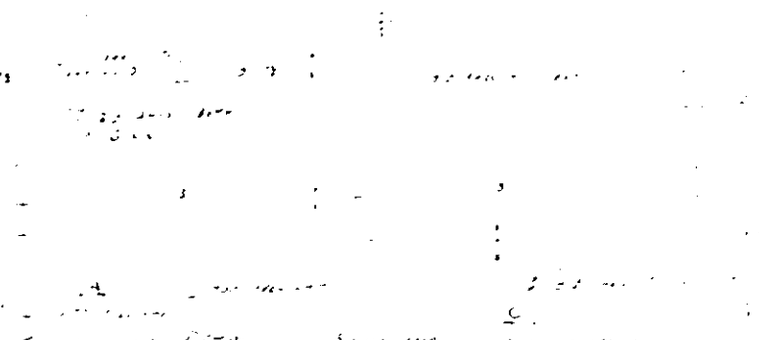

FLOOR PLAN DETAIL

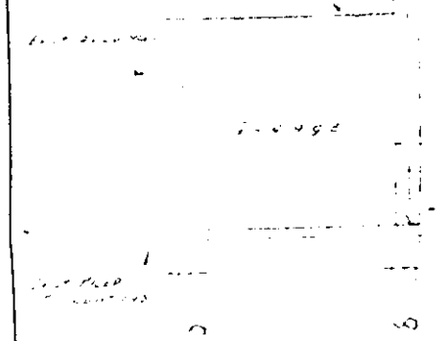

SECTION A-A

NOTES -

ALL WINDOWS TO BE S.W. [illegible] SIMILAR TO EXIST

ALL INTERNAL DOORS EXCEPT WHERE NOTED TO BE [illegible] PLYWOOD [illegible] SKELETON CORE WITH [illegible]

MORTICE [illegible] WITH S.A.H. [illegible] FURNITURE

[illegible] LINGS [illegible]

2.5 MM [illegible] TO MATCH [illegible] EXTENDED HALL

[illegible] WC & LAVATORY BATH TO NEW TOILET

[illegible] TO BE EXTENDED TO NEW TOILET

ALL ROOMS [illegible] GARAGE TO BE [illegible] 8 [illegible] & PAINTED [illegible]

ALL [illegible] WINDOW ARCHITRAVES SKIRTINGS TO BE [illegible] WHITE GLOSS

PROPOSED EXTENSION TO 1 KILOWNA CLOSE CHARLY [illegible] READING BOOKS

SCALE - 3/8 INCH [illegible]

[illegible] VALLEY BOARDS

[illegible] 4 x 2 STRUTS & PLATES.

[illegible] @ 16 c/c

[illegible] TYPE N [illegible]

[illegible] INSULATION TO MAIN ROOF

[illegible] FACINGS TO MATCH [illegible]

6 x 2 FLOOR JOISTS @ 16 c/c

1 THK T.&G. BOARDING

[illegible] BALLOWARK

BITU FELT D.P.C.

DITTO TO [illegible] DOOR & WINDOW JAMBS

S.W. SKIRTINGS SIMILAR TO EXIST

DRAINAGE

4 S.W.G. PIPES TO B.S. 65.

FLEXIBLE JOINTED HEPSEAL OR SIMILAR.

UNDER FLOORS PIPES TO BE BEDDED & SURROUNDED IN 3 THK CONCRETE

PILING

7 NO. BORED PILES

20 TONS. WORKING LOAD

1A3