

EXISTING FRONT ELEVATION

EXISTING SIDE ELEVATION

EXISTING REAR ELEVATION

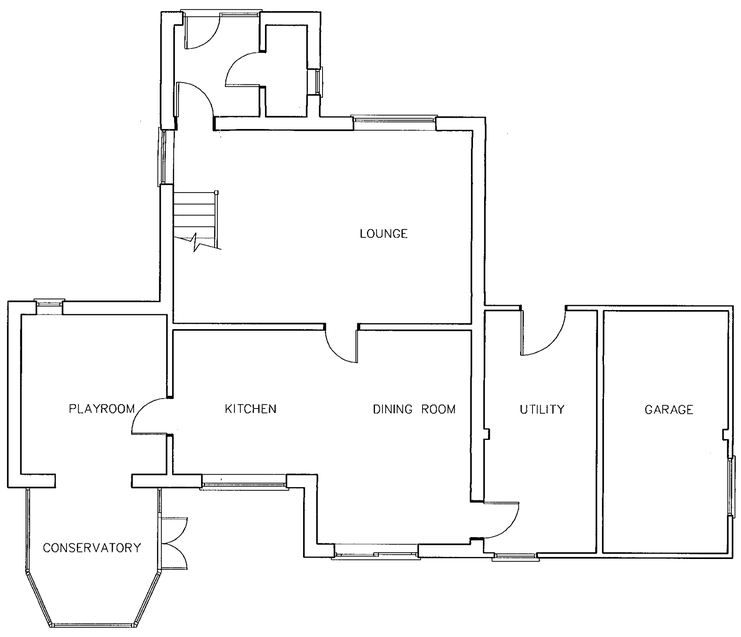

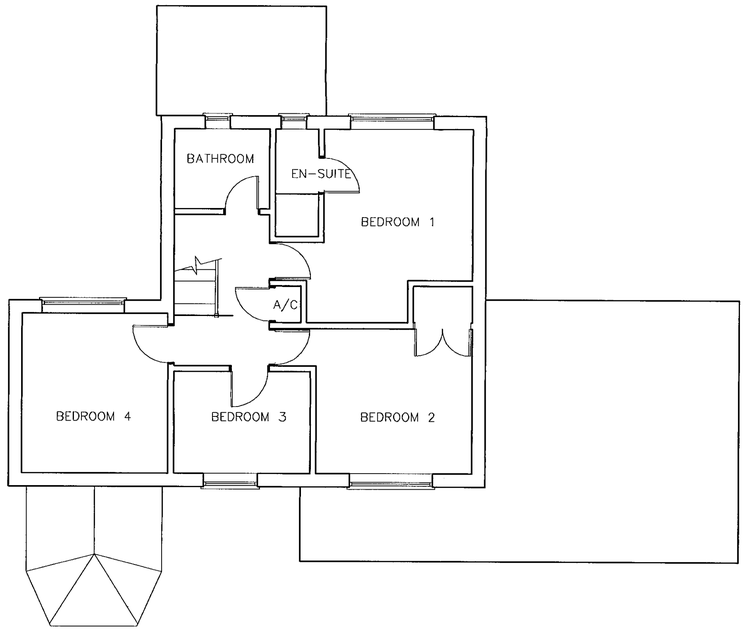

REFUSED

15 NOV 2000 * 2789

EXISTING GROUND FLOOR PLAN

EXISTING FIRST FLOOR PLAN

PROPOSED TWO STOREY EXTENSION TO 10 CLEVEDON DRIVE, EARLEY

SCALE: 1:50	DRAWN BY: SDD
CLIENT: Mr & Mrs M Herson	
DRAWING No: 00/10/01 Rev A	
REVISION:	DATE: 18/10/2000

MATERIALS
ROOF - INTERLOCKING TILES TO MATCH EXISTING
WALLS FACE BRICKWORK TO MATCH EXISTING
JOINERY - TO MATCH EXISTING

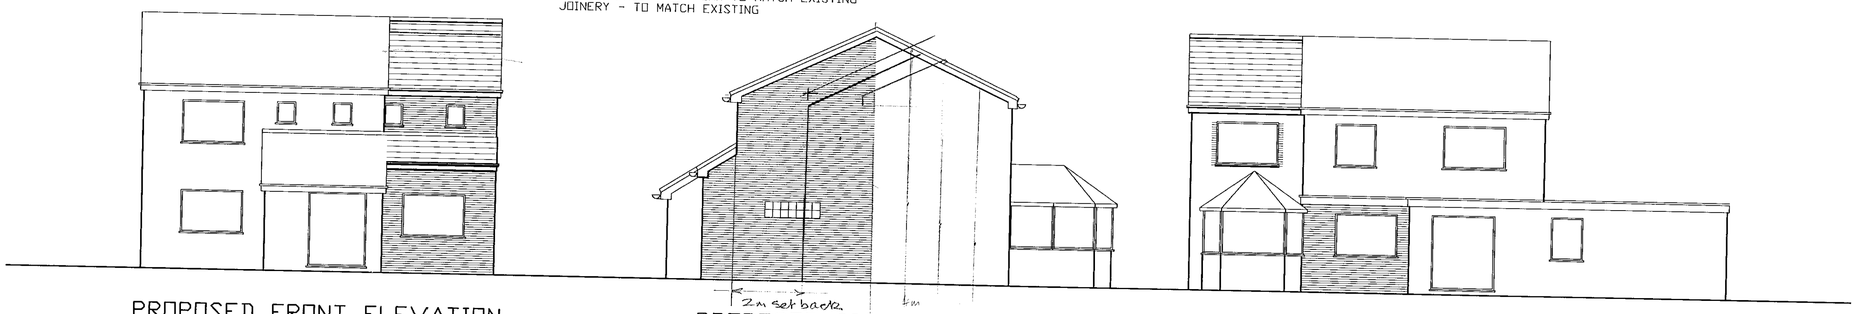

PROPOSED FRONT ELEVATION

PROPOSED SIDE ELEVATION

PROPOSED REAR ELEVATION

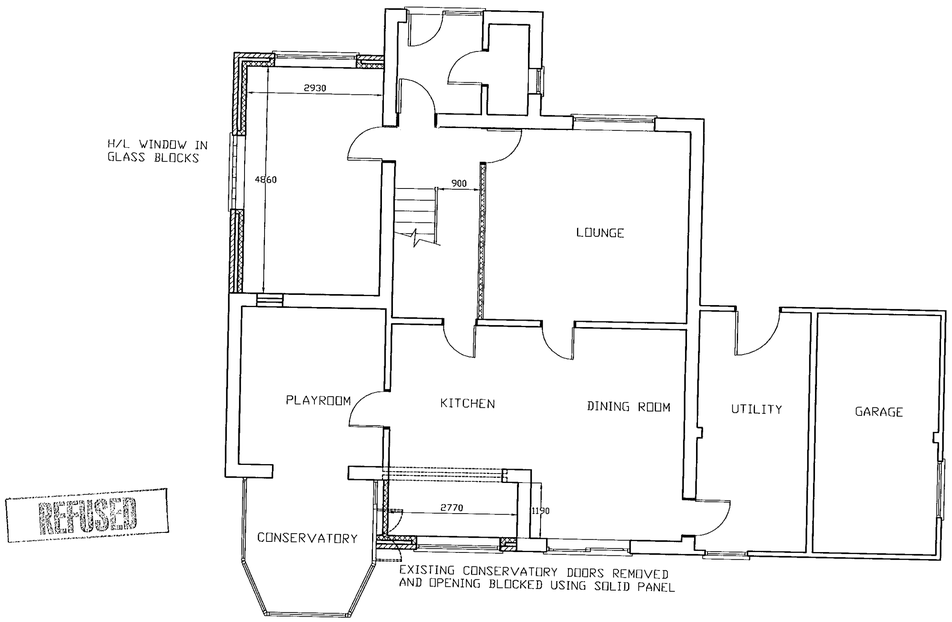

REFUSED

PROPOSED GROUND FLOOR PLAN

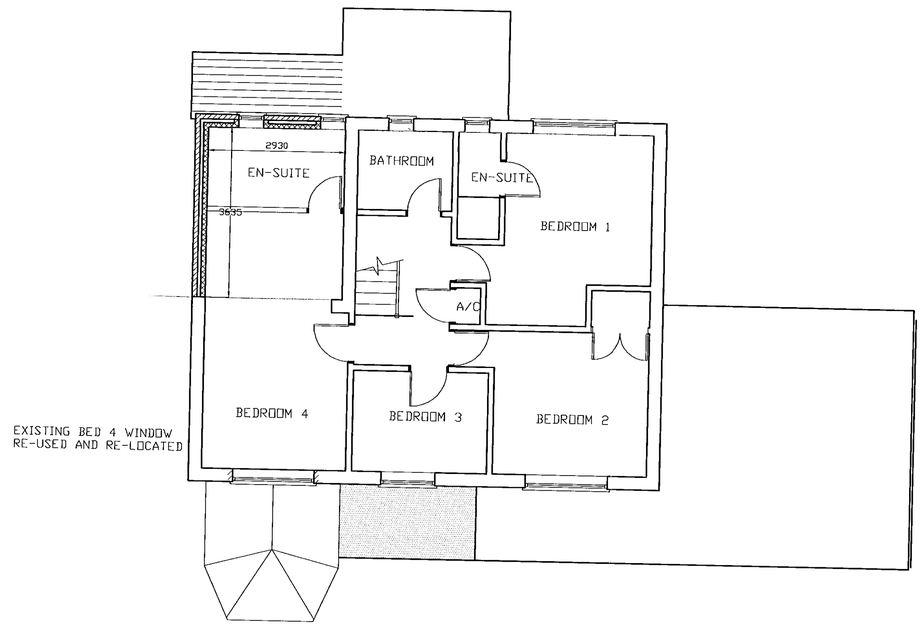

PROPOSED FIRST FLOOR PLAN

15.NOV.2000* 2789

PROPOSED TWO STOREY EXTENSION TO 10 CLEVEDON DRIVE, EARLEY

SCALE: 1:50	DRAWN BY: SDD
CLIENT: Mr & Mrs M Herson	
DRAWING No: 00/10/02 Rev A	
REVISION:	DATE: 14/11/2000

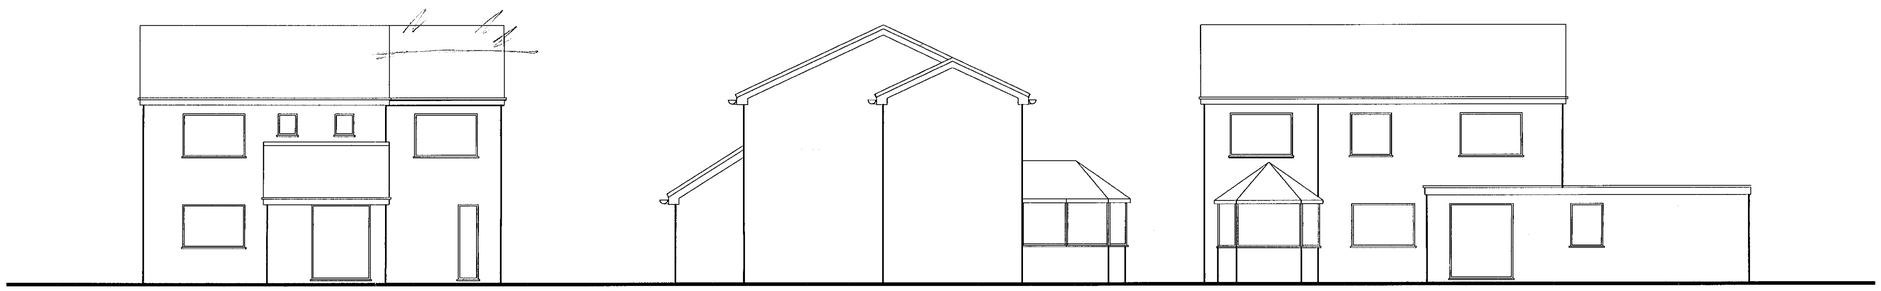

EXISTING FRONT ELEVATION

EXISTING SIDE ELEVATION

EXISTING REAR ELEVATION

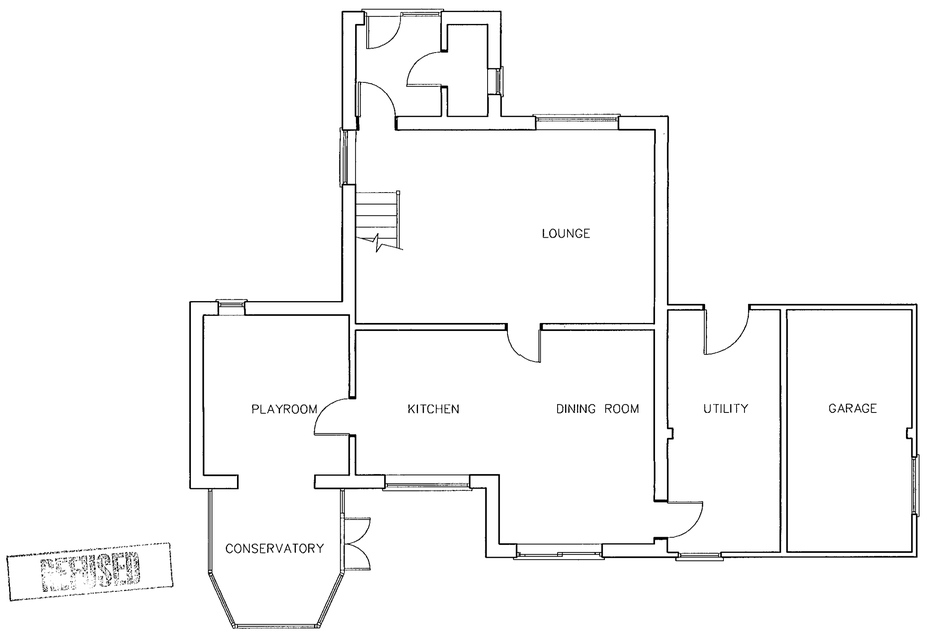

RECEIVED
15.NOV.2000* 2789

EXISTING GROUND FLOOR PLAN

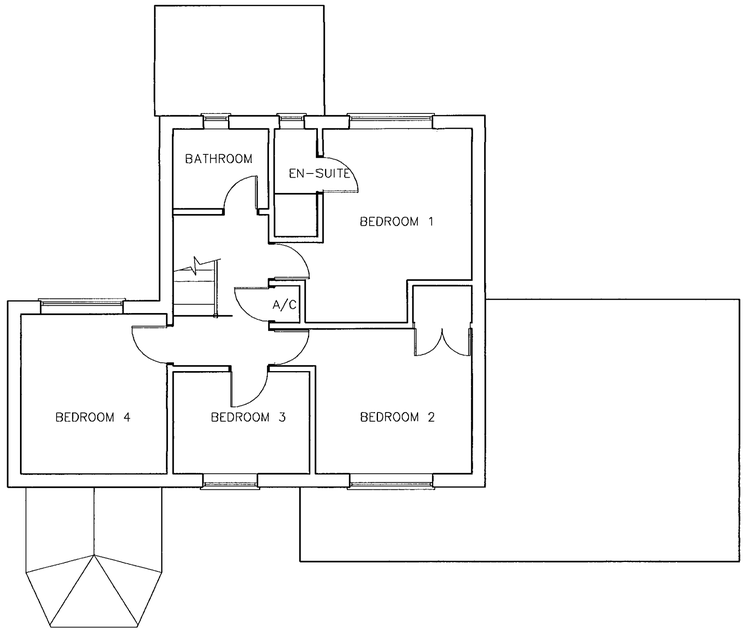

EXISTING FIRST FLOOR PLAN

PROPOSED TWO STOREY EXTENSION TO 10 CLEVEDON DRIVE, EARLEY

SCALE: 1:50	DRAWN BY: SDD
CLIENT: Mr & Mrs M Herson	
DRAWING No: 00/10/01 Rev A	
REVISION:	DATE: 18/10/2000

MATERIALS
ROOF - INTERLOCKING TILES TO MATCH EXISTING
WALLS - FACE BRICKWORK TO MATCH EXISTING
JOINERY - TO MATCH EXISTING

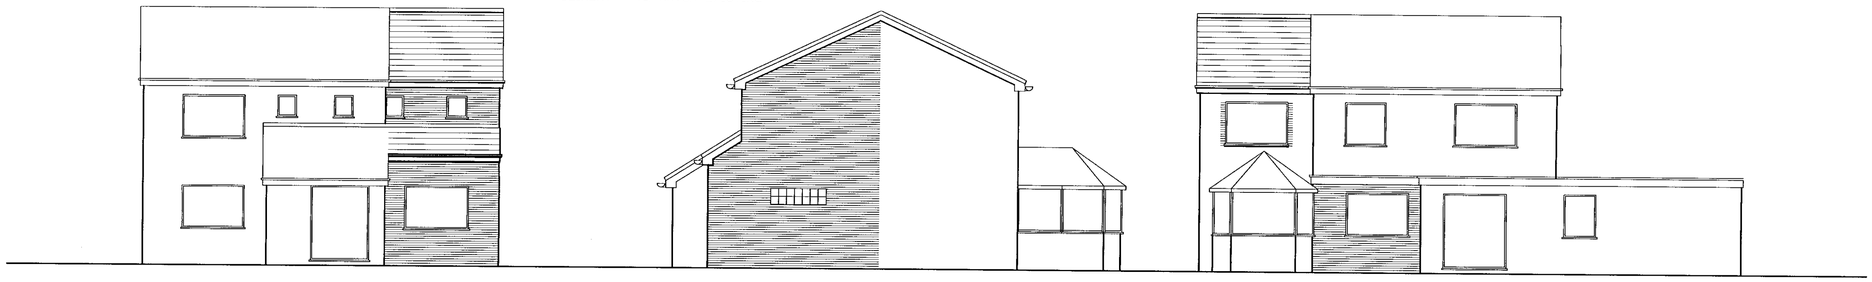

PROPOSED FRONT ELEVATION

PROPOSED SIDE ELEVATION

PROPOSED REAR ELEVATION

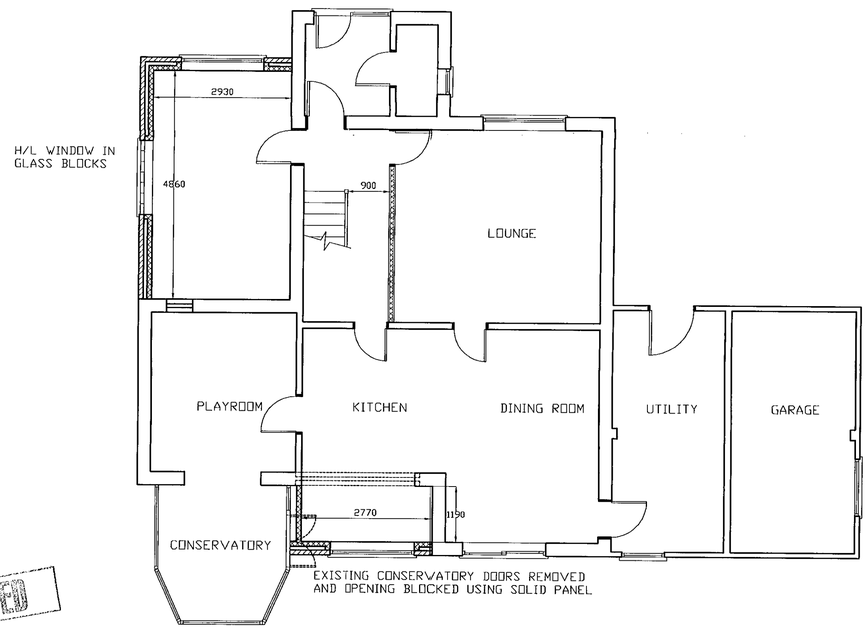

REFUSED

15.NOV.2000* 2789

PROPOSED GROUND FLOOR PLAN

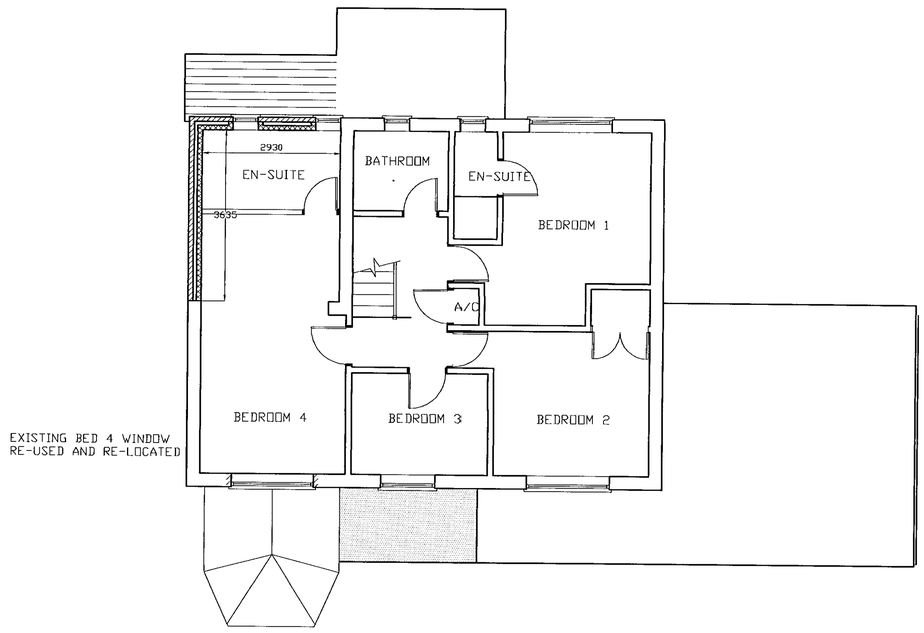

PROPOSED FIRST FLOOR PLAN

PROPOSED TWO STOREY EXTENSION TO 10 CLEVEDON DRIVE, EARLEY

SCALE: 1:50	DRAWN BY: SDD
CLIENT: Mr & Mrs M Herson	
DRAWING No: 00/10/02 Rev A	
REVISION:	DATE: 14/11/2000