




3700

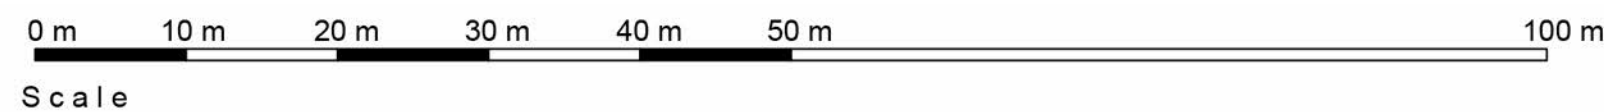

Client: Cala Homes
Project: Land South of P15, Hogwood Farm, Finchampstead

Drawing Title: Site Layout
Scale: 1:500 @ A1



Project No	Class	Draw No	Status	Rev
3232	C	1005	PL	A