


© Pegasus Planning Group Limited. © Crown copyright and database rights OS 1000420933. Promap Licence number 100020449. EmapSite Licence number 0100031673. Terms & Conditions @ pegasusgroup.co.uk

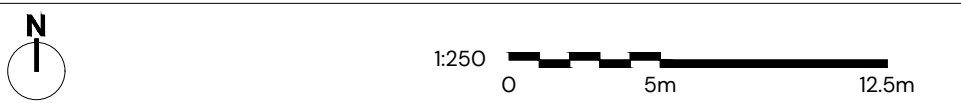

- Drainage Key:
- STORM WATER SEWER
 - STORM WATER RISING MAIN
 - ACO (OR SIMILAR APPROVED) LINEAR DRAINAGE CHANNEL
 - ATTENUATION CRATES
 - CATCHMENT AREA - PARKING AREA
 - PRIVATE STORM WATER MANHOLE (DIAMETER AS PER MANHOLE SCHEDULE)
 - FLOOD EXCEEDANCE ROUTE ARROW

P2	08.10.2024	Updated based on new site layout	DK	LJL	LJL
P1	05.06.2024	First Issue			
REV	DATE	DESCRIPTION	REVISED	CHECKED	APPROVED

Drainage Strategy Drawing

Land west of Limmerhill Road
Ye Olde Leathern Bottel

CLIENT: Monopro Ltd			DRAWN BY: DK CHECKED BY: LAJ APPROVED BY: LAJ		
DATE: 05/06/2024		SCALE: 1:250		PG OFFICE / TEAM: IN	
DRAWING NUMBER: P23-0064 PEG - XX - XX - DR - C - 0110 - P2					
PEGASUS REF No: P23-0064		DRAWING STATUS SO			
					

- General design notes:
- No existing utilities noted on site, further survey work required prior to detailed design work carried out.
 - Extent of access falling north beyond end of the road recommended to be built at a later date when northern development proposals approved, further review to be undertaken at detailed design stage.
 - Tree root protection to be assessed against proposed drainage during detailed design stage.
 - Proposed drainage network and levels shown indicative only and will change during detailed design stage of the project.