



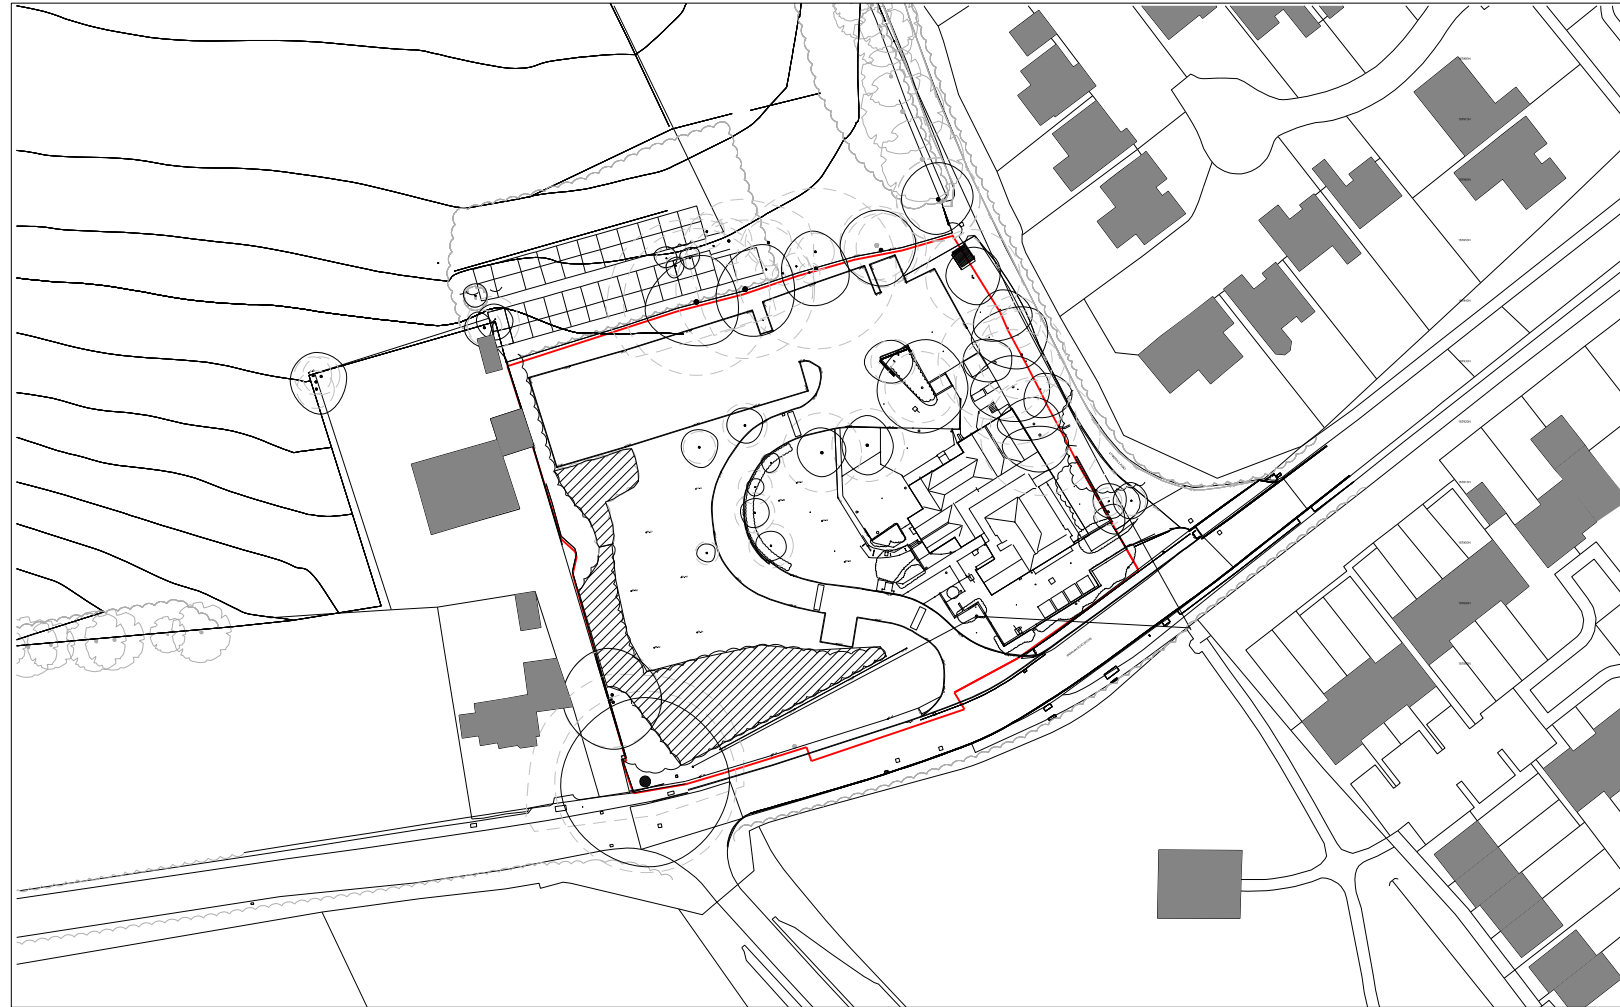

01 Location Plan
00-0001 SCALE 1:1250

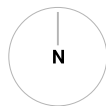

NOTES

For clarification of colour coding, please read in PDF colour format on screen or colour print A3.

— Site Boundary



the boathouse design studio
27 ferry road teddington
tw11 9nn 020 8973 0050
info@maa-architects.com
www.maa-architects.com

Do not scale from this drawing.
Use marked dimensions only.
Should any discrepancies be noted,
please inform this office immediately.
This drawing is copyright of
Matthew Allchurch Architects Limited.

P01	Issued for Comment	23/05/24	HO	JGW
Rev:	Description:	Date:	Drw:	Chk:
Scale	0m	5	30	60
				125

Client:

Lightwood

Project Name:

Wokingham Hotel

Drawing Title:

Location Plan

Drawing Status:

Stage 02 - Prelim

Drawing No:

LWD02-MAA-00-XX-DG-A-0001

Status Code:

S0

Project No:

LWD02

Revision:

P01

Scale at A3:

1:1250

Date:

April 2024

