




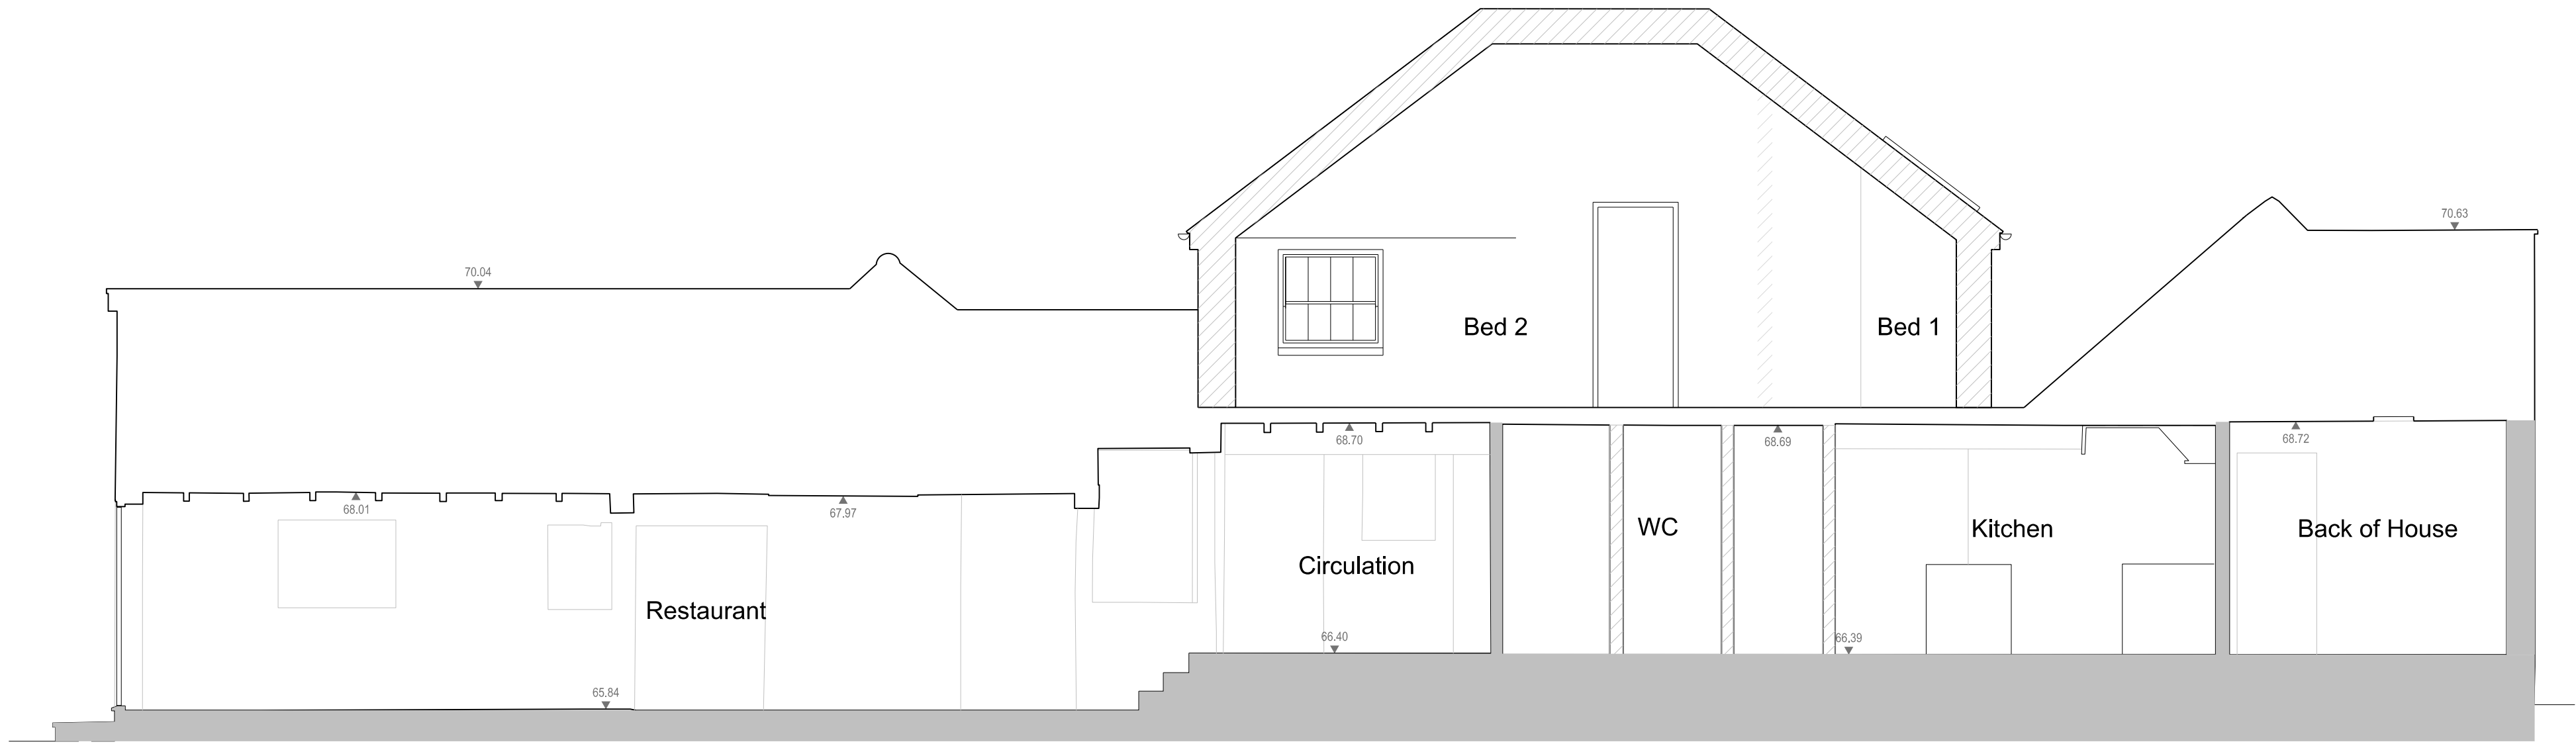

01 Proposed Section A-A
05-2001 SCALE 1:100

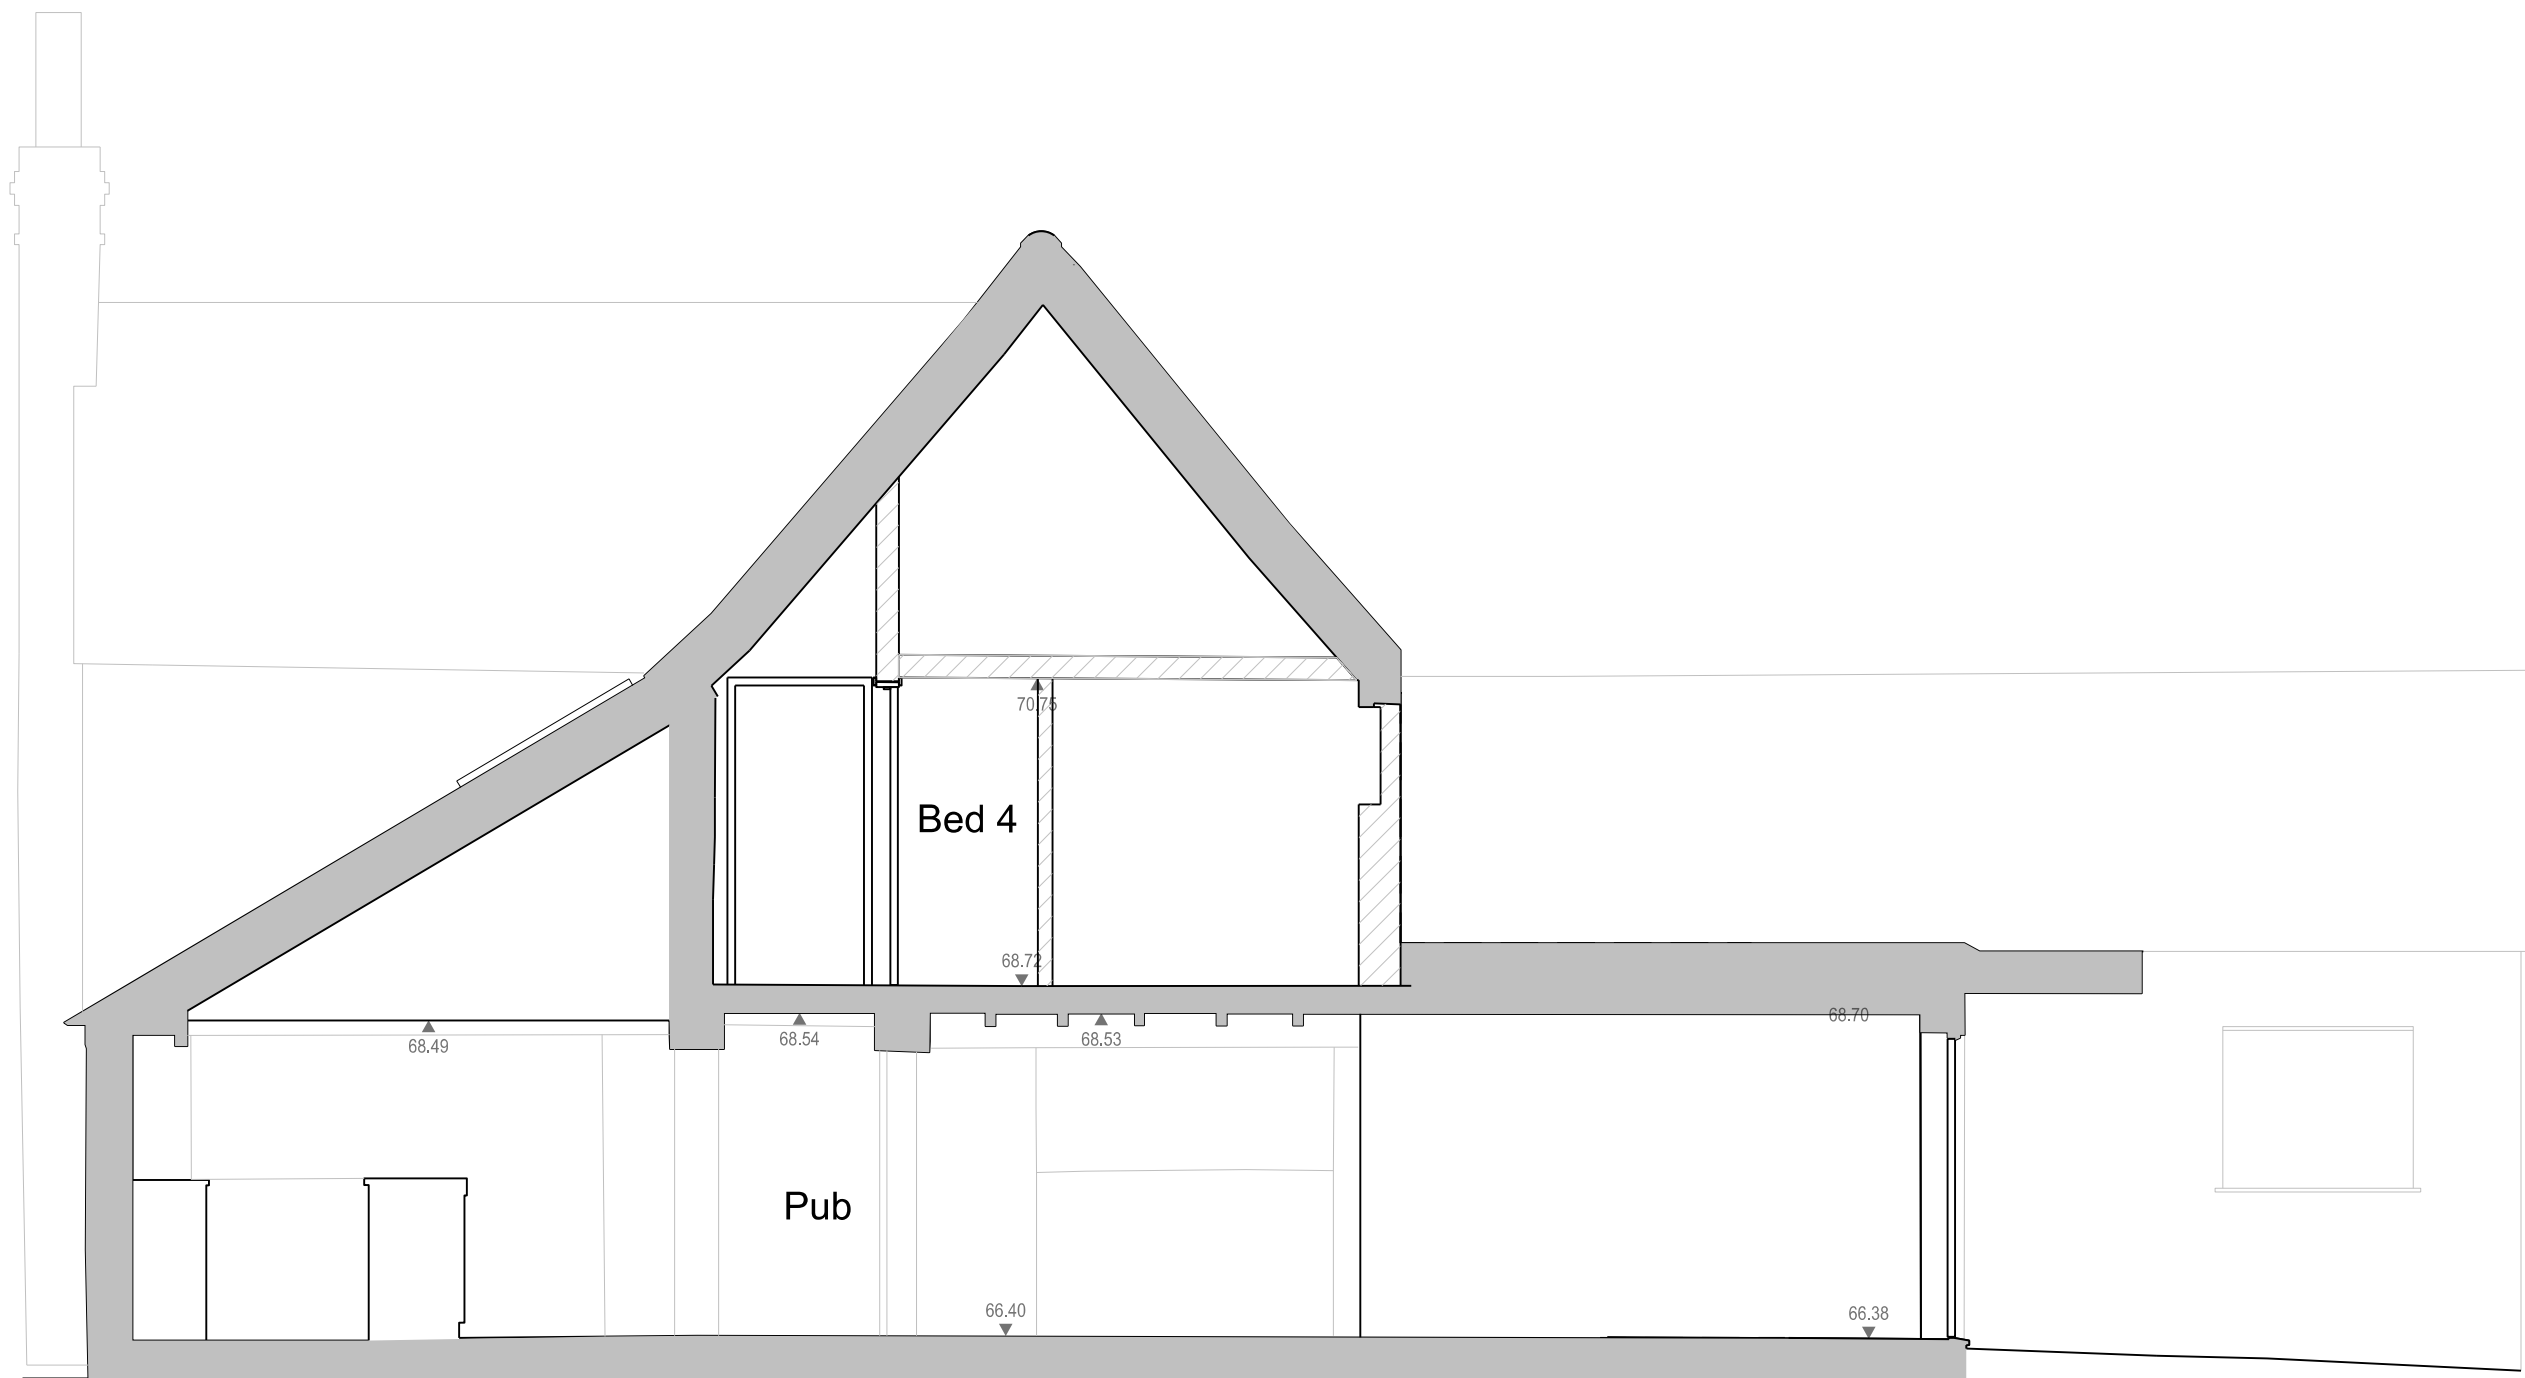

02 Proposed Section B-B
05-2001 SCALE 1:100

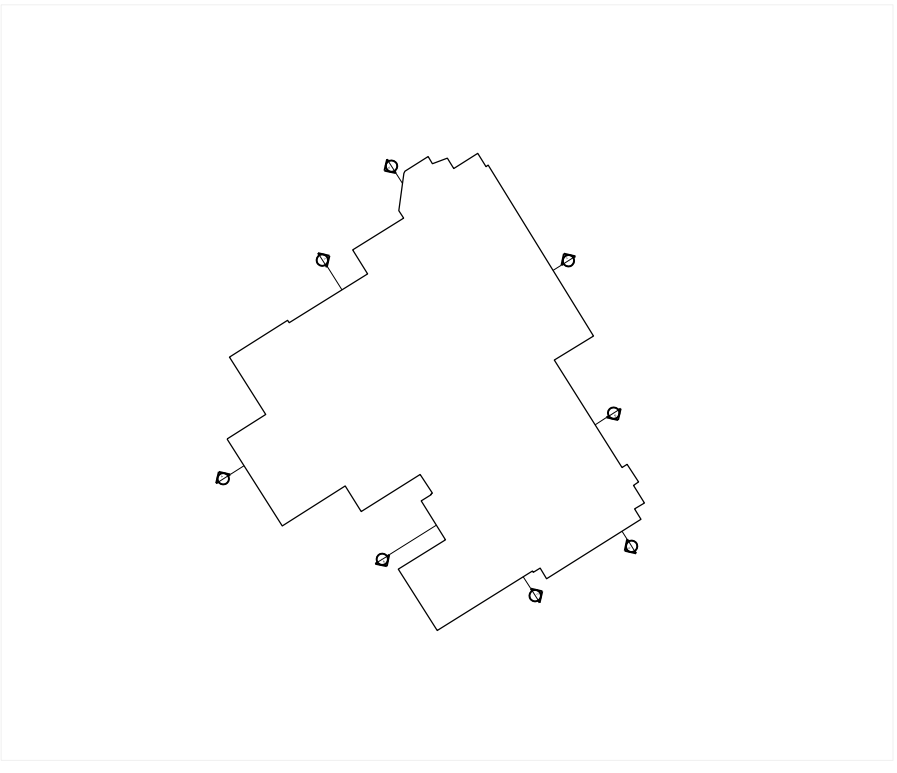

NOTES

KEY

P01 Issued for Planning 29/05/24 AS JGW
Rev: Description: Date: Drw: Chk:

Scale 0m 1 2.5 5 10

Do not scale from this drawing. Use marked dimensions only.
Should any discrepancies be noted, please inform this office immediately.
This drawing is copyright of Matthew Allchurch Architects Limited.



the boathouse design studio 020 8973 0050 info@maa-architects.com
27 ferry road teddington tw11 9nn www.maa-architects.com

Client:
Lightwood

Project Name:
Wokingham Hotel

Drawing Title:
**Proposed:
GA Pub Sections
AA and BB**

Drawing Status:	Status Code:	Project No:	Scale at A1:
Stage 2	S1	LWD02	1:50
Drawing No:	Revision:	Date:	Scale at A3:
LWD02-MAA-05-XX-DG-A-2001	P01	04/2024	1:100