


croudacehomes

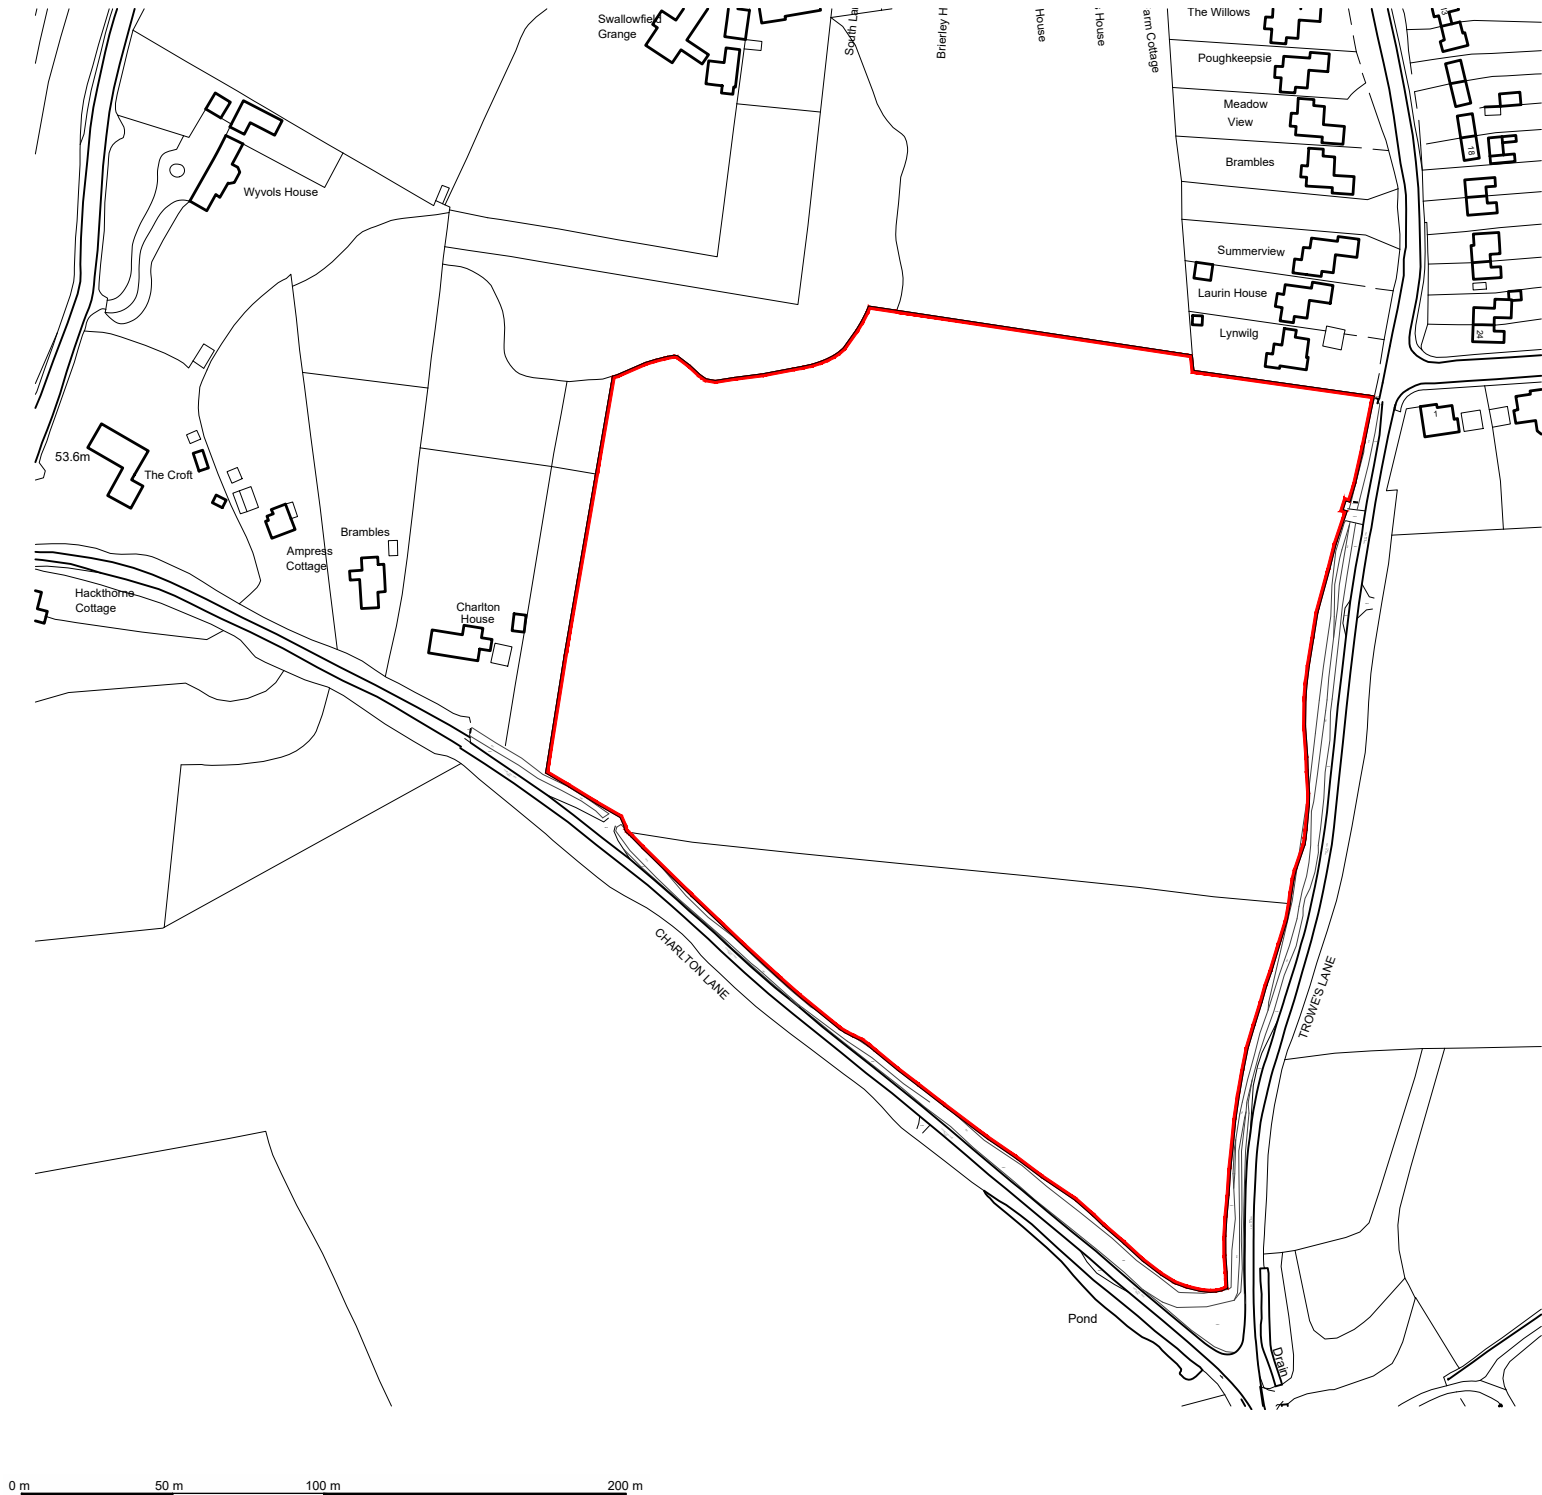

Omega
Architects

The Front Barn, 124 Manor Road North, Thames Ditton, KT7 0BH
T: 01372 470 313 W: www.omega-architects.co.uk

Client: CROUDACE HOMES GROUP				
Project: TROWES LANE, SWALLOWFIELD				
Drawing Title: SITE LOCATION PLAN				
Scale: 1:2500 @ A4	Revision A	Drawn DT	Check JH	Date 22.02.23
Project No' 3145	Class A	Dwg No' 1000	Status PL	Rev B

DESIGNED BY OMEGA ARCHITECTS. The contents of this document shall not be copied or reproduced in whole or in part without the written consent of Omega Architects Limited. Date: This Drawing and Creation Design by Omega Architects.
REGISTERED COMPANY DETAILS: Omega Architects Limited, 124 Manor Road North, Thames Ditton, Surrey, Middlesex, KT7 0BH. Registered Address: Middlesex, KT7 0BH. Email: info@omega-architects.co.uk