Proposed Elevations

Front Elevation

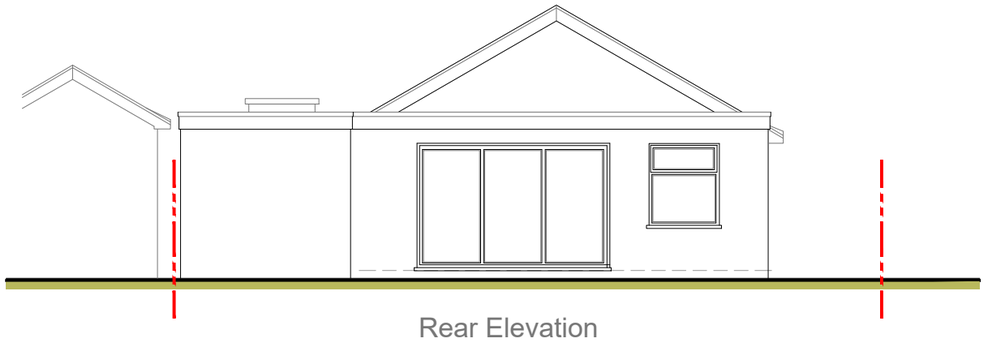

Rear Elevation

Side Elevation

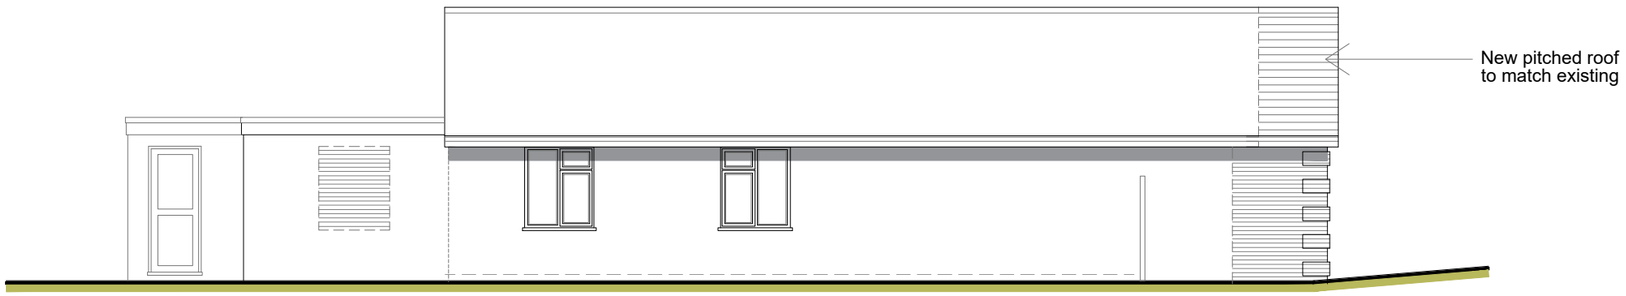

Side Elevation

20 Gale Gardens
Hayley Green,
Bracknell,
Berks.
RG42 6FL
Tel : 07702 121296
E-mail : luxtd@aol.com

DEAN LUXTON
Architectural Services

Location :	'RUSKEN' RUSCOMBE LANE, RUSCOMBE BERKS. RG10 9JN
Proposal :	Single storey front/side extensions, and conversion of garage at existing house.
Client	DAVID WRIGLEY
Scale.	1:100 @ A3
Date	Aug. 2025
Drawing No.	R.L-622
Rev.	
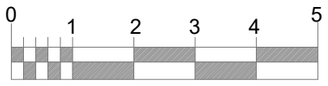
Scale in metres