





NORTH

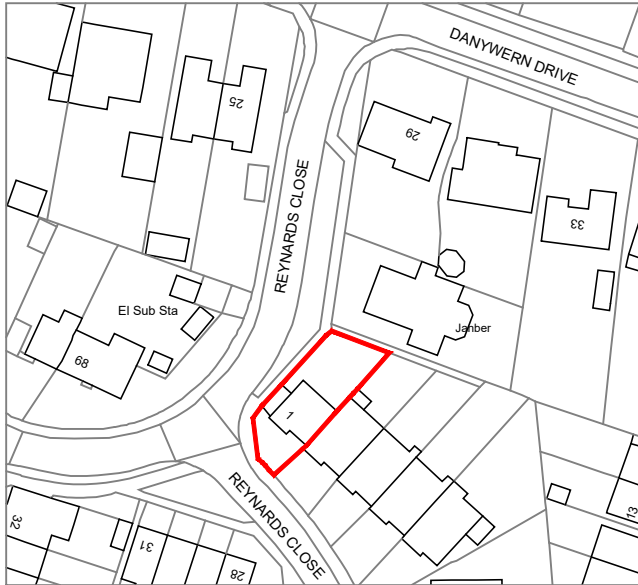

© Crown copyright 2024 Ordnance Survey 100053143

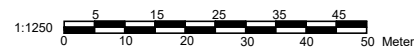

LOCATION PLAN
SCALE 1:1250

KEY
 SITE BOUNDARY

PLANNING

Rev	Description	Date
archaize ltd 160 Kemp House, City Road, London, EC1V 2NX Phone: 07728360574 Email: archaizeltd@gmail.com Address: 1, REYNARDS CLOSE, WINNERSH, WOKINGHAM RG41 5NT Drawing Title: LOCATION PLAN		
Scale: 1:1250@A4		Drawing No.
Date: AUG 2024		2182-101