

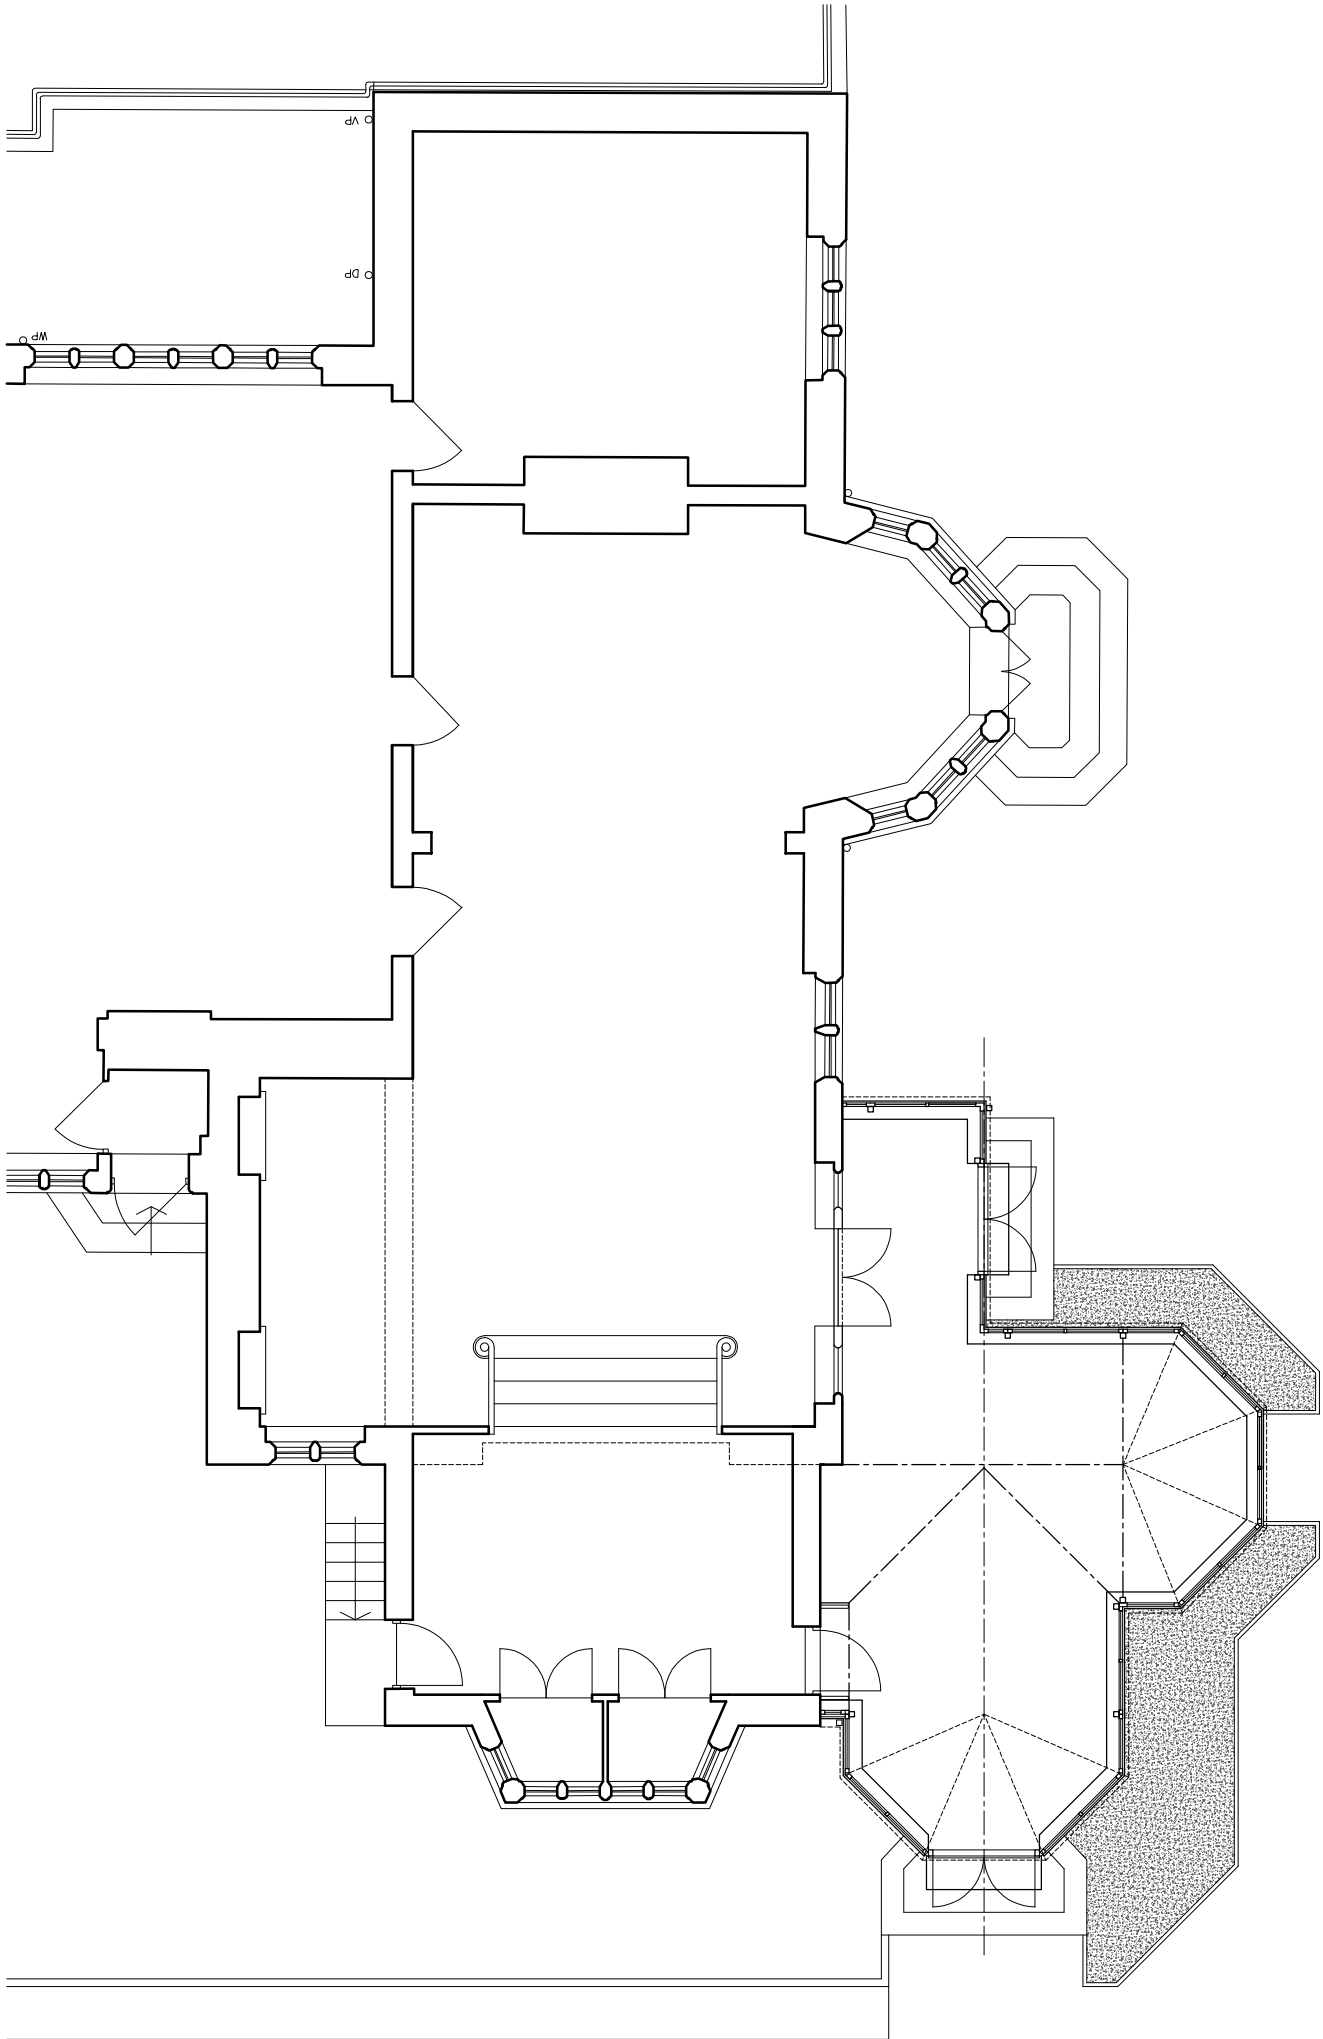



- Common / Circulation space
- Recreation / Bed space
- Auxiliary space (unlined)

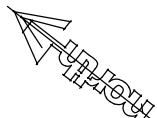

Glebelands House East (Existing Plan)

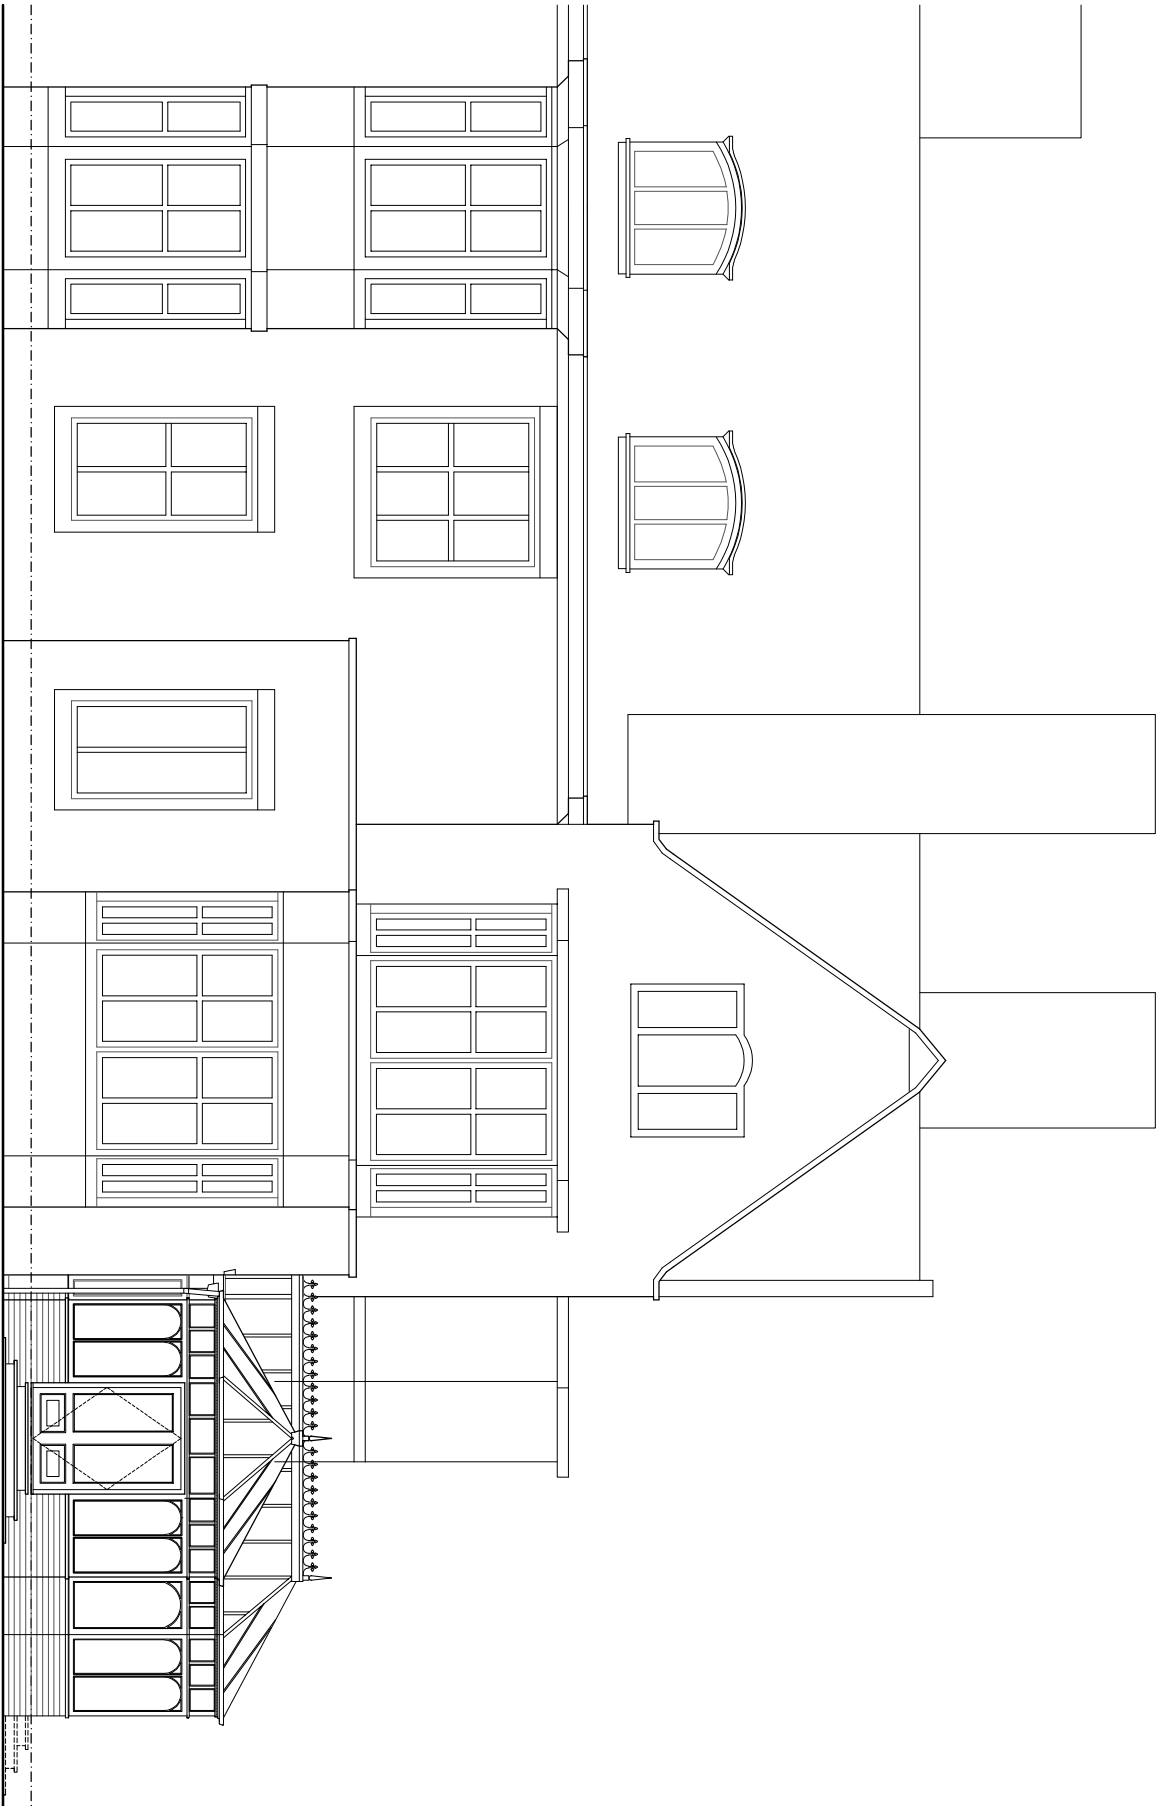

Southwest Elevation (Garden Front East)

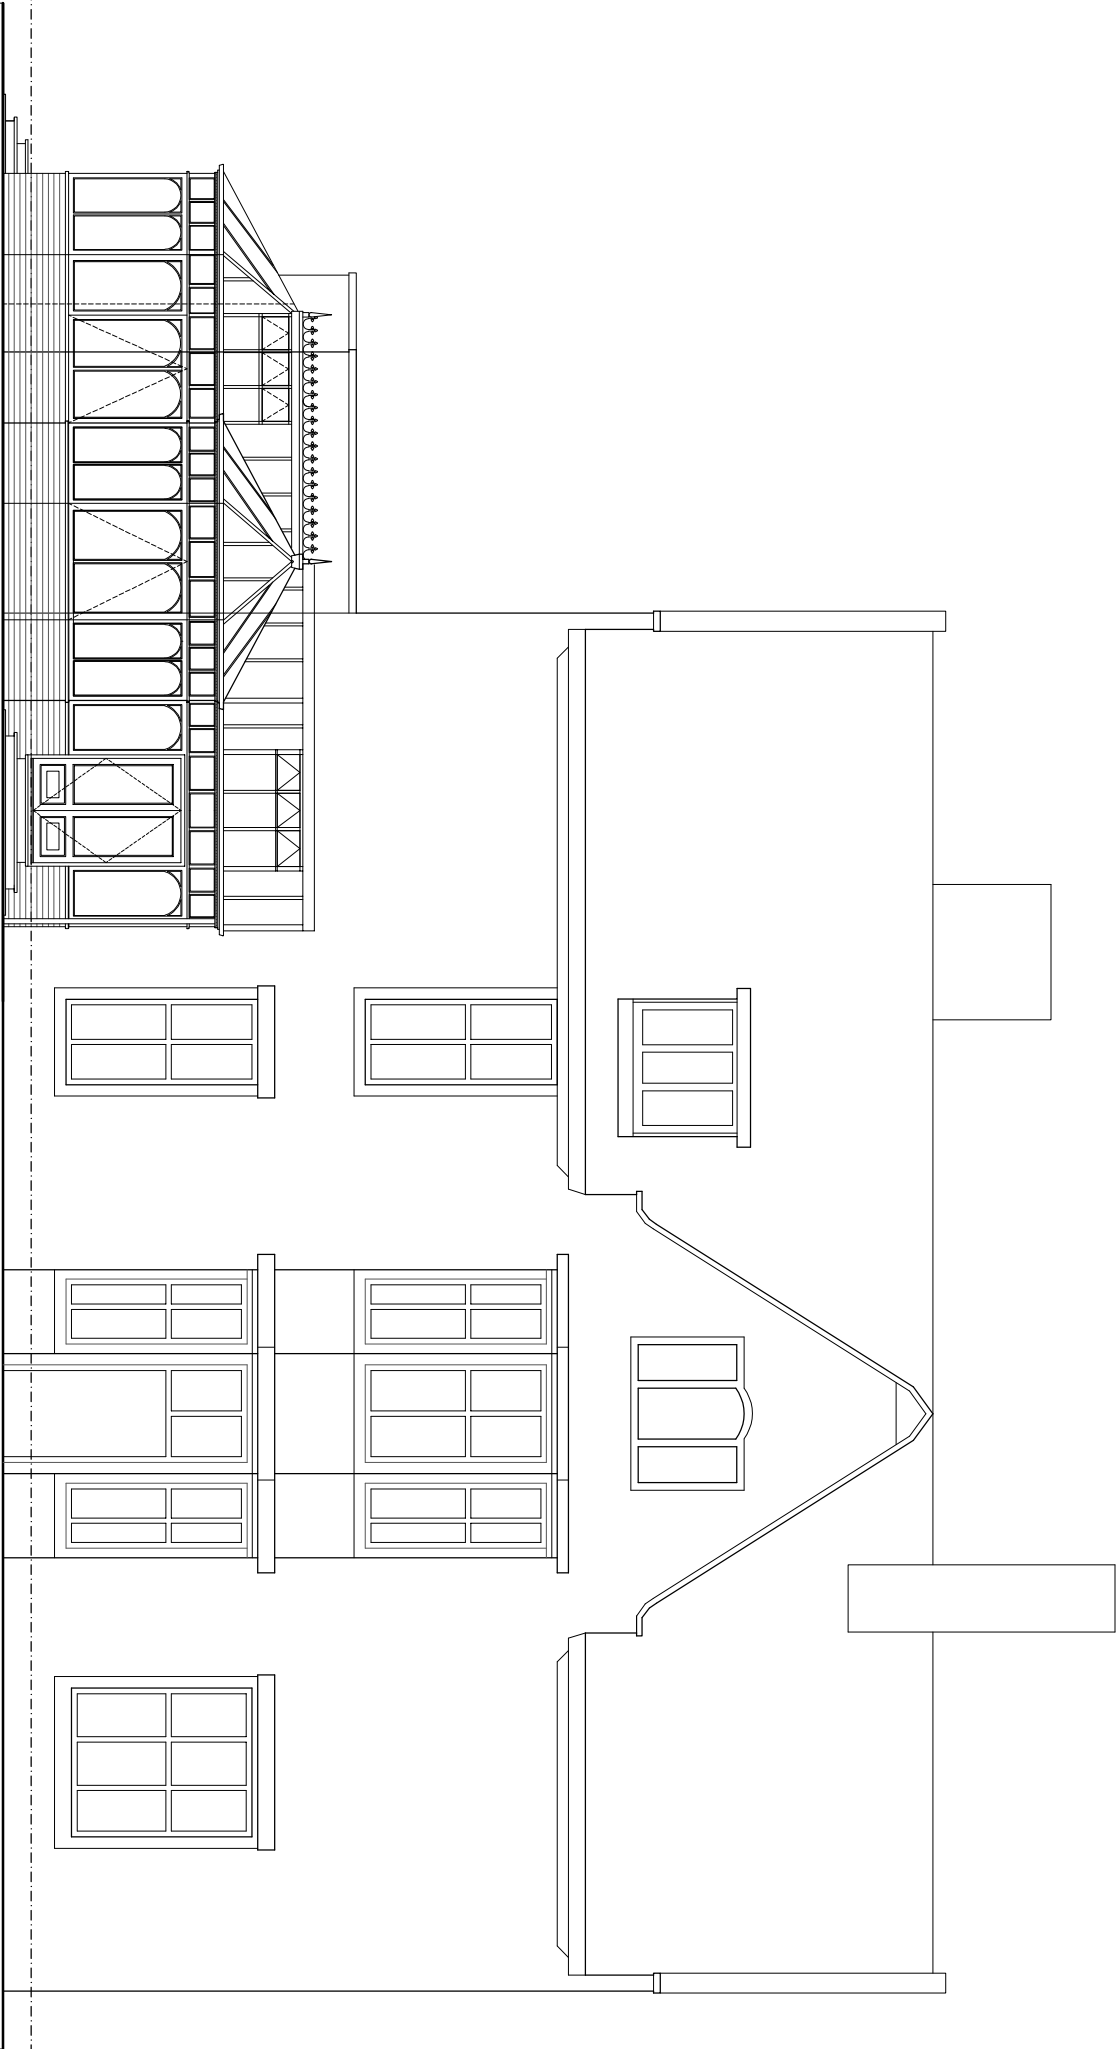

Southeast Elevation (Flank)

Existing Plans and Elevations

