

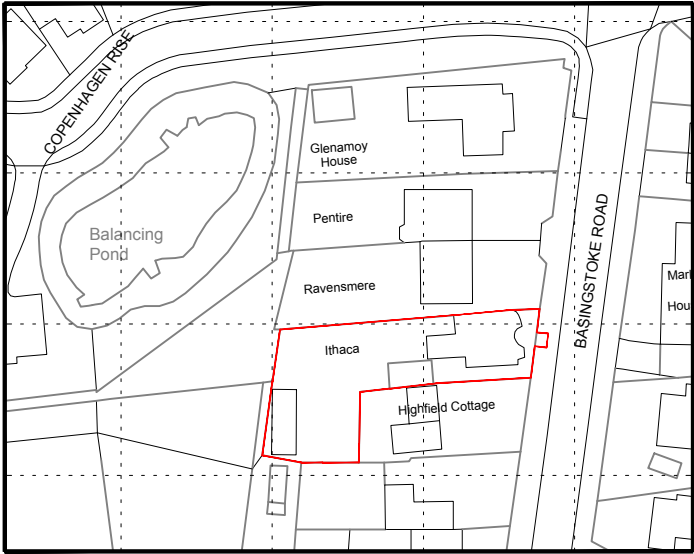


Notes:
THIS DRAWING IS ISSUED FOR PURPOSE INDICATED ONLY. CHECK SITE CONDITIONS PRIOR TO COMMENCEMENT OF ANY WORK. ALL DIMENSIONS TO BE CHECKED ON SITE. DO NOT SCALE OFF DRAWING FOR CONSTRUCTION PURPOSES AND USE FIGURED DIMENSIONS ONLY. THIS DRAWING IS COPYRIGHT TO JGJS-ARCHITECTURE LTD. AND MUST NOT BE REPRODUCED WITHOUT PRIOR WRITTEN CONSENT.

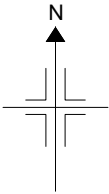

© Crown copyright 2025 Ordnance Survey 100053143

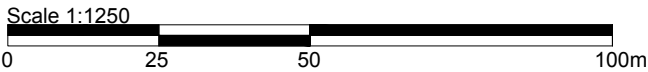

	Project ITHACA, BASINGSTOKE ROAD SPENCERS WOOD, RG7 1AJ	Drawing LOCATION PLAN	
	Status PLANNING SUBMISSION	Scale 1:1250@A4	
	Date FEB 2025	Drawn/Checked JS	Revision -
Number RG71AJ.01			