

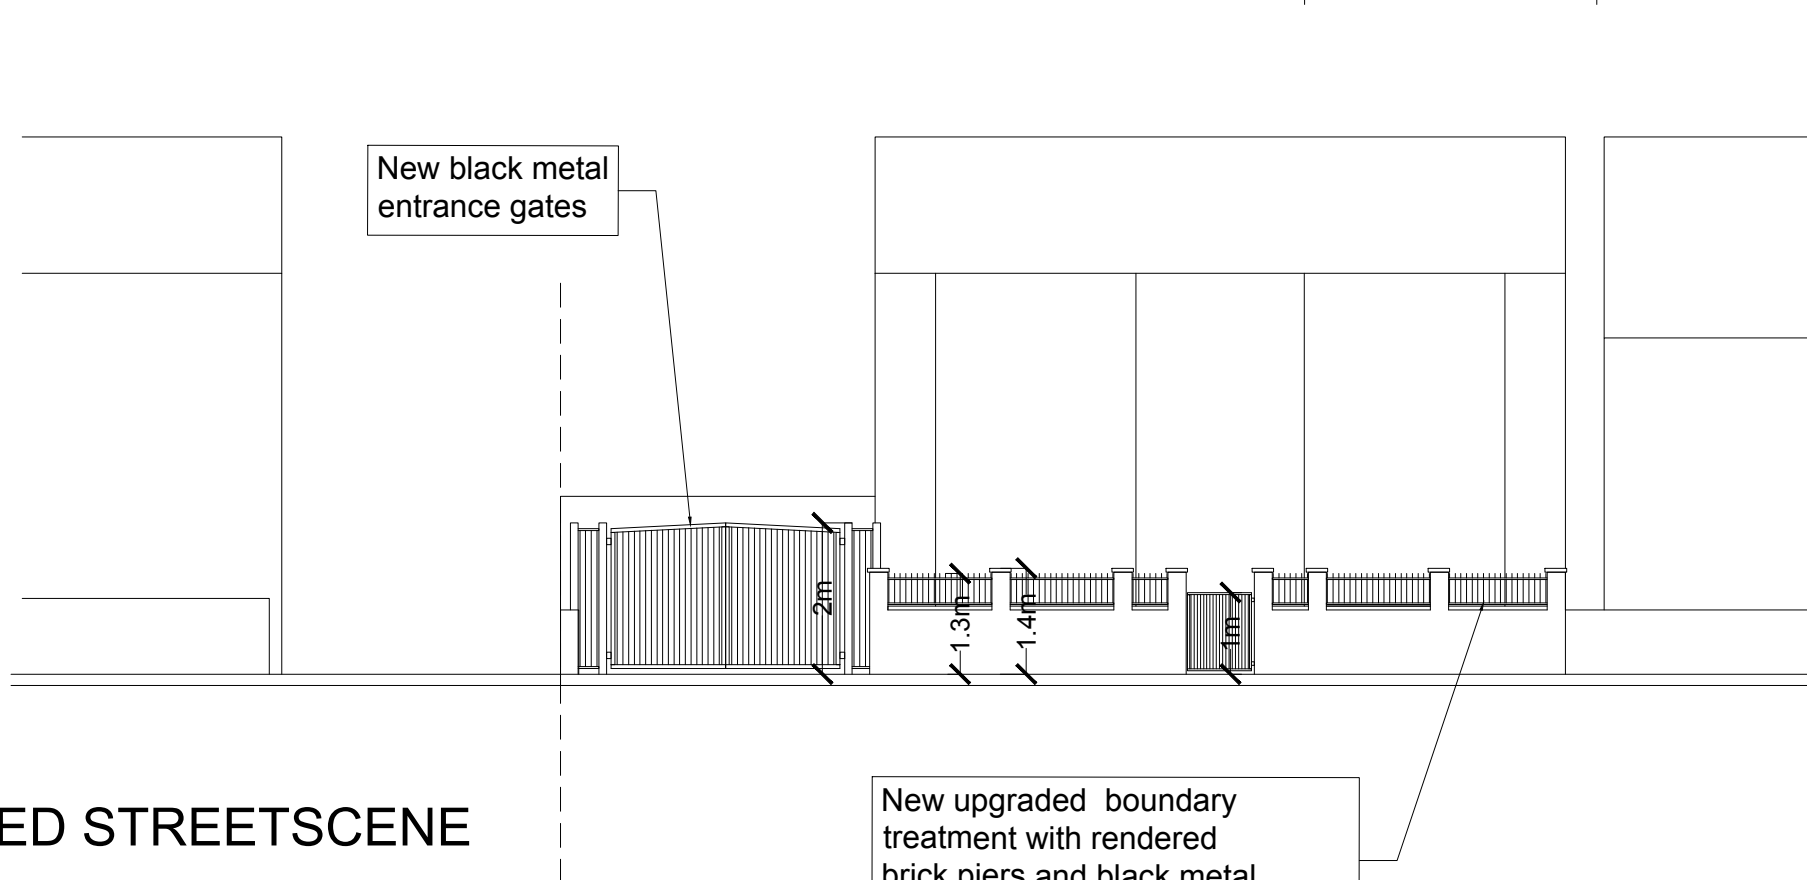
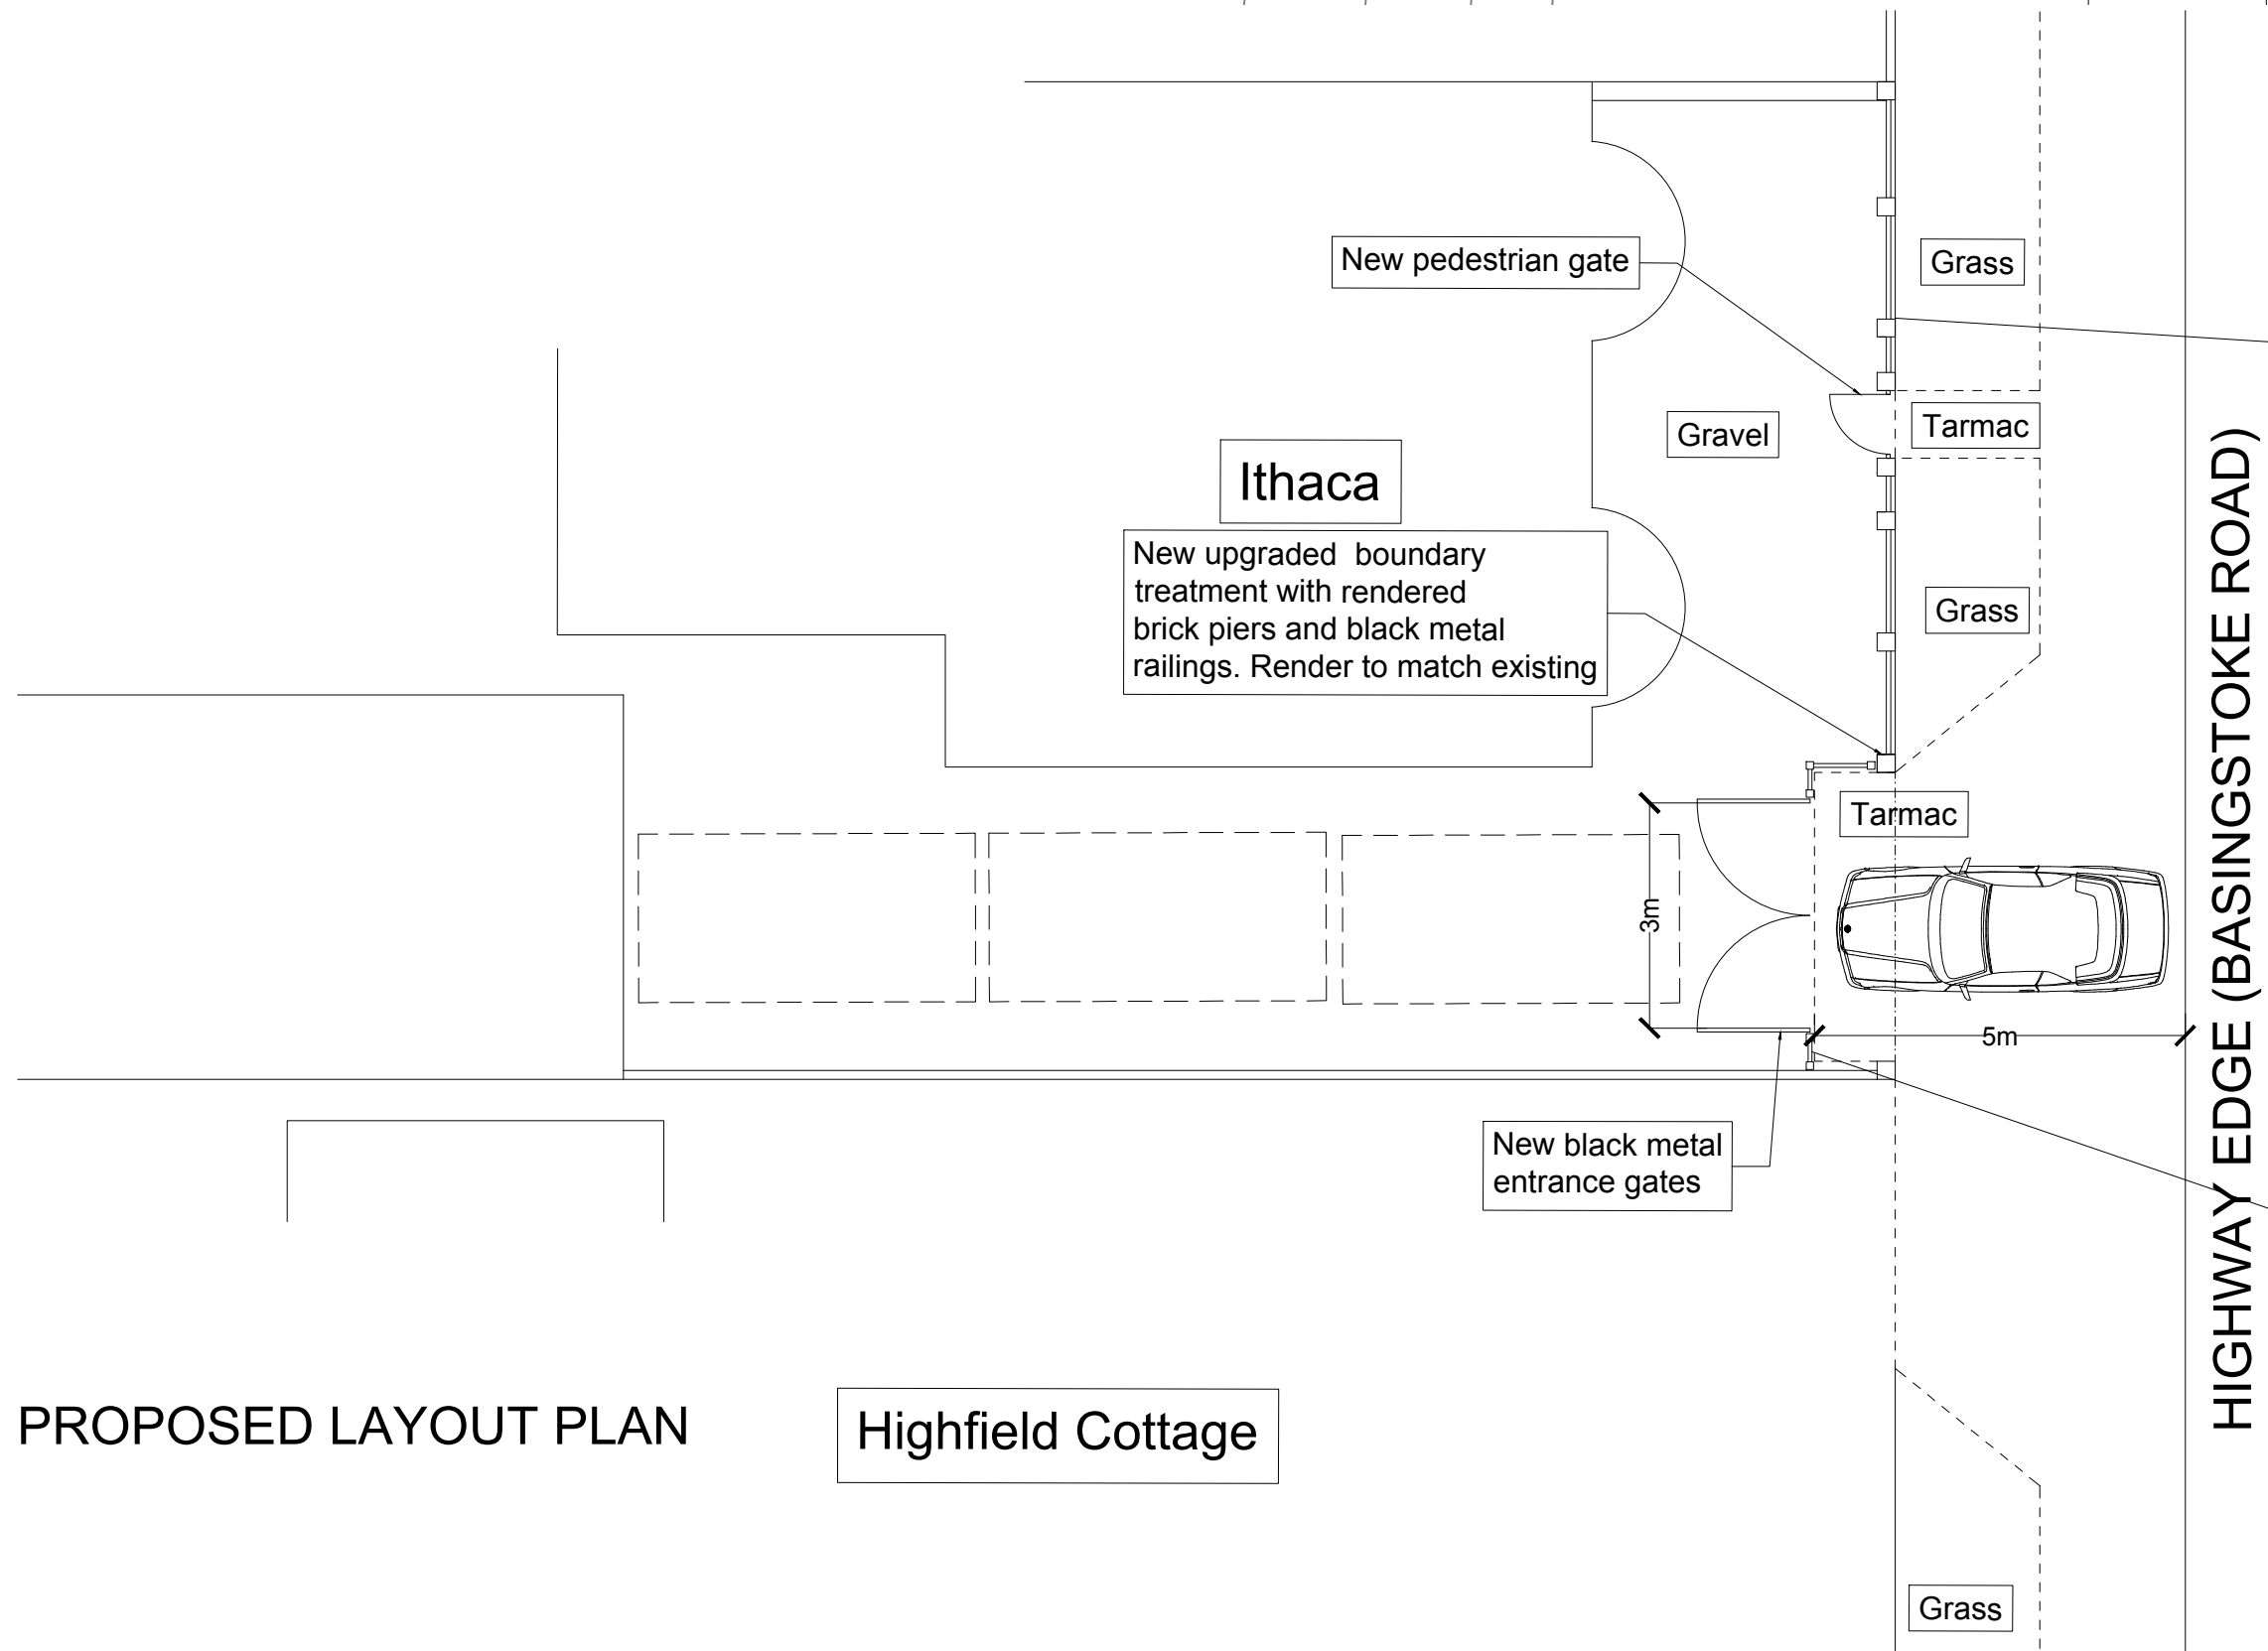
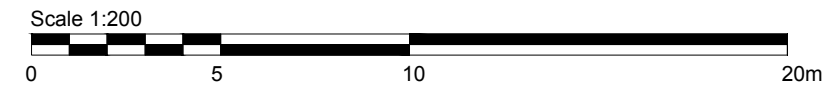
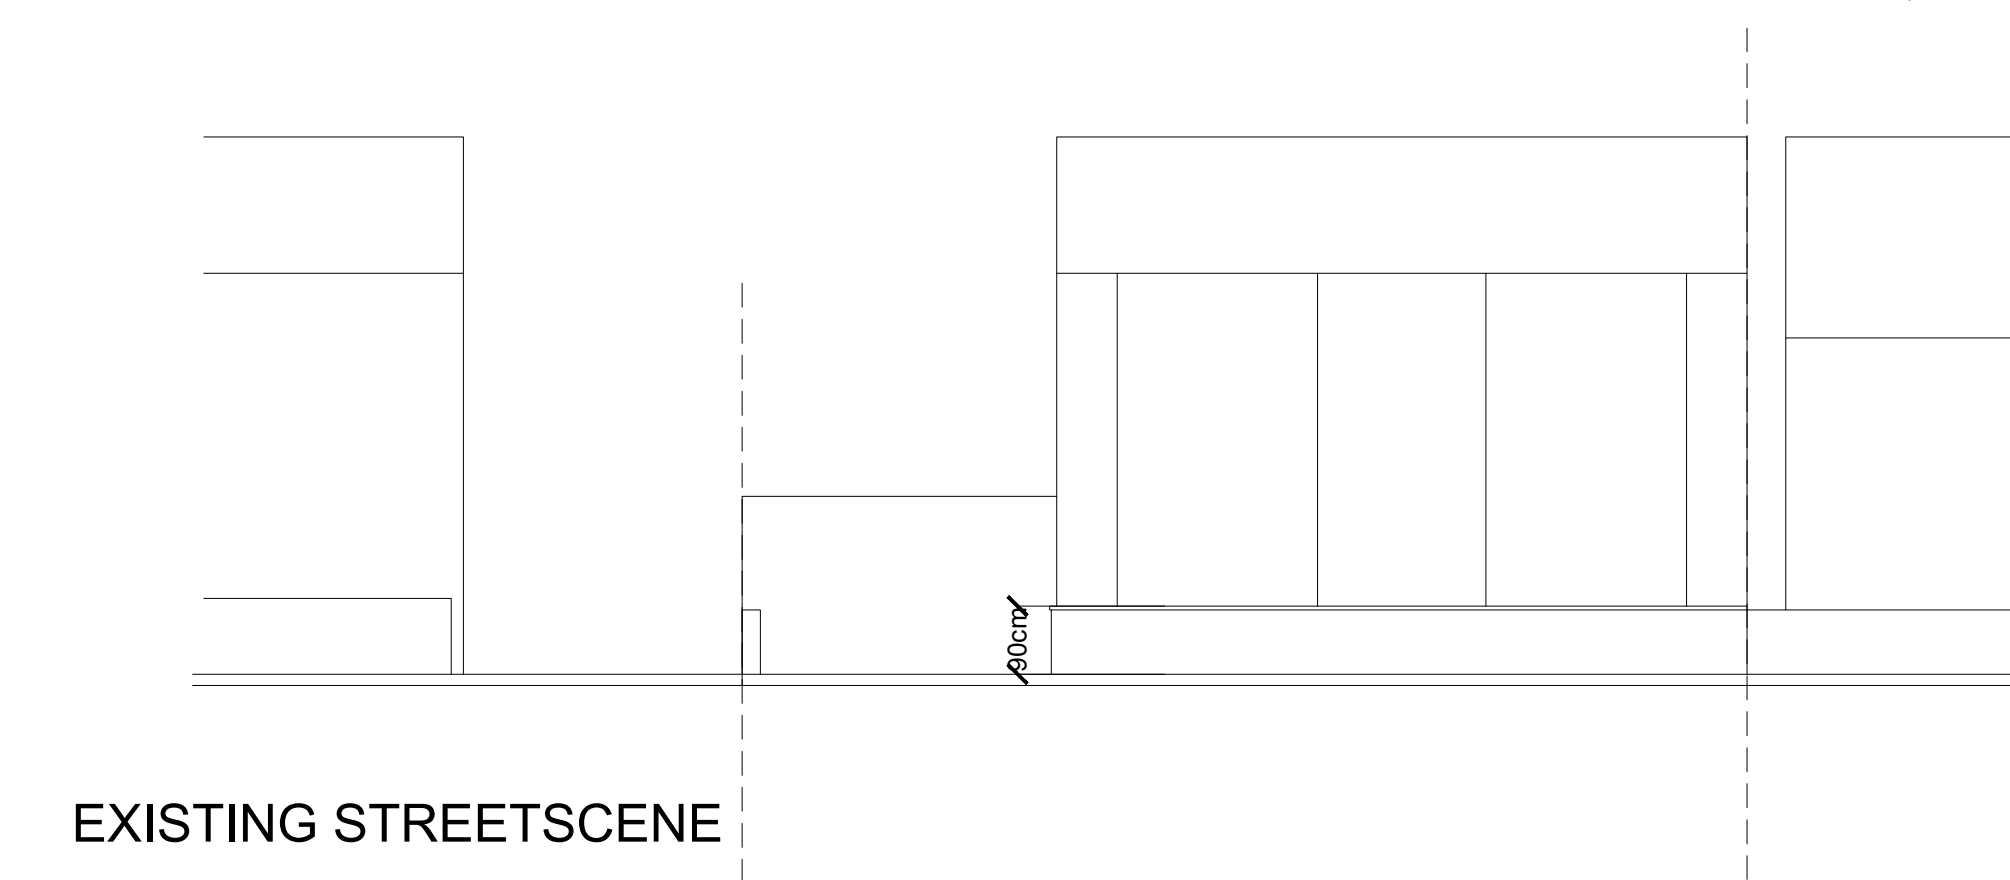
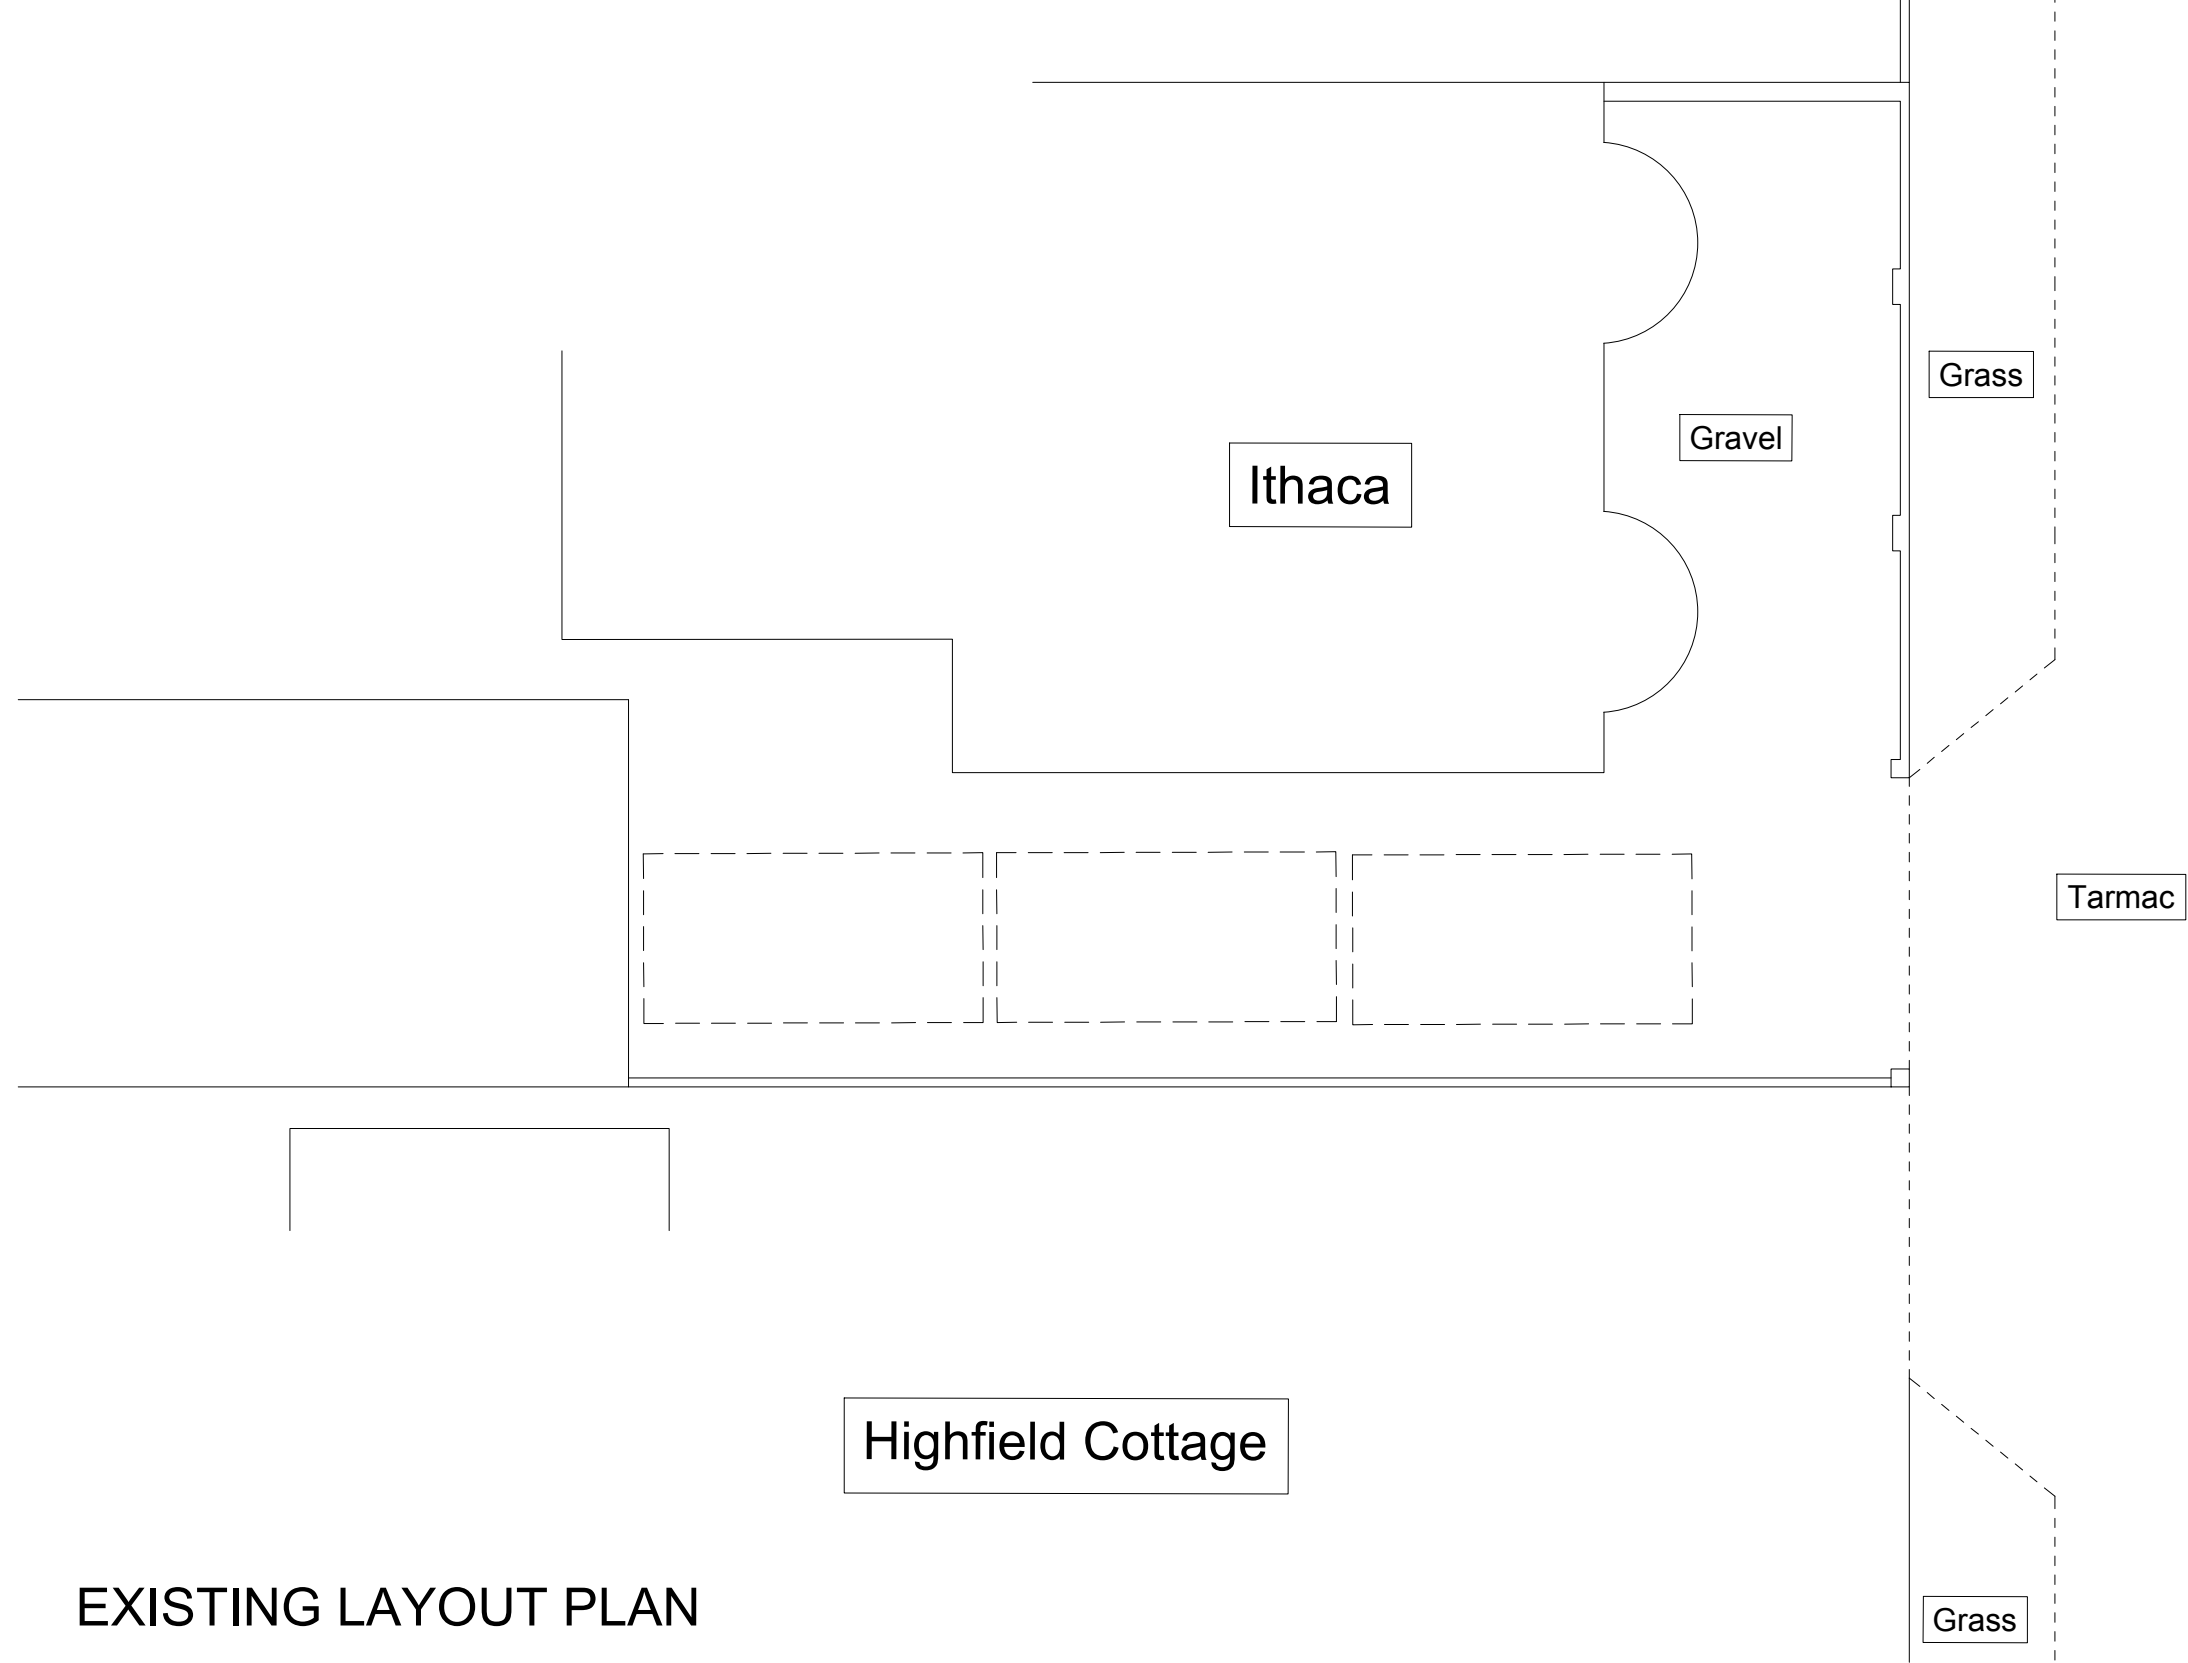


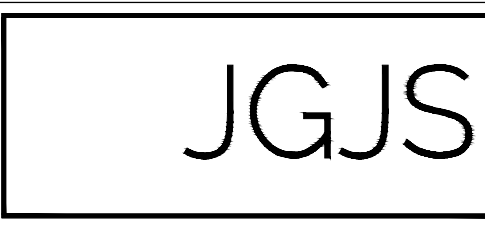

Notes:
THIS DRAWING IS ISSUED FOR PURPOSE INDICATED ONLY. IT IS TO BE READ IN CONJUNCTION WITH ALL OTHER CONSULTANT INFORMATION.
CHECK SITE CONDITIONS PRIOR TO COMMENCEMENT OF ANY WORK. ANY DISCREPANCIES TO BE REPORTED DIRECTLY TO
JGJS ARCHITECTURE LTD. IMMEDIATELY. ALL DIMENSIONS TO BE CHECKED ON SITE. DO NOT SCALE OFF DRAWING FOR CONSTRUCTION
PURPOSES AND USE FIGURED DIMENSIONS ONLY. ADHERENCE TO THIS DRAWING DOES NOT INDEMNIFY CONSULTANTS OR CONTRACTORS OF
THEIR RESPONSIBILITIES AND ANY STATUTORY REQUIREMENTS RELATING TO THE EXECUTION OF THIS DRAWING. JGJS ARCHITECTURE
LTD. NO RESPONSIBILITY IF THE WORKS ARE EXECUTED CONTRARY TO THIS DRAWING. THIS DRAWING IS COPYRIGHT TO JGJS ARCHITECTURE
LTD. AND MUST NOT BE REPRODUCED WITHOUT PRIOR WRITTEN CONSENT.

Revisions:		No.	Date:	Drawn:	Details:

No.	Date:	Drawn:	Details:

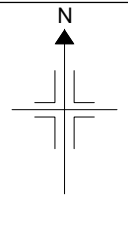

Project	ITHACA, BASINGSTOKE ROAD SPENCERS WOOD, RG7 1AJ
Status	PLANNING SUBMISSION
Date	FEB 2025

Drawn/Checked	JS
---------------	----

Drawing	ALL DRAWINGS
Scale	1:200/100@A1
Number	RG71AJ.02
Revision	-