




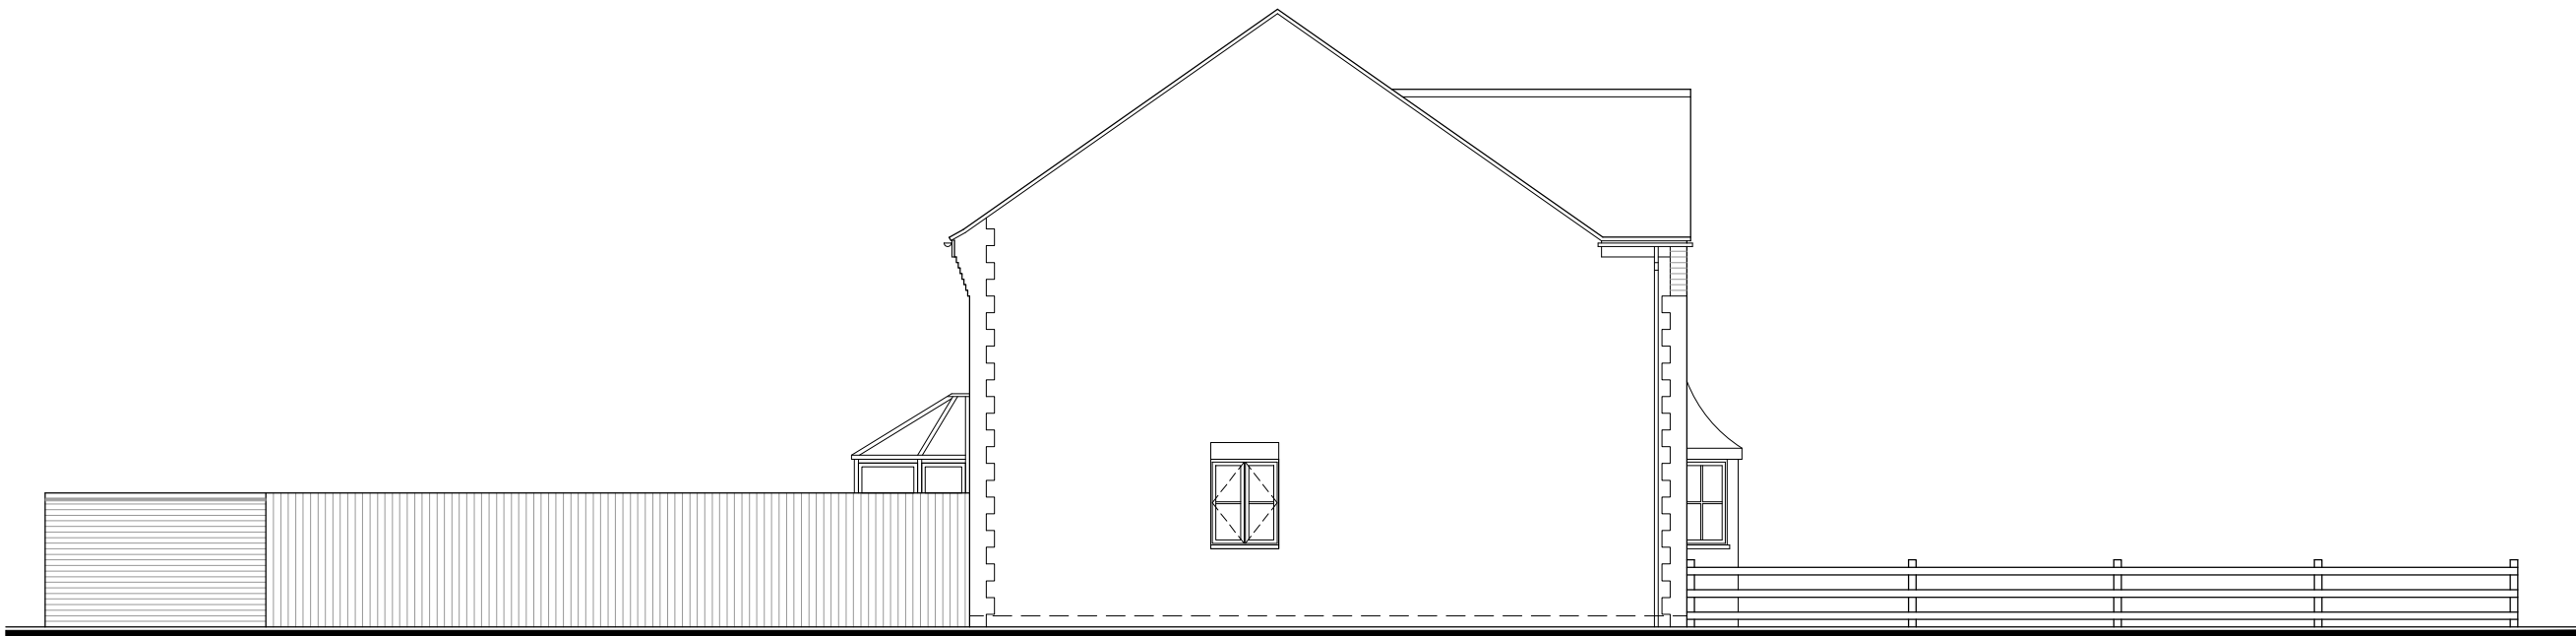

EXISTING SIDE ELEVATION

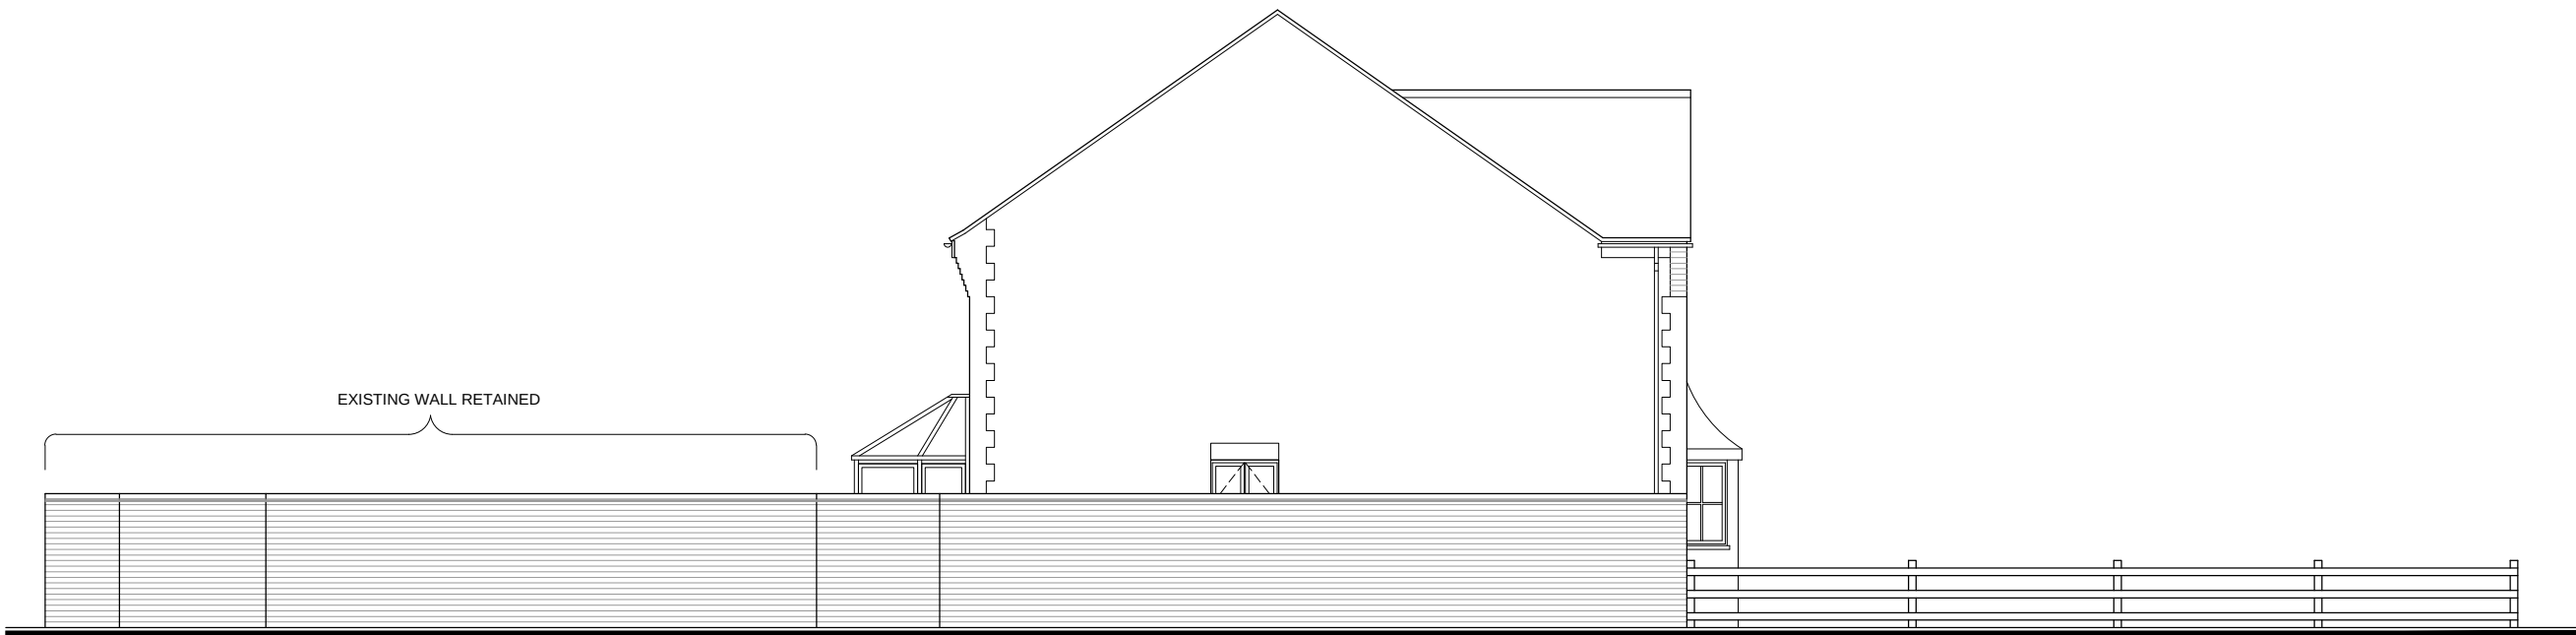

PROPOSED SIDE ELEVATION

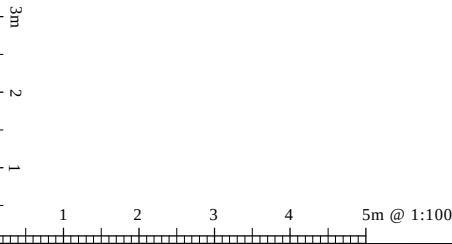

APPROVED SCHEME AS PER APPEAL DECISION
APP/X0360/W/21/3282513, DATED 24.02.2022

NOTES:

REV	DATE	AMENDMENT

KEY PLAN

SPACE
STUDIO
ARCHITECTURE+DESIGN

SPACE-Q STUDIO
7 SOUTHWICK STREET
LONDON W2 2PR
www.spaceq.co.uk info@spaceq.co.uk

PROJECT
PROPOSED CHANGE OF USE FROM AMENITY
LAND TO RESIDENTIAL AND RELOCATION OF
BOUNDARY FENCE
69 PADDICK DRIVE
EARLEY RG6 4HF

DRAWING
SIDE ELEVATIONS ALONG
FOOTPATH

SCALE @ A3 : 1: 100
(SCALE @ A1 : 1:)
DATE CREATED :
25. 03. 2021

STATUS
PLANNING

DRAWING NO. REV
SQS210 - 10 - 101 B