



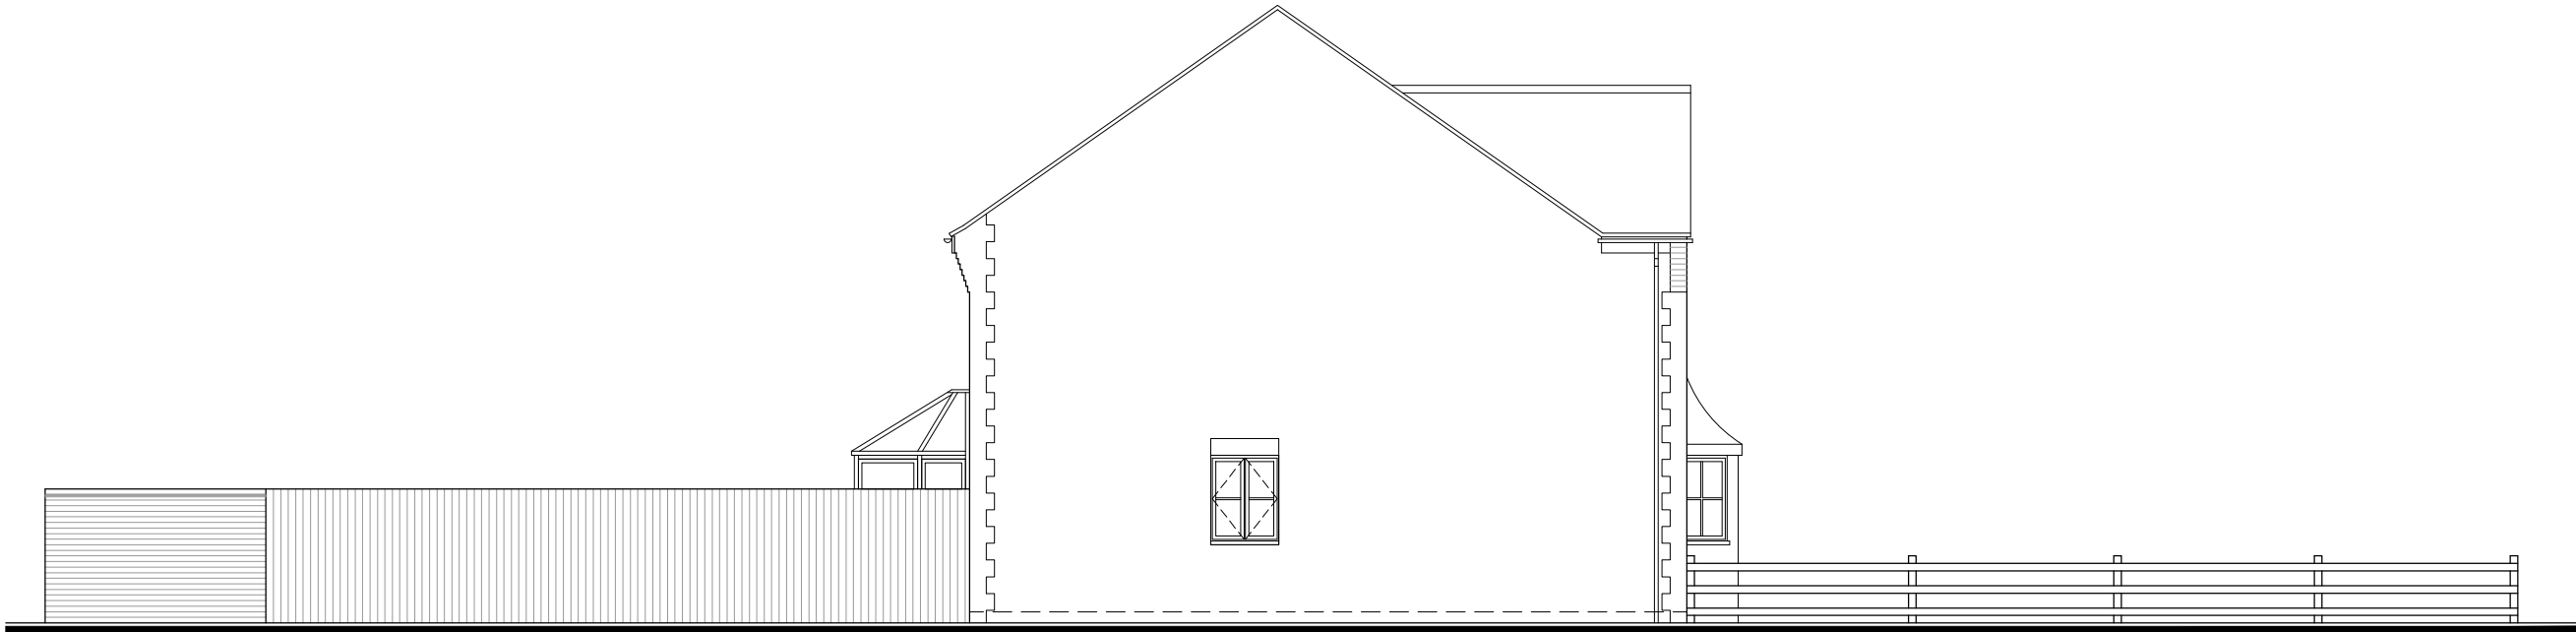


EXISTING SIDE ELEVATION



SAMPLE PHOTO OF THE PROPOSED 1.8m HIGH CLOSE-BOARDED TIMBER FENCE

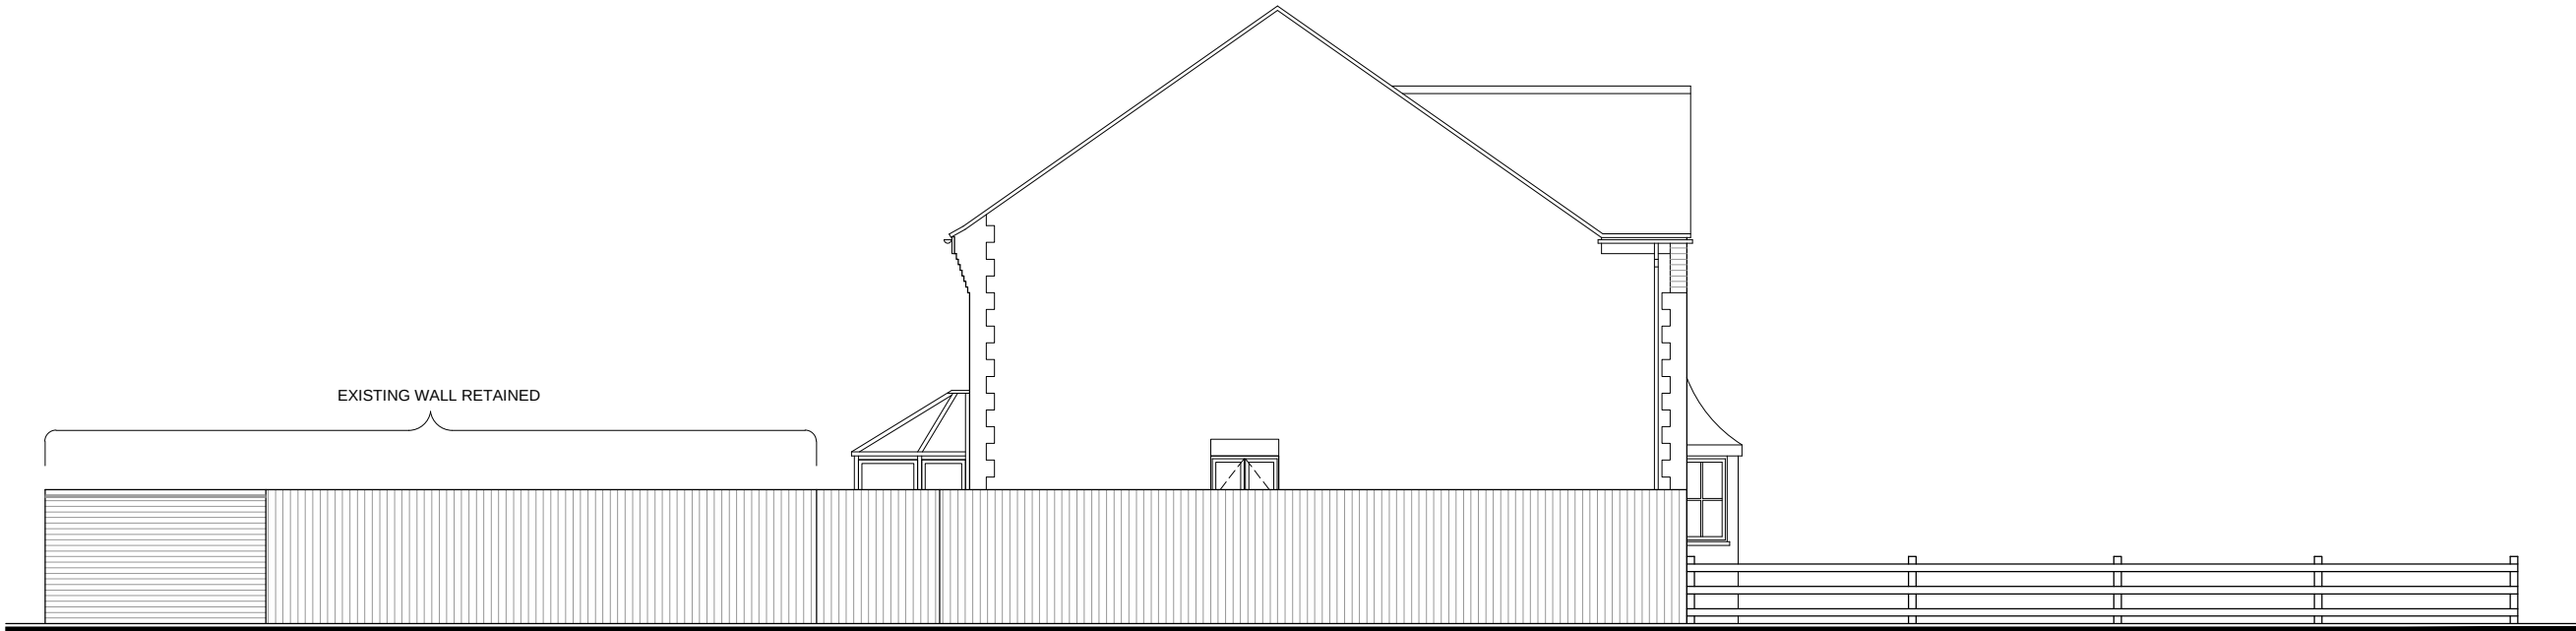

PROPOSED SIDE ELEVATION

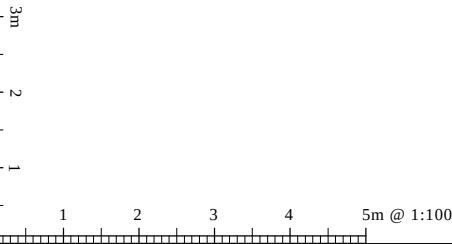

PROPOSED AMENDMENT FROM THE APPROVED 1.8m HIGH BRICKWALL TO 1.8m HIGH CLOSE-BOARDED TIMBER FENCE. LOCATION AND ALIGNMENT AS PER APPROVED SCHEME

NOTES:

REV	DATE	AMENDMENT

KEY PLAN



SPACE-Q STUDIO
7 SOUTHWICK STREET
LONDON W2 2PR
www.spaceq.co.uk info@spaceq.co.uk

PROJECT
PROPOSED CHANGE OF USE FROM AMENITY LAND TO RESIDENTIAL AND RELOCATION OF BOUNDARY FENCE
69 PADDICK DRIVE
EARLEY RG6 4HF

DRAWING
SIDE ELEVATIONS ALONG FOOTPATH

SCALE @ A3 : 1: 100
(SCALE @ A1 : 1:)
DATE CREATED :
25. 03. 2021

STATUS
PLANNING

DRAWING NO. REV
SQS210 - 10 - 101 C