


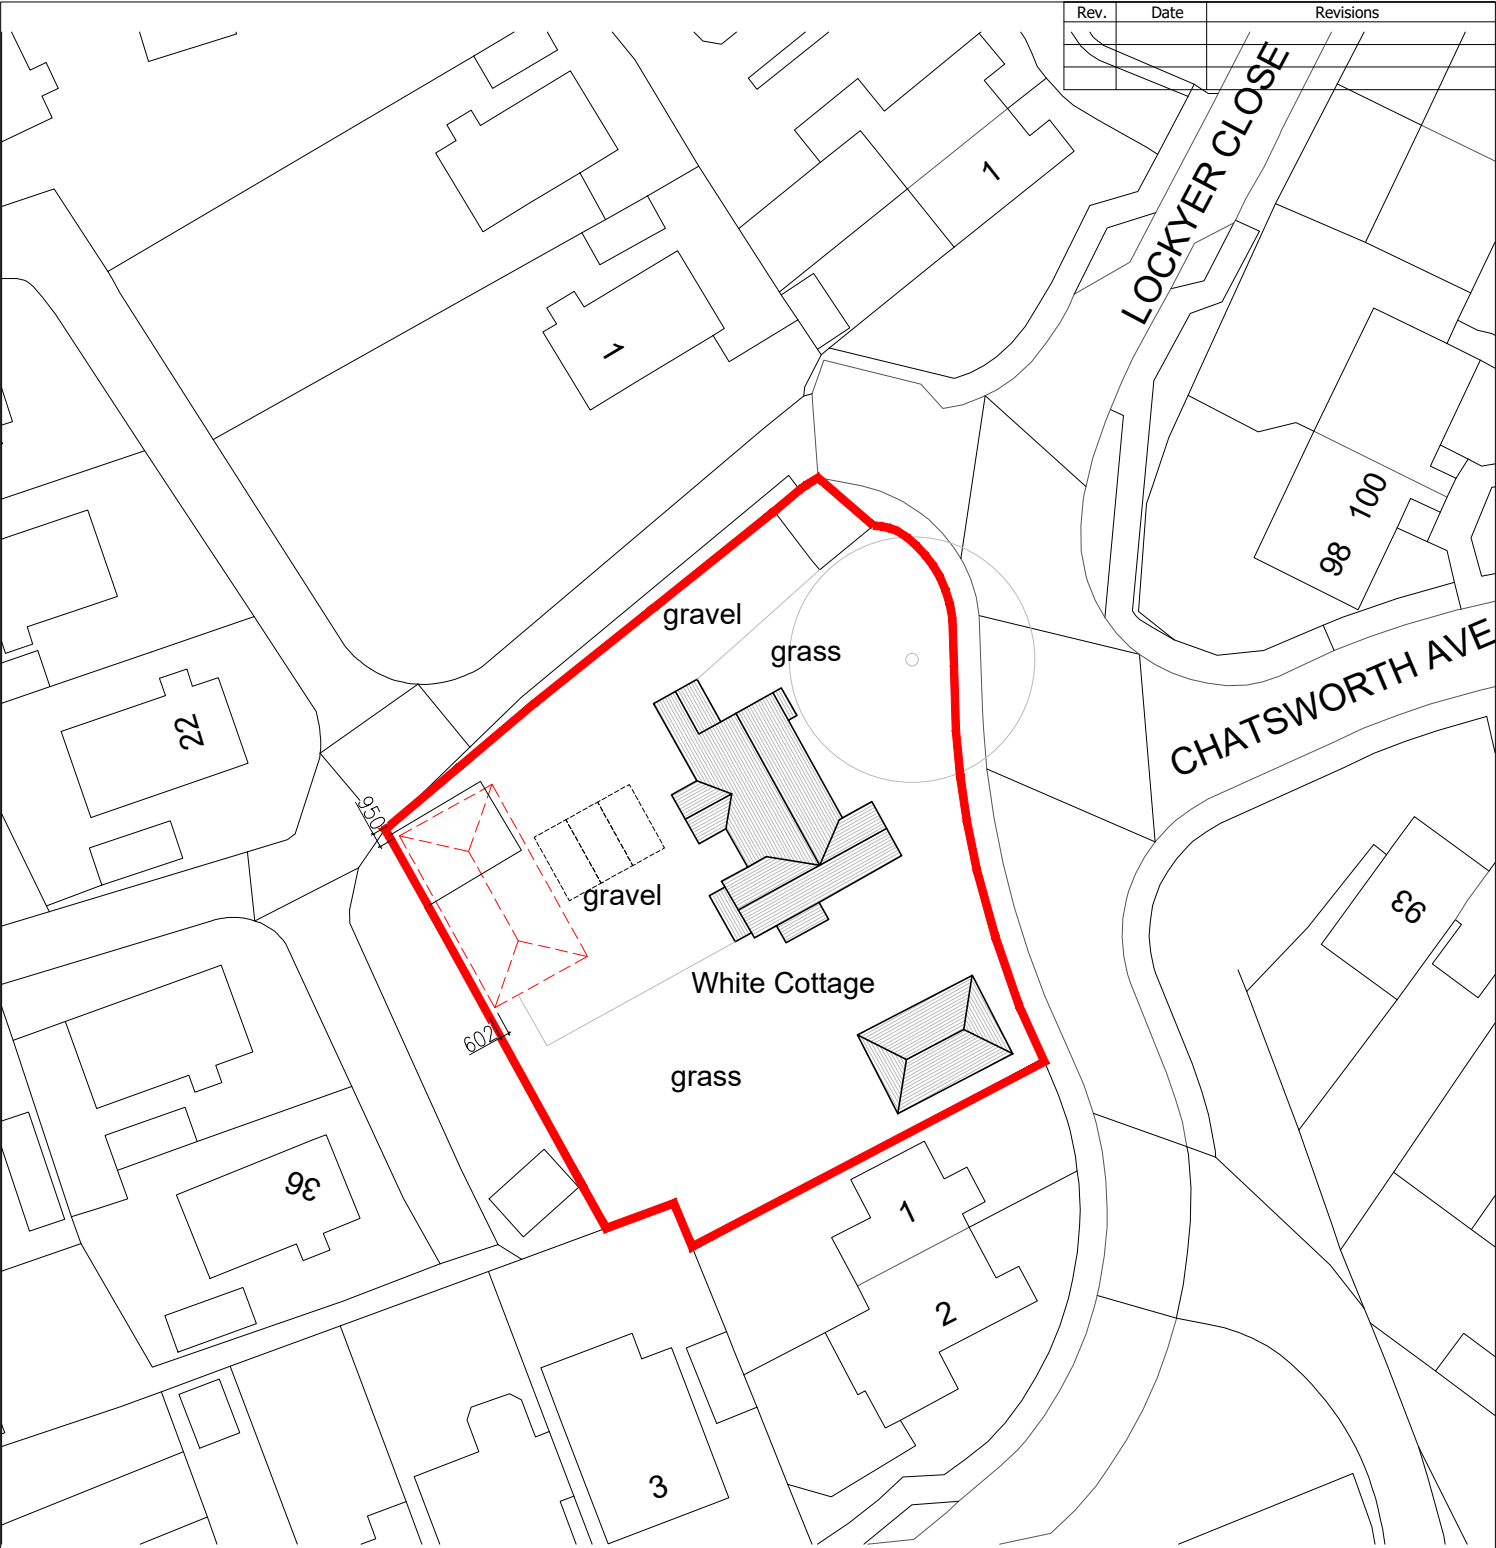

Rev.	Date	Revisions

SITE BOUNDARY

OUTLINE OF PREVIOUSLY APPROVED OUTBUILDING

Client MR & MRS HILL		
Job Title WHITE COTTAGE BEARWOOD PATH RG41 5EY		
Scale 1:500	Date OCT 25	Drawn JT
Plot Date: JULY 25		

Drawing Title EXISTING/PREVIOUSLY APPROVED BLOCK PLAN
Drawing No. A4/452/11
Rev.

JET

ARCH DESIGN

100 Berkshire Place
Winnersh Triangle
Wokingham, Berkshire
RG41 5RRD
Tel: 07787296792
email: info@jetarchdesign.co.uk