


Rev.	Date	Revisions

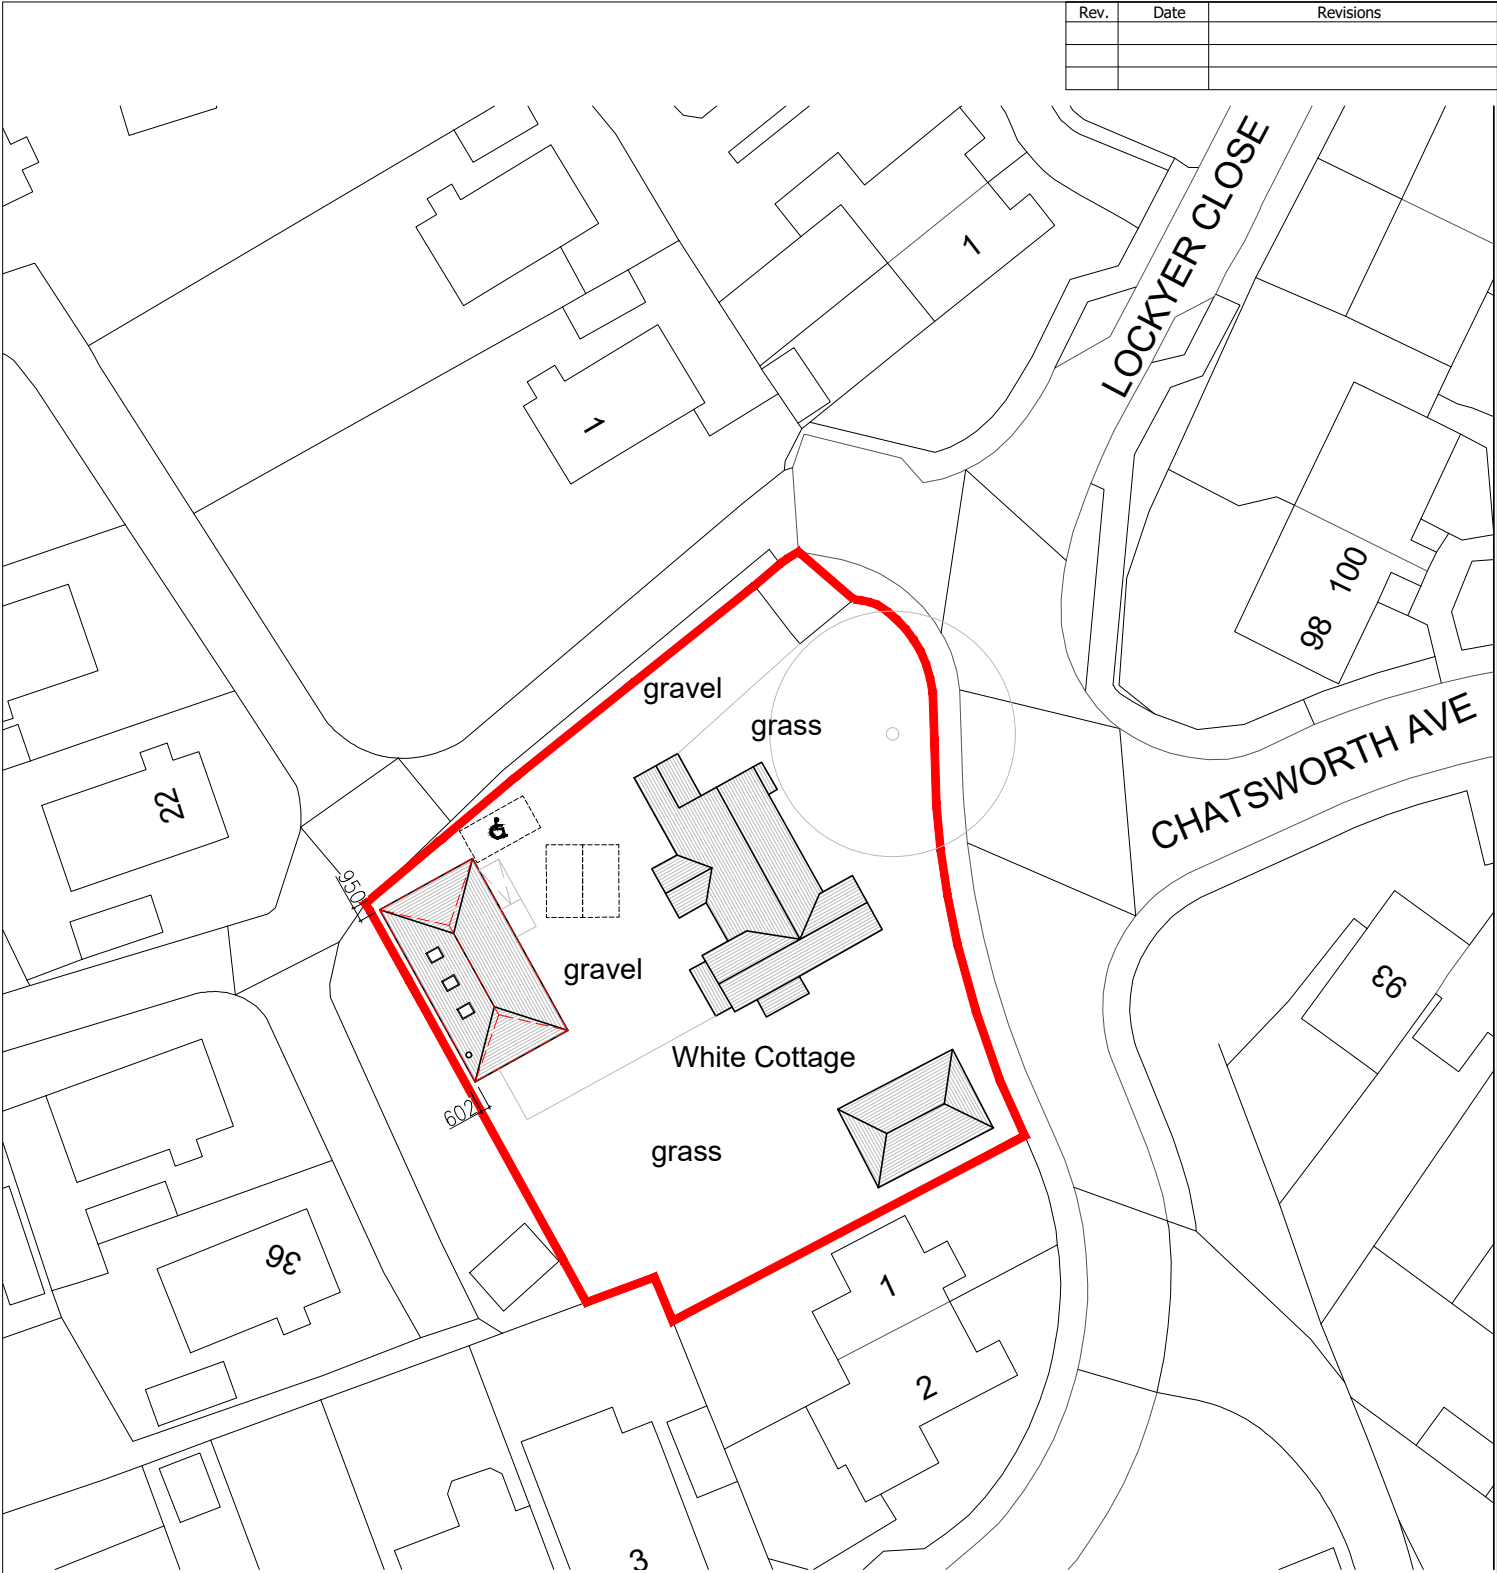

SITE BOUNDARY

OUTLINE OF PREVIOUSLY APPROVED OUTBUILDING

Client MR & MRS HILL			Drawing Title <
-------------------------	--	--	--