




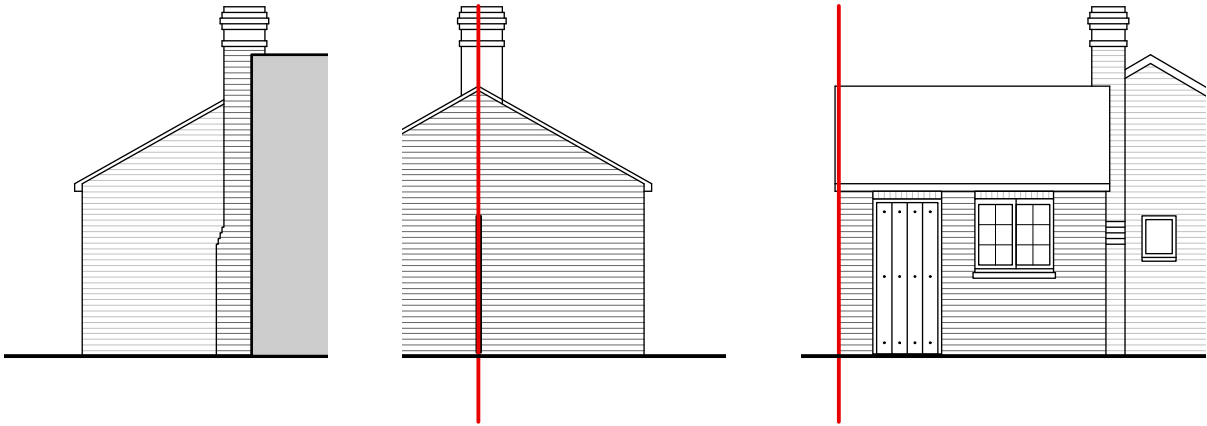


Existing Elevations, Front and Side

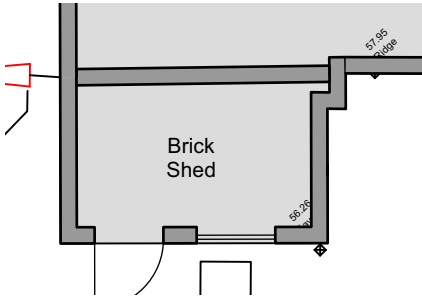

Existing Plan

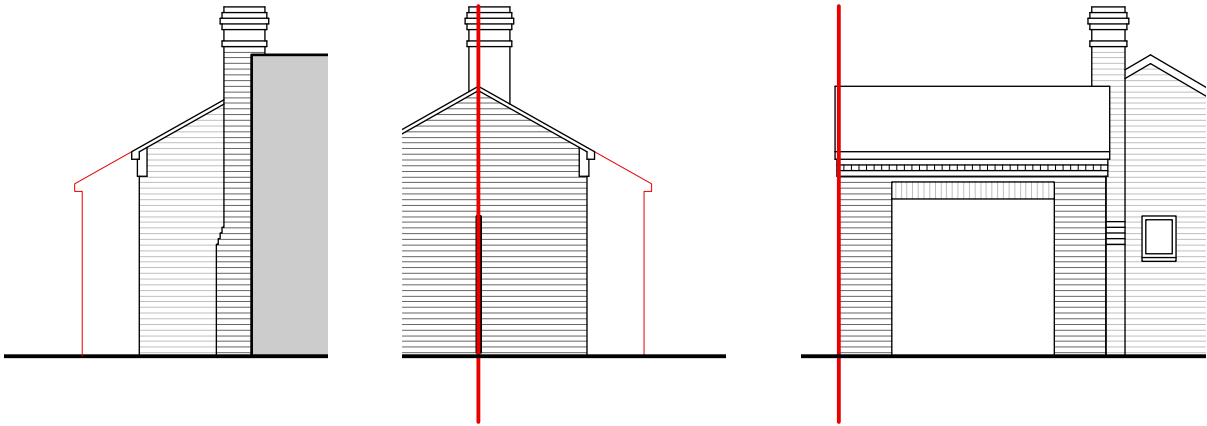

Proposed Elevations, Front and Side

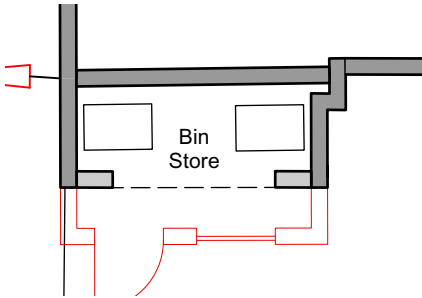


Proposed Plan

All dimensions are to be checked on site before work commences.
Figured dimensions to be taken in preference to scaled dimensions.
If in doubt please ask.

Site boundary shown as described by the client. Site surroundings based upon the site survey by MIC Surveys.

All to be read in conjunction with all other relevant information produced by Holtham+Newman Architects.

© Copyright reserved 2025

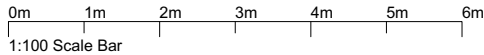

Note: The swept path analysis has been based on keeping the whole of this building located within the site, and shows large saloon cars can turn in and out of the site from the shared driveway. We have decided to reduce the depth of this building slightly, to improve access and these elevations and plan show how we would address the raised eaves, with a brick detail to match the new proposed building.

HOLTHAM+NEWMAN ARCHITECTS The Old Dairy, 282A Hyde End Road, Spencers Wood, Reading, Berkshire RG7 1DN T: 07971 316497 E: hello@hnarchitects.co.uk		Client Mr Youell	
		Drawing Title: Existing and Proposed Plans and Elevations Brickshed (Bathhouse)	
Project: Land Next to 236 Reading Road Winnersh, Reading RG41 5AA		Scale: 1:100 @A3	Dwg. No.: 2507 - P110
		Drawn by: LN	Rev.: P1
		Date: Jul 2025	
		Rev Status	
		P1 Issued for planning	
		15/07/25 LN	
		Date Initial	
		Planning	