


Proposed Plan

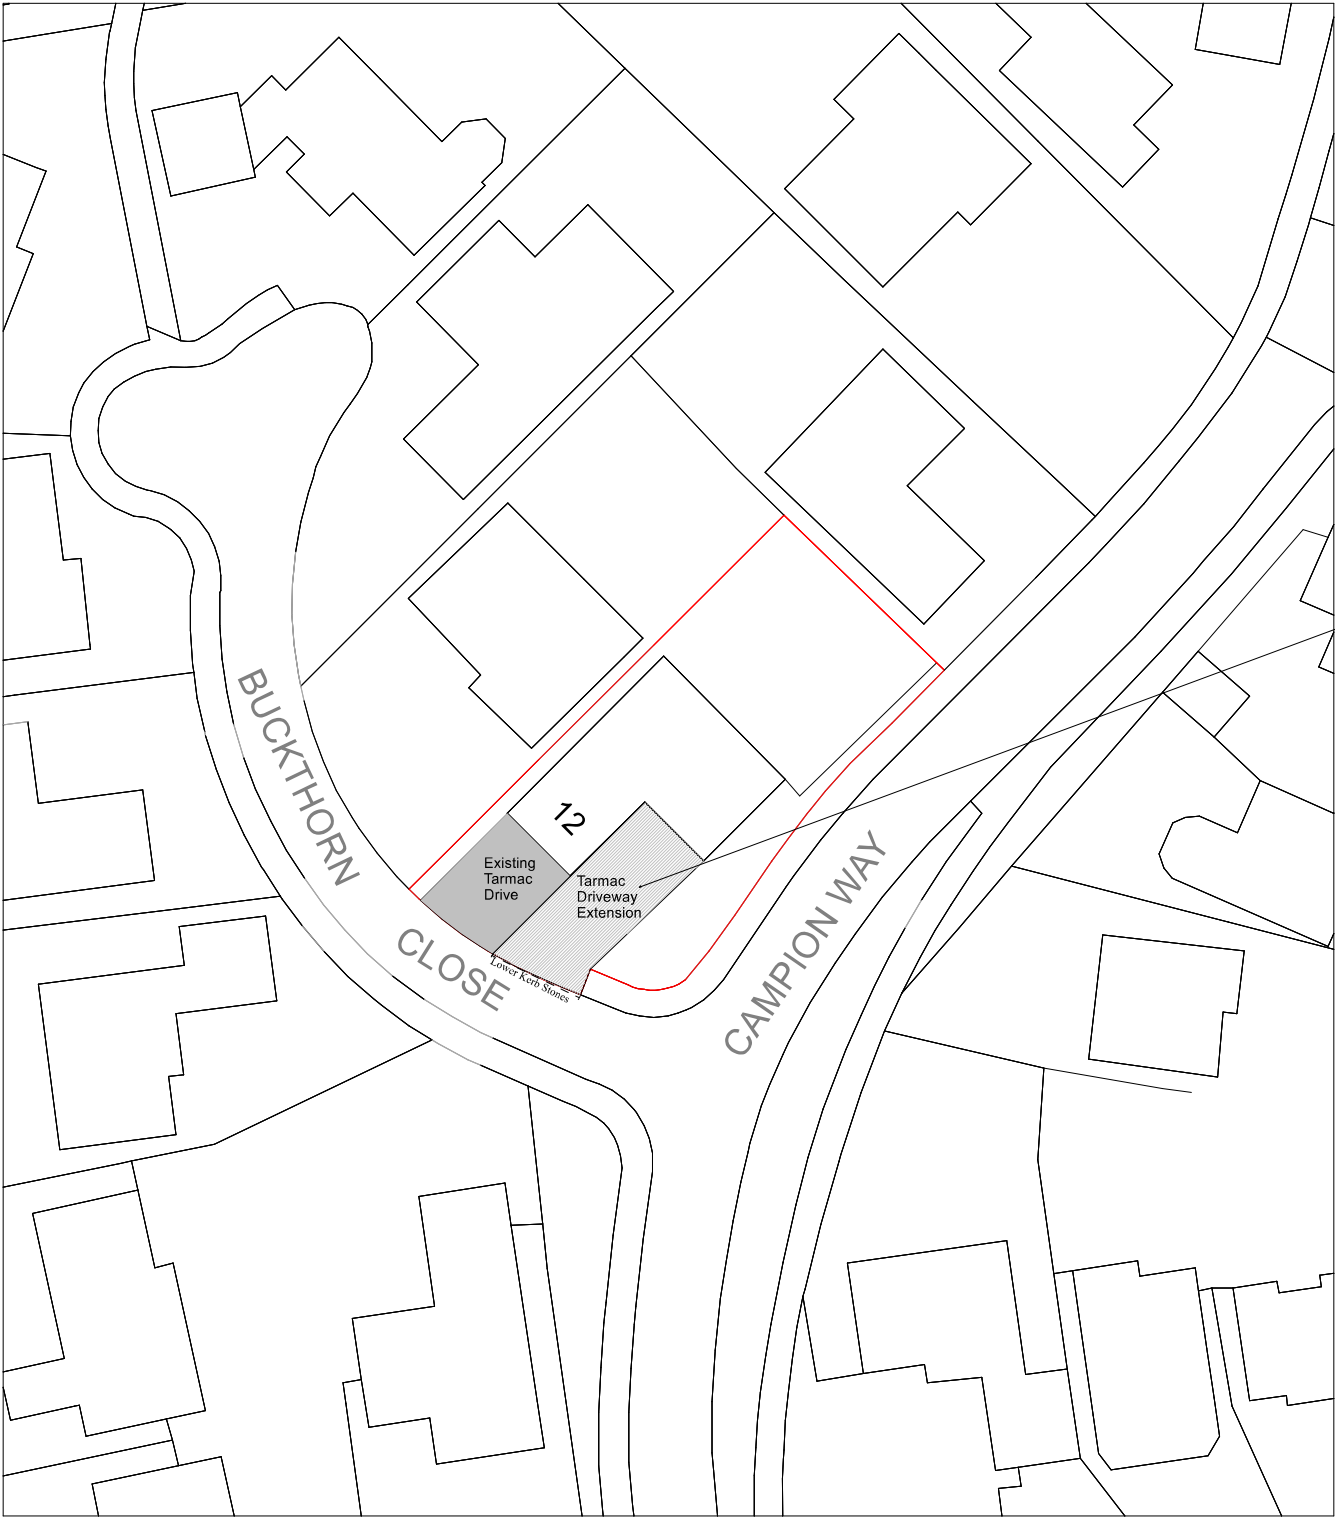

Tarmac Driveway

ULTIPOROUS is designed for use on driveways and car parks. Combining excellent drainage with long term durability, It helps to eliminate the problem of surface water and can also help meet local planning requirements

[Cantley Design](#)

Cantley Design

Project
Driveway Extension
12 Buckthorn Close
Wokingham
RG40 5YD

Proposed Plan
Client
Mr R. Edmonds
Drawing No.
20/9/2025/RDO/nco/PP

Date	Scale
October 2025	1:500
Drawn by	Checked by
Bob Owles	NCO

Page Size - A3

Cantley Drawing Services
20 Cantley Crescent
Wokingham
RG41 1NX
0781 803 2212

