


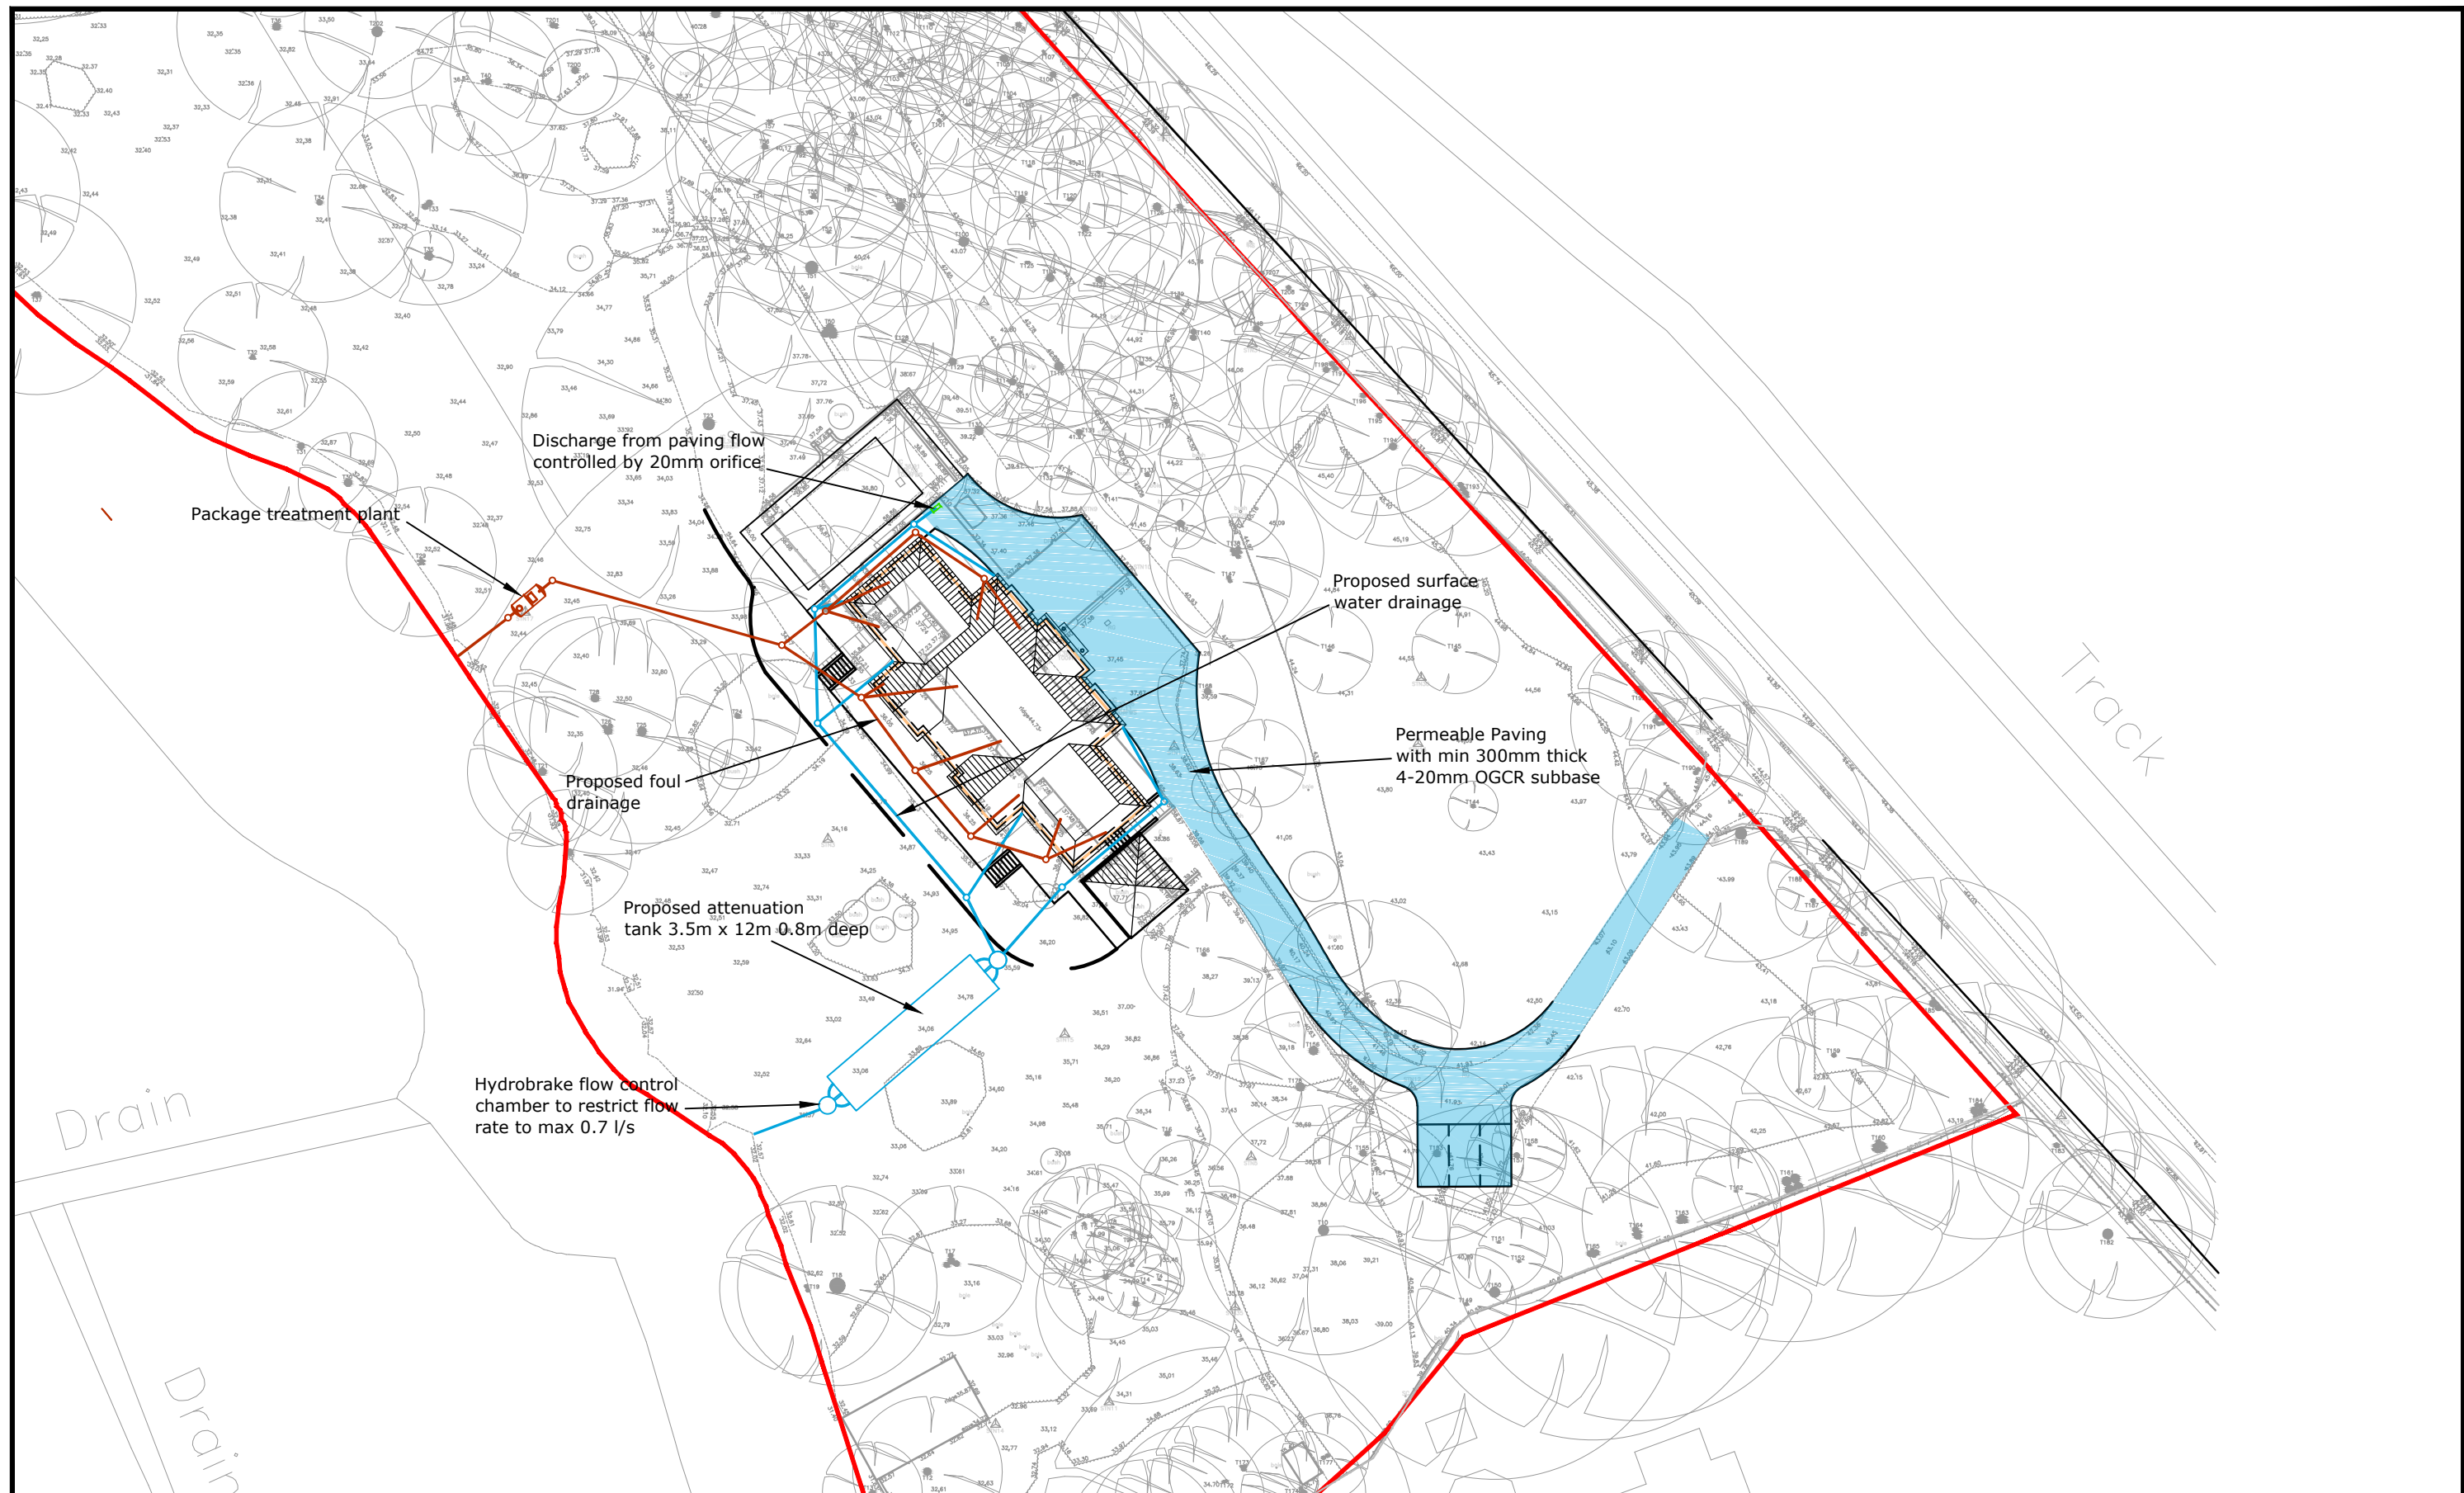

Mr & Mrs J Horseman

Lindisfarne, Wargrave Road
Remenhem, Wokingham, RG10 8PE

Proposed Drainage Strategy

LANMOR Consulting
Civil Engineers & Transport Planning

Thorogood House, 34 Tolworth Close, Surbiton, Surrey, KT6 7EW
Telephone: 0208 339 7899 Fax: 0208 339 7898
E-mail: info@lanmor.co.uk
www.lanmor.co.uk

SCALE 1:500

DRAWN BY IN

PRJ No. 251966

DWG No. 251966/DS/01 Rev A