


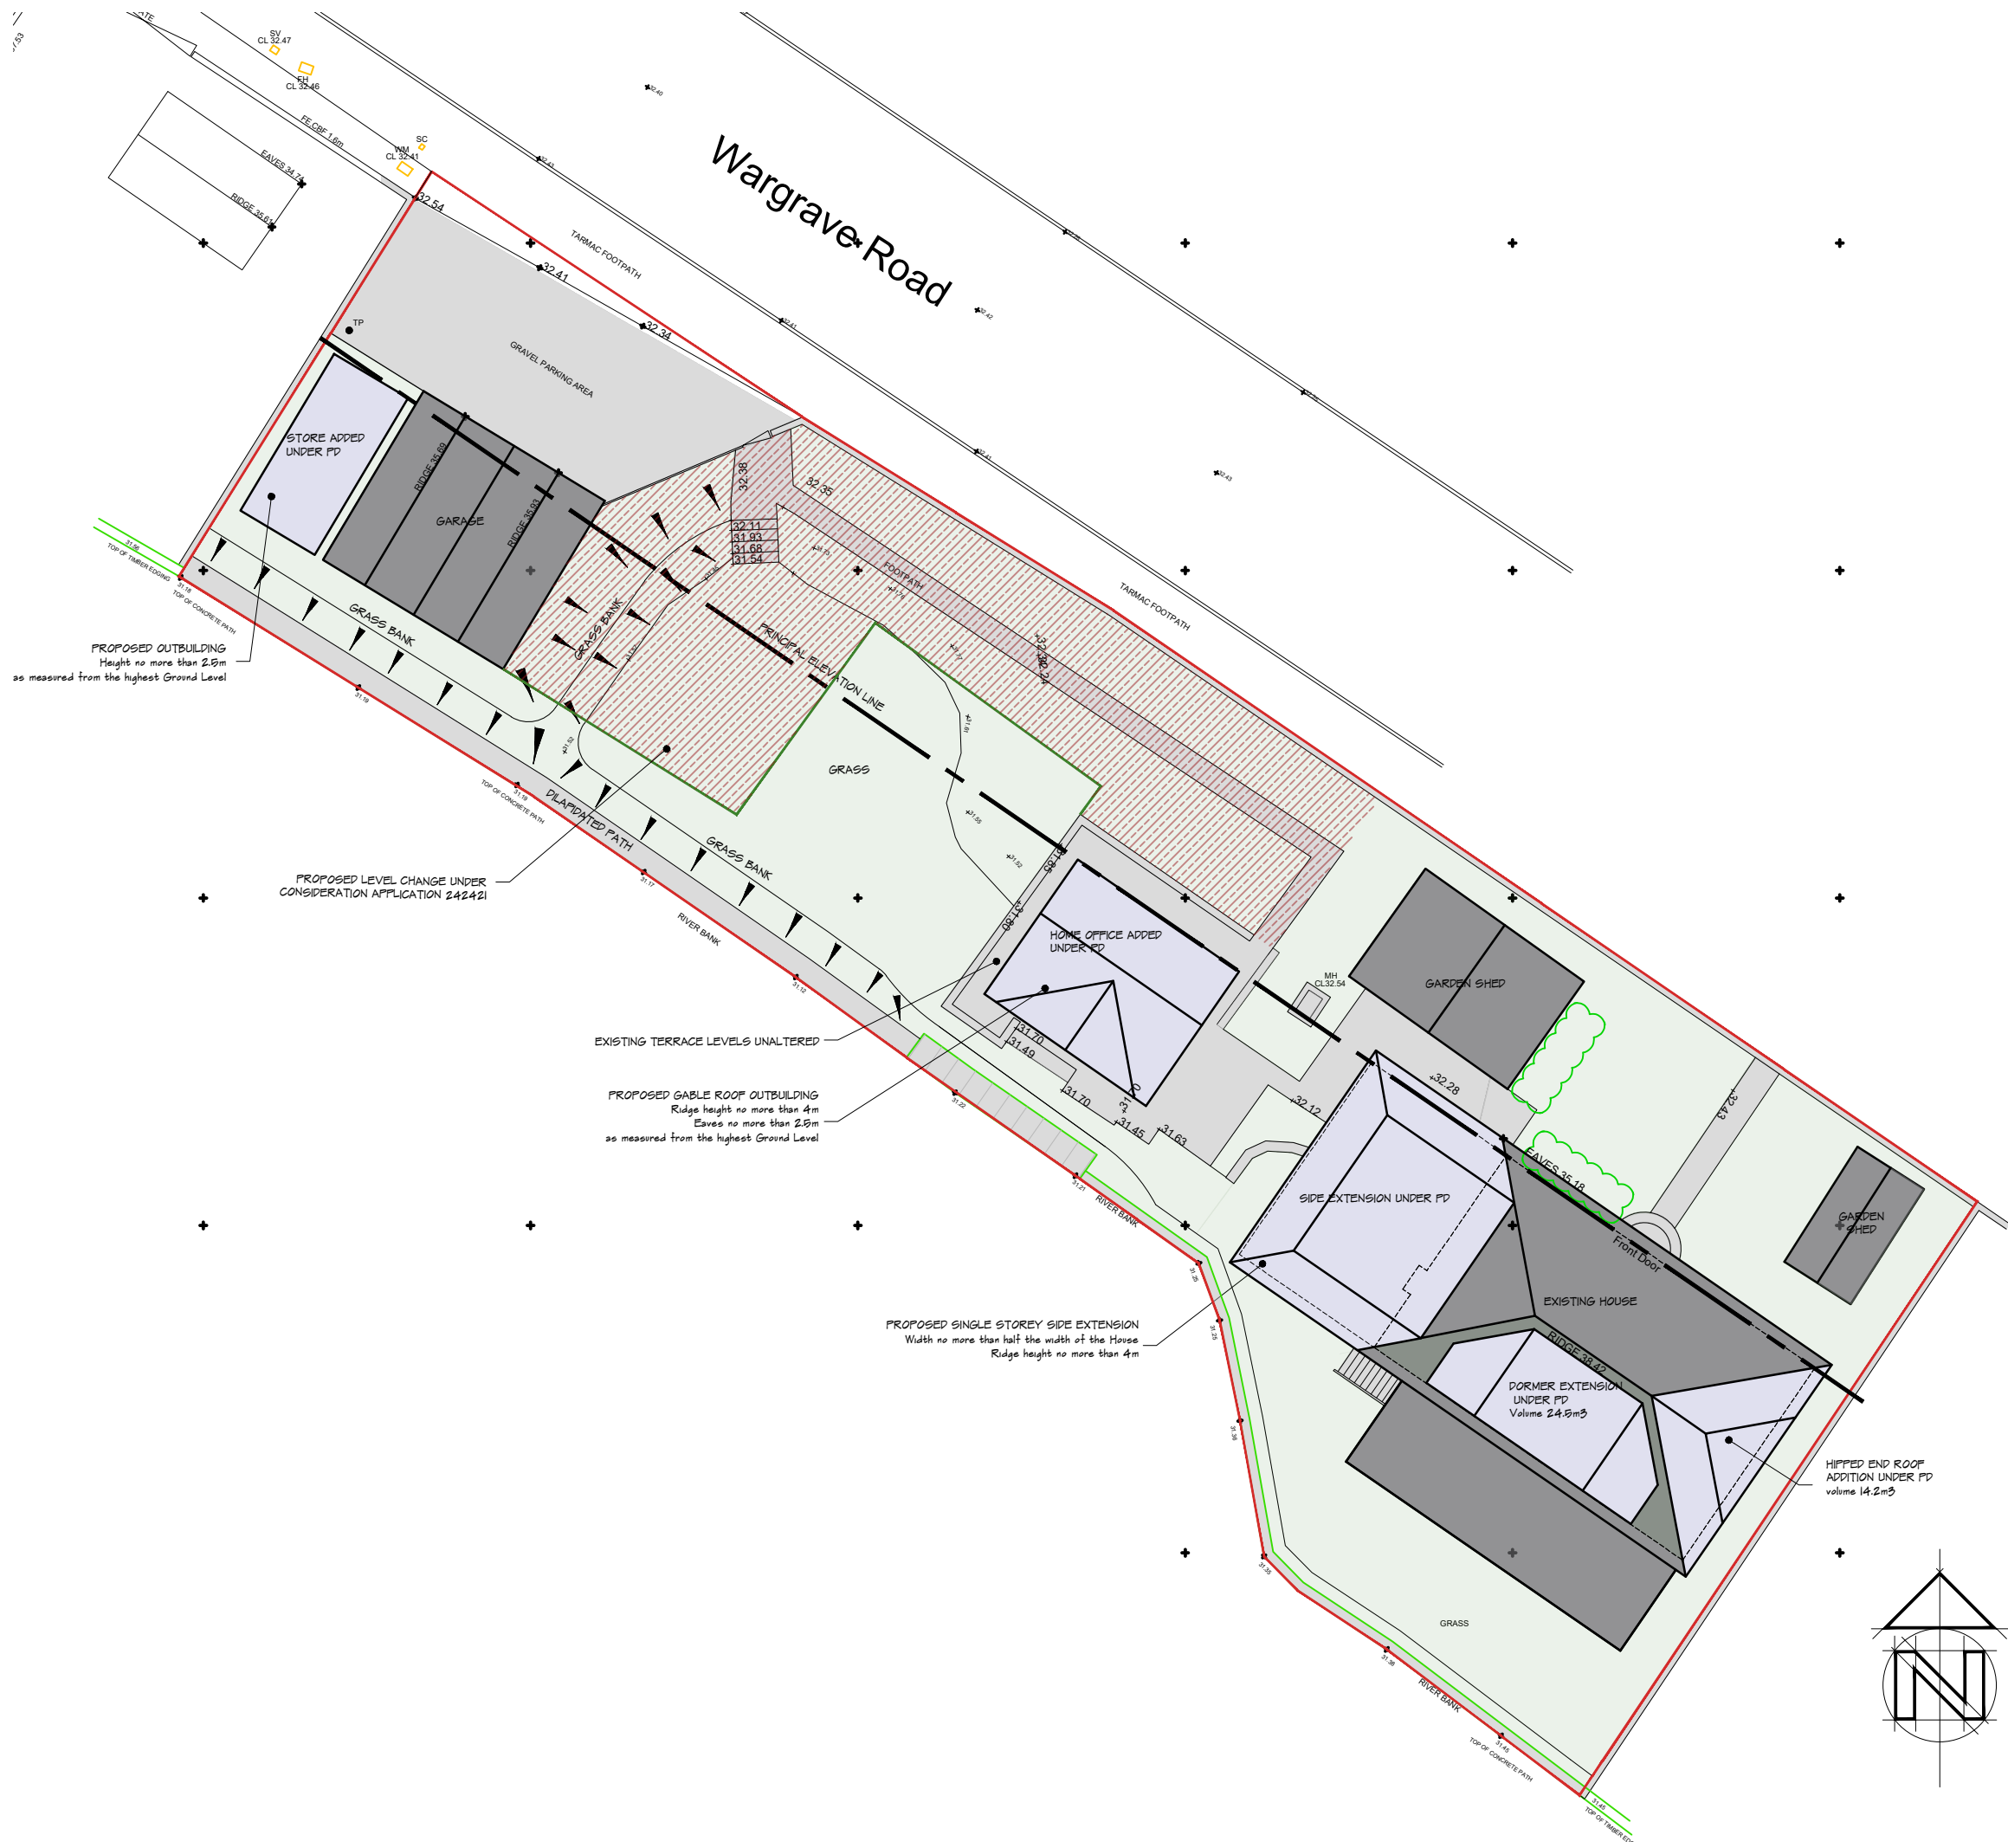


PROPOSED OUTBUILDING
Height no more than 2.5m
as measured from the highest Ground Level

PROPOSED LEVEL CHANGE UNDER
CONSIDERATION APPLICATION 242421


EXISTING TERRACE LEVELS UNALTERED

PROPOSED GABLE ROOF OUTBUILDING
Ridge height no more than 4m
Eaves no more than 2.5m
as measured from the highest Ground Level

PROPOSED SINGLE STOREY SIDE EXTENSION
Width no more than half the width of the House
Ridge height no more than 4m

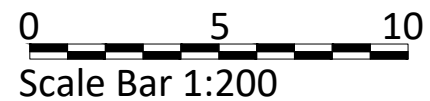

REV	COMMENTS	DATE

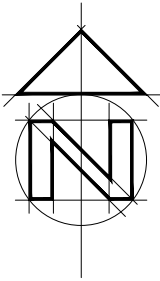



SHAUN TANNER
ARCHITECTURE & PLANNING
www.stlarchitecture.co.uk studio@stlarchitecture.co.uk 0118 989 0808

CLIENT	Mr & Mrs M. Crisp		
PROJECT	Penguin, Wargrave Road, Henley-On-Thames RG9 3JD		
DRAWING	PROPOSED SITE PLAN: PERMITTED DEVELOPMENT		
STATUS	Planning	DATE	Oct 2025
SCALE	1:200@ A3	DRAWN	CD
	CHECKED	NO	3993/201
	REV	E	

THIS DRAWING MUST NOT BE SCALED UNLESS ISSUED FOR PLANNING PURPOSES. ALL DIMENSIONS ARE TO BE VERIFIED PRIOR TO SETTING OUT, COMMENCING WORK, OR PRODUCTION OF FABRICATION DRAWINGS. REPORT ANY DISCREPANCIES TO THE SUPERVISING OFFICER IMMEDIATELY. ©