


REV	COMMENTS	DATE

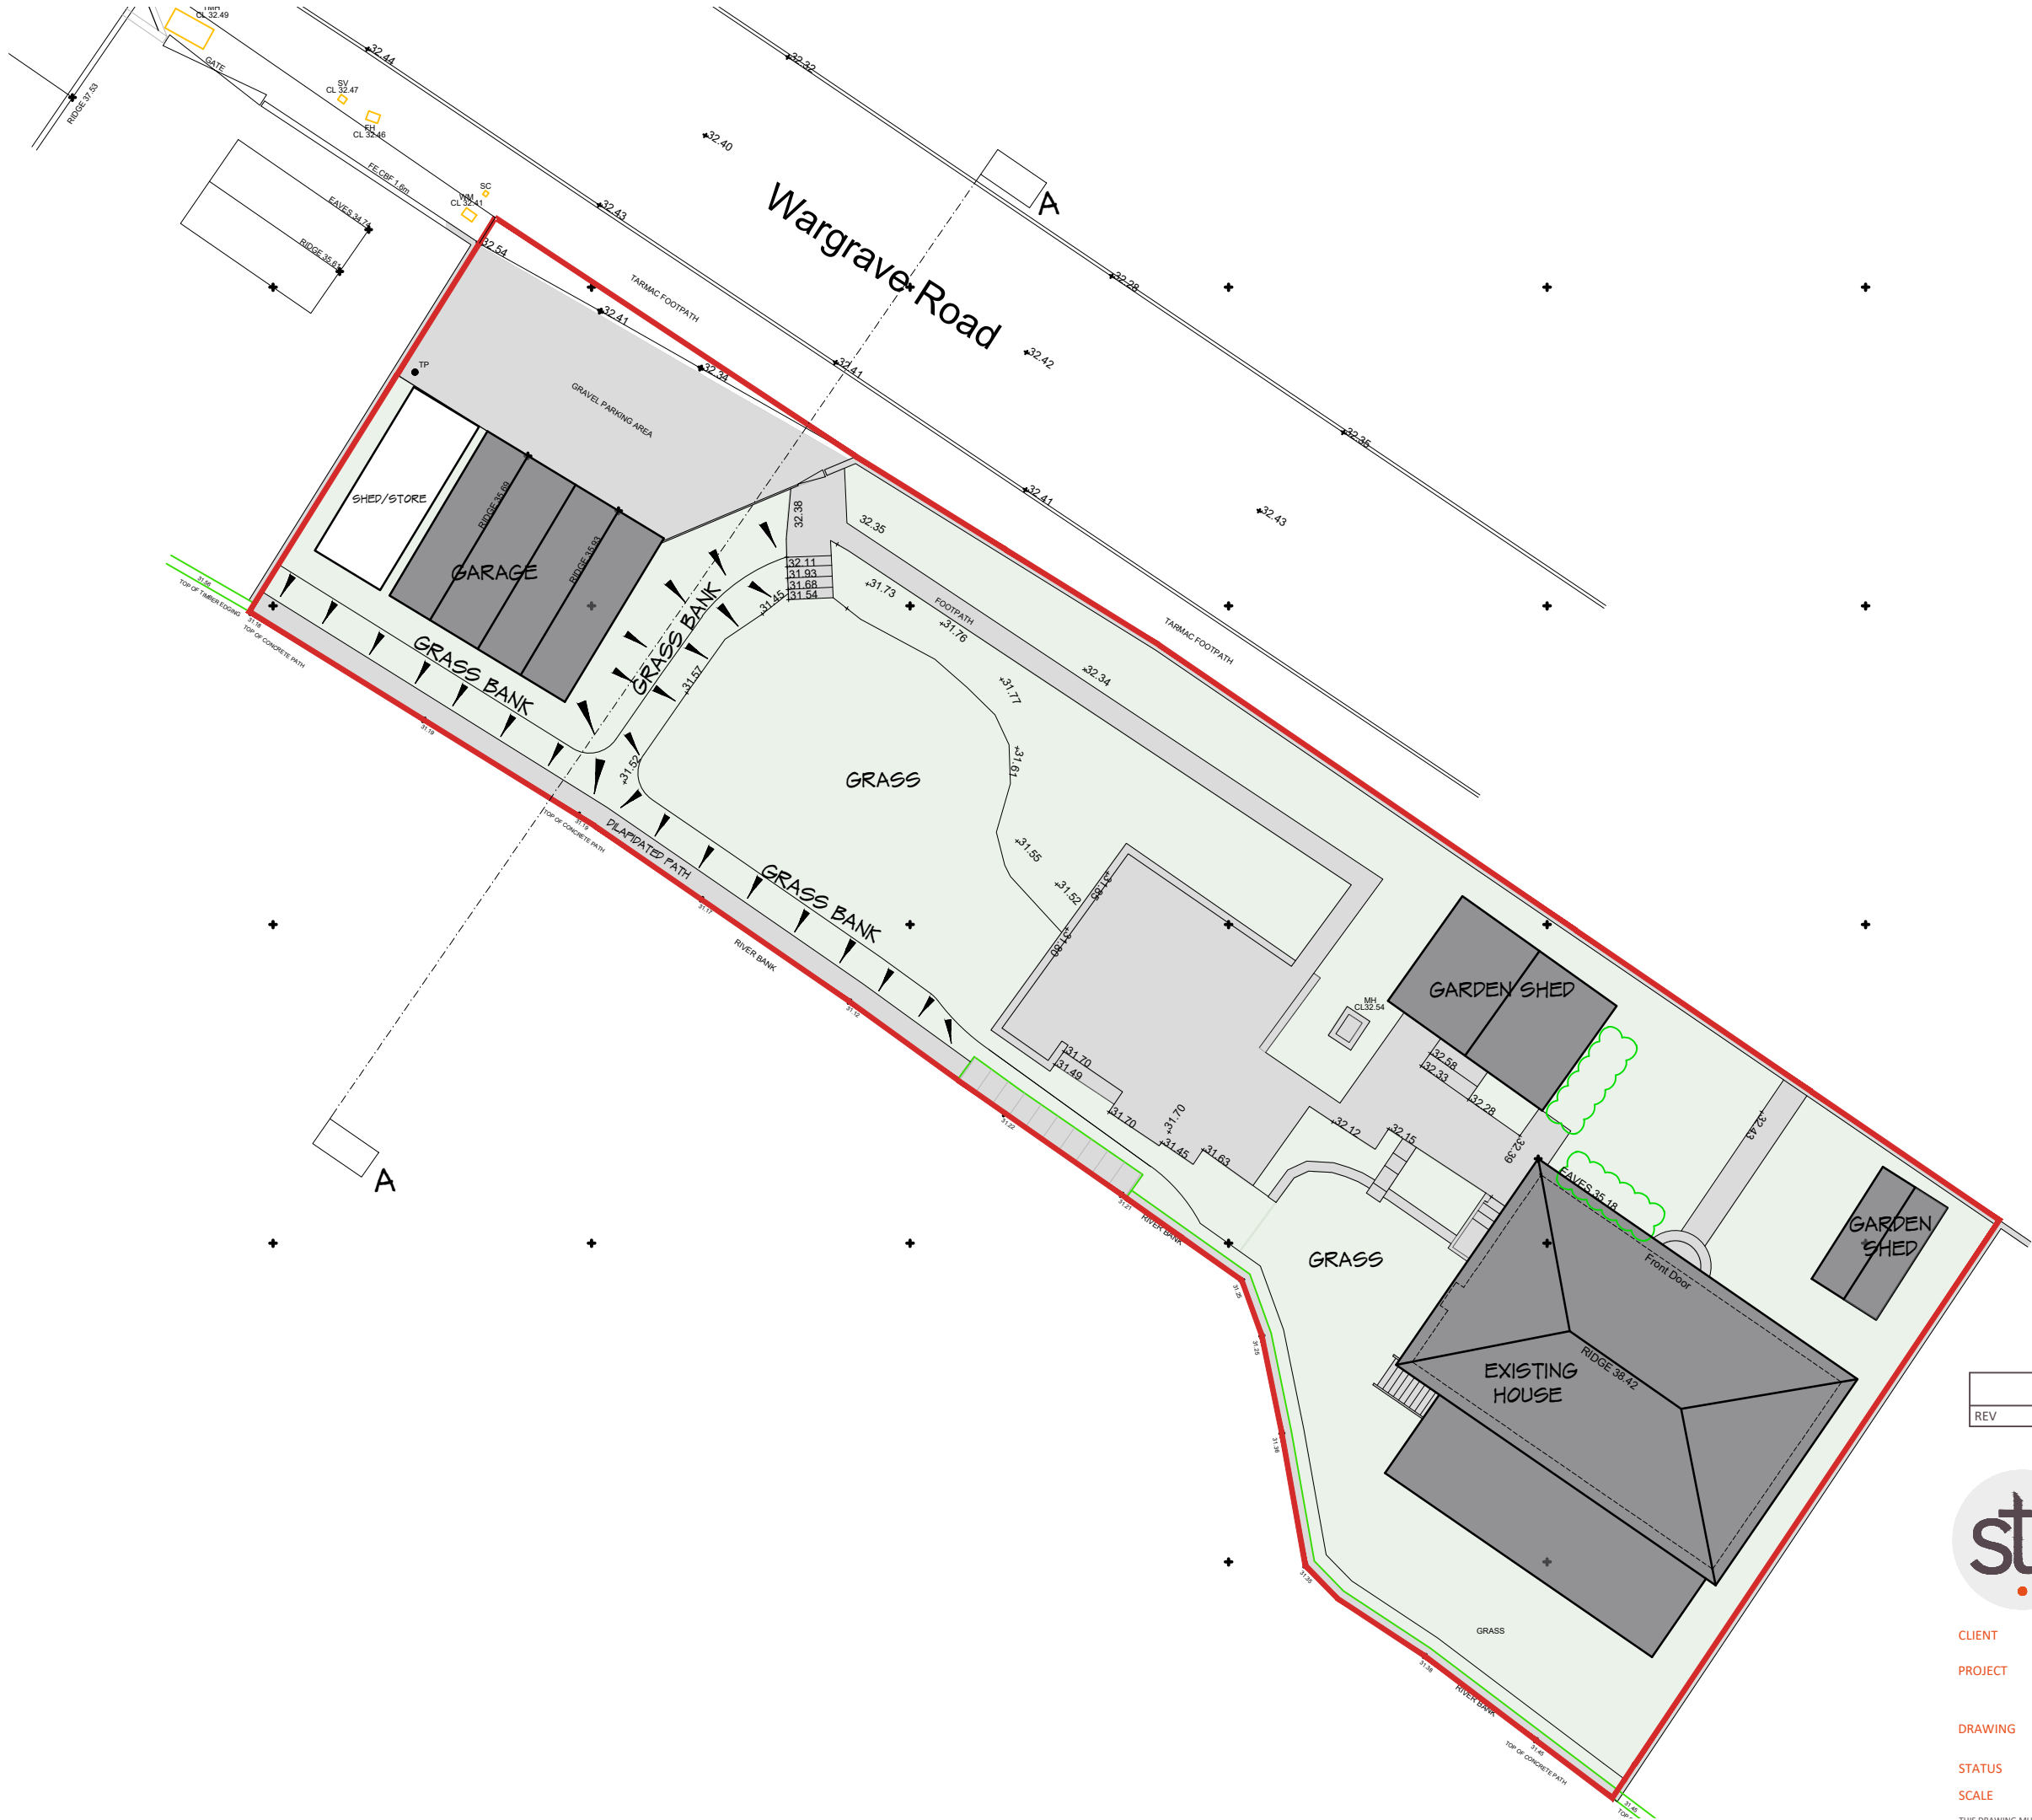

SHAUN•TANNER
ARCHITECTURE & PLANNING
www.stlarchitecture.co.uk studio@stlarchitecture.co.uk 0118 989 0808

CLIENT	Mr & Mrs M. Crisp	DATE	Oct 2025
PROJECT	Penguin, Wargrave Road, Henley-On-Thames RG9 3JD	SCALE	1:200@ A3
DRAWING	EXISTING SITE PLAN	DRAWN	CD
STATUS	Planning	CHECKED	NO
NO	3993/101	REVE	

THIS DRAWING MUST NOT BE SCALED UNLESS ISSUED FOR PLANNING PURPOSES. ALL DIMENSIONS ARE TO BE VERIFIED PRIOR TO SETTING OUT, COMMENCING WORK, OR PRODUCTION OF FABRICATION DRAWINGS. REPORT ANY DISCREPANCIES TO THE SUPERVISING OFFICER IMMEDIATELY. ©