Proposed Elevations

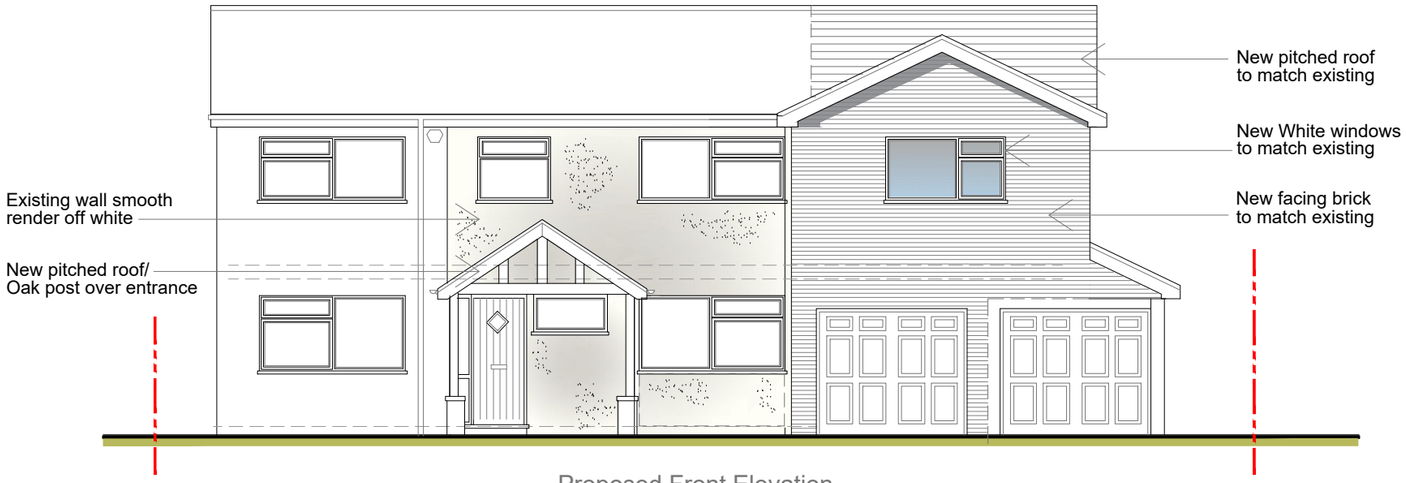

Proposed Front Elevation

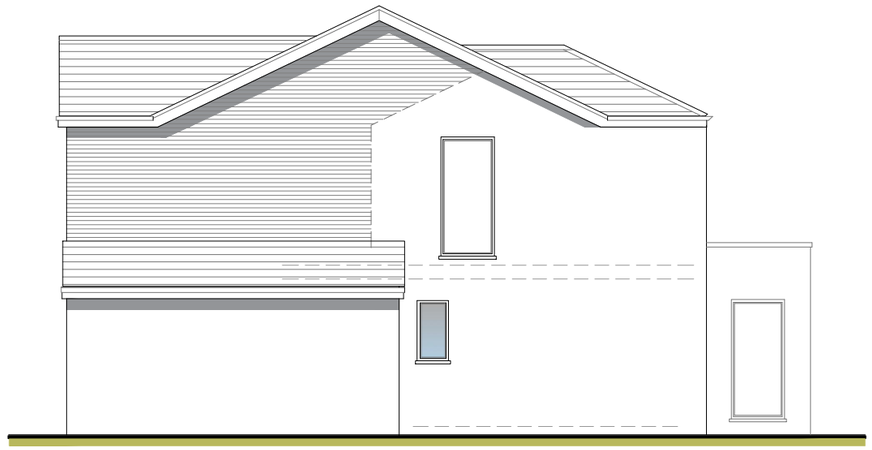

Proposed Side Elevation

Proposed Rear Elevation

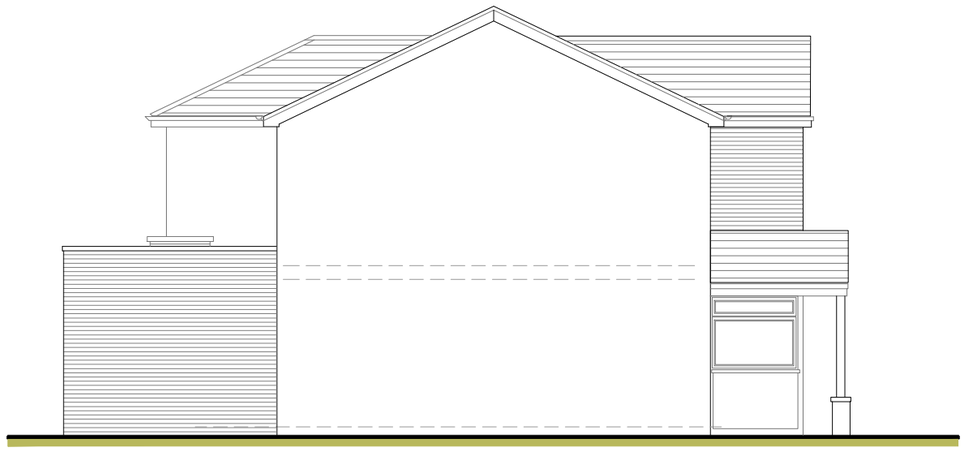

Proposed Side Elevation

20 Gale Gardens
Hayley Green,
Bracknell,
Berks.
RG42 6FL
Tel : 07702 121296
E-mail : luxtd@aol.com

DEAN LUXTON
Architectural Services

Location : 5 WILDCROFT DRIVE,
WOKINGHAM,
BERKS. RG40 3HY

Proposal : Two story front/side extension, single storey rear extension & new roof at existing house.

Client SEAN GAVAGAN

Scale. 1:100 @ A3

Date Apr. 2025

Drawing No. WHU-74

Rev.

Scale in metres

0 1 2 3 4 5