



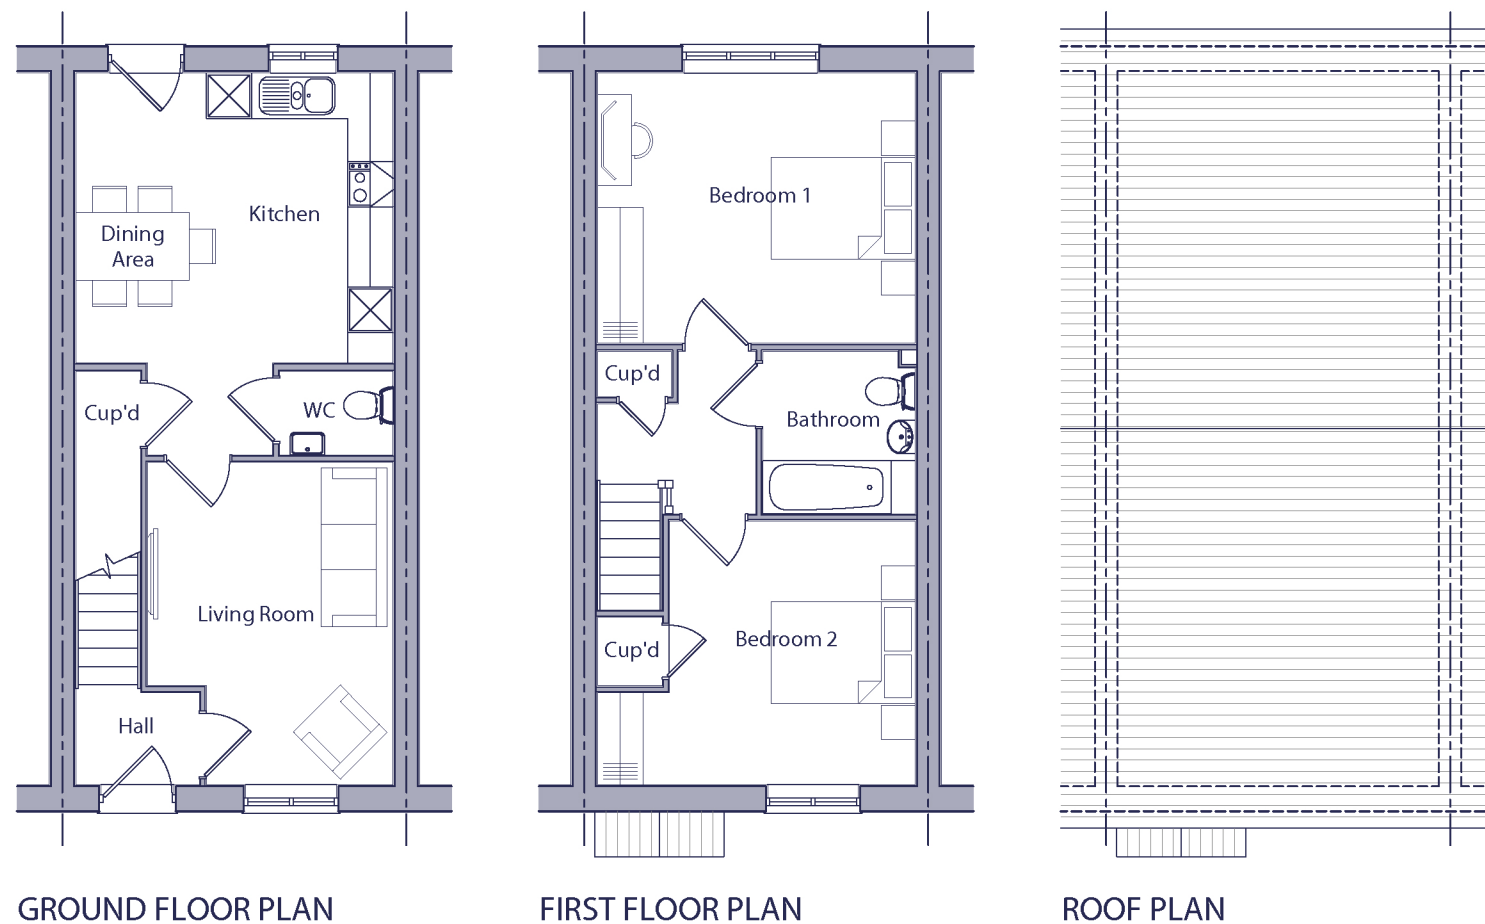

PLOT HANDINGS:
PLOT 1116 - AS
PLOT 1143 - OPP

HOUSE TYPE AL24A - 2 BED / 4 PERSON HOUSE		
SPACE STANDARDS	REQUIRED	ACTUAL
FLOOR AREA	79.00 m ²	79.00 m ²
STORAGE	2.00 m ²	2.66 m ²
BEDROOM 1	11.50 m ²	15.01 m ²
BEDROOM 2	11.50 m ²	12.48 m ²

FOR MATERIAL COLOURS, PLEASE REFER TO
STREETSCENES AND LAYOUTS.

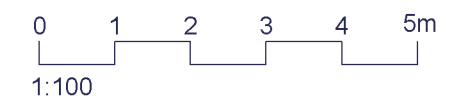

Rev.	Date	Description	Scale	Client	Drawn	Checked	File	Drawing Status
			1:100 @ A3	millermiller homes	MCN	DGP	P1914.AL24.01	PLANNING
				Project South Wokingham, Phase R10.	Date Jan 2025			
				Drawing Title AL24A Type - Style 4 Plans & Elevations - Brick	Drg.No. P1914.AL24A.101	Rev. -		

aap
architecture

AAP Architecture Ltd
Unit A, Monument Business Centre, Monument Way East, Woking, Surrey GU21 5LG
T 01483 727345 E projects@aap-arc.co.uk W aap-arc.co.uk

Under the Intellectual Property Act 2014, this drawing is the copyright of AAP Architecture Ltd.